




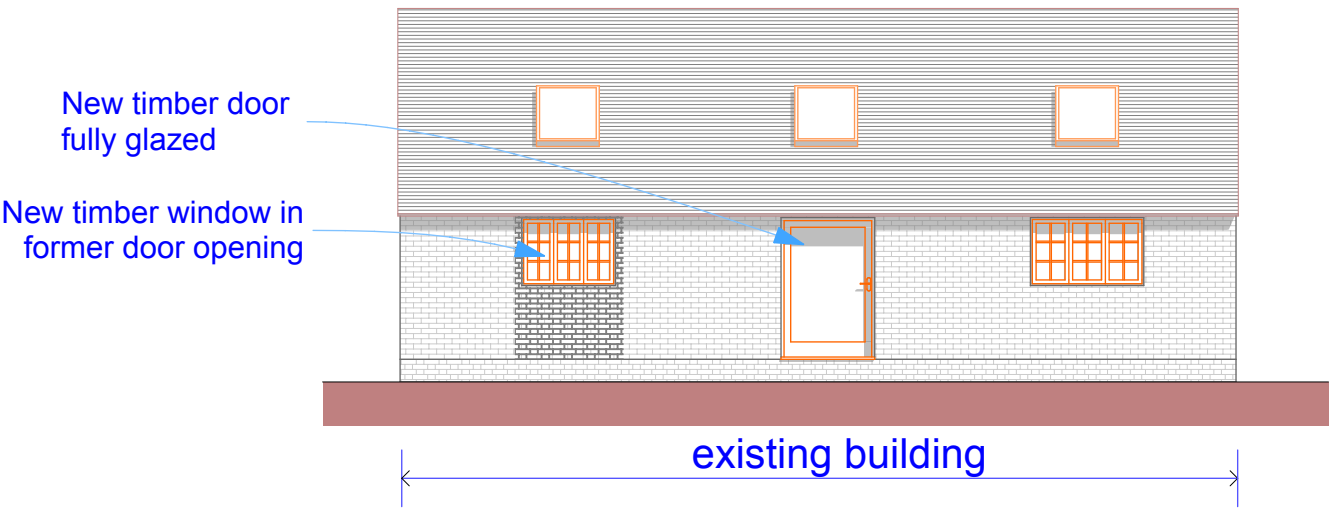


North Elevation

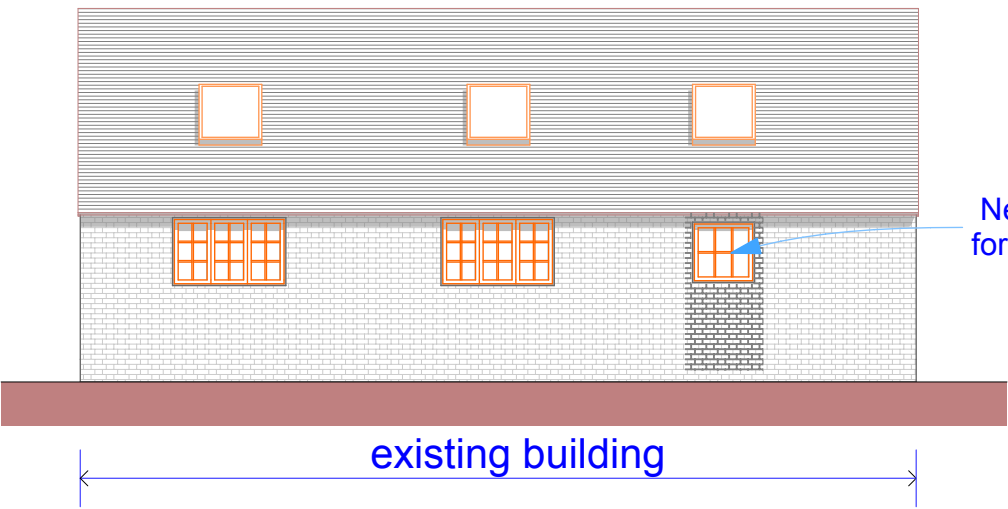


South Elevation

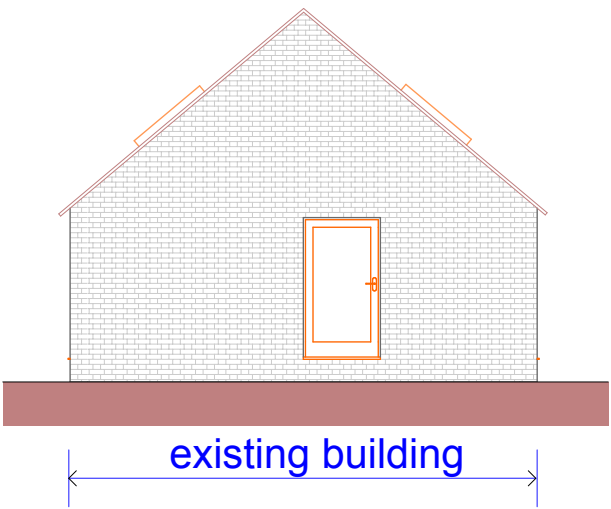

West Elevation

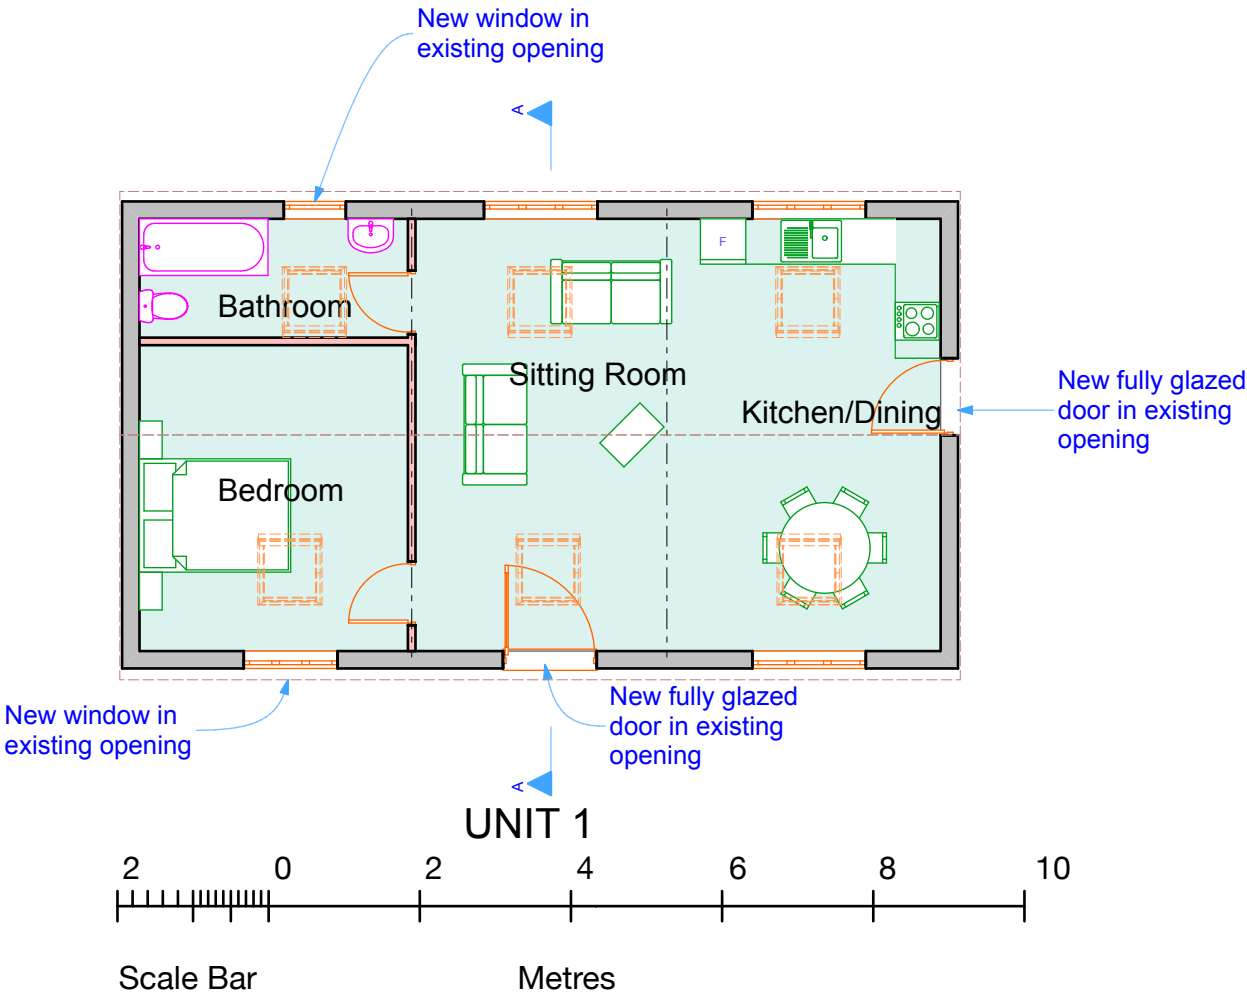

Section A-A

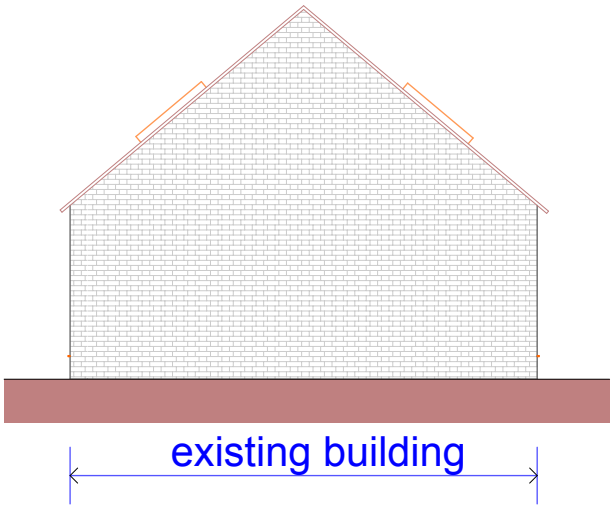

East Elevation

Unit 1 - SMALL BARN

This drawing is the property of Fuller Associates and is not to be copied reproduced, retained or disclosed to any unauthorised person either wholly or in part without prior consent. Do not scale from this drawing except for Planning purposes. Use all figured dimensions only. All figured dimensions to be checked on site prior to construction. All discrepancies, errors and omissions to be reported to Fuller Associates prior to construction. Layout and dimensions of existing building to be checked on site.

FULLER

ASSOCIATES

Chartered Surveyors • Architectural Design

tel: 01903 885444 email: info@a-fuller.co.uk
www.andrewfuller.co.uk
Norton Studio, School Lane, Arundel, West Sussex, BN18 9DR

Job Title

Proposed new accommodation
in existing farm buildings

Client

Mr & Mrs P Williams
The Old Dairy
1 Church Farm Cottages
Church Lane, Yapton BN18 0EP

Drawing Name

Small Barn
Plans and Elevations
Proposed

Drawing Status

Planning

Drawn by

AF

Date

08/08

Checked by

Date

Drawing Scale

1:100 at A1

Drawing No

Status

Revision

181359/ 04