


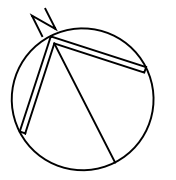

NOTES:
Dimensions to be checked on site before commencing work. any discrepancies shall be reported to Curtis Leeves Technical Ltd. immediately.
Do not scale from these drawings except for planning purposes. Use figured dimensions only.
Where applicable this drawing is to be read in conjunction with other consultants' drawings.
This drawing is the copyright of Curtis Leeves Technical Ltd. and may not be copied, altered or reproduced in any way, or passed to a third party, without written authority.

Physical Scale 1:500
0 5m 10m 25m



- 10no. Type 1 - 2B / 4P - 92 sq.m. No Garage
 - 9no. Type 2 - 3B / 4P - 101 sq.m. No Garage
 - 12no. Type 3 - 4B / 6P - 124 sq.m. With Garage
 - 2no. Type 5 - 4B / 7P - 155 sq.m. With Garage
- SITE AREA 1.67 Hectares
DENSITY 19.8 Units per Hectare

- Existing Trees to Remain
- Indicative New Tree Planting

P03 Shading, Plot Nos etc. added 08.06.17

P02 Layout amended to suit possible future links to sites to the North & South 04.06.17

rev	description	date
status	FOR COMMENT	



CURTIS LEEVES TECHNICAL LTD
01243 378070 | mail@cltechnical.co.uk

client Domusea Limited			
project Clays Farm Yapton			
title Proposed Site Layout			
date May 2018	scale @ A3 1:500	drawn IW	chkd MRL
project no. 1827	drawing no. 101	rev P03	