
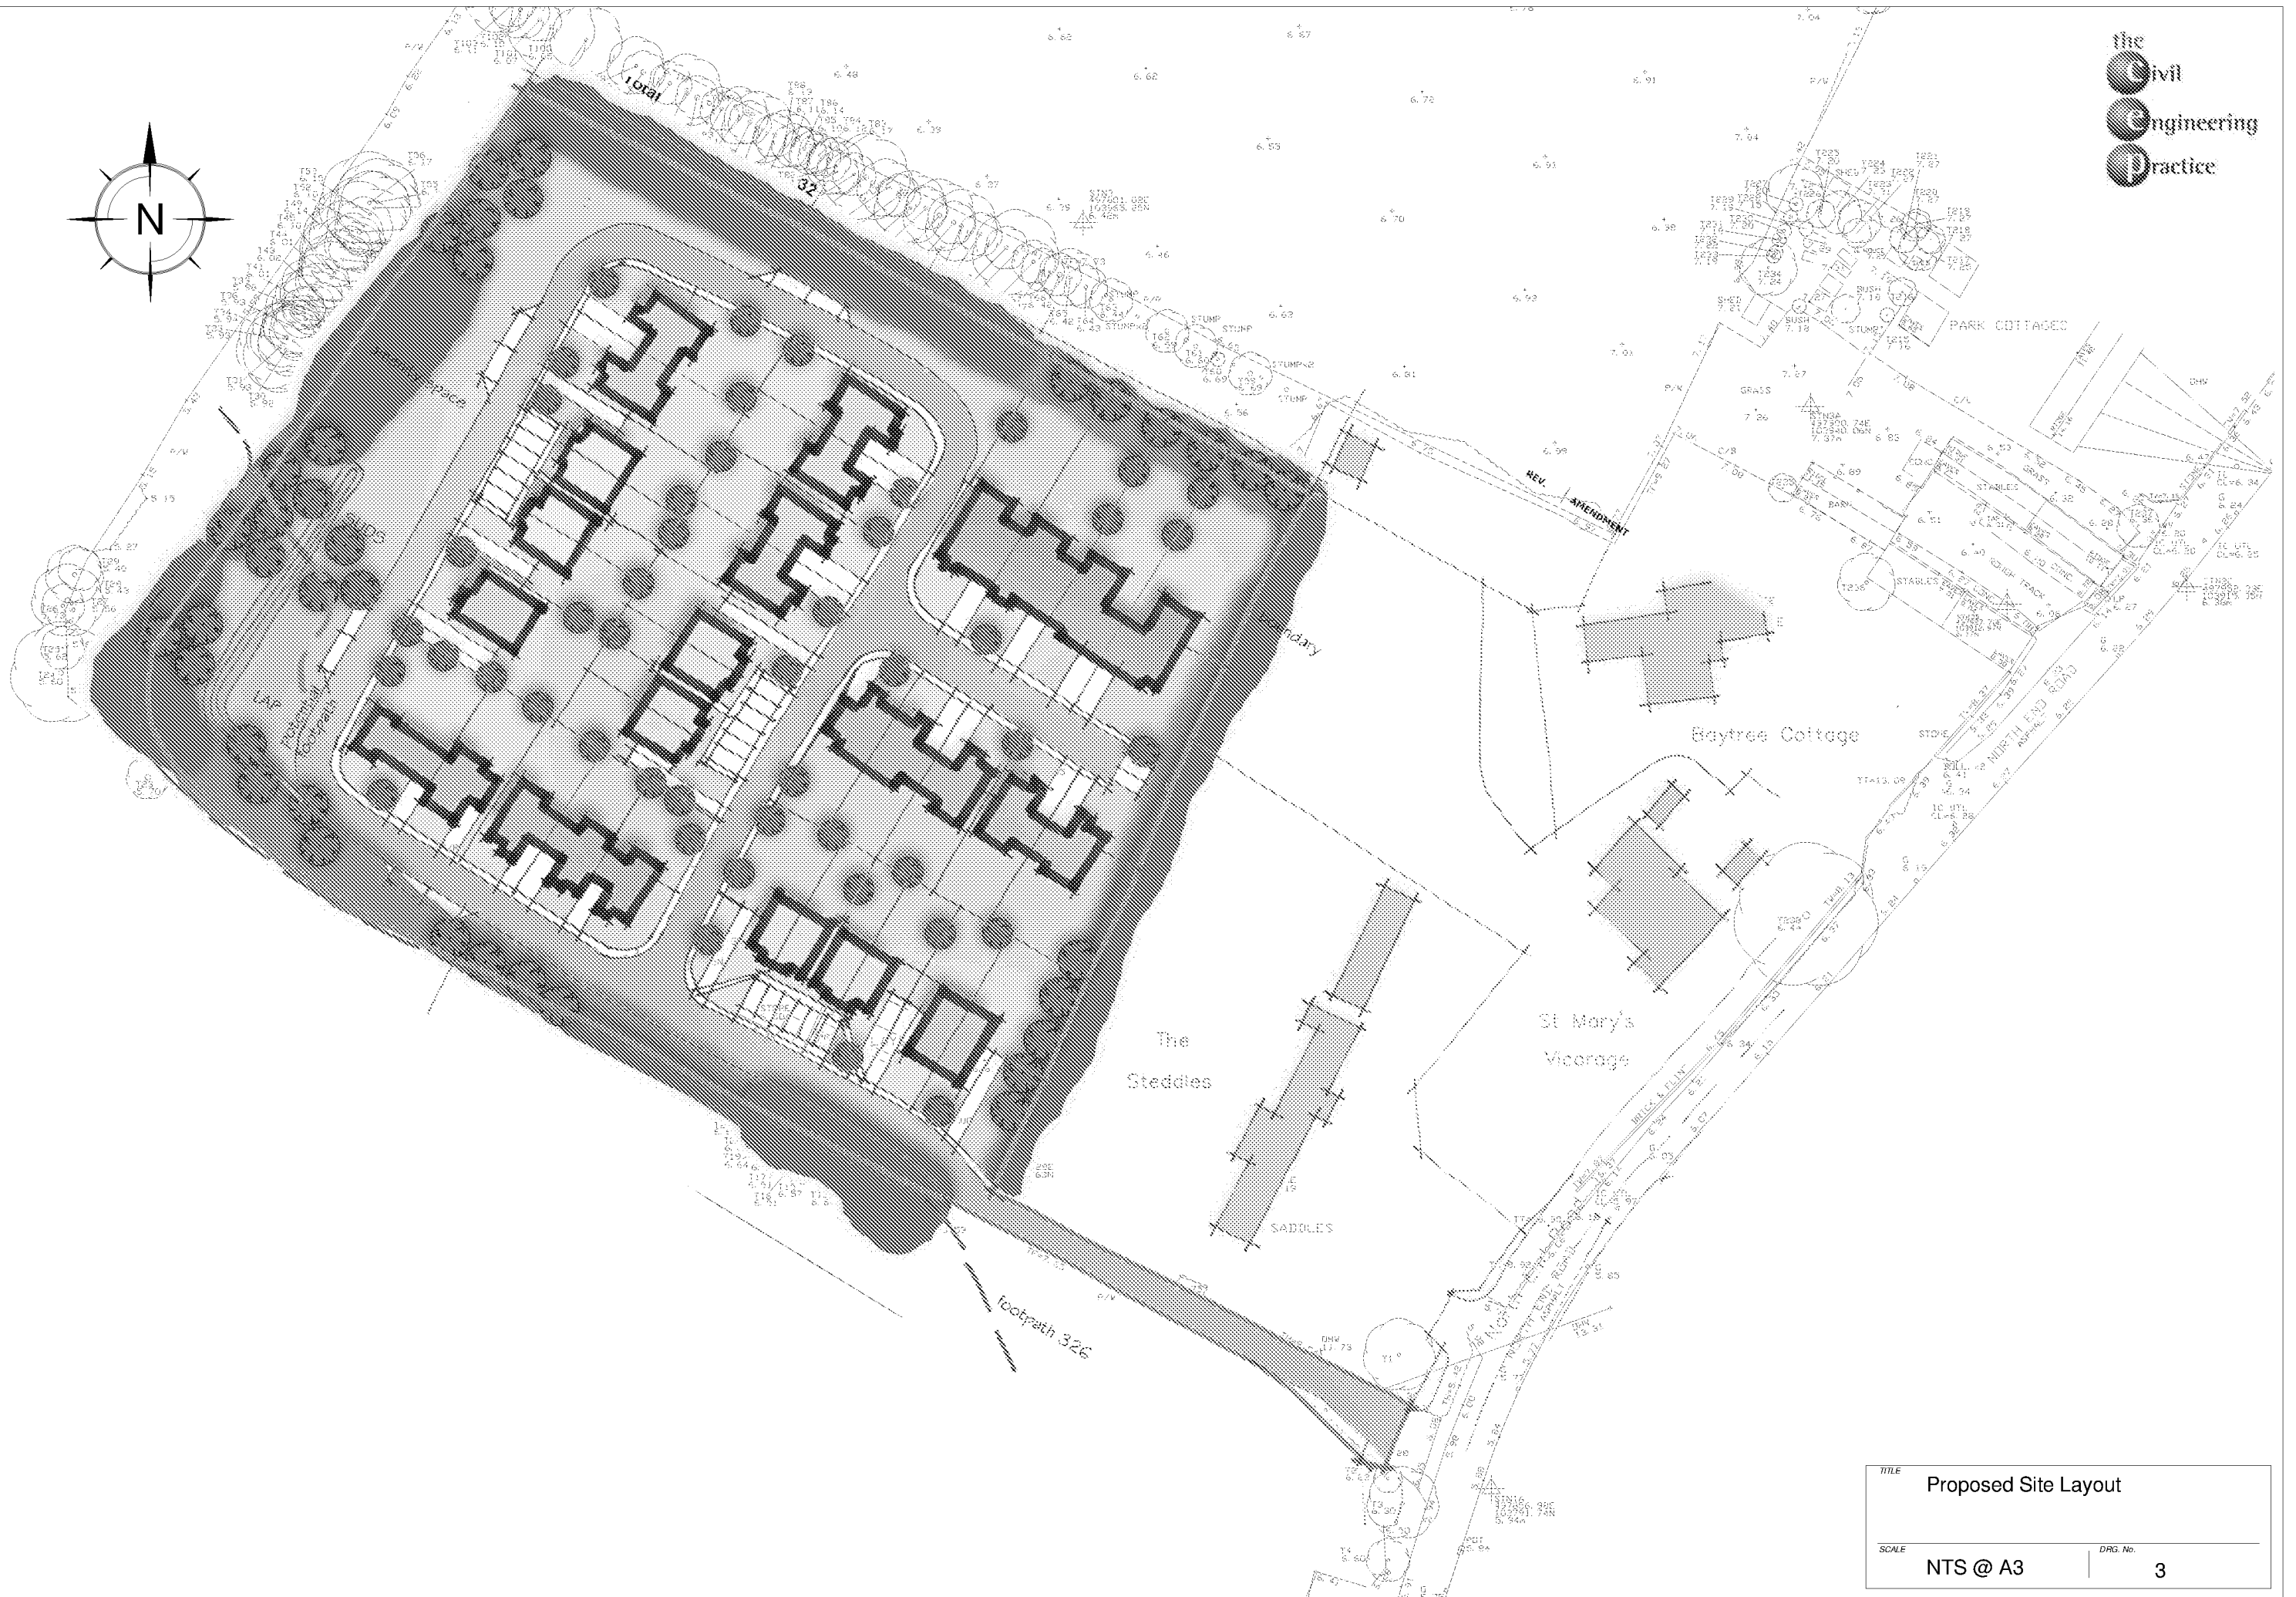


Appendix 2

Proposed Site Layout

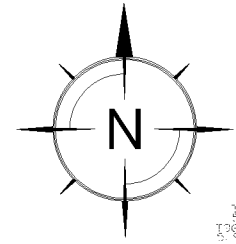

TITLE		Proposed Site Layout
SCALE	NTS @ A3	DRG. No. 3