



DESIGN NOTES

KEY


Standard ISO 20'

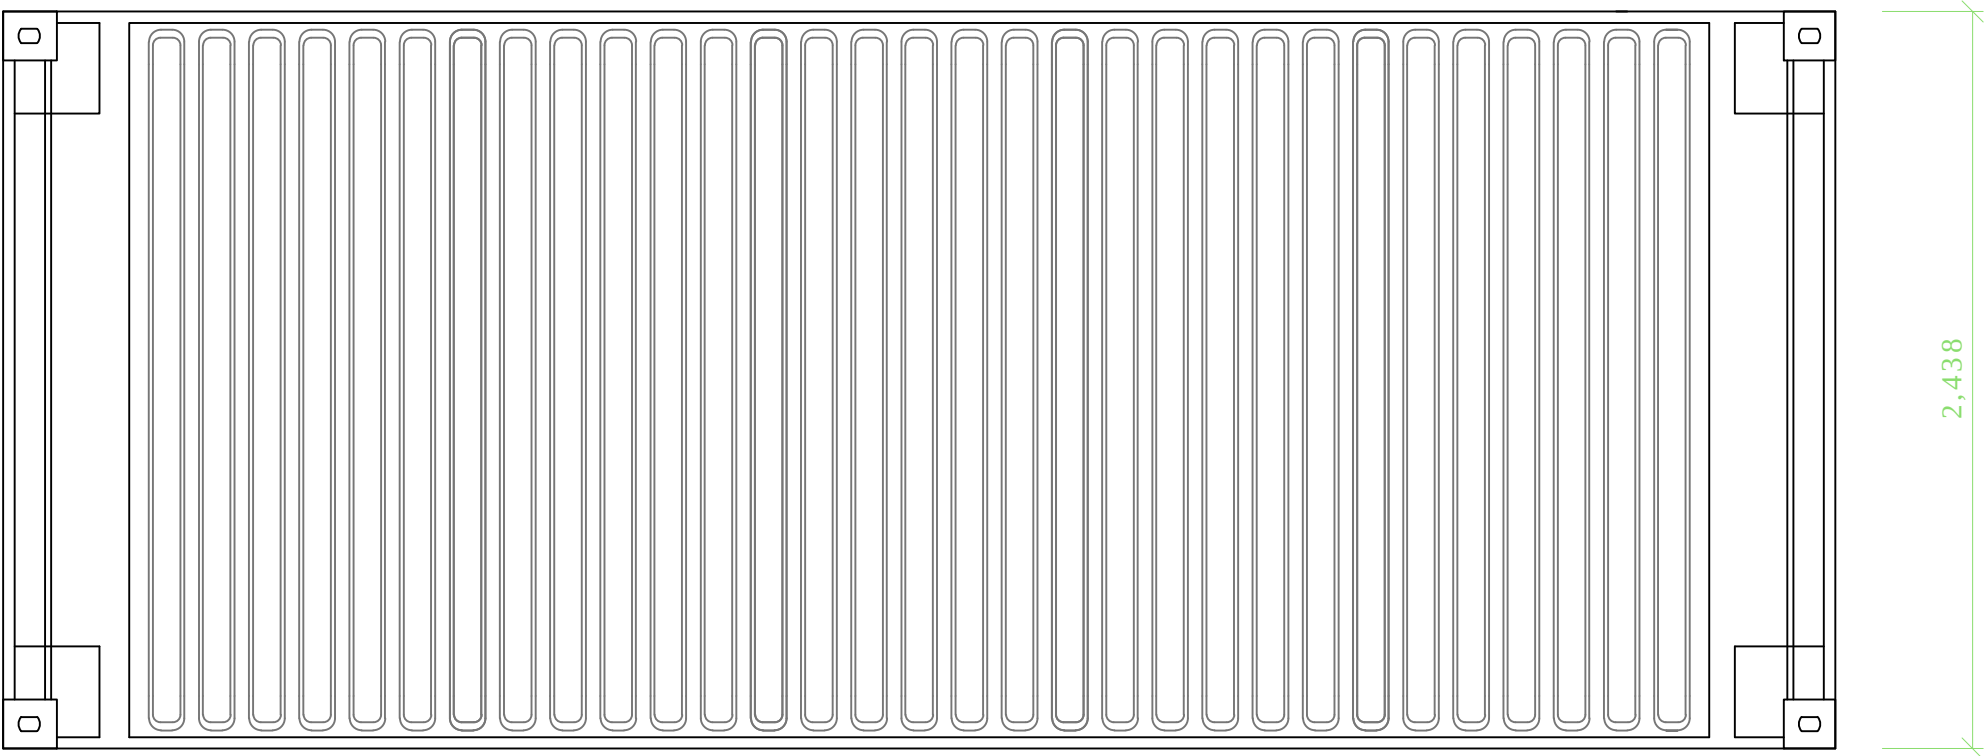


Plan

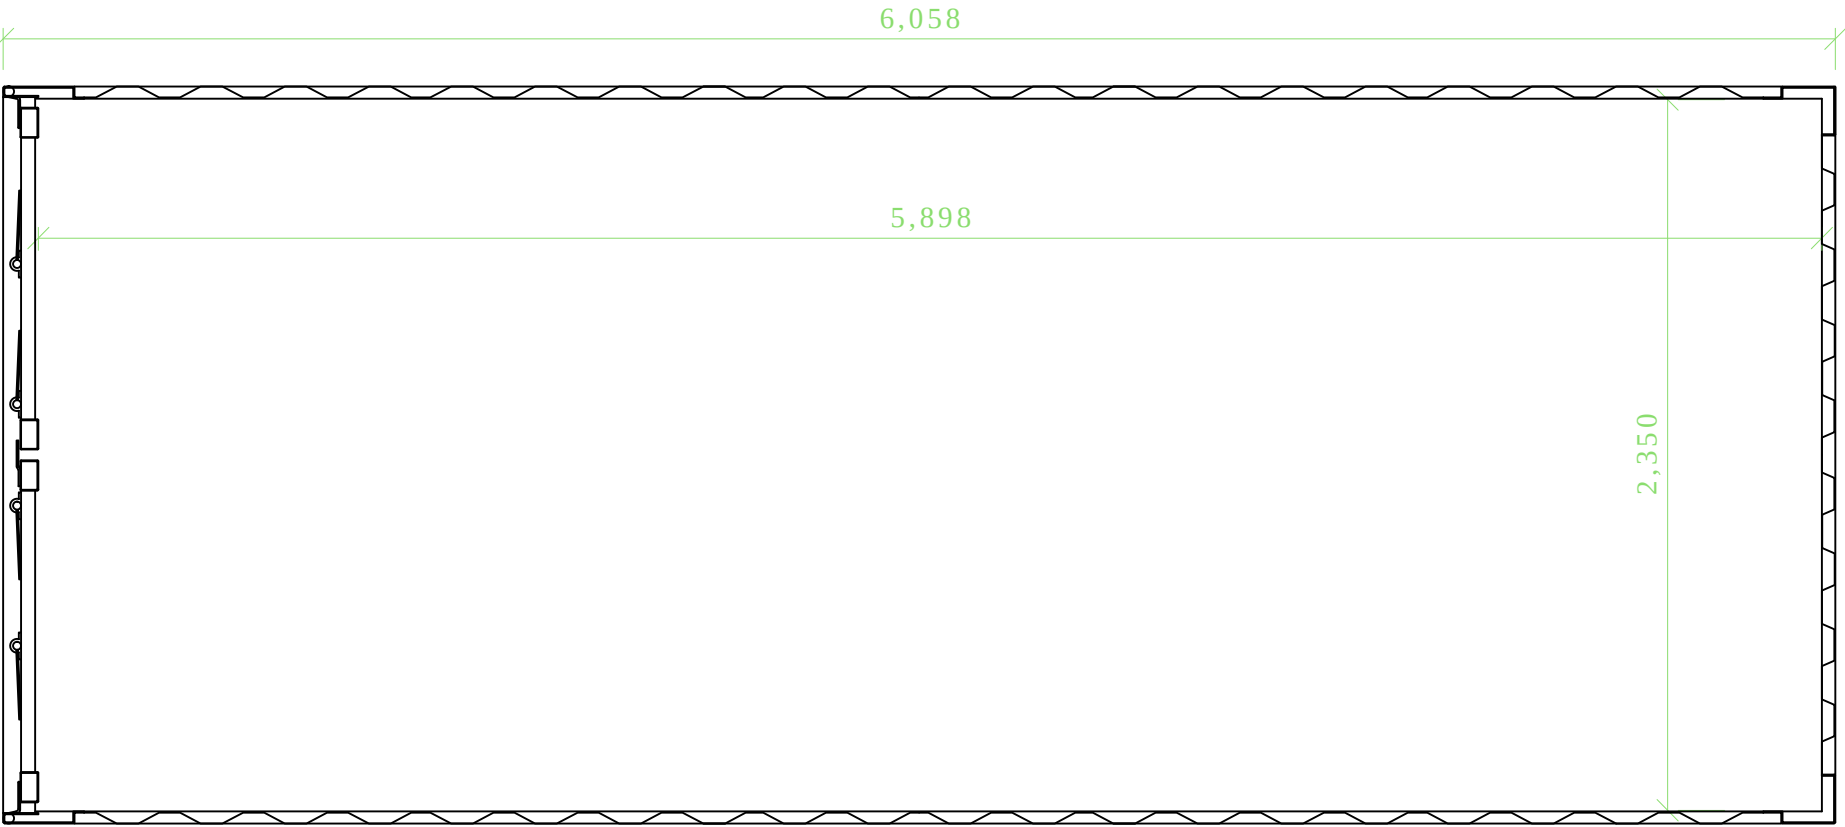


Long Section

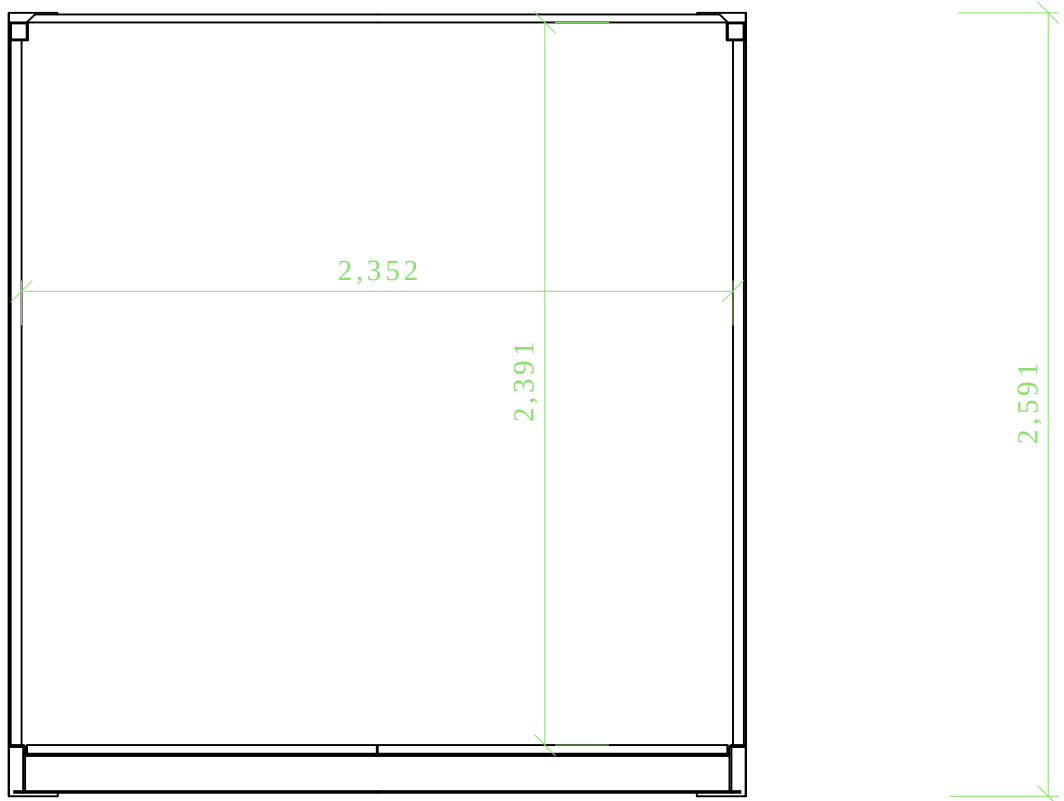


Cross Section

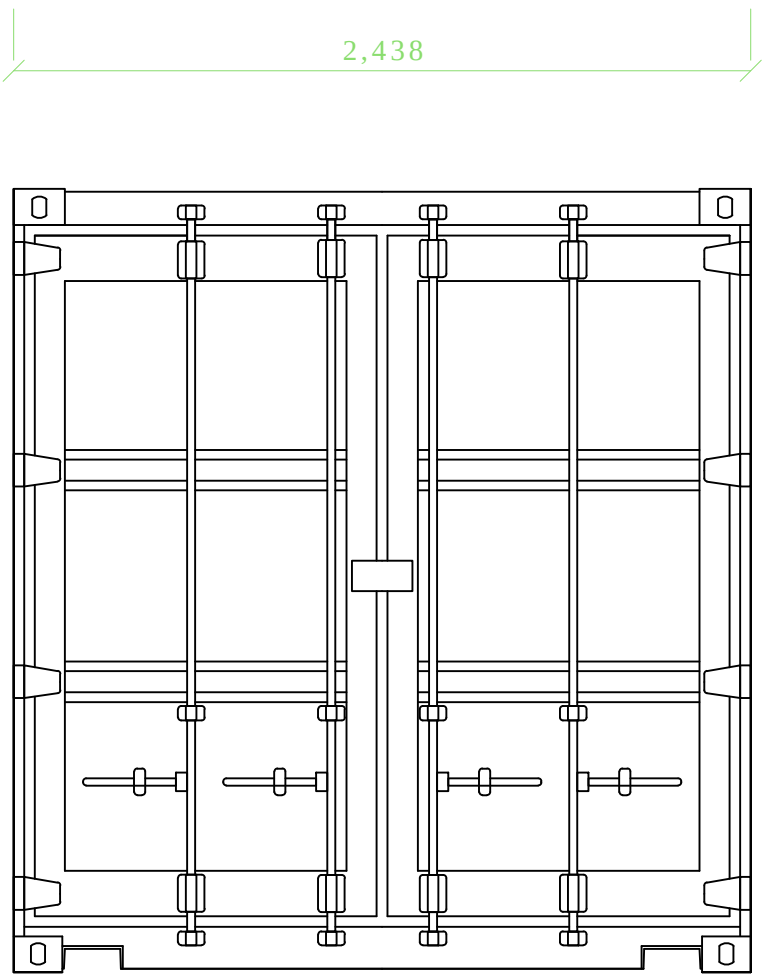

Front

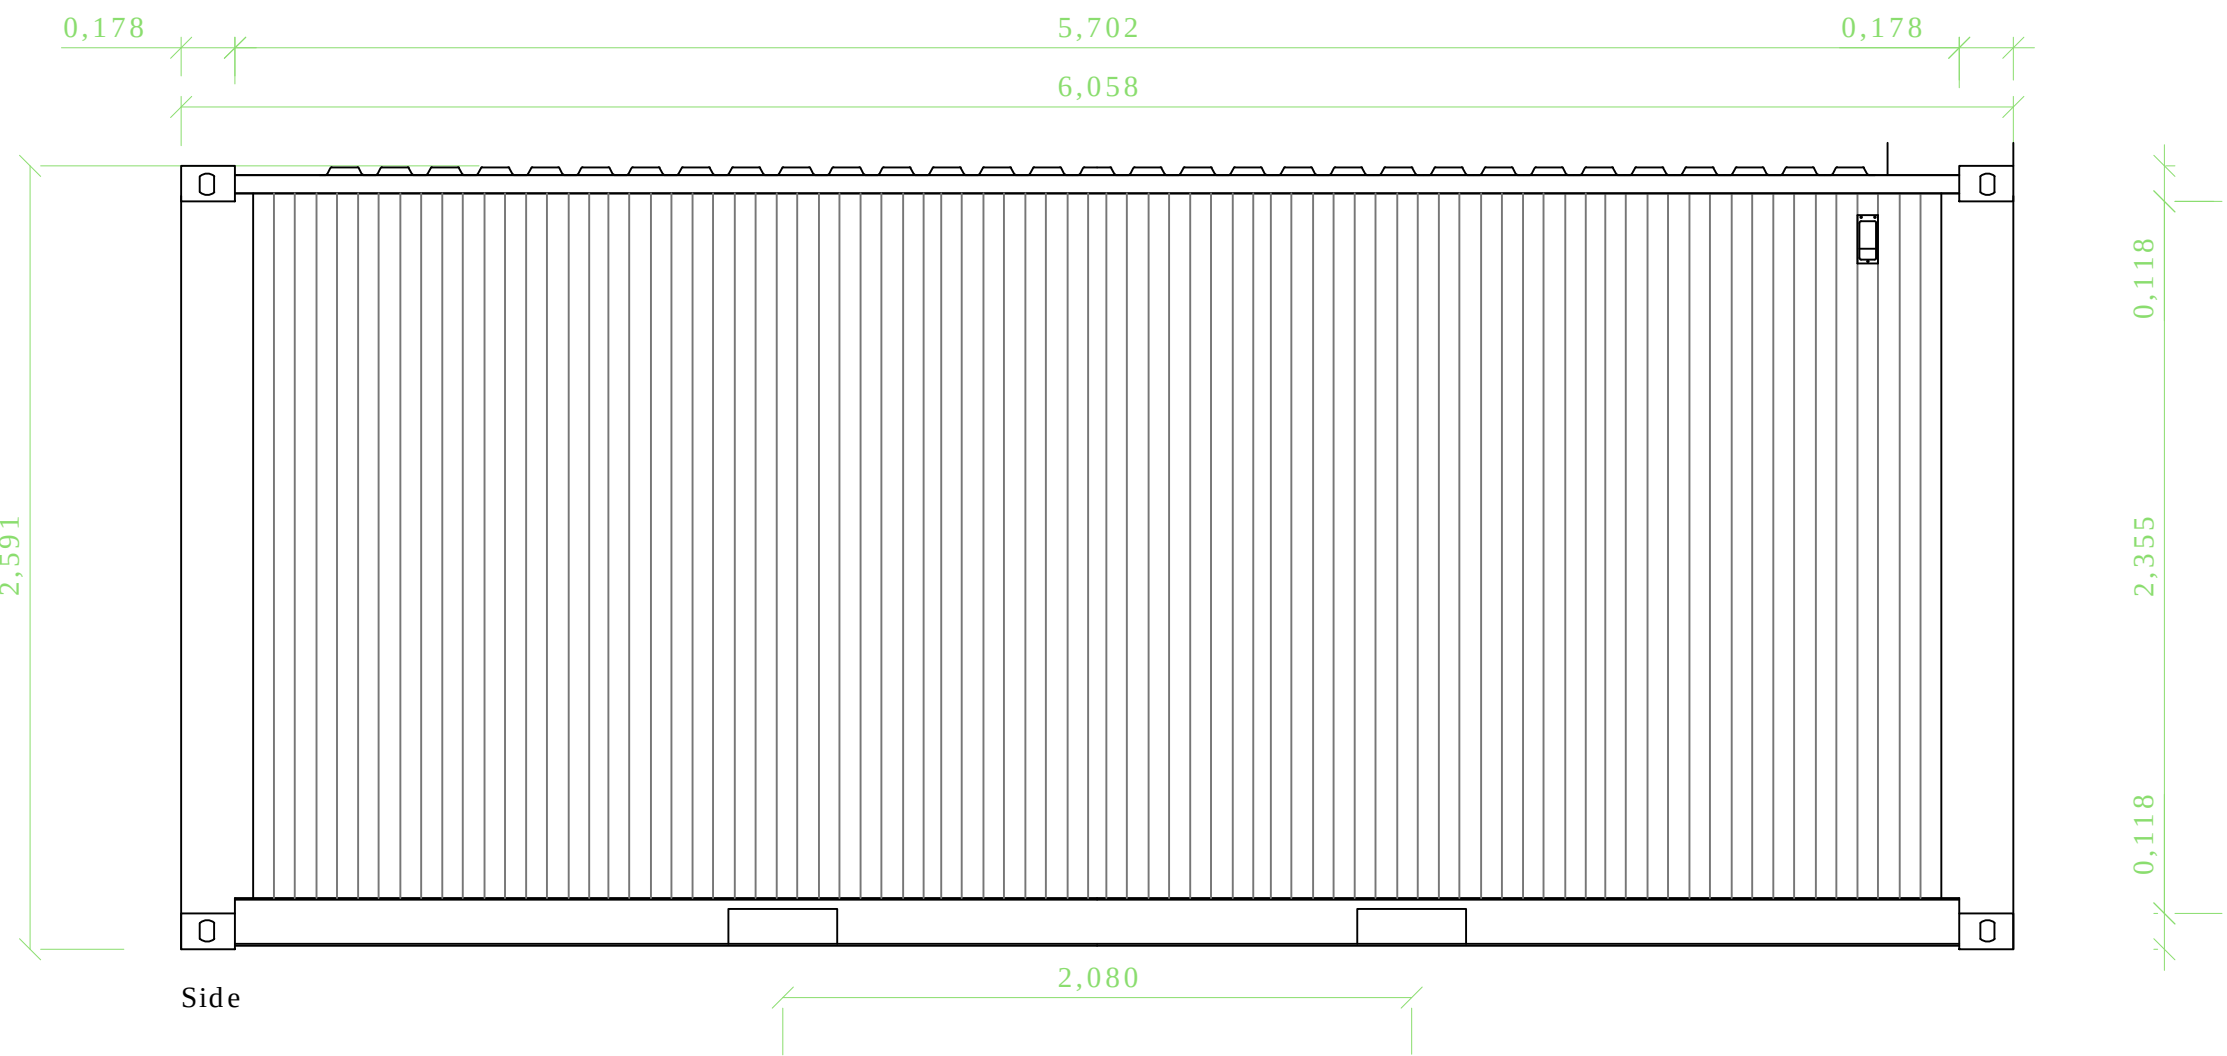

Side

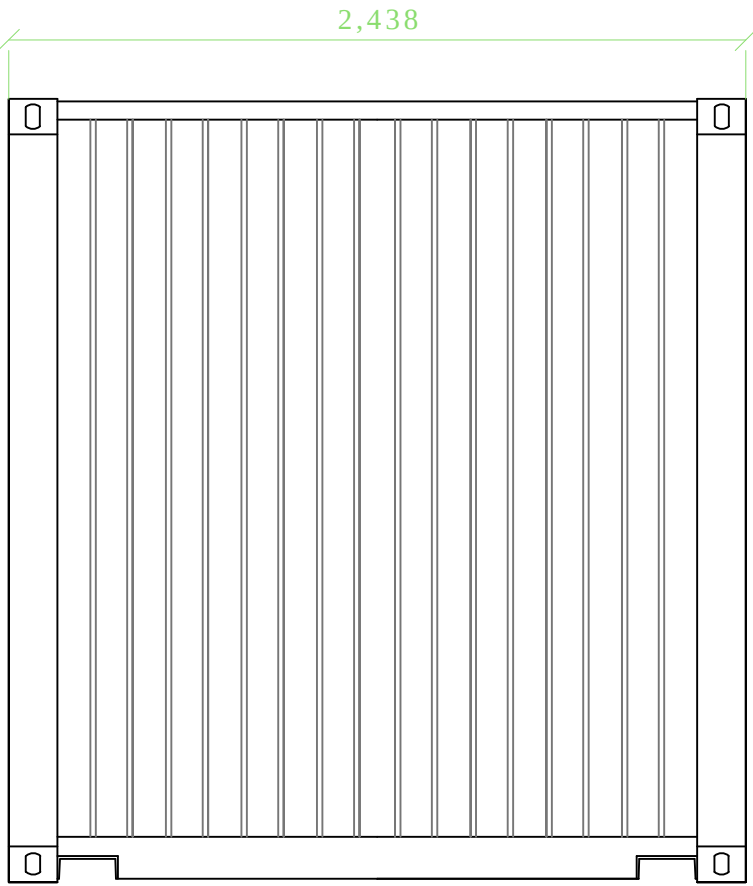

Back

TITLE
Walmoor & Rookery
20ft Container

DRAWN BY:
Y.V.

SCALE:
40:1 @ A1

DRAWING DATE
15-09-22

