




Existing Side Elevation 1/100



Existing Front Elevation 1/100



Existing Rear Elevation 1/100

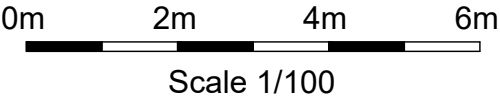



Chartered Surveyors
6 Lutener Road
Easebourne
West Sussex
GU29 9AT
Tel: 01730 859264

Project name and address:

Well Cottage
Hoe Lane
Flansham
West Sussex
PO22 8NW

Status: Planning	
Project: 112	Date: November 2017
Scale: 1/100 @ A3	Sheet: P - 201

Title: Existing Elevations

No.	Revision/Issue	Date

General Notes:

1. Dimensions in figures on drawings or specifications are to be taken in preference to scaled dimensions.
2. Preference should be given to large scale drawings.
3. Critical dimensions should be taken from site.
4. If in ANY DOUBT the contractor MUST ASK for clarification.
5. Grid lines set to centre line of wall construction