


Berricourt
Main Road
Yapton
Arundel
BN18 0ED



Tree location plan, tree condition appraisal and works information

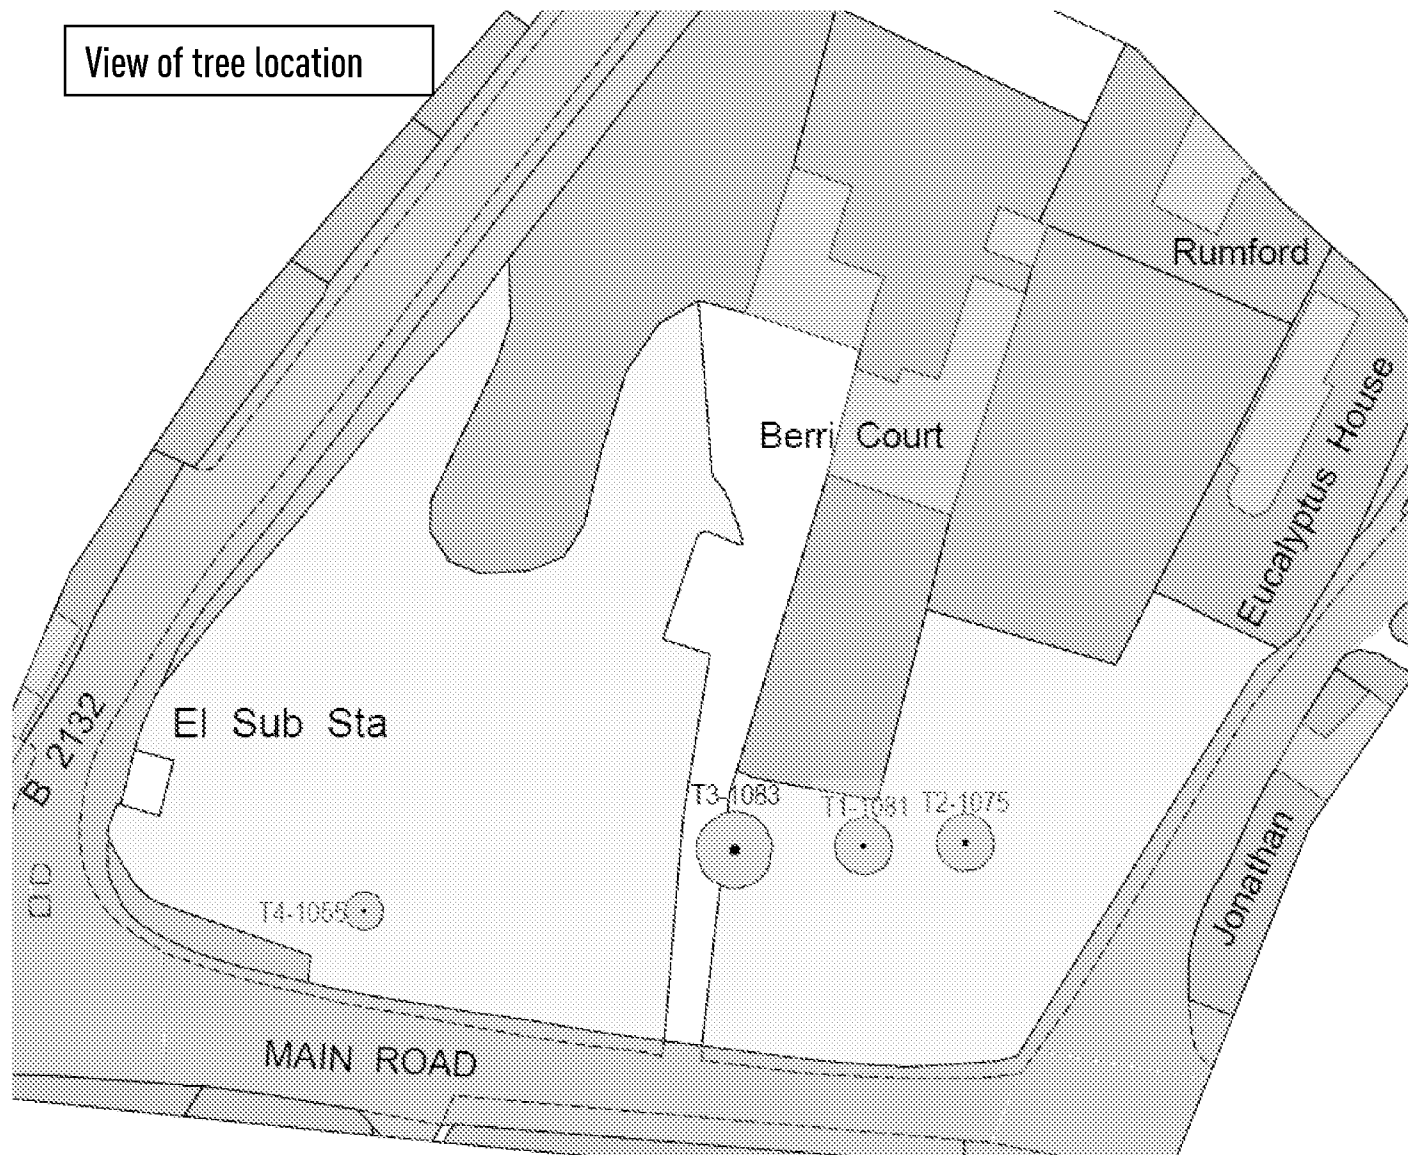

T1-1081 – Birch - Betula

Height 11m. DBH 270mm. Crown spread average radius 2m.

Tree dead standing with no leaf or buds, lifting bark and decay on trunk.
Tree to be felled and replacement tree established.

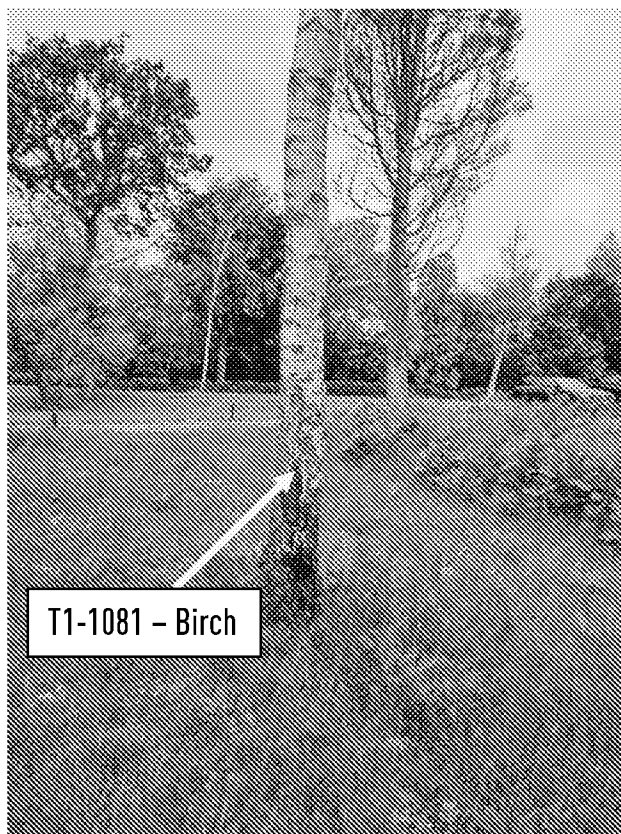
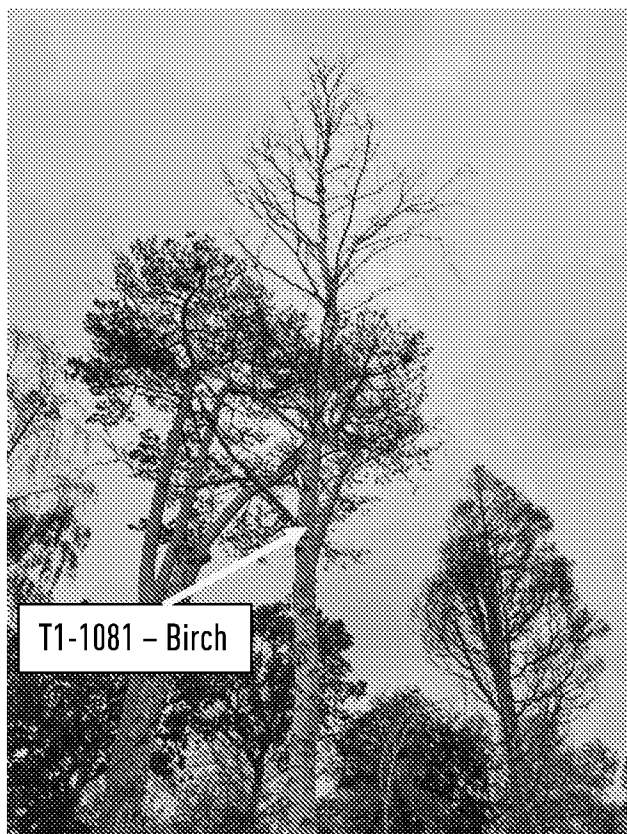


T2-1075 – Birch - Betula

Height 9m. DBH 300mm. Crown spread average radius 2m.

Tree in decline with 50-60% crown dieback

Tree to be felled and replacement tree established.

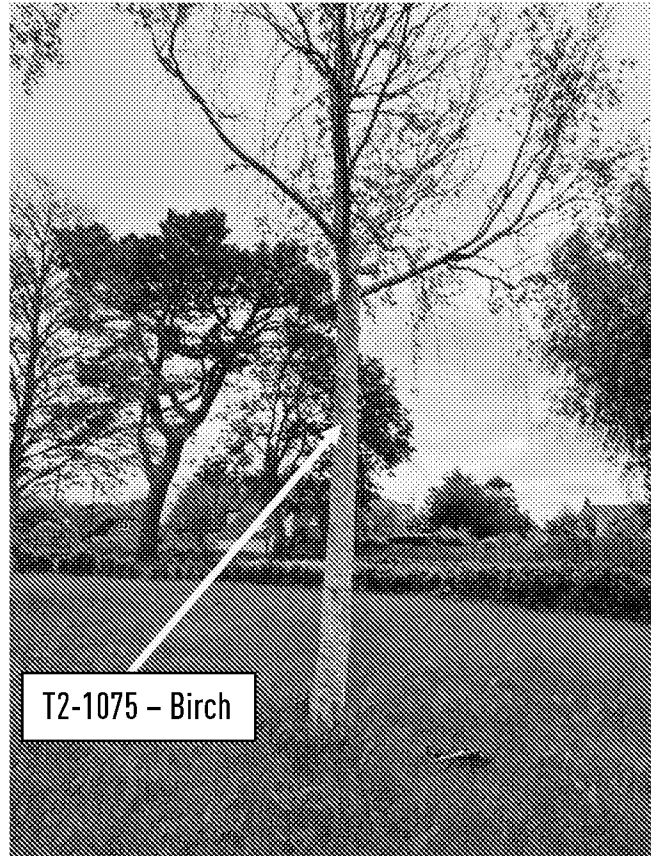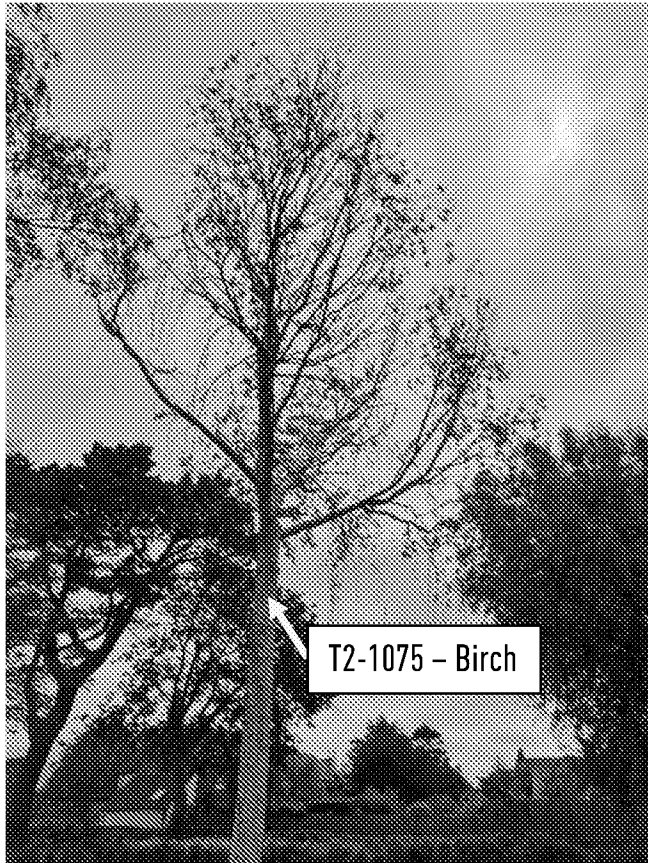

T4-1055 – Birch - Betula

Height 10m. DBH 280mm. Crown spread average radius 2m.

Tree in decline with 10-20% crown dieback, major cavity with decay and necrosis at circa 5m up trunk on northern aspect, tree within striking distance of road.

Tree to be felled and replacement tree established.

