

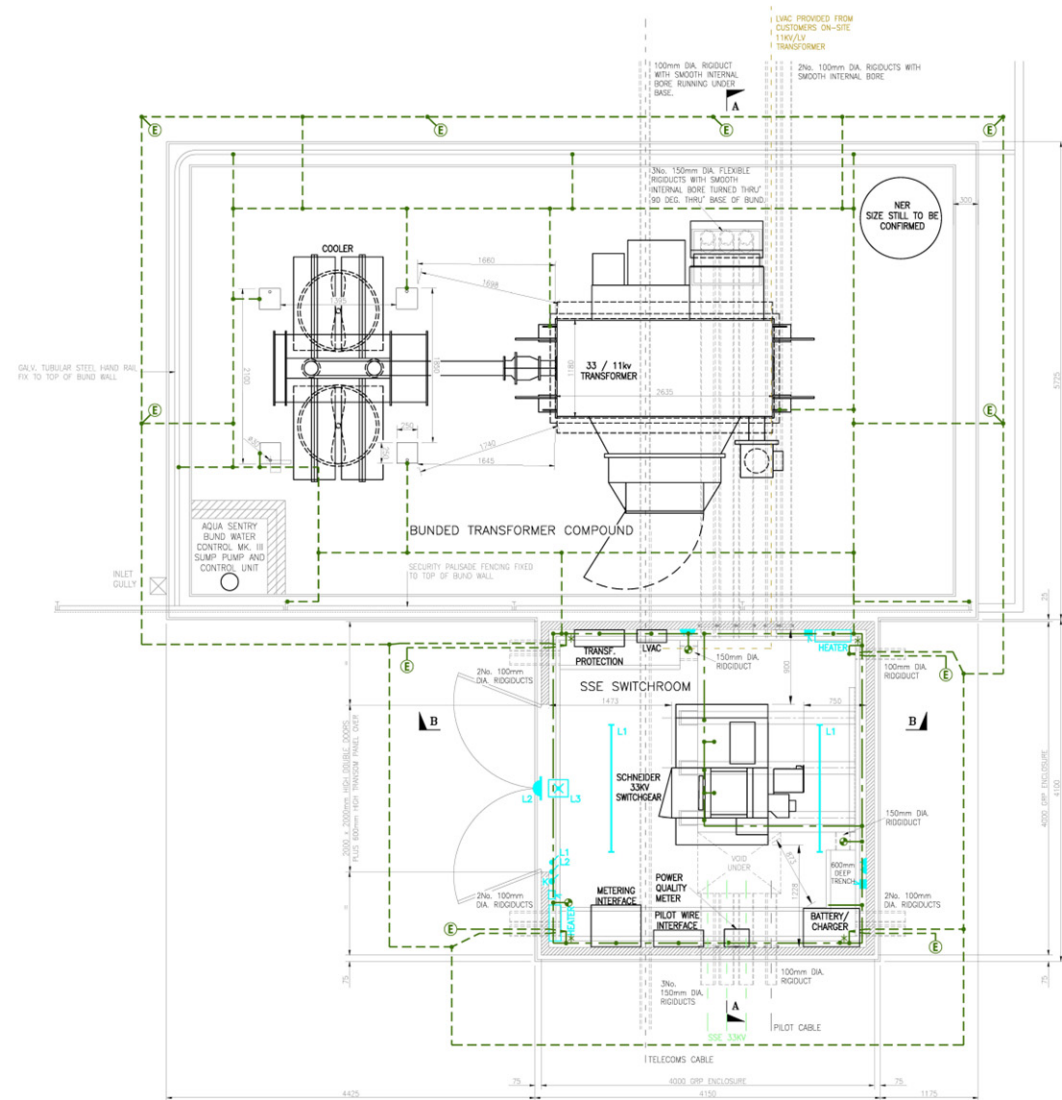
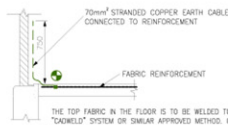


[illegible]

LEGEND:- EARTHING EQUIPMENT INSTALLATION	
SYMBOL	DESCRIPTION
	DENOTES EARTH ROD(S)
	DENOTES DISCONNECTION POINT (OPTIONAL - SEE NOTE TO EARTHING NOTES)
	DENOTES ALUMINUM EARTH BAR
	DENOTES COPPER EARTH BAR
	DENOTES EARTH CONNECTOR (SEE DETAIL)

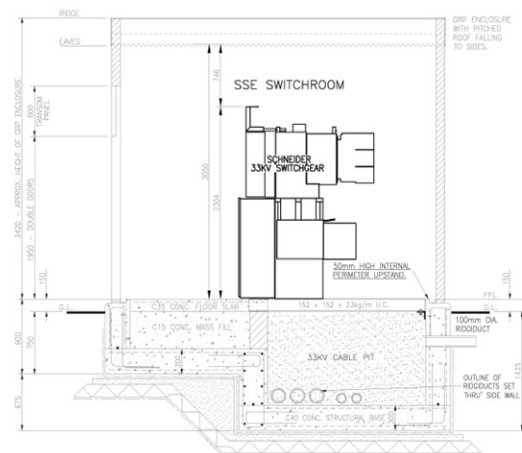

DETAIL AT EARTH FIXINGS

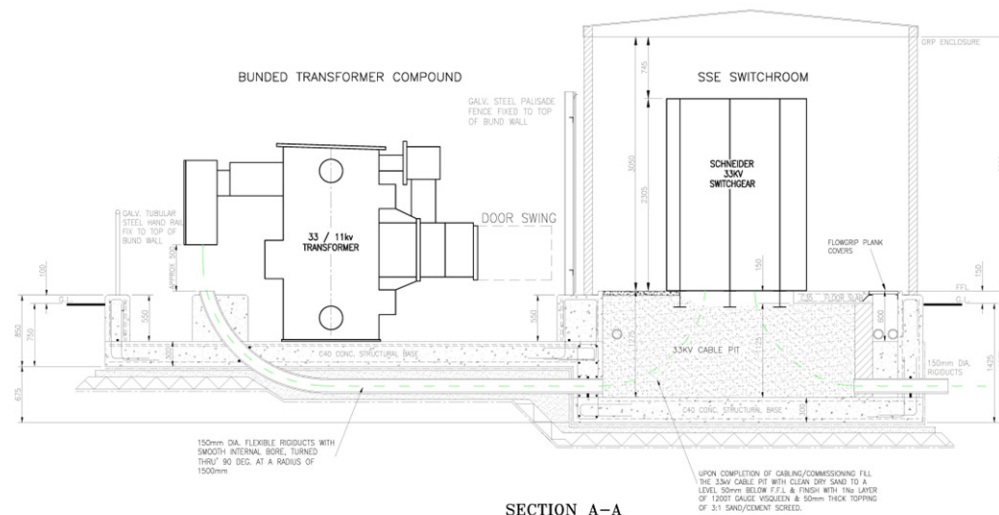

SECTION B-B

SCHEDULE OF EQUIPMENT FOR HEATING & LIGHTING INSTALLATION					
SYMBOL	REF.	DESCRIPTION	HT. ABOVE F.F.L.	QUANTITY	
	S1,S2	5 AMP 1 GANG SINGLE POLE SWITCH SURFACE MOUNTING IN PVC BOX	1370	2	OFF
	SK	KEY OPERATED SWITCH LABELED AS 'EMERGENCY LIGHTING TEST SWITCH'	1370	1	OFF
	L1	1525 LONG 65 WATT FLUORESCENT TUBE FITTING	3000	2	OFF
	L2	PRISMATIC BULKHEAD FITTING FOR 100 WATT B.C. LAMP	ABOVE DOOR EXT.	1	OFF
	L3	THORN EMERGENCY LIGHT FITTING CAT. No. ED2000T 16W & BATTERIES 1855/2520 OR EQUIVALENT	ABOVE DOOR INT.	1	OFF
	L3	13 AMP SOCKET OUTLET (UNIC-52) 2 GANG, SURFACE MOUNTING PVC SOCKET BOX	460	2	OFF
	L3	13 AMP SWITCHED FUSED SPUR OUTLETS	460	3	OFF
		DIMPLEX PLX3300 WALL MOUNTED PANEL HEATER WITH THERMOSTATIC CONTROL	150	2	OFF

NOTE: SWITCHES TO BE POSITIONED MIN 300mm AWAY FROM DOOR OPENINGS TO FACILITATE INSTALLATION OF EARTH TAPE.

Legend

Notes

REV	AMENDMENTS	DRAWN	APP.	DATE
-	Original	KDB	KDB	6/01/12



Electricity Solutions Ltd
Design Installation Commissioning Maintenance
Unit 5, Portside Business Park
Portside North
Ellesmere Port
Cheshire
CH65 2HQ

Tel: 0870 919 4269 Fax: 0870 919 4270
www.electricity-solutions.co.uk

THIS DRAWING AND ANY INFORMATION OR DESCRIPTIVE MATTER SET OUT HEREON ARE THE CONFIDENTIAL AND COPYRIGHT PROPERTY OF ELECTRICITY SOLUTIONS LTD AND MUST NOT BE DISCLOSED, LOANED, COPIED OR USED FOR ANY PURPOSE WITHOUT WRITTEN PERMISSION ©

Title

PRIMARY SUBSTATION
GENERIC GENRAL
ARRANGEMENT

Scale NA	Date 6 th Jan 12	Drawn KDB	A3
Drawing No.	GENGAPSStn		REV -