
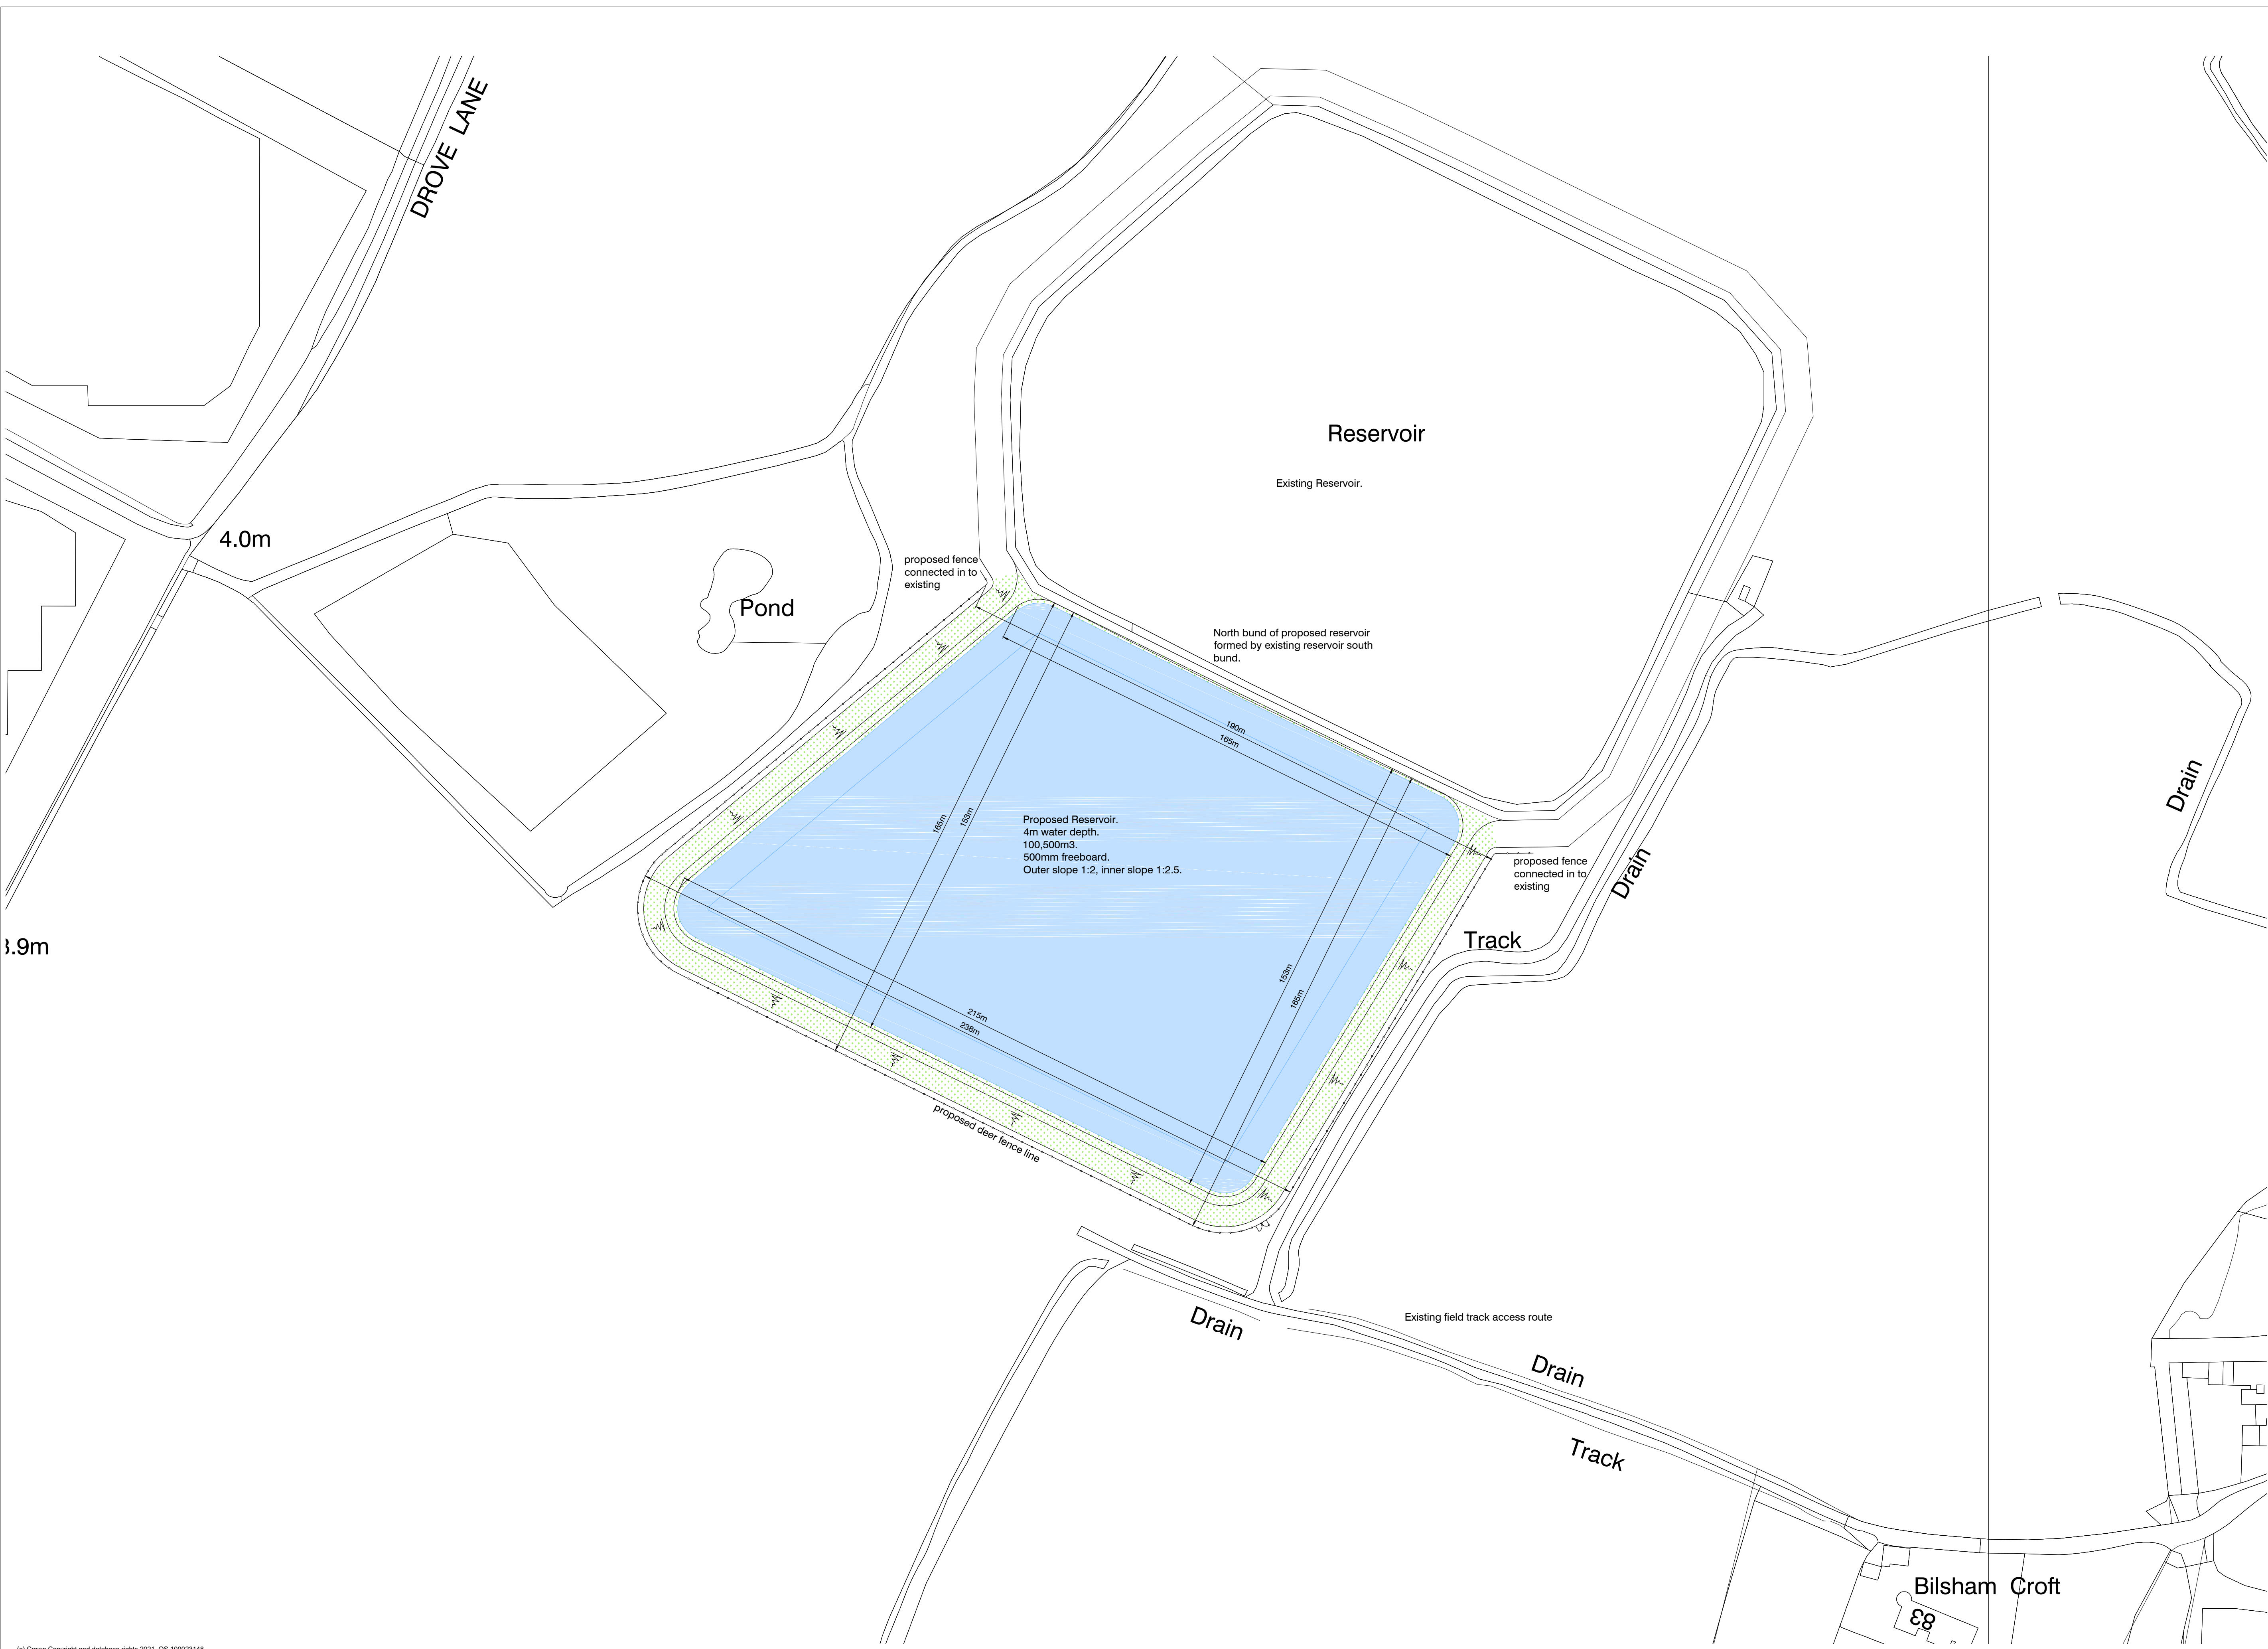


NOTES:
Dimensions to be checked on site before commencing work. any discrepancies shall be reported to Curtis Leves Technical Ltd. immediately.
Do not scale from these drawings except for planning purposes.
Use figured dimensions only.
Where applicable this drawing is to be read in conjunction with other consultants' drawings.
This drawing is the copyright of Curtis Leves Technical Ltd. and may not be copied, altered or reproduced in any way, or passed to a third party, without written authority.

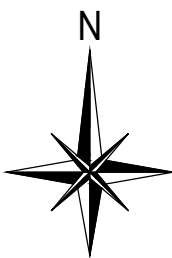

(c) Crown Copyright and database rights 2021. OS 100023148.

Physical Scale 1:1000
0 20m 40m

Block Plan 1:1000@A1

P01	Issued for comment.	18.06.21
rev	description	date
status		

PLANNING



CURTIS LEEVES TECHNICAL LTD
01243 378070 | mail@cltechnical.co.uk

client	David Langmead
project	Yapton Reservoir Dog Leg South Bilsham
title	Block Plan

date	scale @ A1	drawn	chkd
18.06.21	1:1000	GBC	GBC
project no.	drawing no.	rev	
2118	PA03		P01