



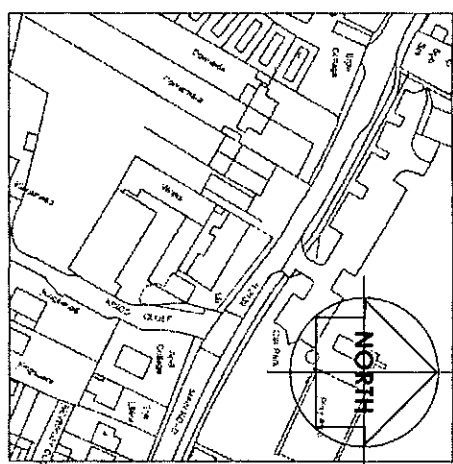


LOCATION PLAN

PROPOSED GROUND FLOOR

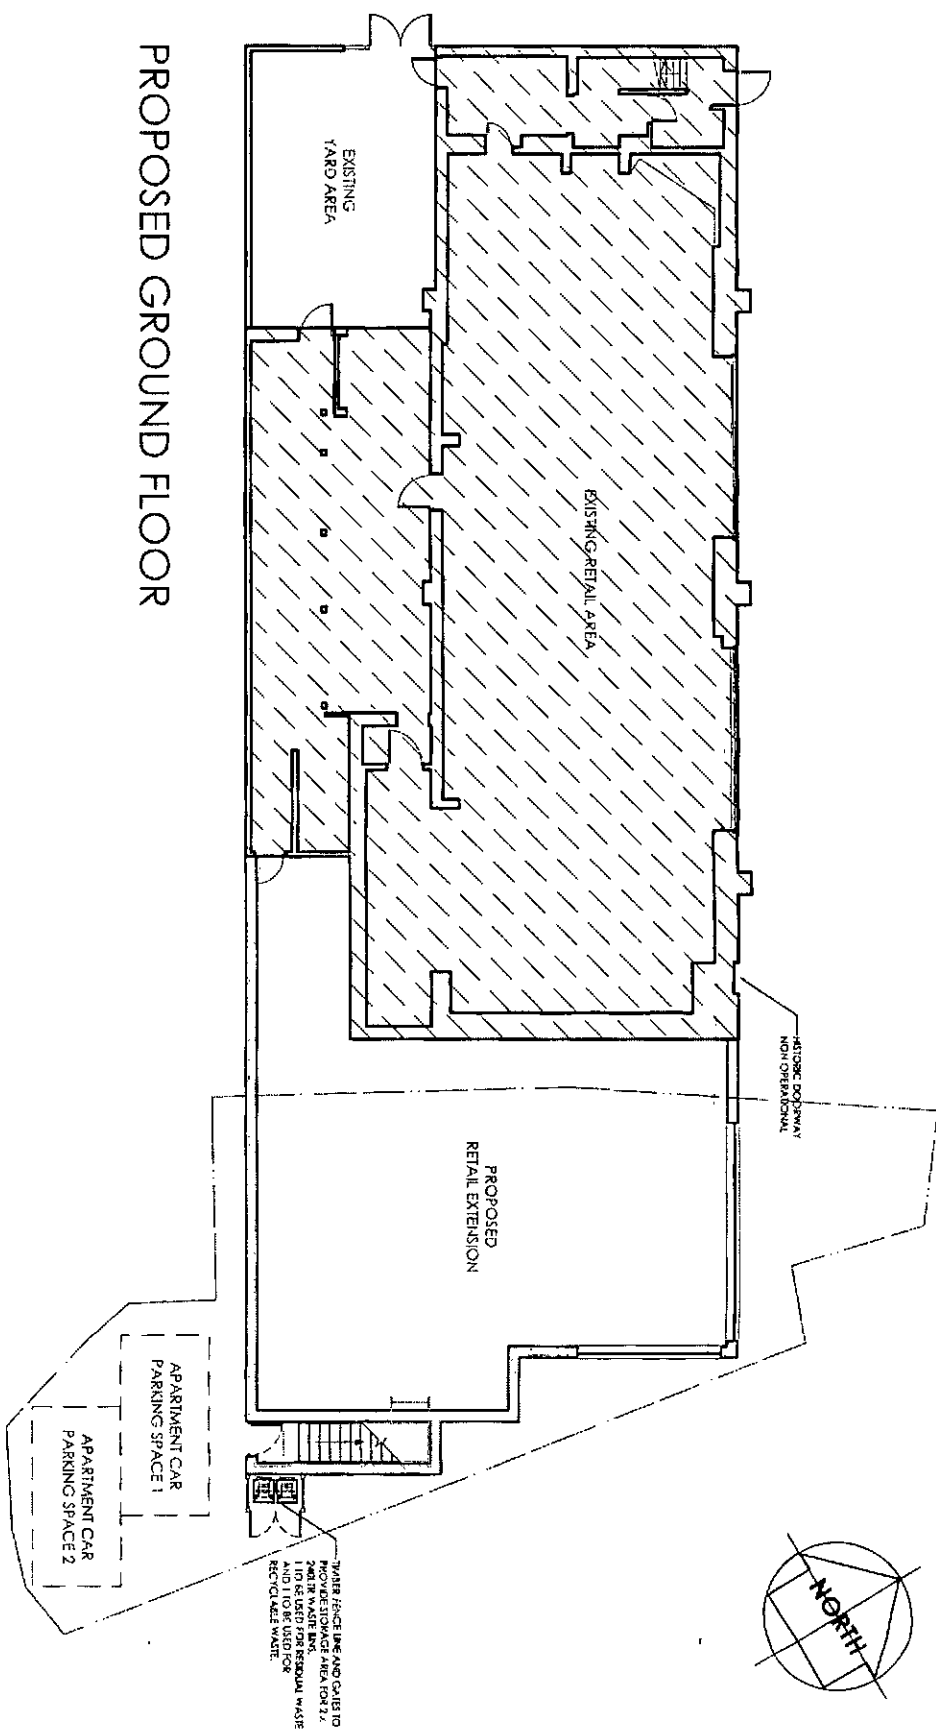

PROPOSED FIRST FLOOR ACCOMMODATION

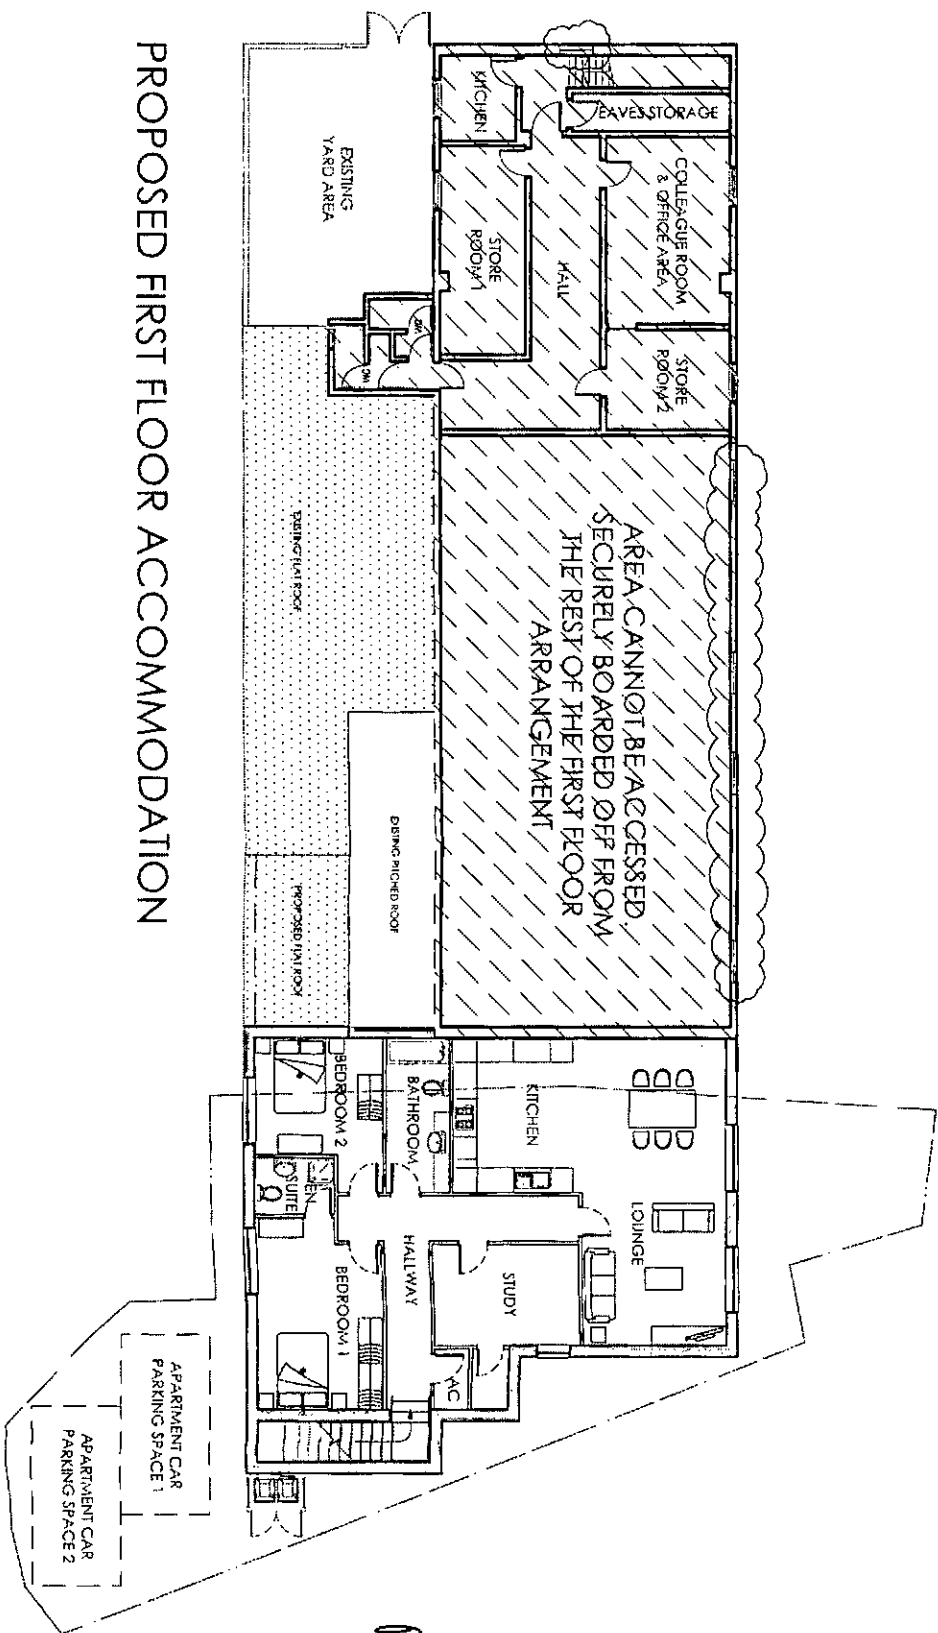

As agreed.

THIS DRAWING IS THE PROPERTY OF THE SOUTHERN CO-OPERATIVE AND SHOULD NOT BE REPRODUCED OR TRANSMITTED IN ANY FORM OR BY ANY MEANS, ELECTRONIC OR MECHANICAL, INCLUDING PHOTOCOPYING, RECORDING, OR BY ANY INFORMATION STORAGE AND RETRIEVAL SYSTEM, WITHOUT THE WRITTEN CONSENT OF THE SOUTHERN CO-OPERATIVE.

DO NOT SCALE FROM THIS DRAWING. EXCEPT FOR PLANNING PURPOSES, DIMENSIONS SHOULD BE CHECKED AND VERIFIED ON SITE AND ANY DISCREPANCIES SHOULD BE REPORTED TO THE DESIGNER.

ALL DIMENSIONS ARE FOR CONSTRUCTION.


PLANNING

The Southern Co-operative

1000 Lakeside, Western Road, Portsmouth, PO6 3SE
T: 023 9222 2500 | F: 023 9222 2550
E: planning@the-southern.co.uk



12-049-100-B