

LEGEND

- Hatch denotes infill panel.
Hatch denotes brick finish.
Hatch denotes render finish.
225mm arch header.
225mm soldier course header.
75 mm snapped header course cill.
Damp Proof Membrane.
Note: Where raised ground level, raise DPC & Vents to minimum 150mm above ground level. Refer to civil engineer's drawing for areas of raised ground level locations.
Movement & bed joint in accordance with Structural Engineers details.
Mechanical ventilation outlet.
Boiler flue outlet.
Air Brick.
Roof Tile Vent.
Obscure glazing.
Safety glazing.




FRONT ELEVATION (EAST)

Plots 56 to 63



SIDE ELEVATION (NORTH)

Plots 56 to 63

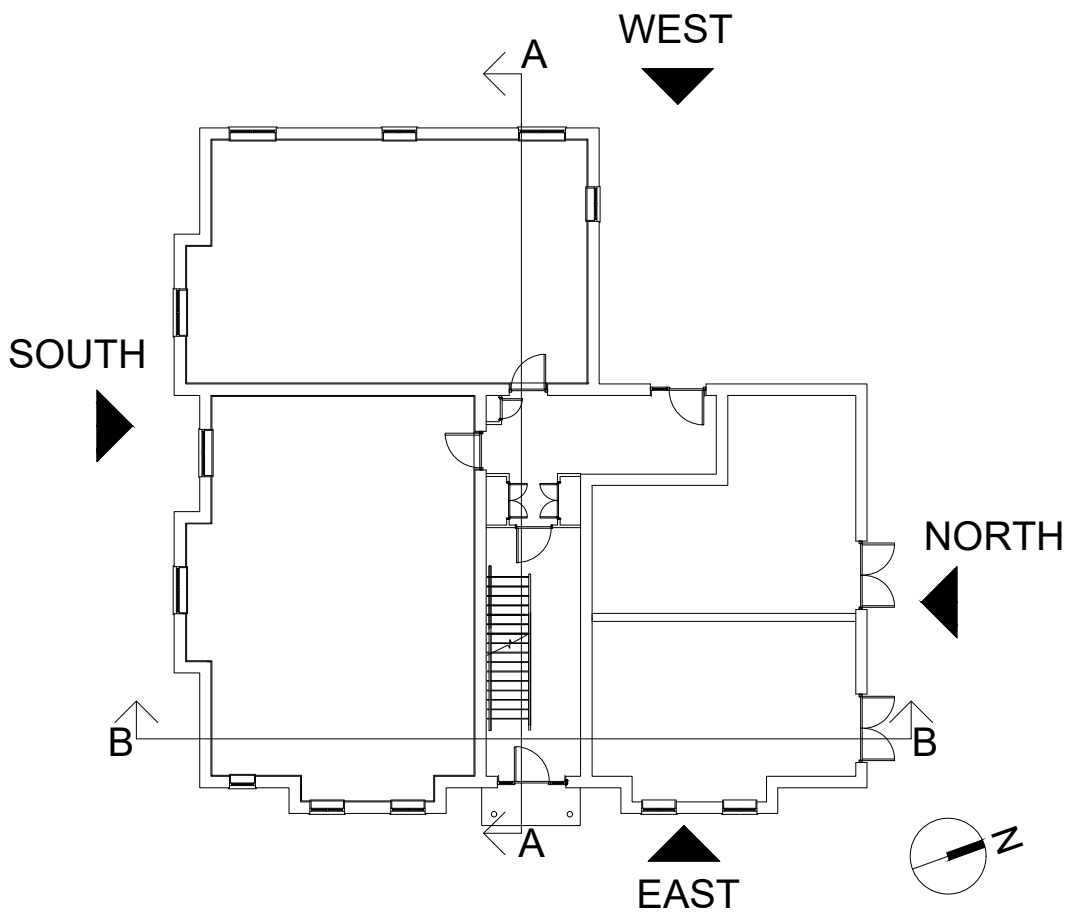

C3	15.08.19	Communal entrance doors updated to client comments.	JB
C2	12.08.19	Kitchen windows amended to 1050mm deep	JB
C1	22.07.19	Construction Issue	JB
P3	18.06.19	Support posts adjusted to suit grp canopy size	JB
P2	03.06.19	Updated to client comments - RWP adjusted to suit MJ bed joints added as per engineers information. Mail boxes added.	JB
P1	12.04.19	Preliminary Issue	JW
Rev	Date	Amendment	Initials

Project:
BURDELL ROAD
YAPTON
Client:
BOVIS HOMES SOUTHERN COUNTIES
Drawing:
APARTMENTS 56-63
ELEVATIONS - EAST & NORTH

Drawing no: 18.1330.606 Rev: C3

Scale@A1: 1:50 Date: FEB '19 Drawn: JW Checked: --

FINC
ARCHITECTS & DESIGNERS

FINC Architects Ltd
61 New London Road
Chesham,
Essex.
CM8 2ND
T+44 (0)1245 933988
www.fincarchitects.com

Disclaimer: All dimensions and measurements to be checked on site.
© FINE Architects Limited holds the copyright to all the information contained within this document and their written consent must be obtained before copying or using the data other than for the purpose it was originally supplied.
Do not scale from this drawing.