


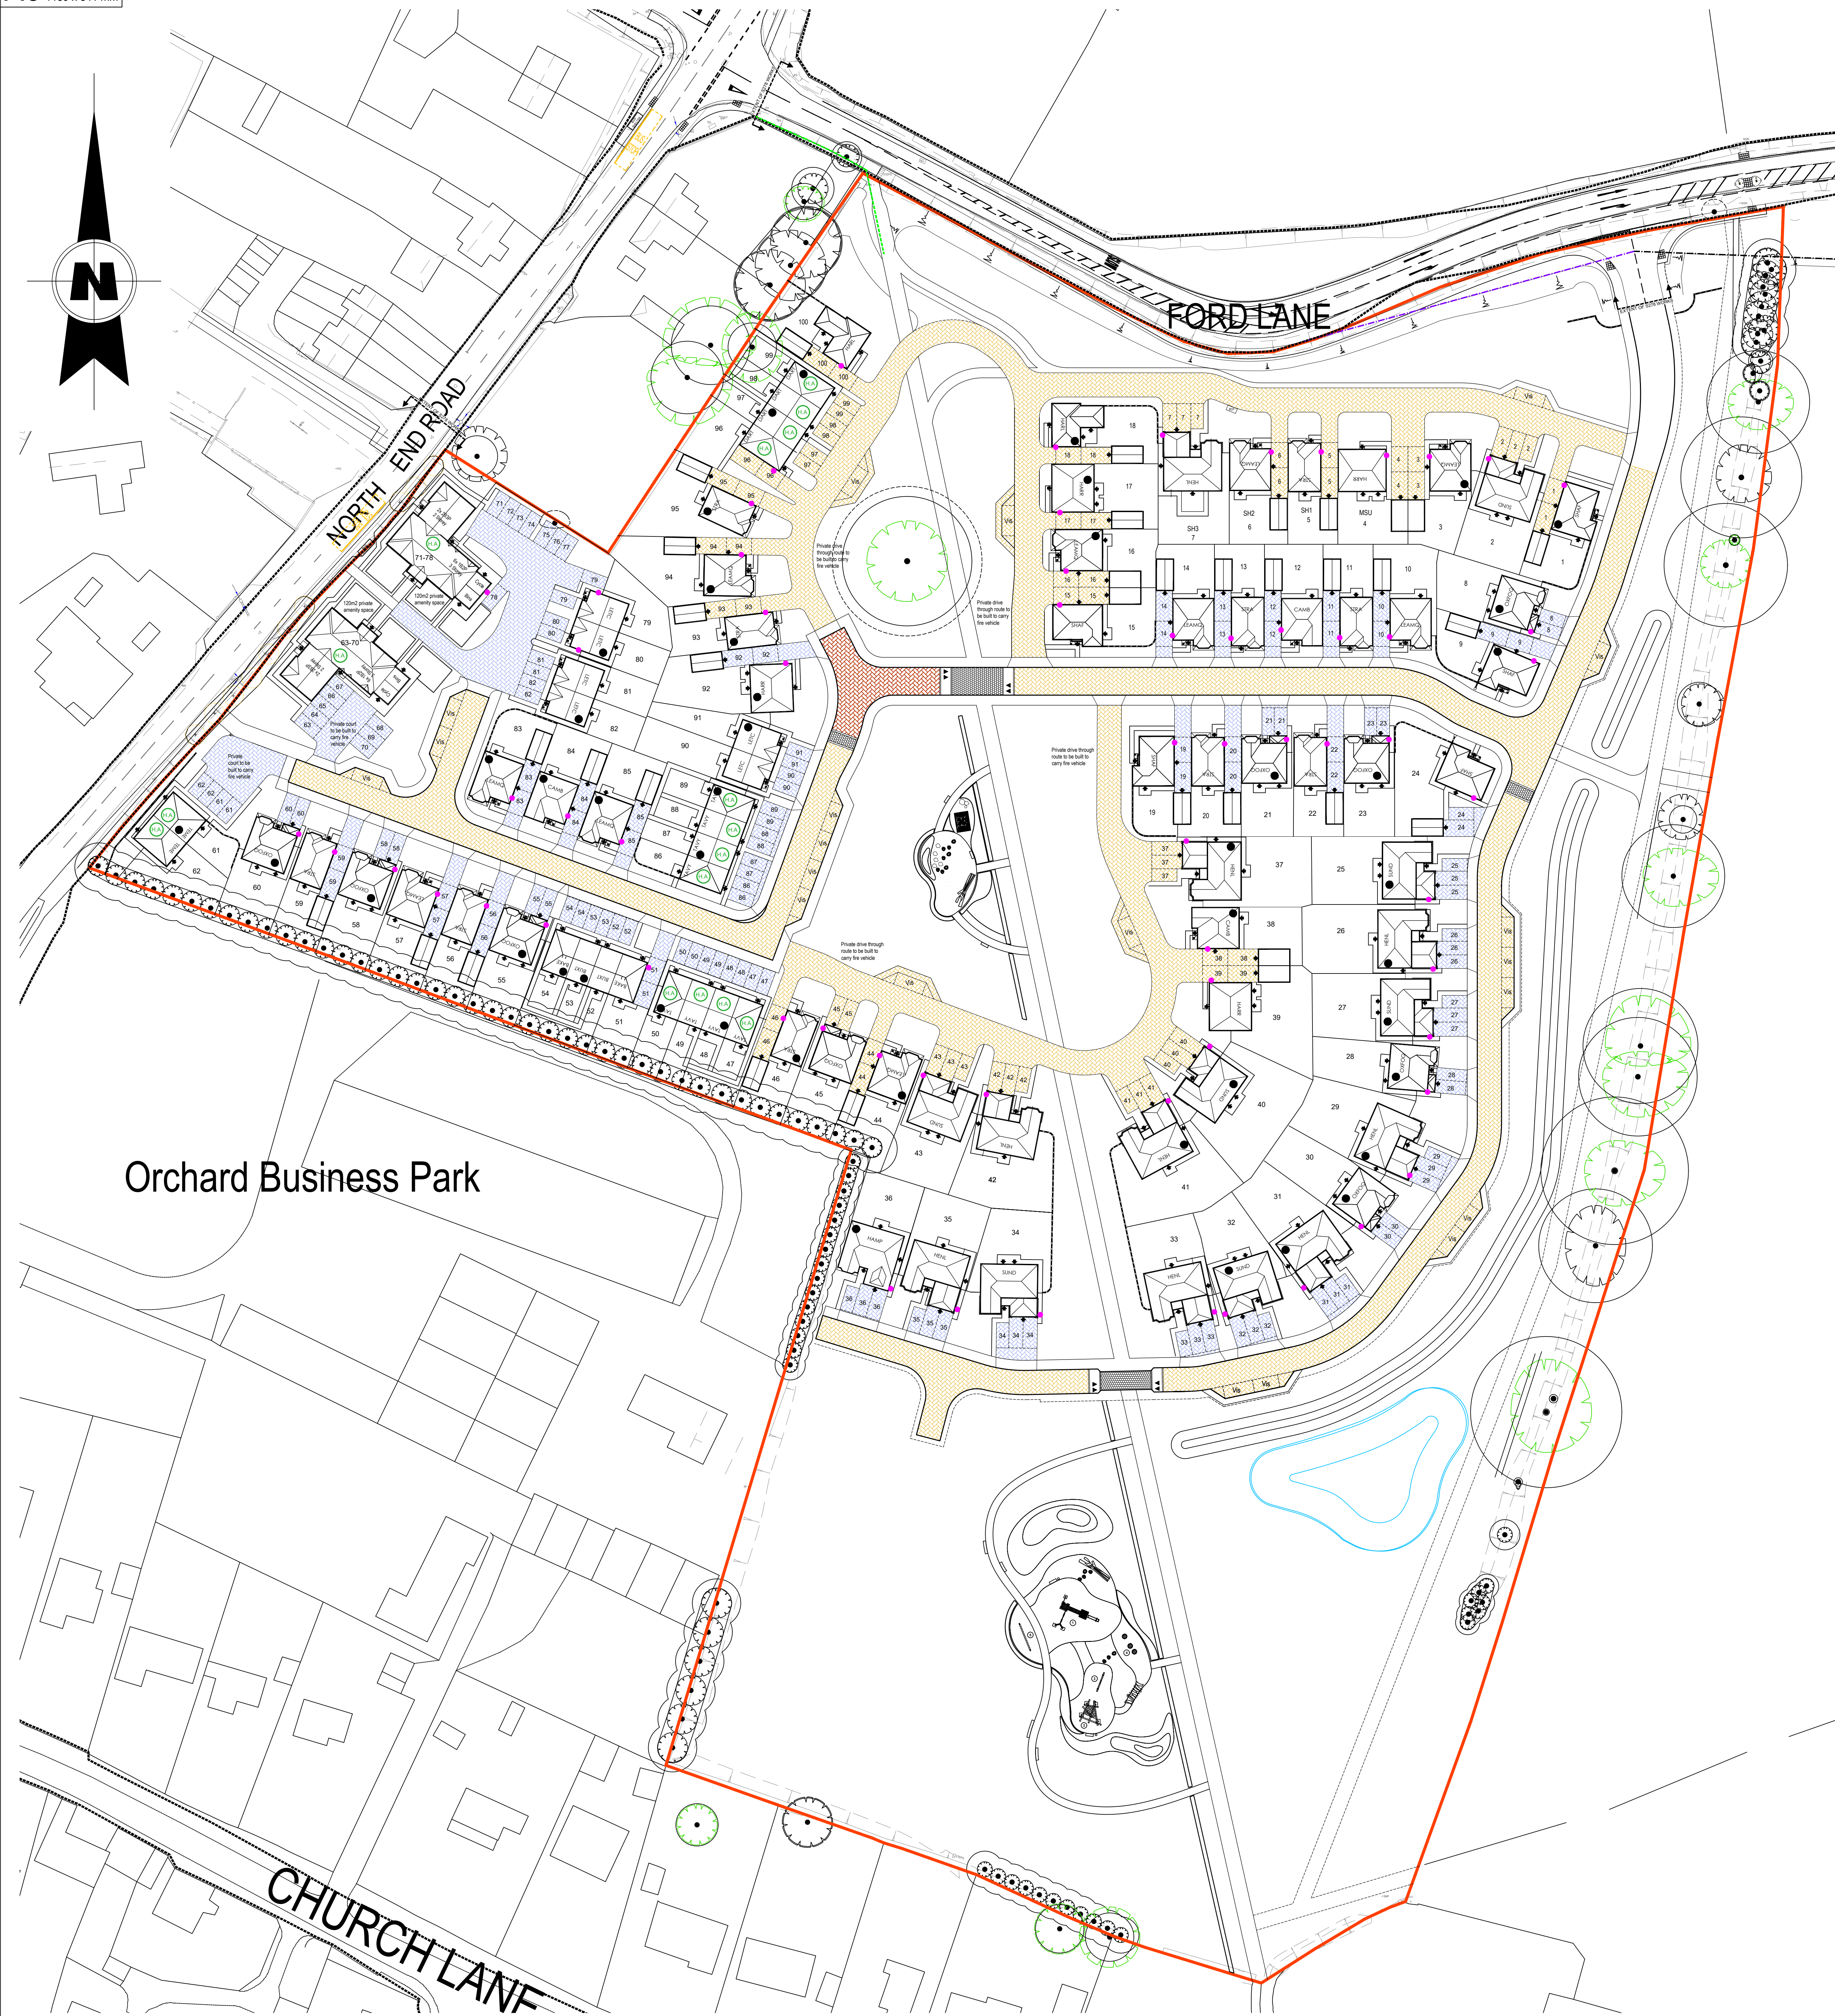

C	Updated in accordance with A958_01E	NGS	04/11/21
B	Updated in accordance with A958_01D	NGS	17/08/21
A	Updated in accordance with A958_01C	NGS	08/07/21
Rev:	Description:	Initiated:	Date:



Client:
REDROW HOMES SOUTHERN
COUNTIES LTD

Project:
FORD LANE, YAPTON
(SOUTHERN PARCEL)

Title:
CAR CHARGING POINTS PLAN

Date: 01 / 07 / 2021 Scale: 1:500 @ A0
Drawn by: NGS Checked by: ~

Job No.	Drg No.	Rev.
A 958	11	C

Scale Check:

