


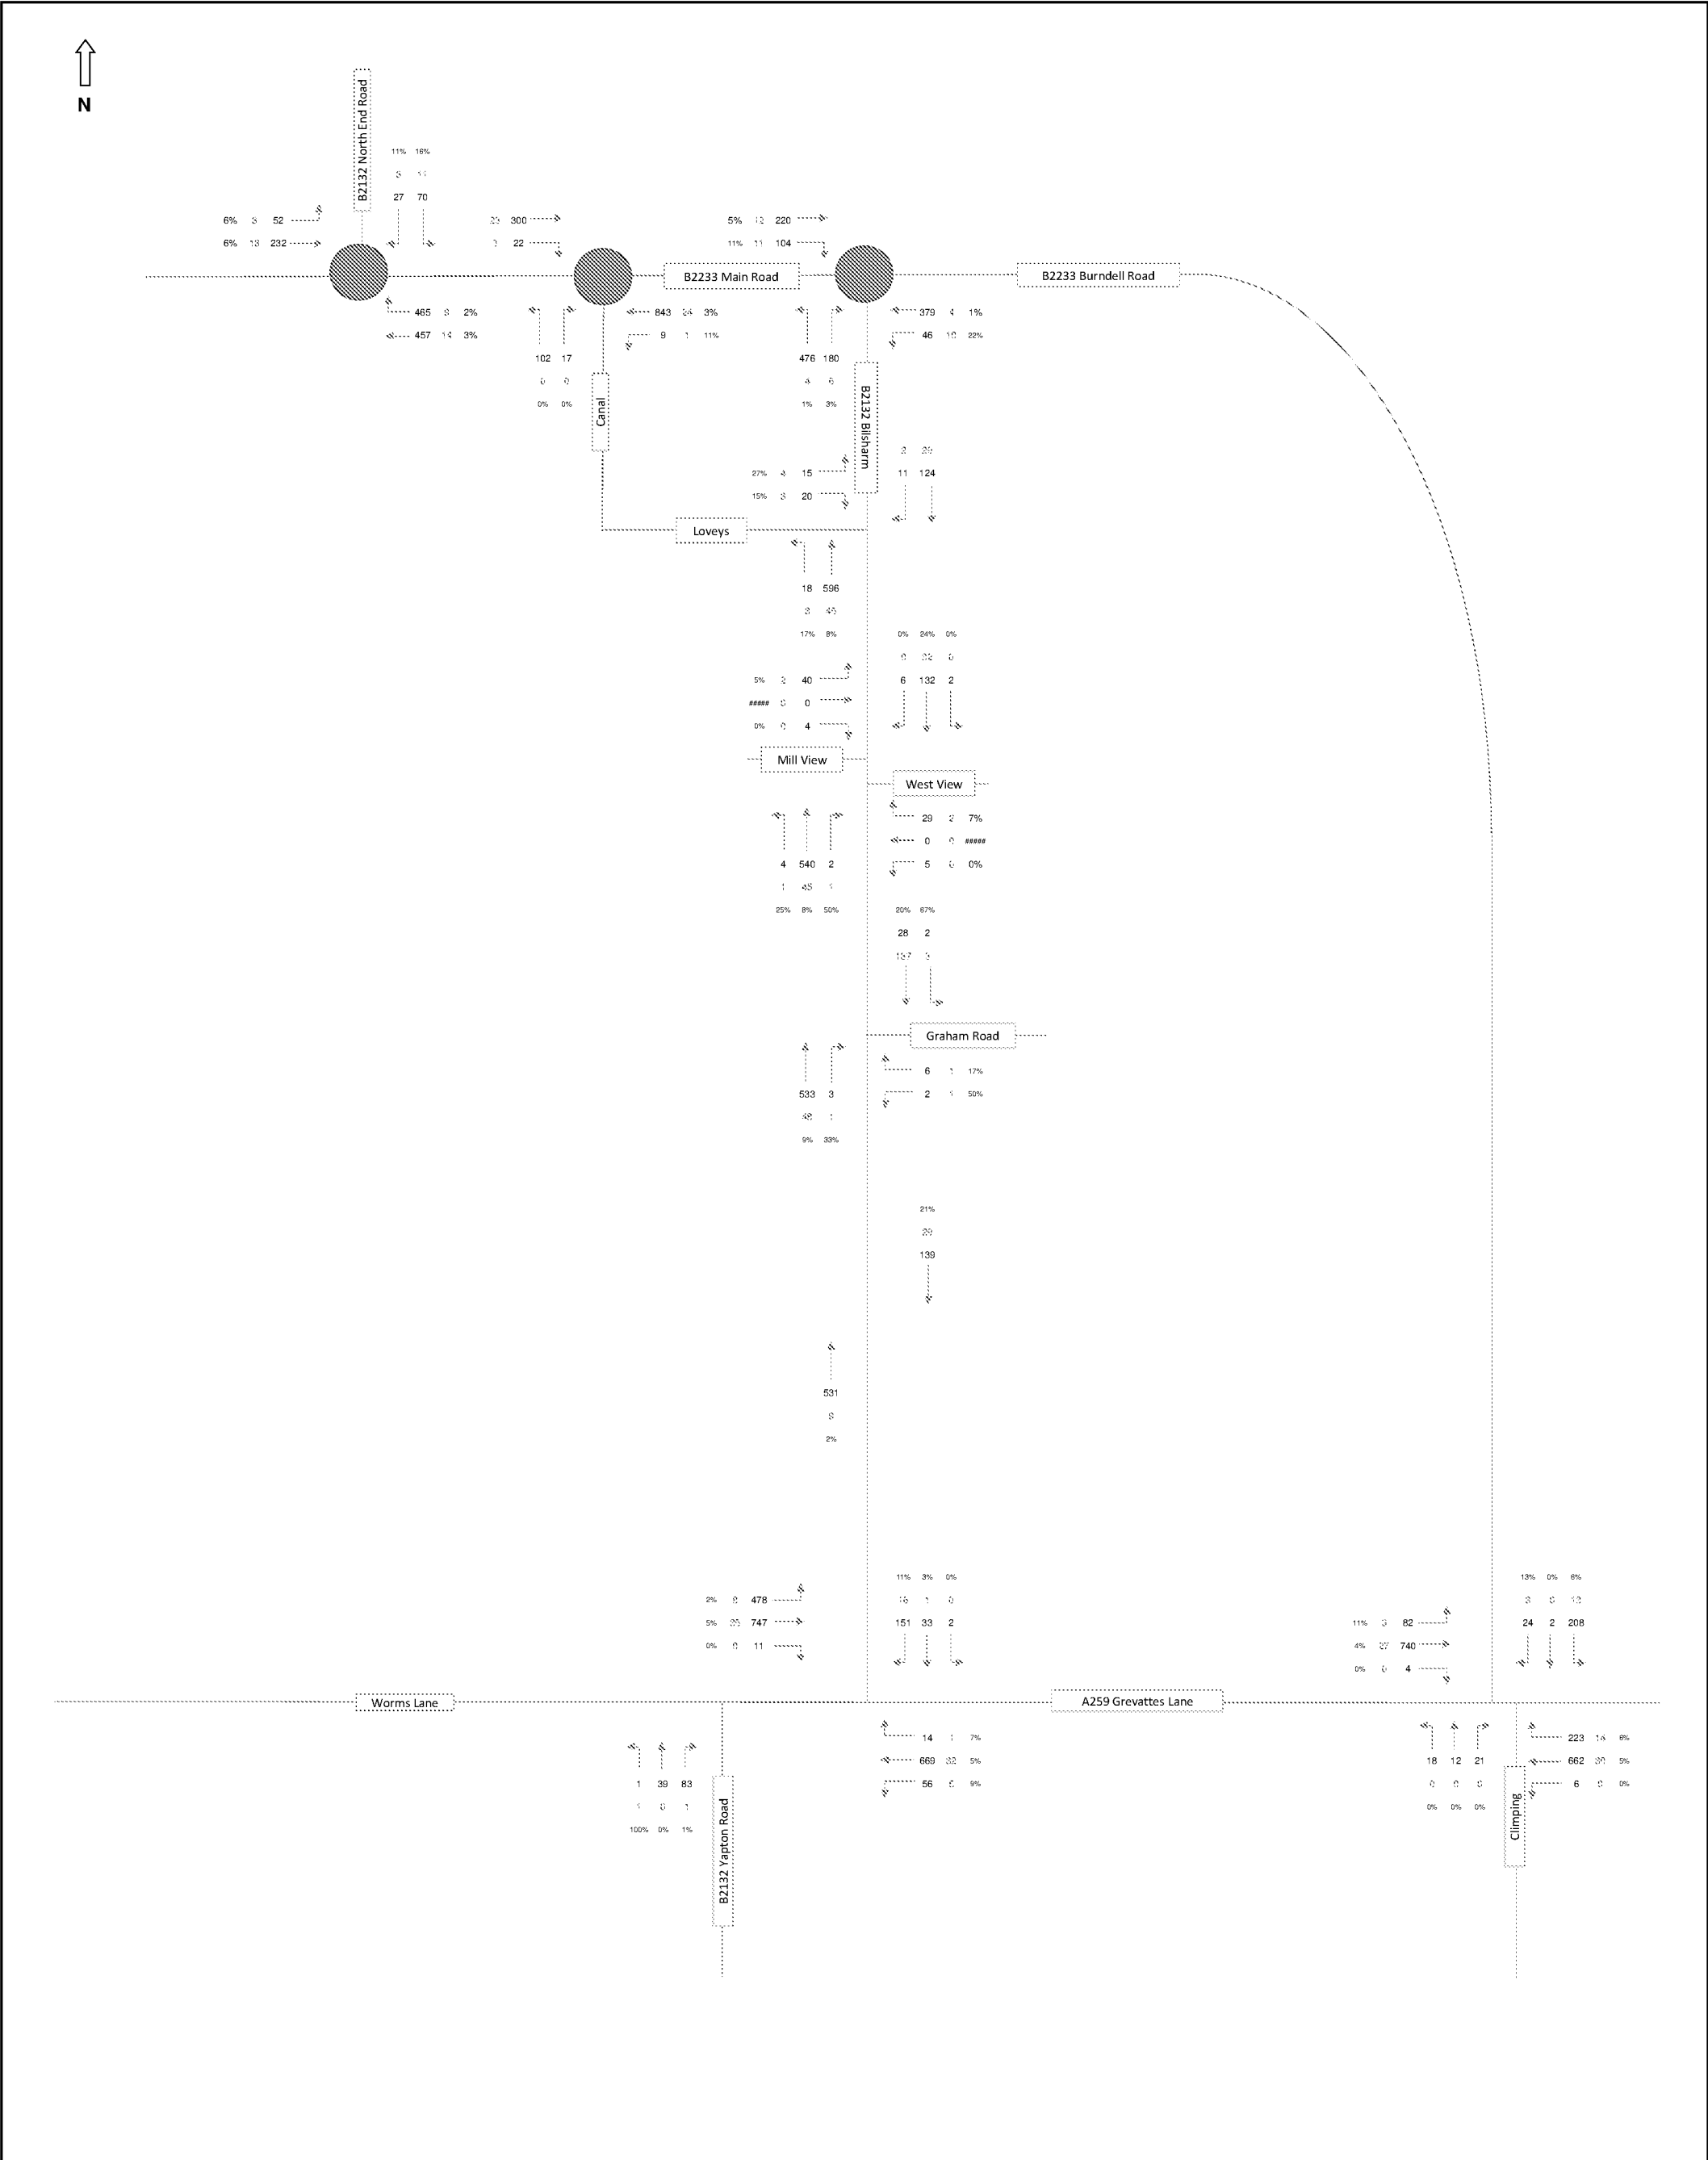


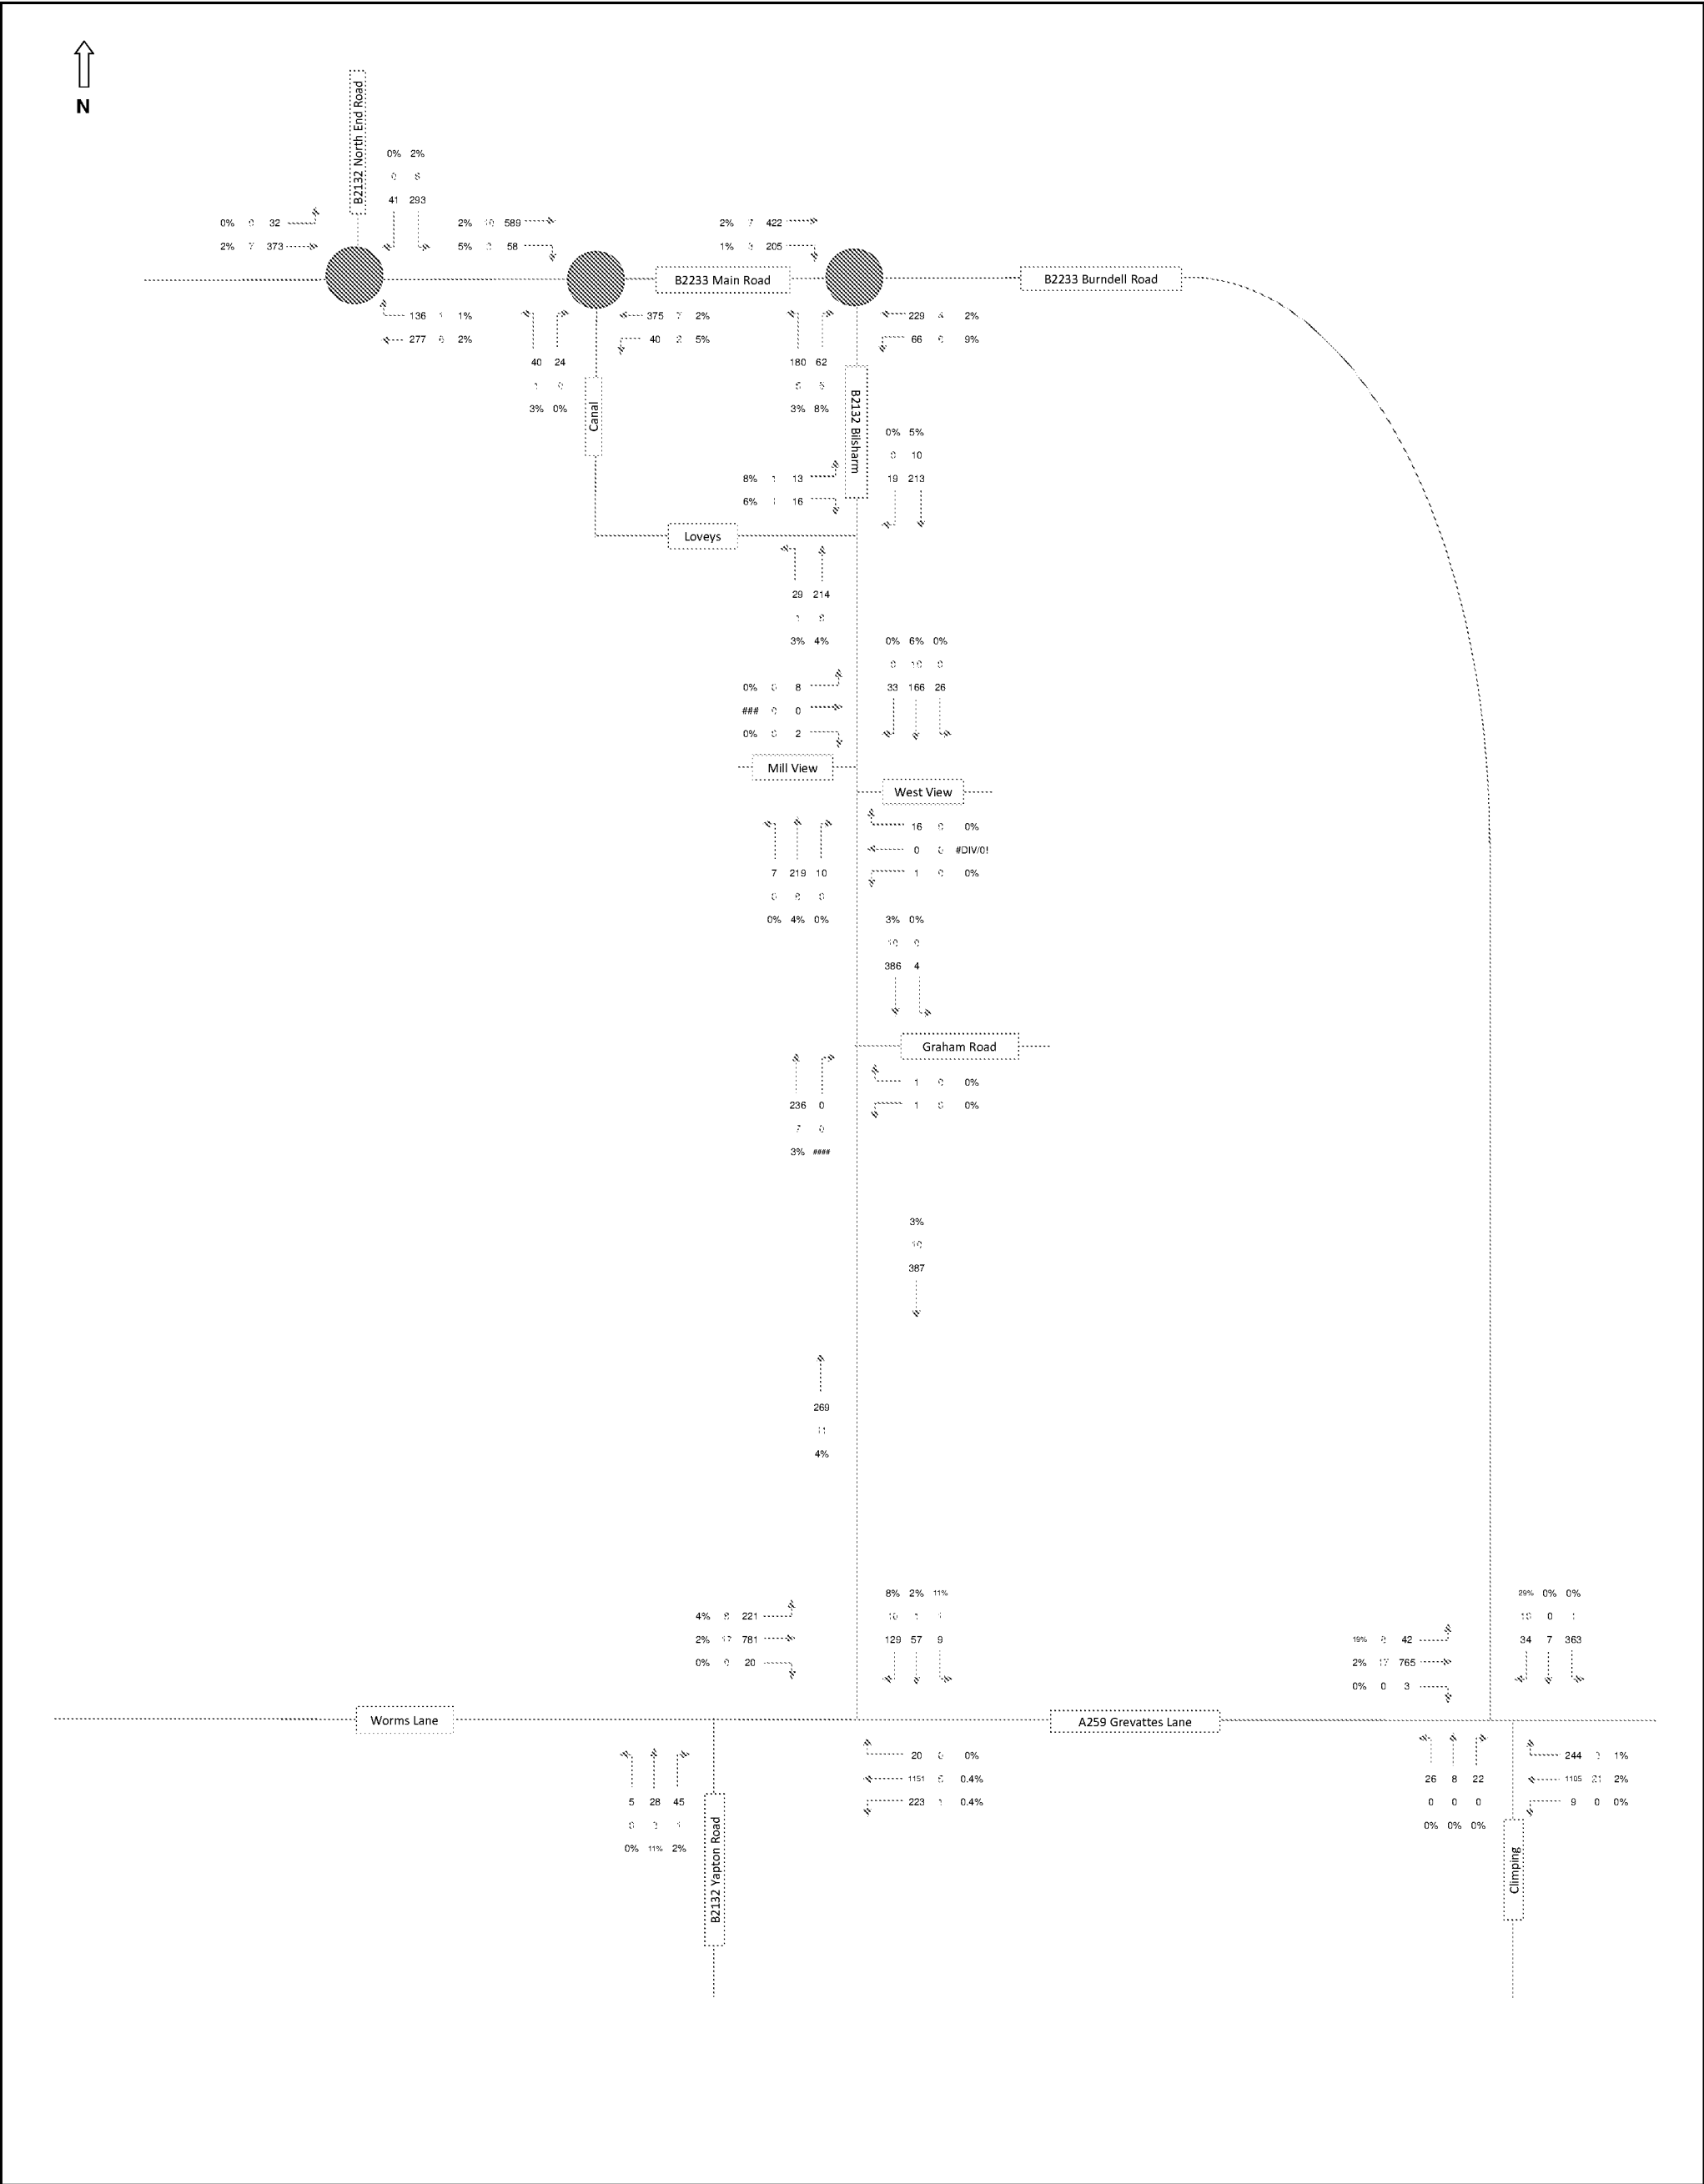


Notes ### Total Vehicle *** HGV's	Gleeson Strategic Land		-
	Job Title:	Land West of Bilsham Road, Yapton	Job No: 14-111
	Drawing Title:	2017 AM Observed Base (07:45-08:45)	Date: -
			 ODYSSEY DEVELOPING JOURNEYS Tusbury House - White Hart Lane Basingstoke - Hampshire - RG21 4AF T:01256 331144 F:01256 331134 E:enquiries@odysseymarkides.com W:www.odysseymarkides.com

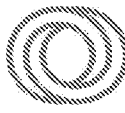


Notes ### Total Vehicle HGV's	Gleeson Strategic Land		-
	Job Title:	Land West of Bilsham Road, Yapton	Job No: 14-111
	Drawing Title:	2017 PM Observed Base (16:45-17:45)	Date: -
			 ODYSSEY DEVELOPING JOURNEYS Tuscany House - White Hart Lane Basingstoke - Hampshire - RG21 4AP T:01256 331144 F:01256 331134 E:enquiries@odysseymarkides.com W:www.odysseymarkides.com

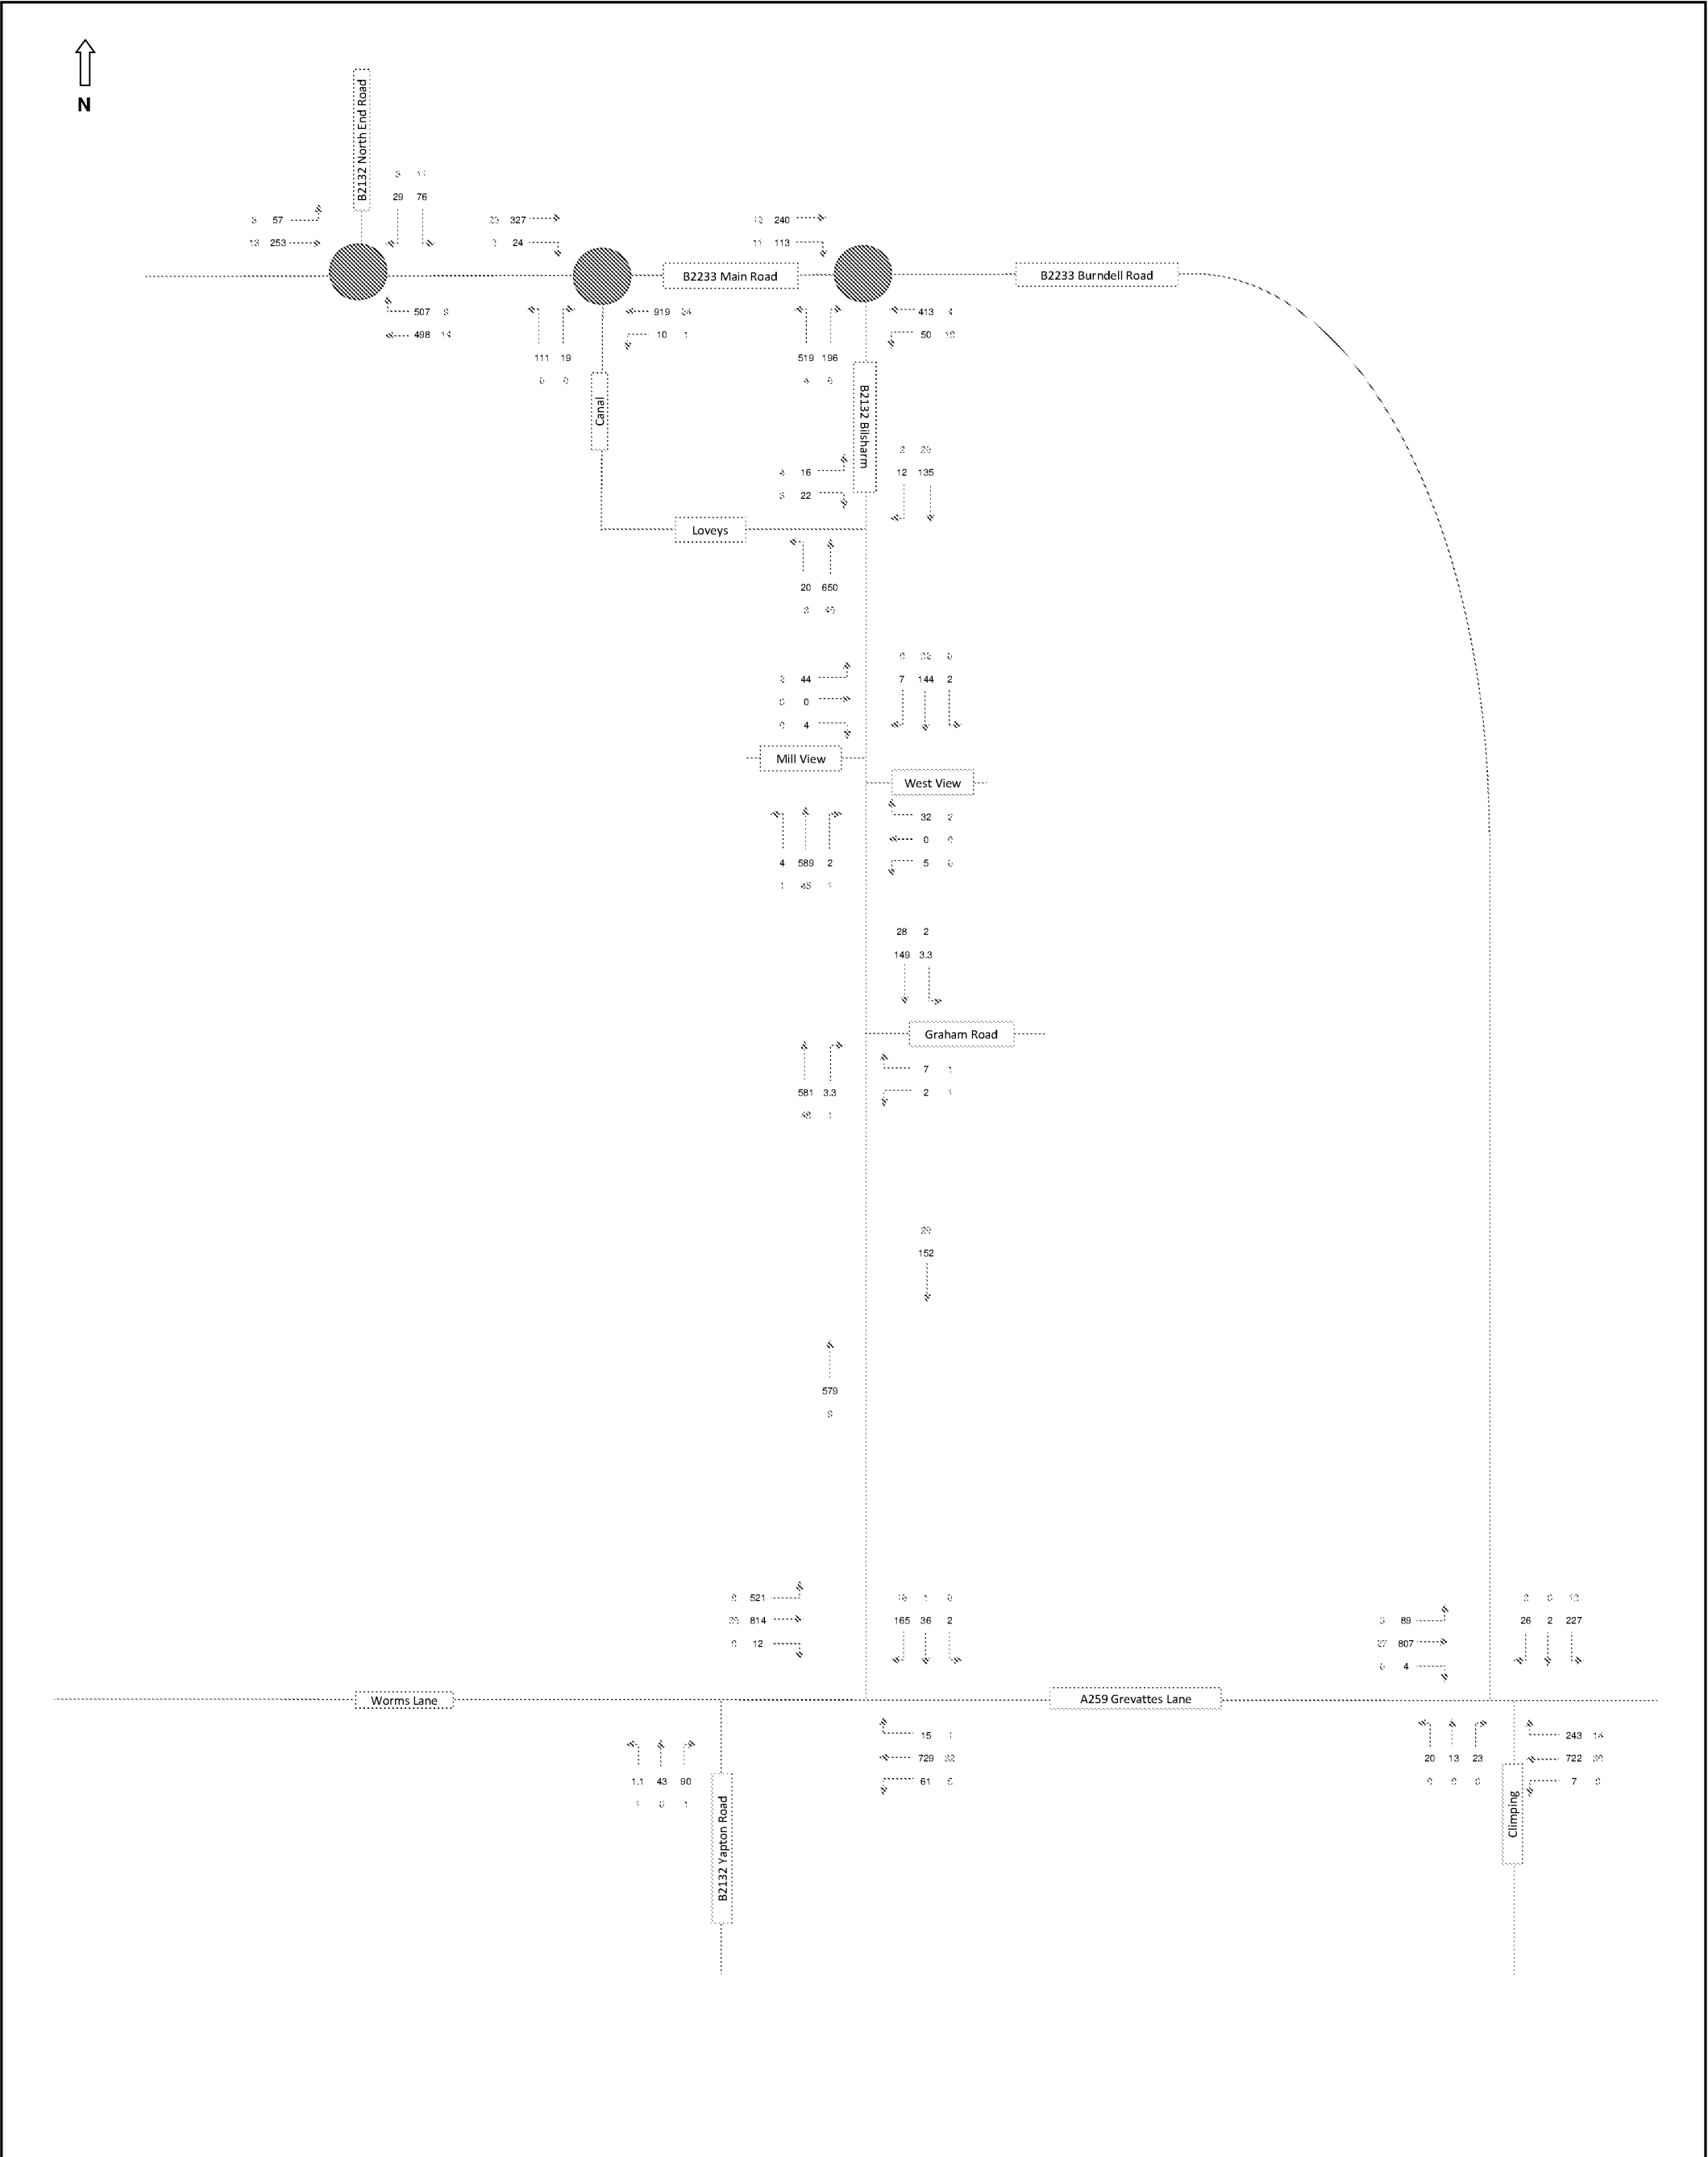


Notes ### Total Vehicle *** HGV's	Gleeson Strategic Land		-
	Job Title:	Land West of Bilsham Road, Yapton	Job No: 14-111
	Drawing Title:	2022 AM Forecast Base (07:45-08:45)	Date: -
			 ODYSSEY DEVELOPING JOURNEYS Tuscanry House - White Hart Lane Basingstoke - Hampshire - RG21 4AF T:01256 331144 F:01256 331134 E:enquiries@odysseymarkides.com W:www.odysseymarkides.com

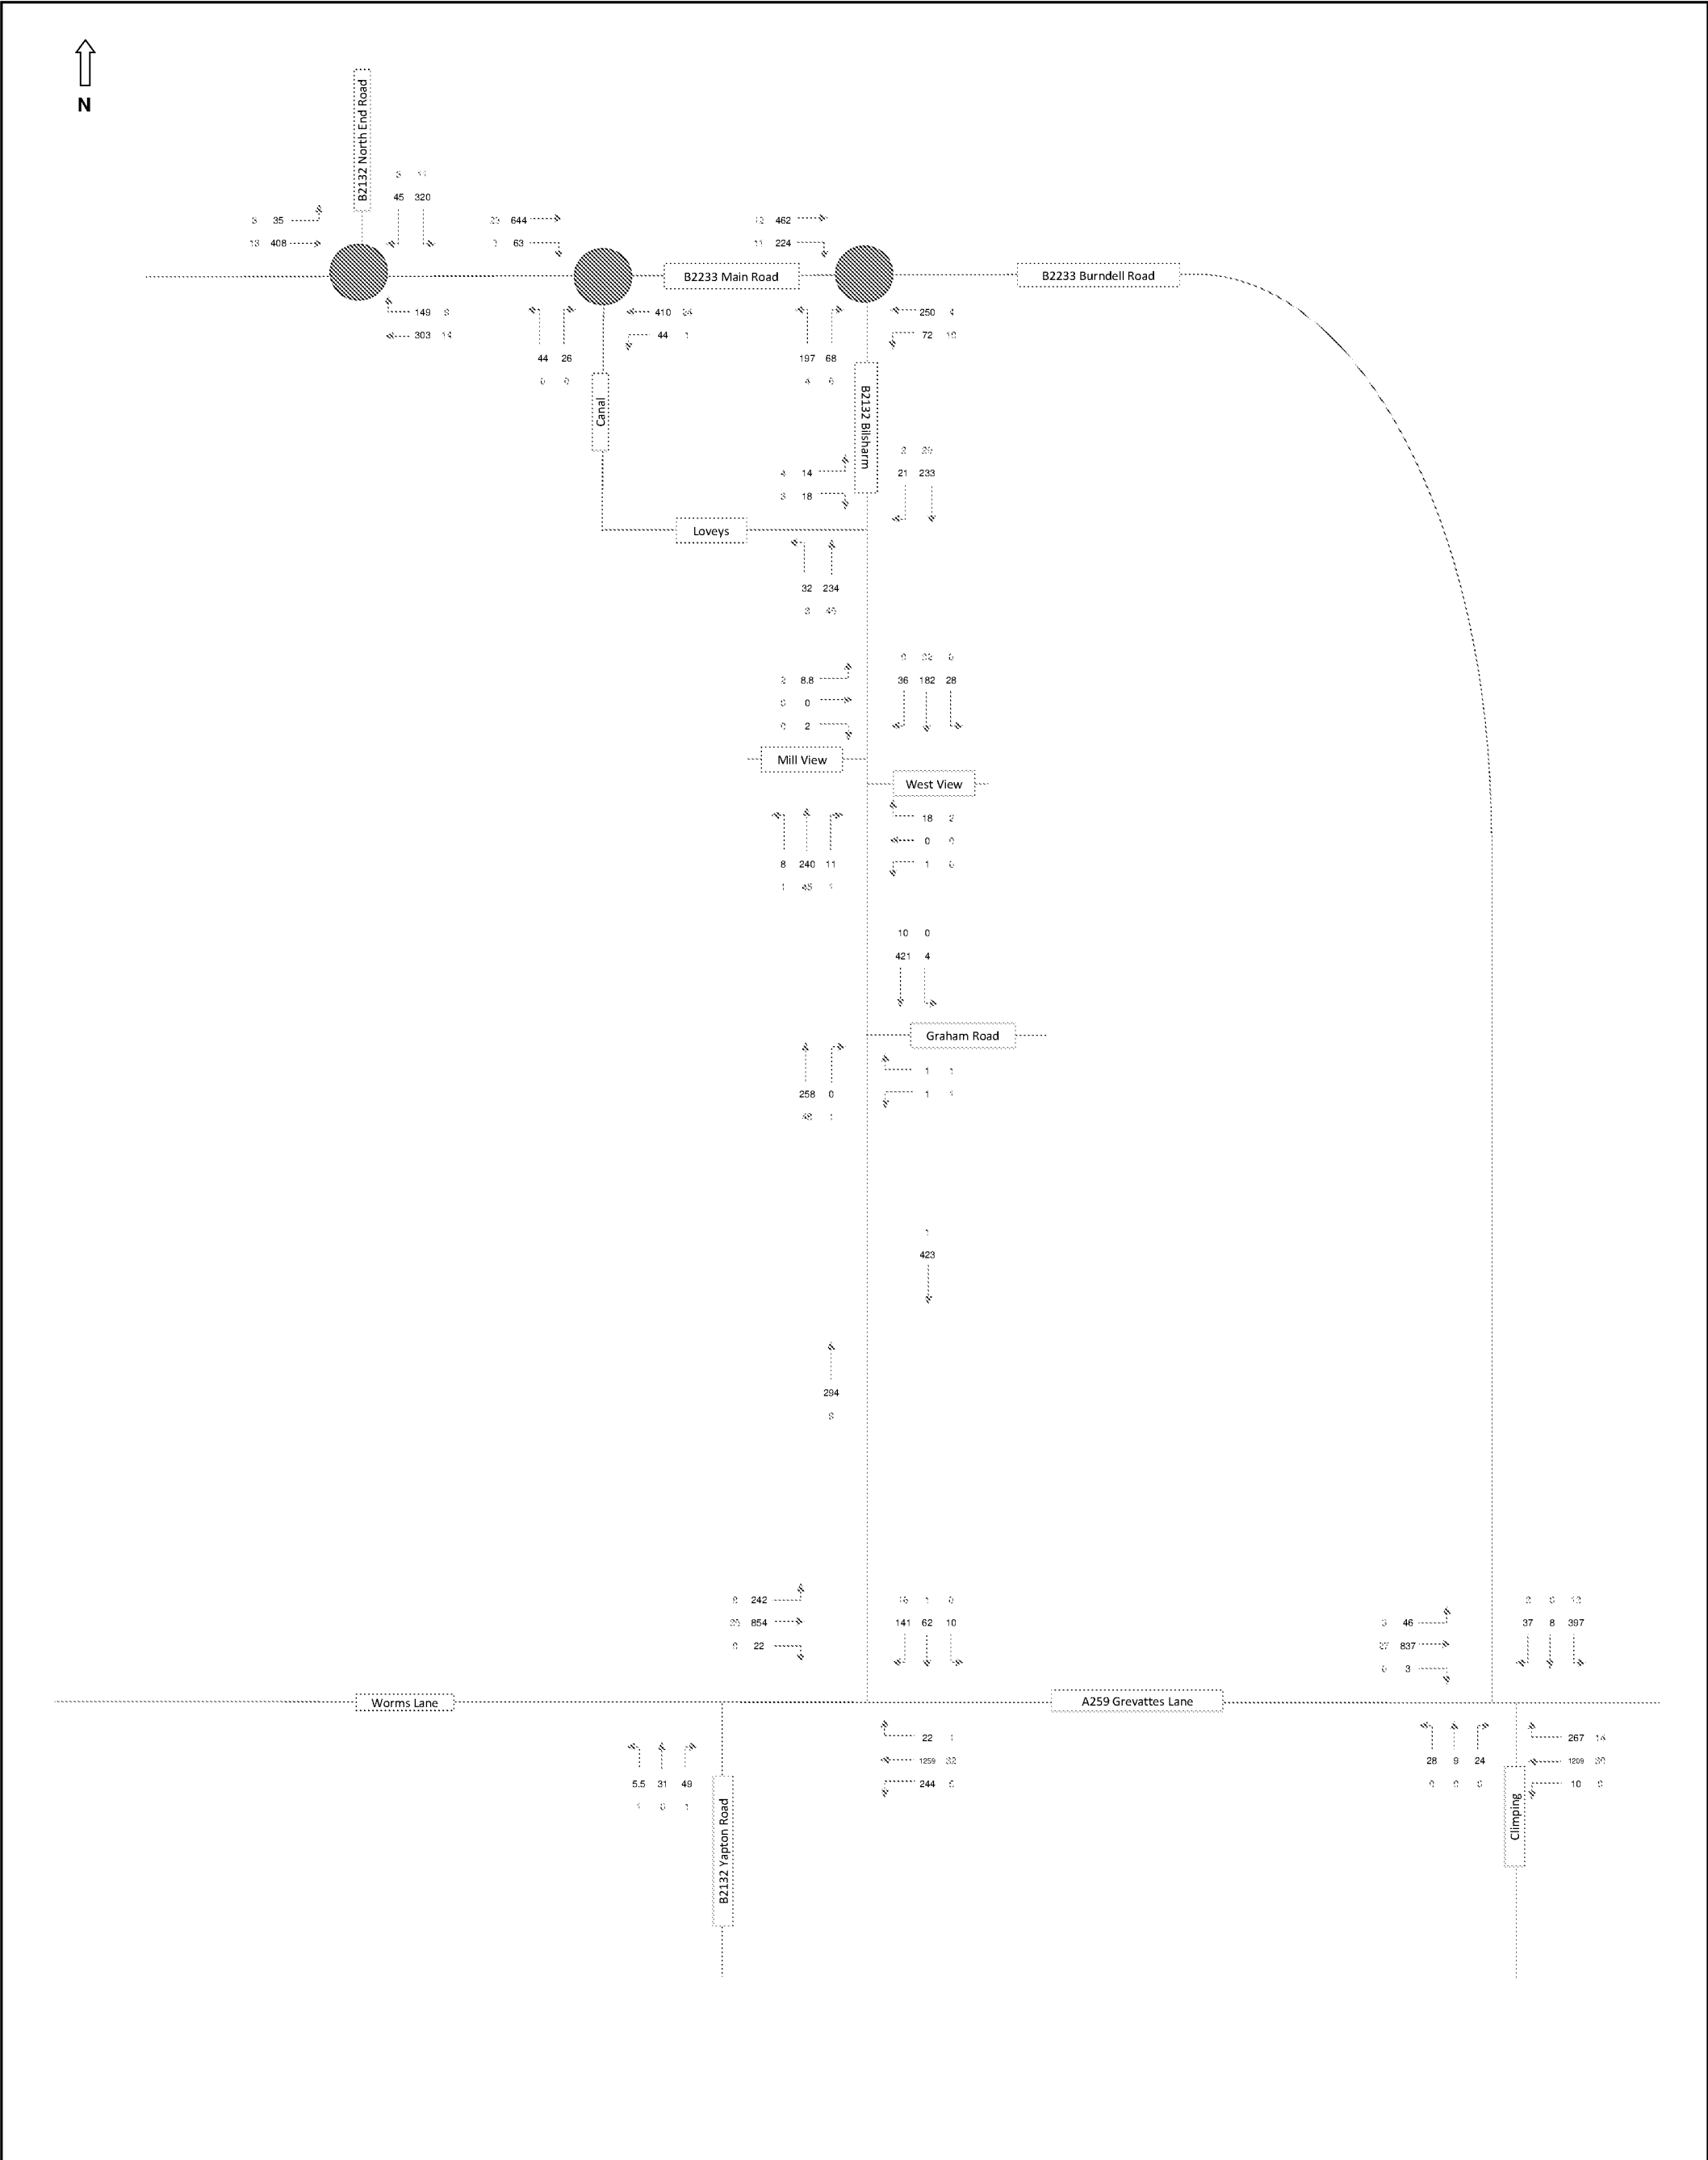


Notes ### Total Vehicle *** HGV's	Gleeson Strategic Land		-
	Job Title:	Land West of Bilsham Road, Yapton	Job No: 14-111
	Drawing Title:	2022 PM Forecast Base (16:45-17:45)	Date: -
			 ODYSSEY DEVELOPING JOURNEYS Tuscan House - White Hart Lane Basingstoke - Hampshire - RG21 4AF T:01256 331144 F:01256 331134 E:enquiries@odysseymarkides.com W:www.odysseymarkides.com

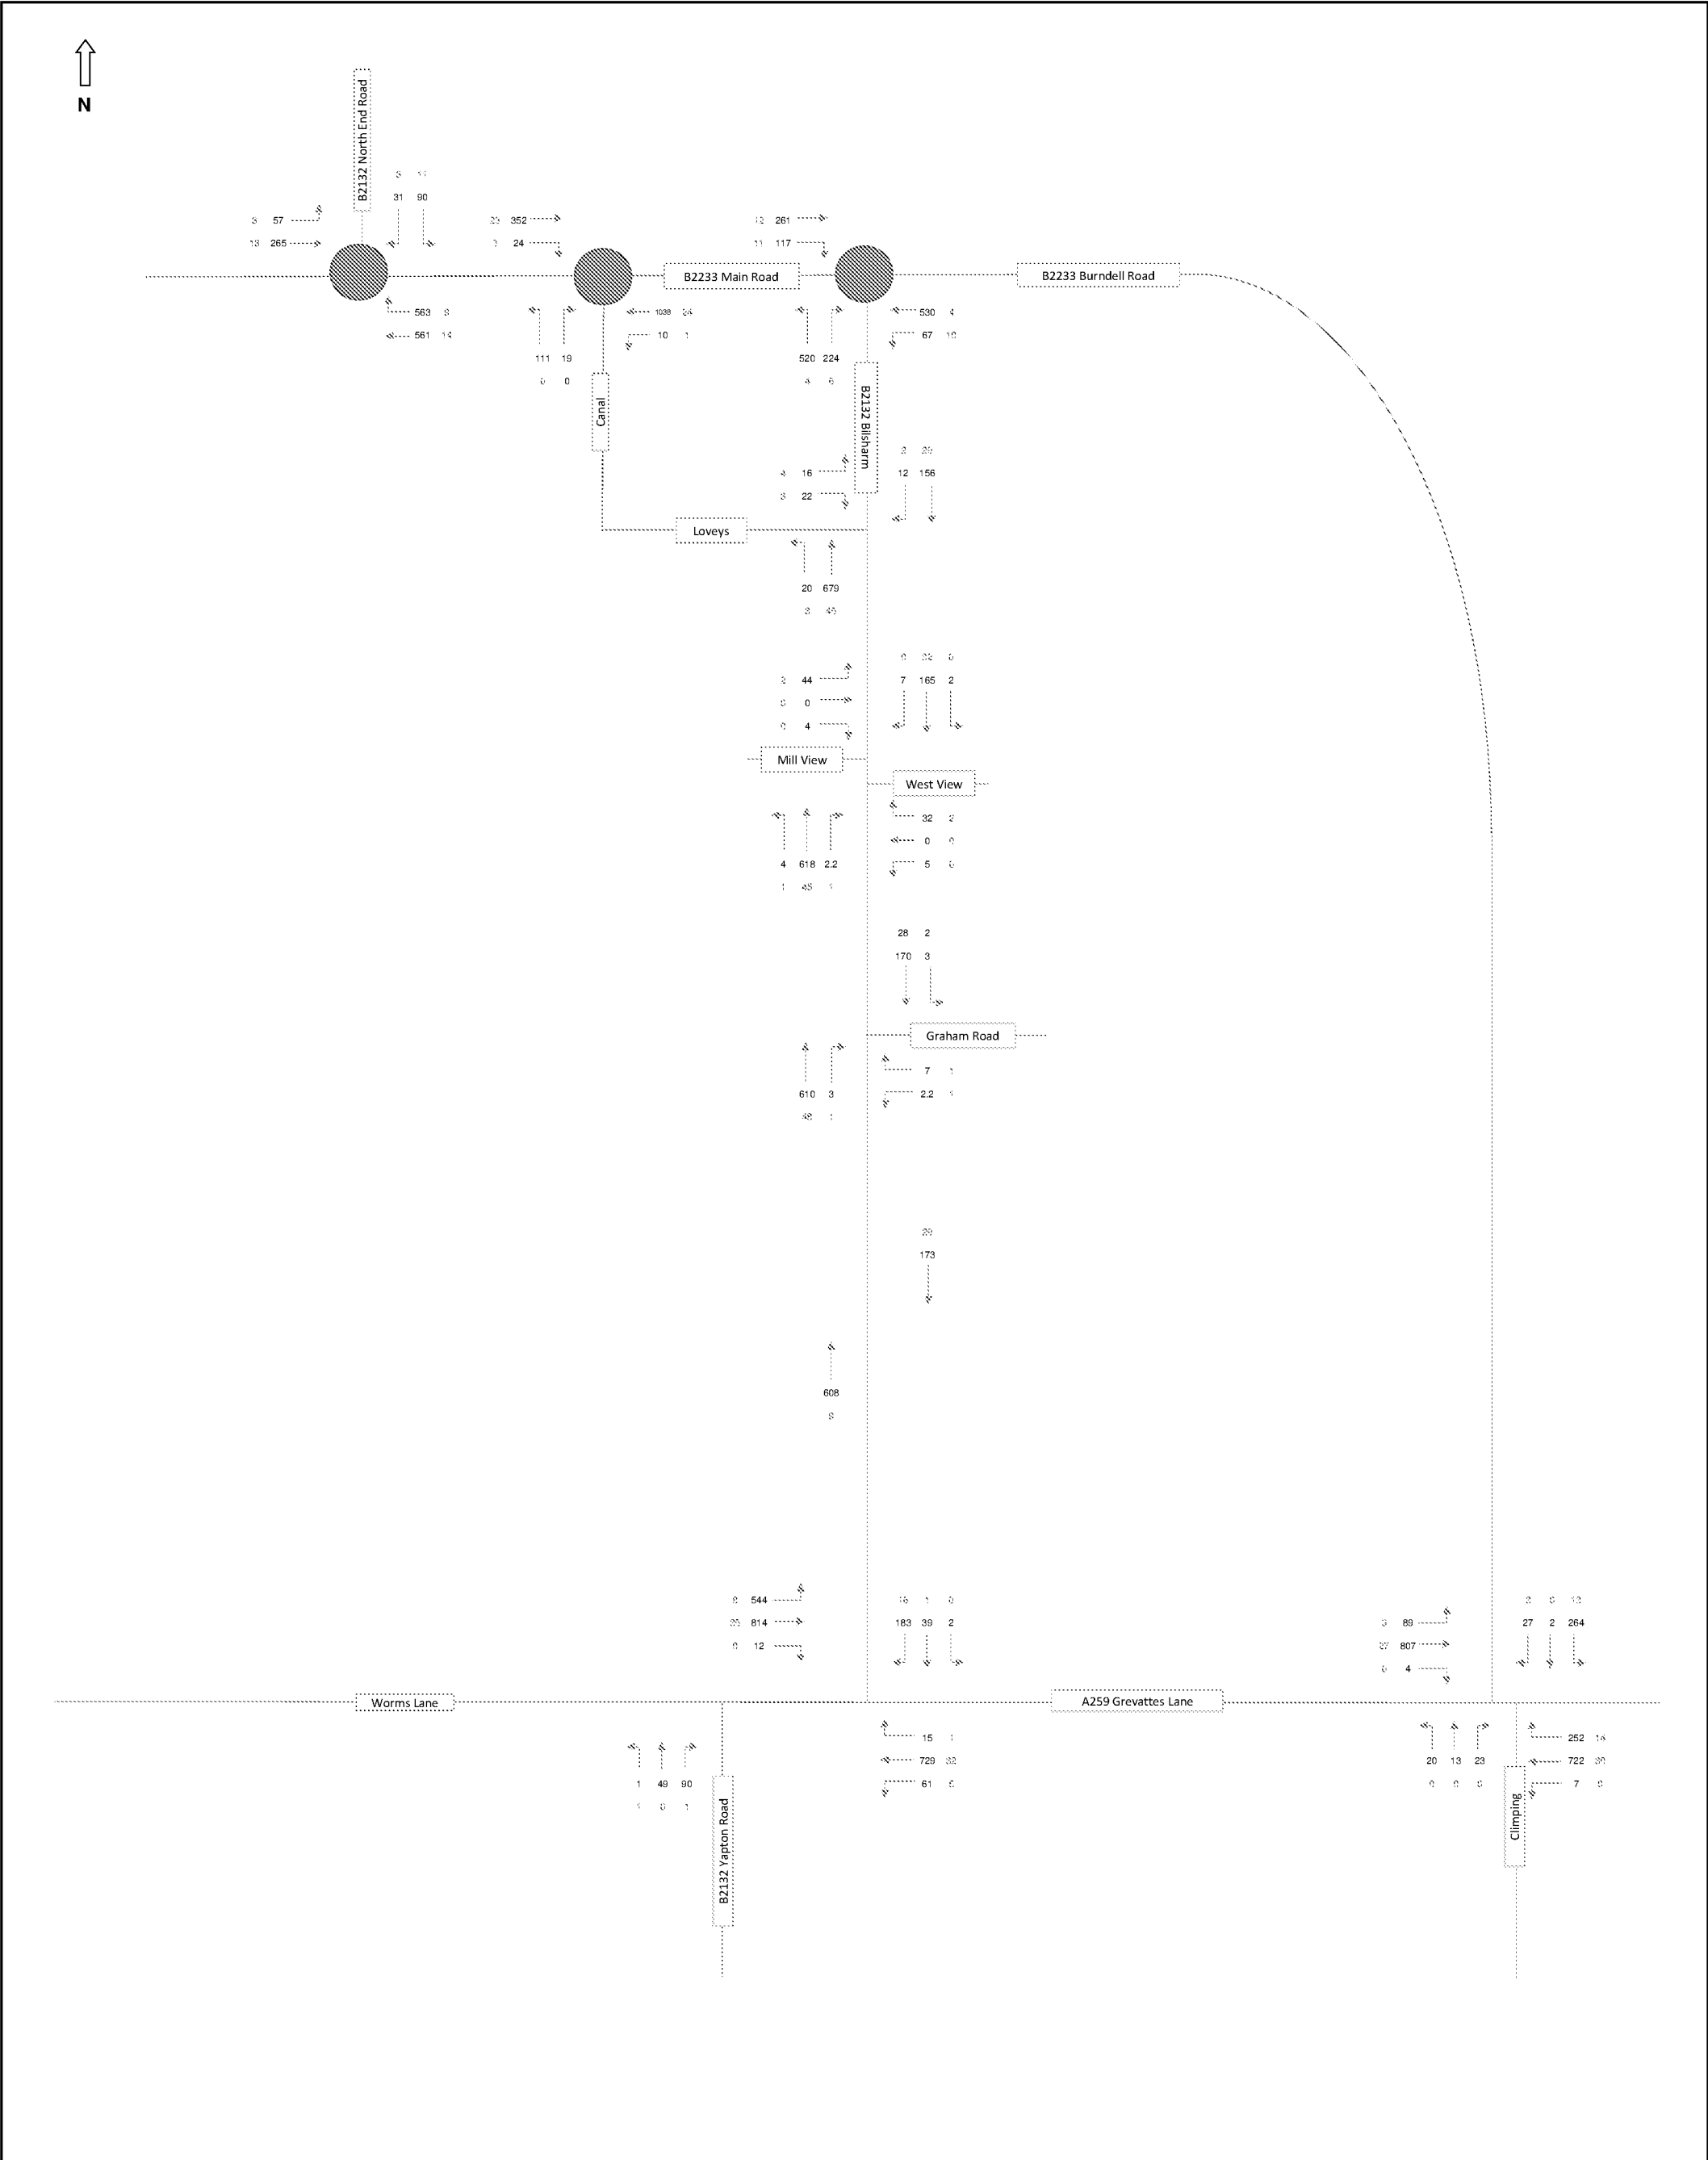


Notes ### Total Vehicle *** HGV's	Gleeson Strategic Land		-
	Job Title:	Land West of Bilsham Road, Yapton	Job No: 14-111
	Drawing Title:	2022 AM Base + Committed (07:45-08:45)	Date: -
			 ODYSSEY DEVELOPING JOURNEYS Tuscanry House - White Hart Lane Basingstoke - Hampshire - RG21 4AF T:01256 231144 F:01256 331134 E:enquiries@odysseymarkides.com W:www.odysseymarkides.com

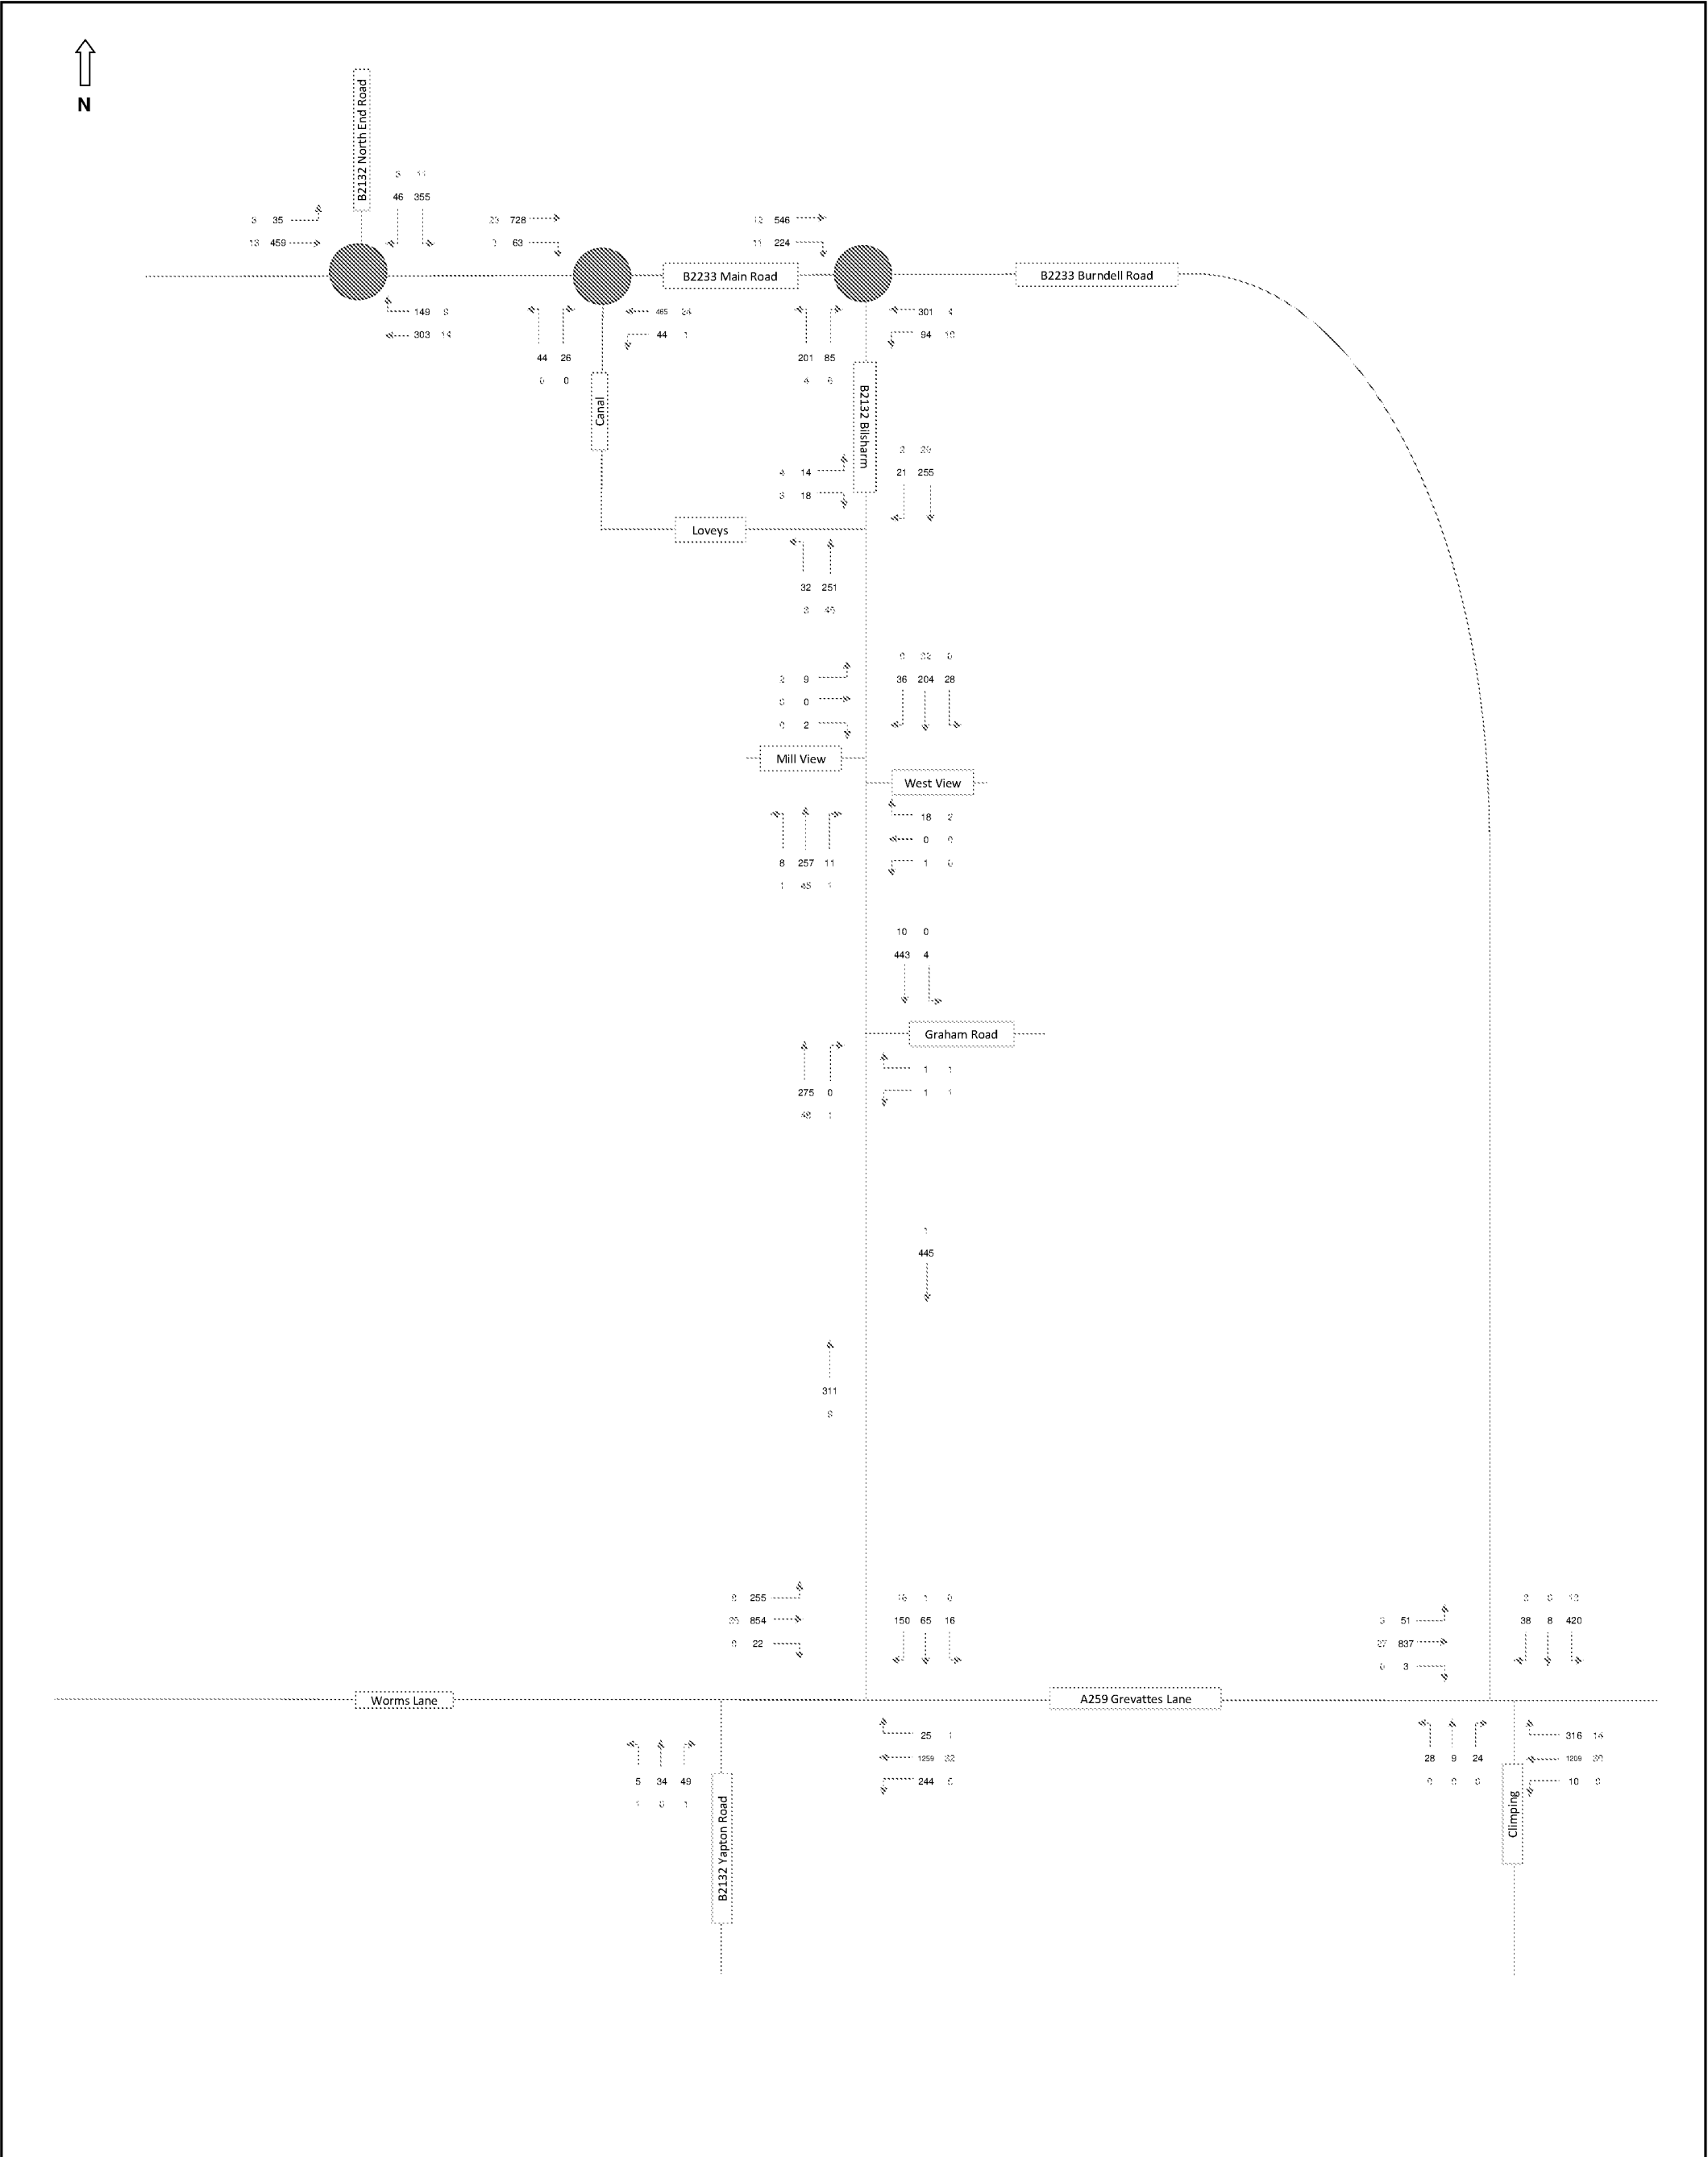

Notes ### Total Vehicle *** HGV's	Gleeson Strategic Land		-
	Job Title:	Land West of Bilsham Road, Yapton	Job No: 14-111
	Drawing Title:	2022 PM Base + Committed (16:45-17:45)	Date: -
			 ODYSSEY DEVELOPING JOURNEYS Tuscan House - White Hart Lane Basingstoke - Hampshire - RG21 4AF T:01256 331144 F:01256 331134 E:enquiries@odysseymarkides.com W:www.odysseymarkides.com

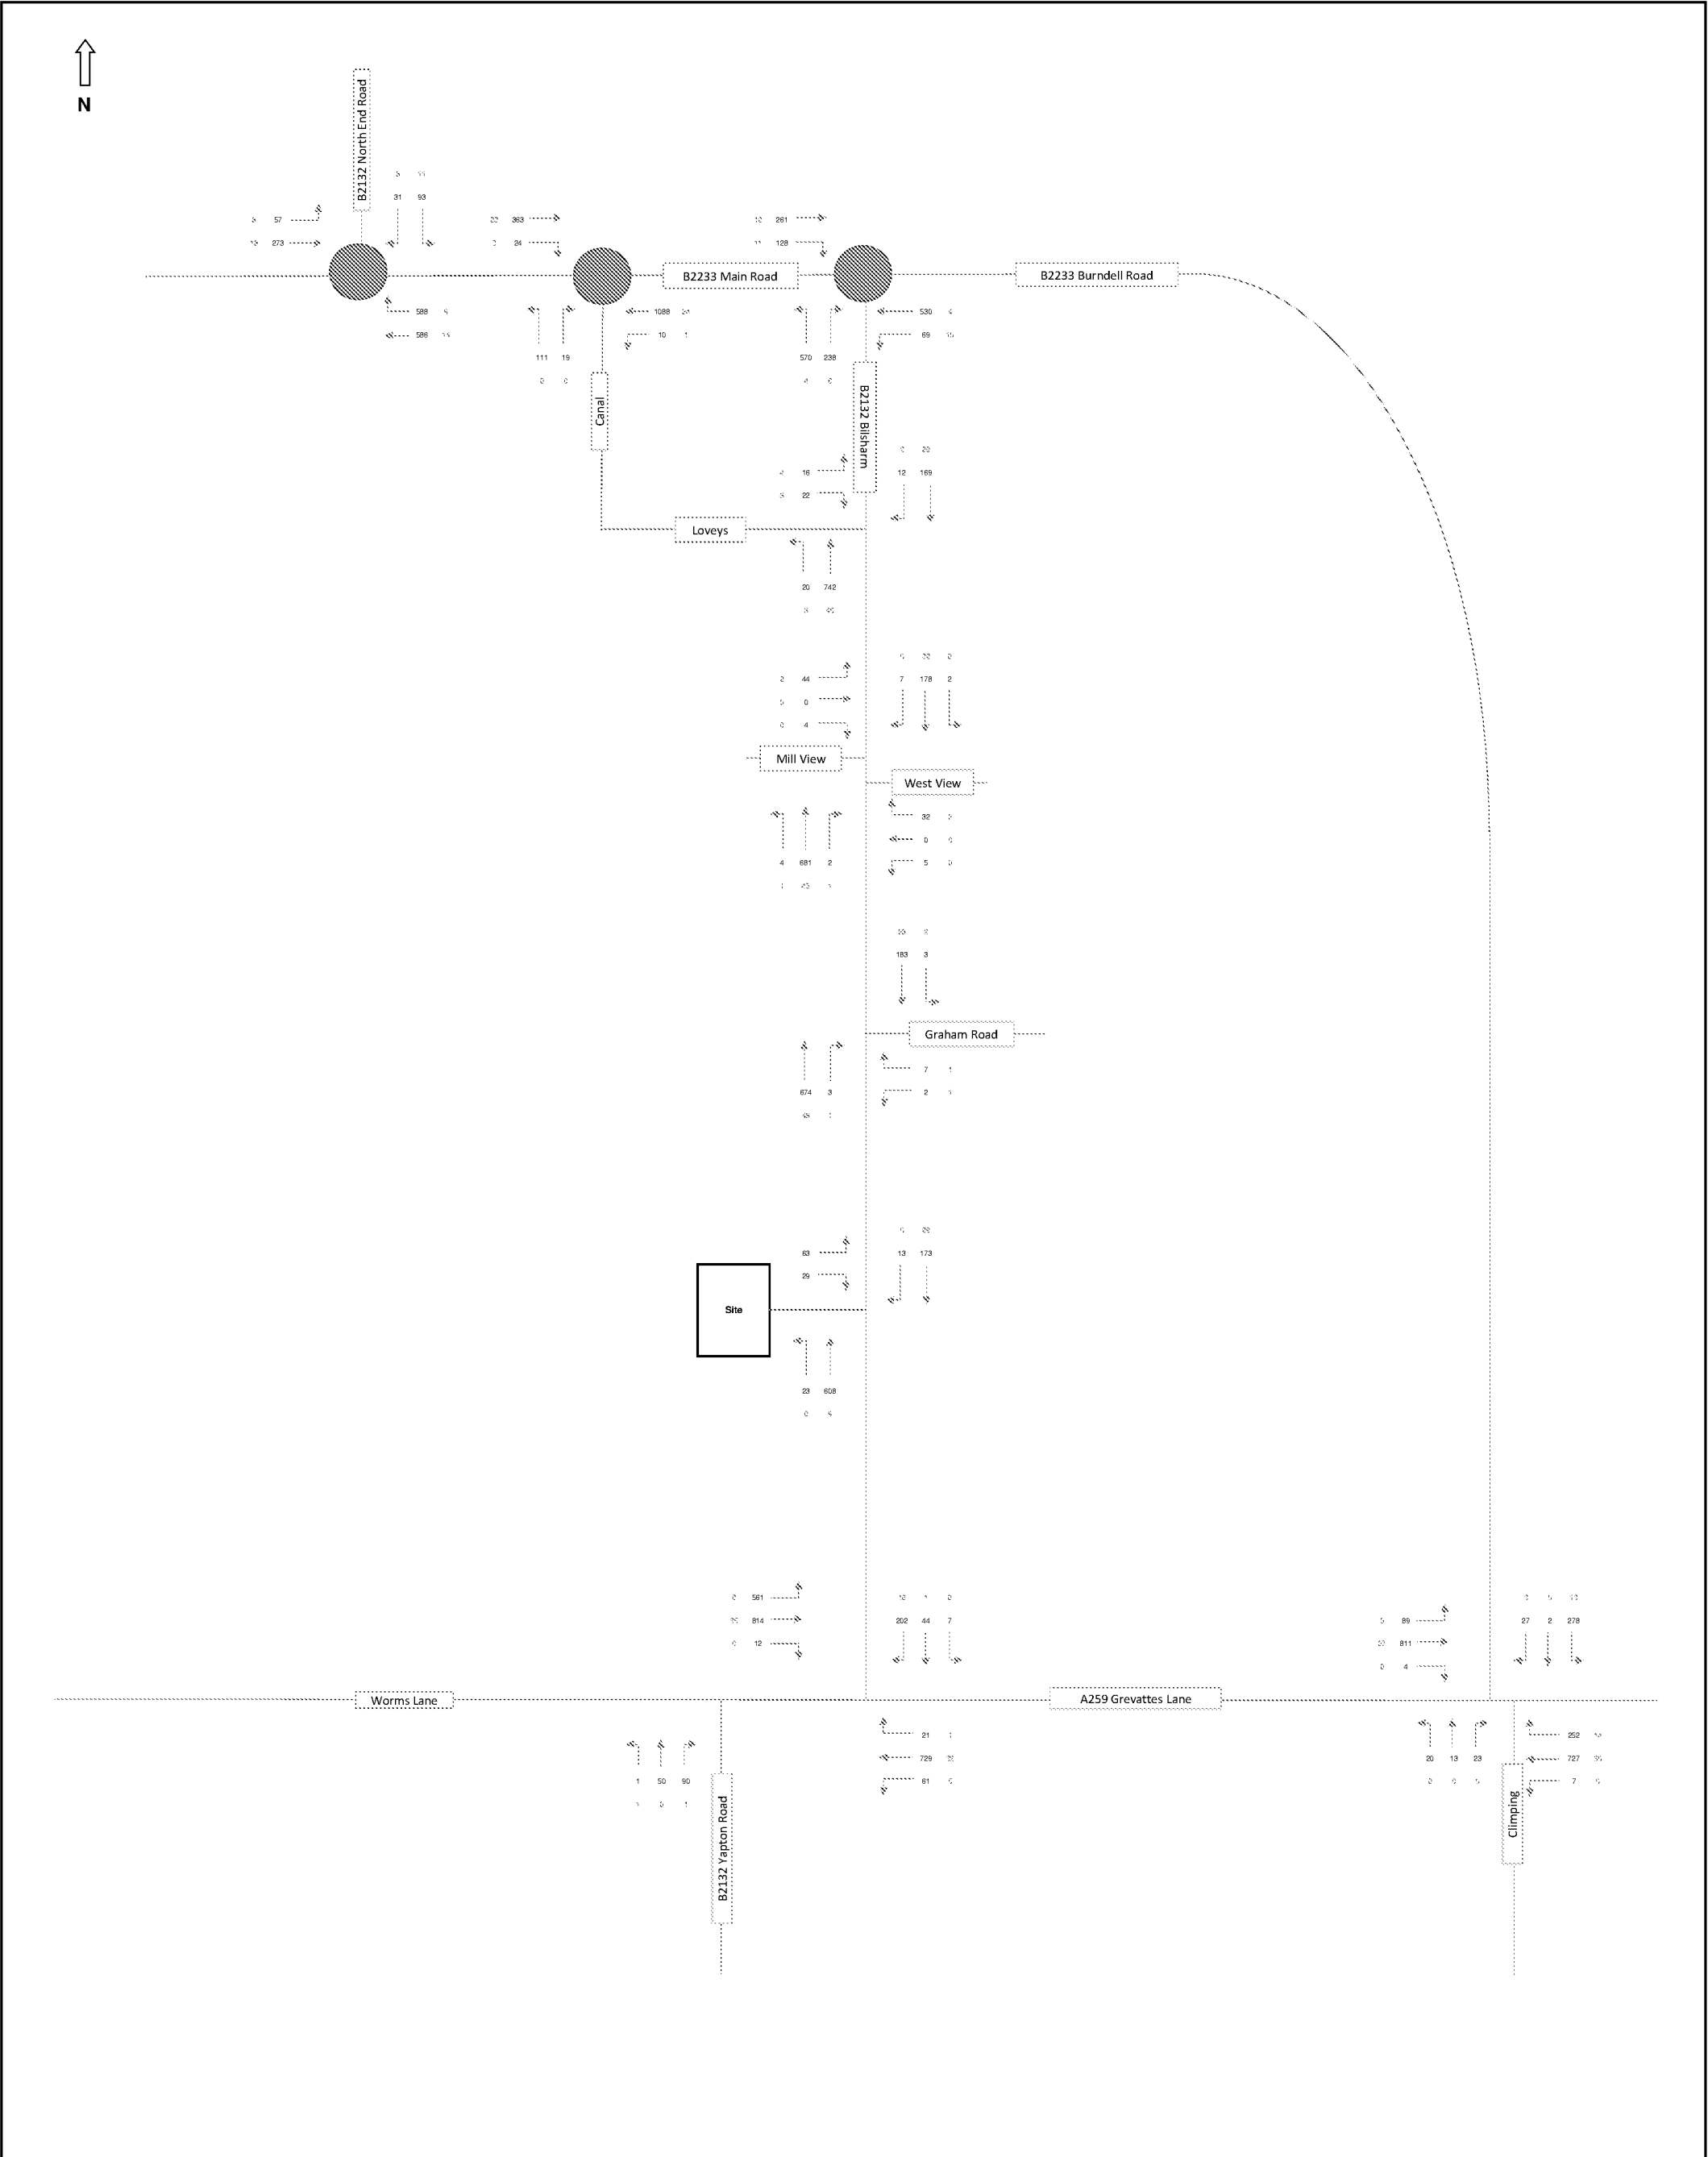

Notes ### Total Vehicle *** HGV's	Gleeson Strategic Land		-
	Job Title:	Land West of Bilsham Road, Yapton	Job No: 14-111
	Drawing Title:	2022 AM Base + Committed + Development (07:45-08:45) 250 Units	Date: -
			 ODYSSEY DEVELOPING JOURNEYS Tuscanry House - White Hart Lane Basingstoke - Hampshire - RG21 4AF T:01256 331144 F:01256 331134 E:enquiries@odysseymarkides.com W:www.odysseymarkides.com

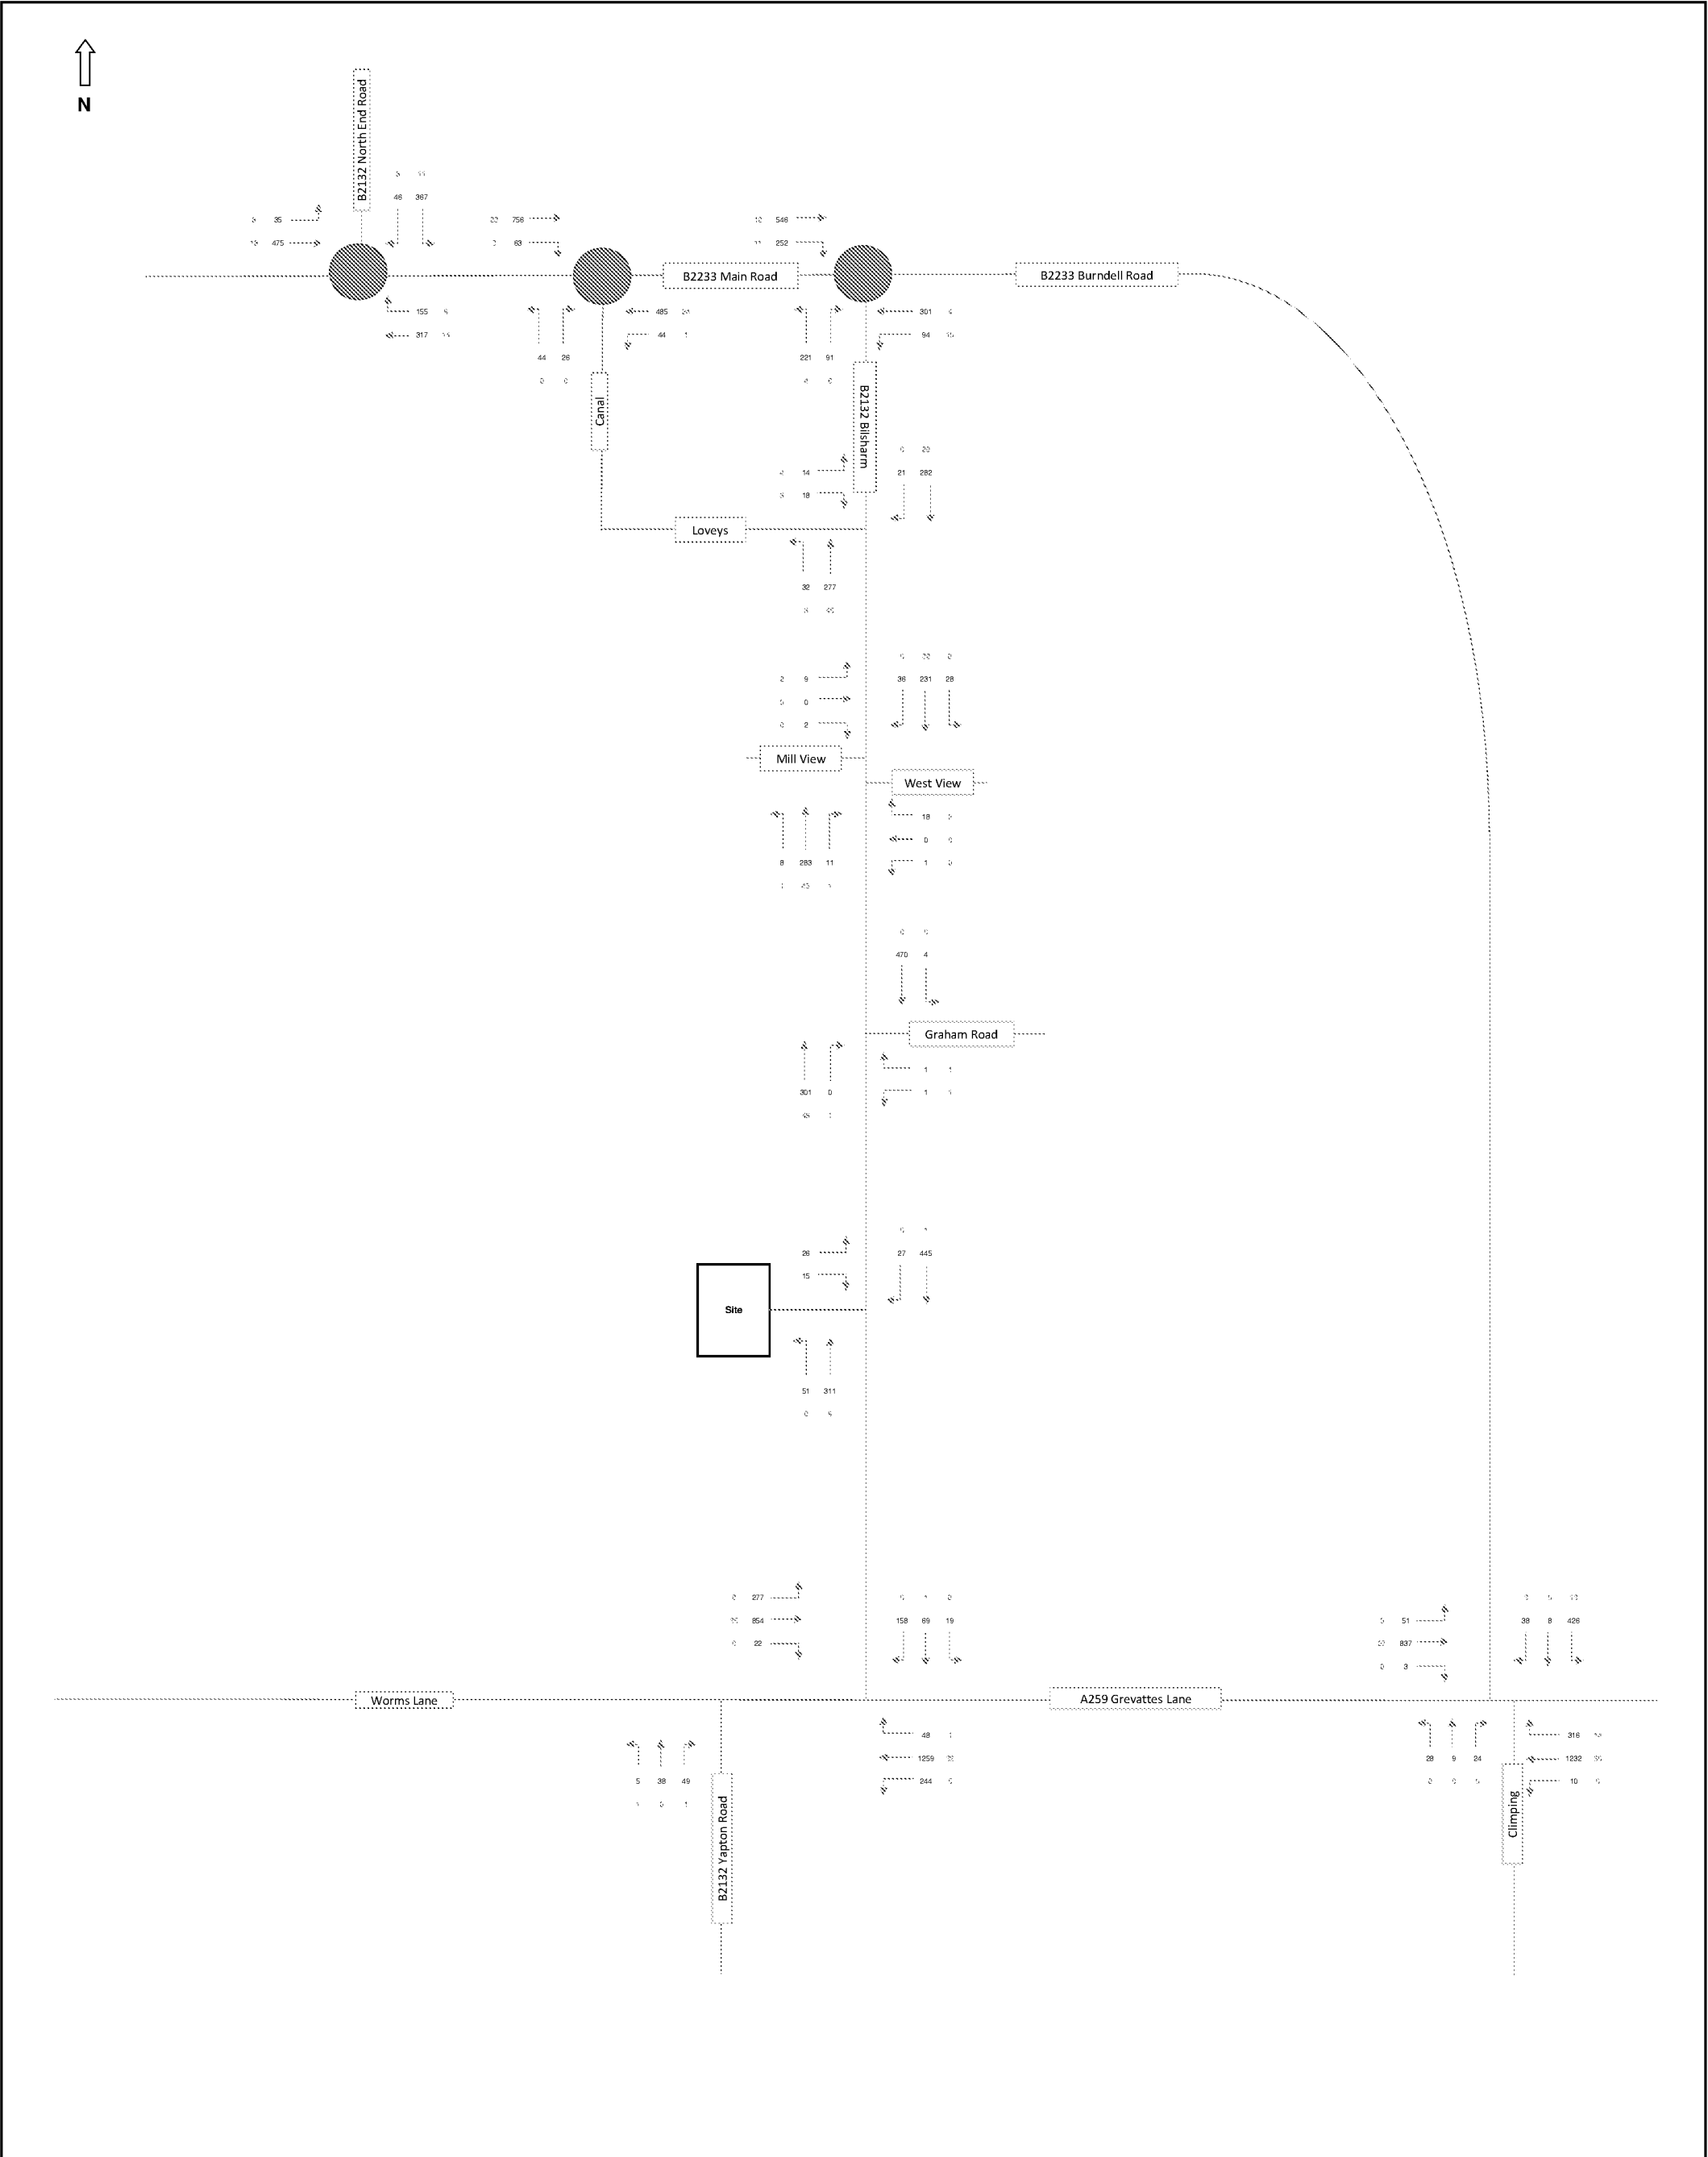

Notes ### Total Vehicle *** HGV's	Gleeson Strategic Land		-
	Job Title:	Job No:	
	Land West of Bilsham Road, Yapton		14-111
	Drawing Title:	Date:	
	2022 PM Base + Committed + Development (16:45-17:45) 250 Units		-




ODYSSEY
DEVELOPING JOURNEYS

Tuscan House - White Hart Lane
Basingstoke - Hampshire - RG21 4AF

T:01256 231144
F:01256 331134

E:enquiries@odysseymarkides.com
W:www.odysseymarkides.com

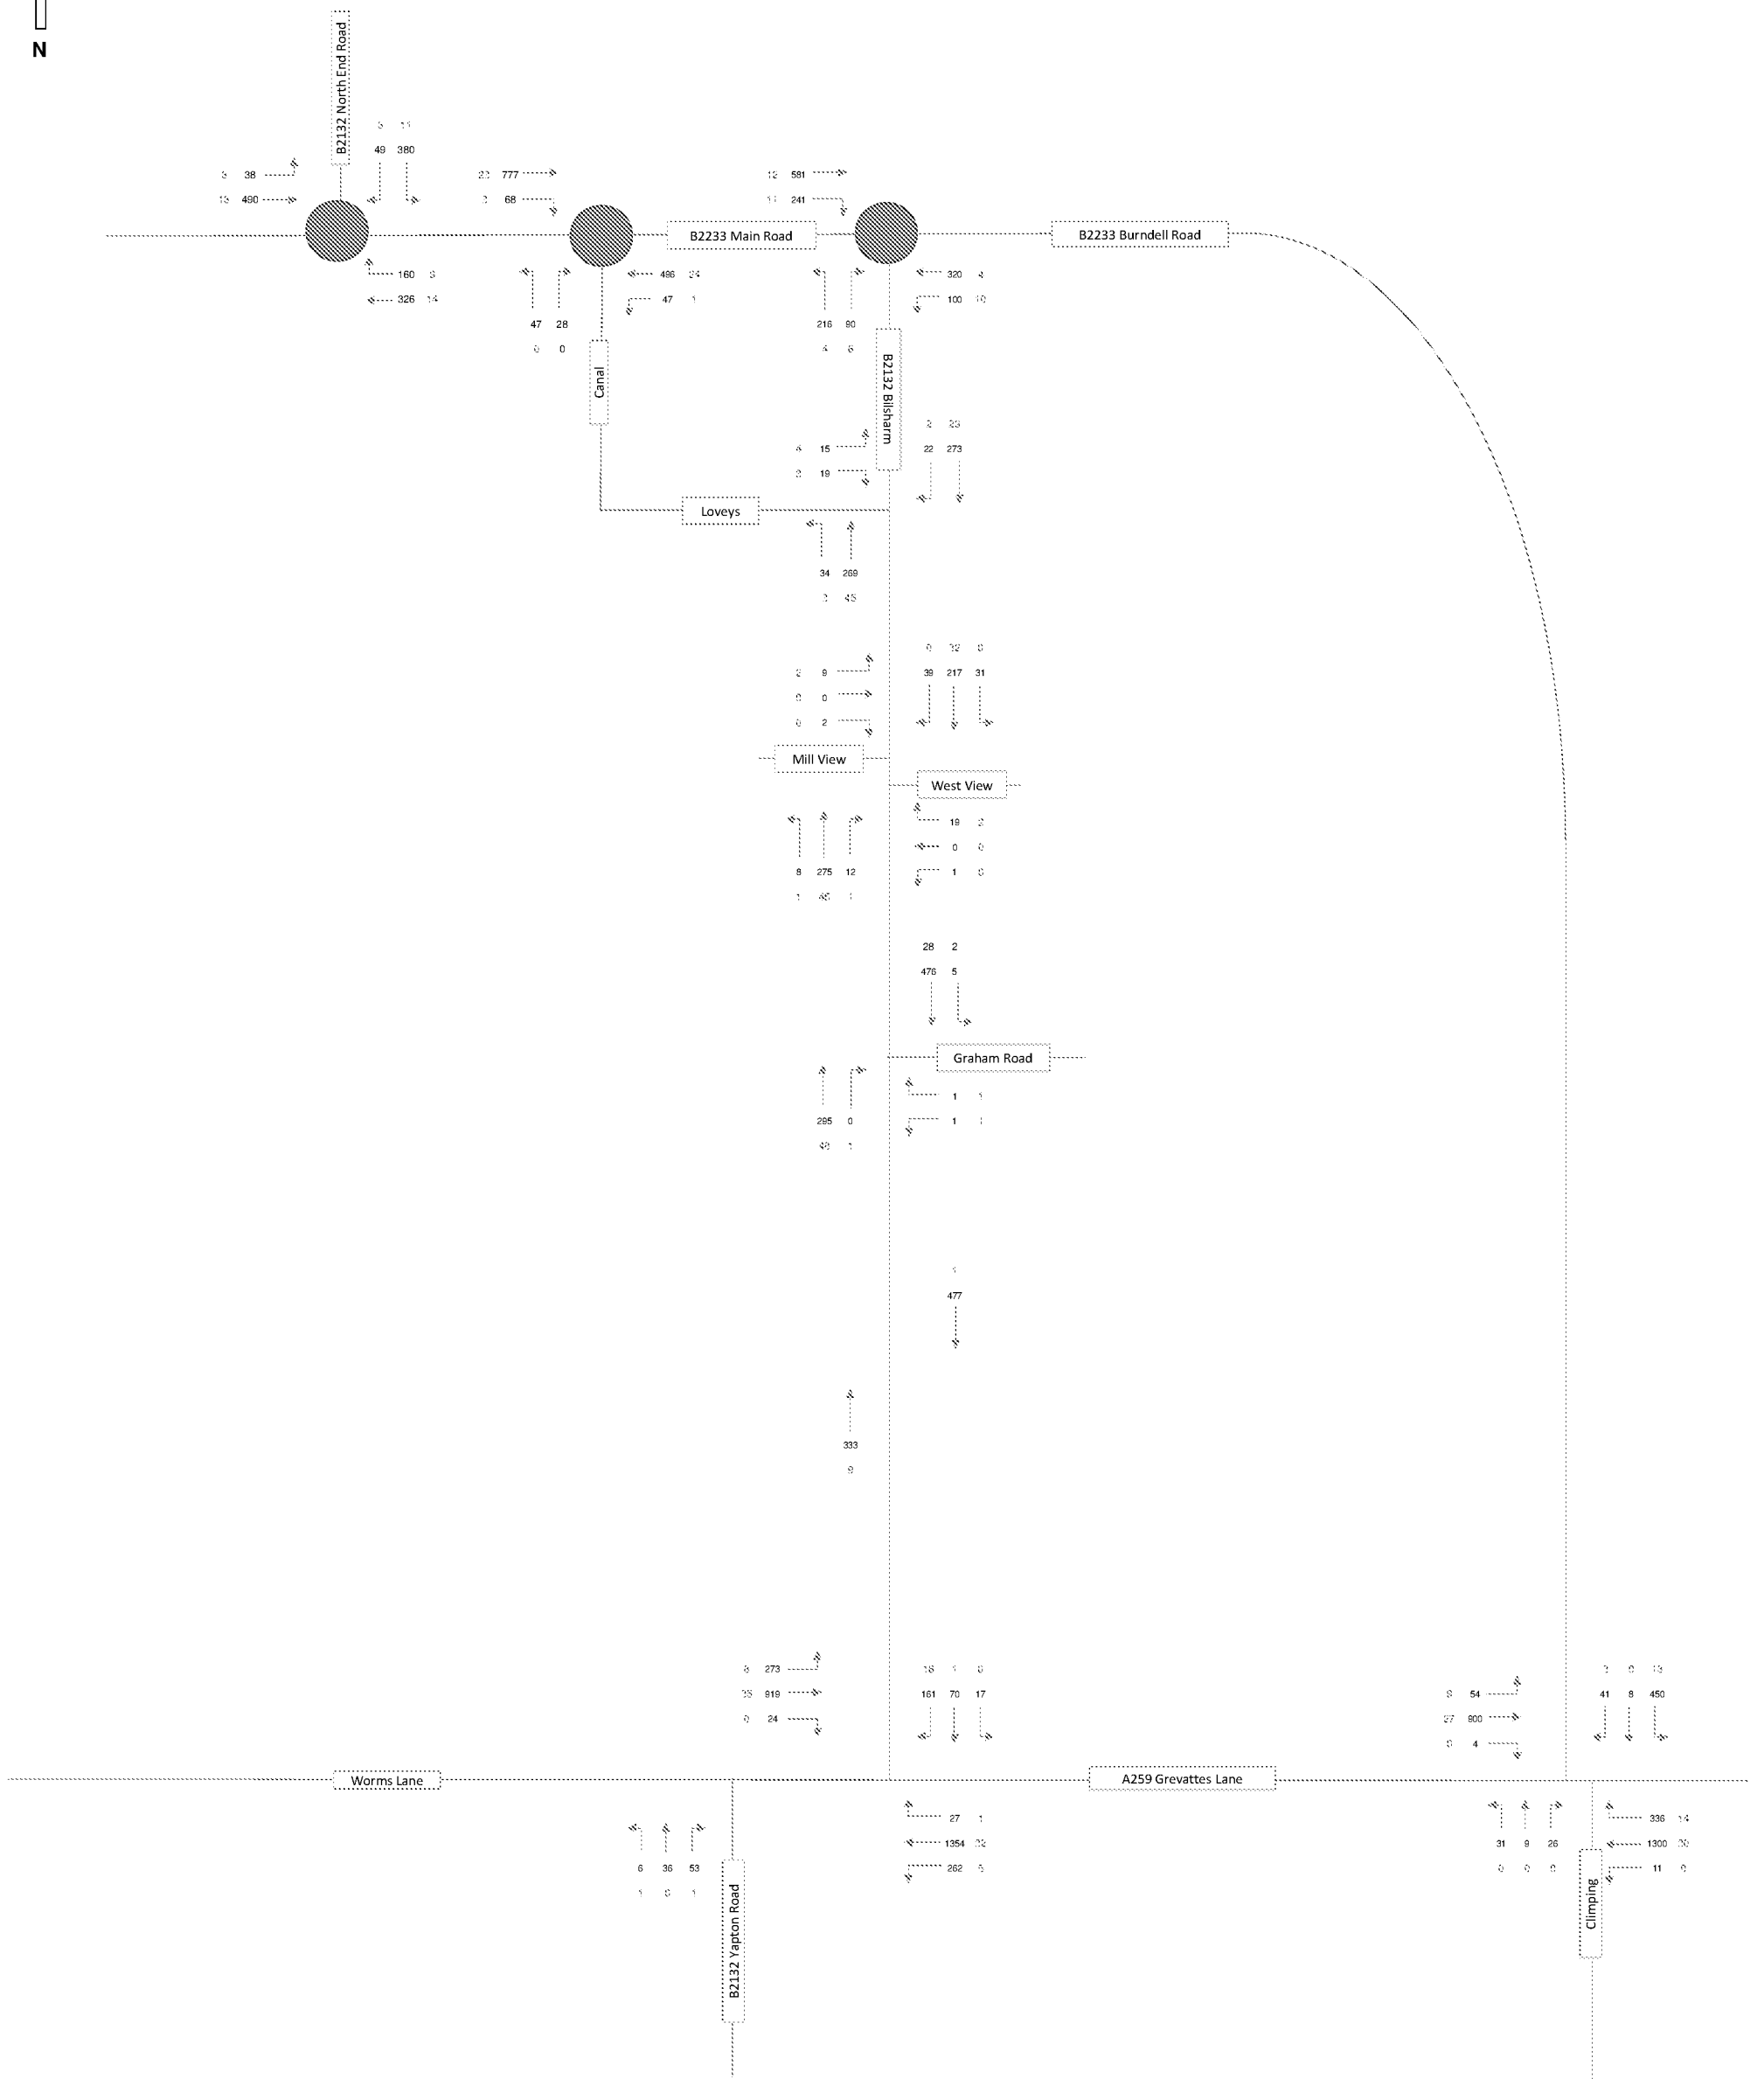

Notes

Total Vehicle
HGV's

Land Link / Gleeson Strategic

Job Title:

Land West of Bilsham Road, Yapton

Drawing Title:

2031 PM Base
(16:45-17:45) 250 Units


-

Job No:

14-111


Date:

-

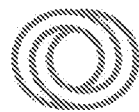


ODYSSEY
DEVELOPING JOURNEYS

Tuscany House - White Hart Lane T:01256 331144 E:enquiries@odysseymarkides.com
Basingstoke - Hampshire - RG21 4AP F:01256 331134 W:www.odysseymarkides.com

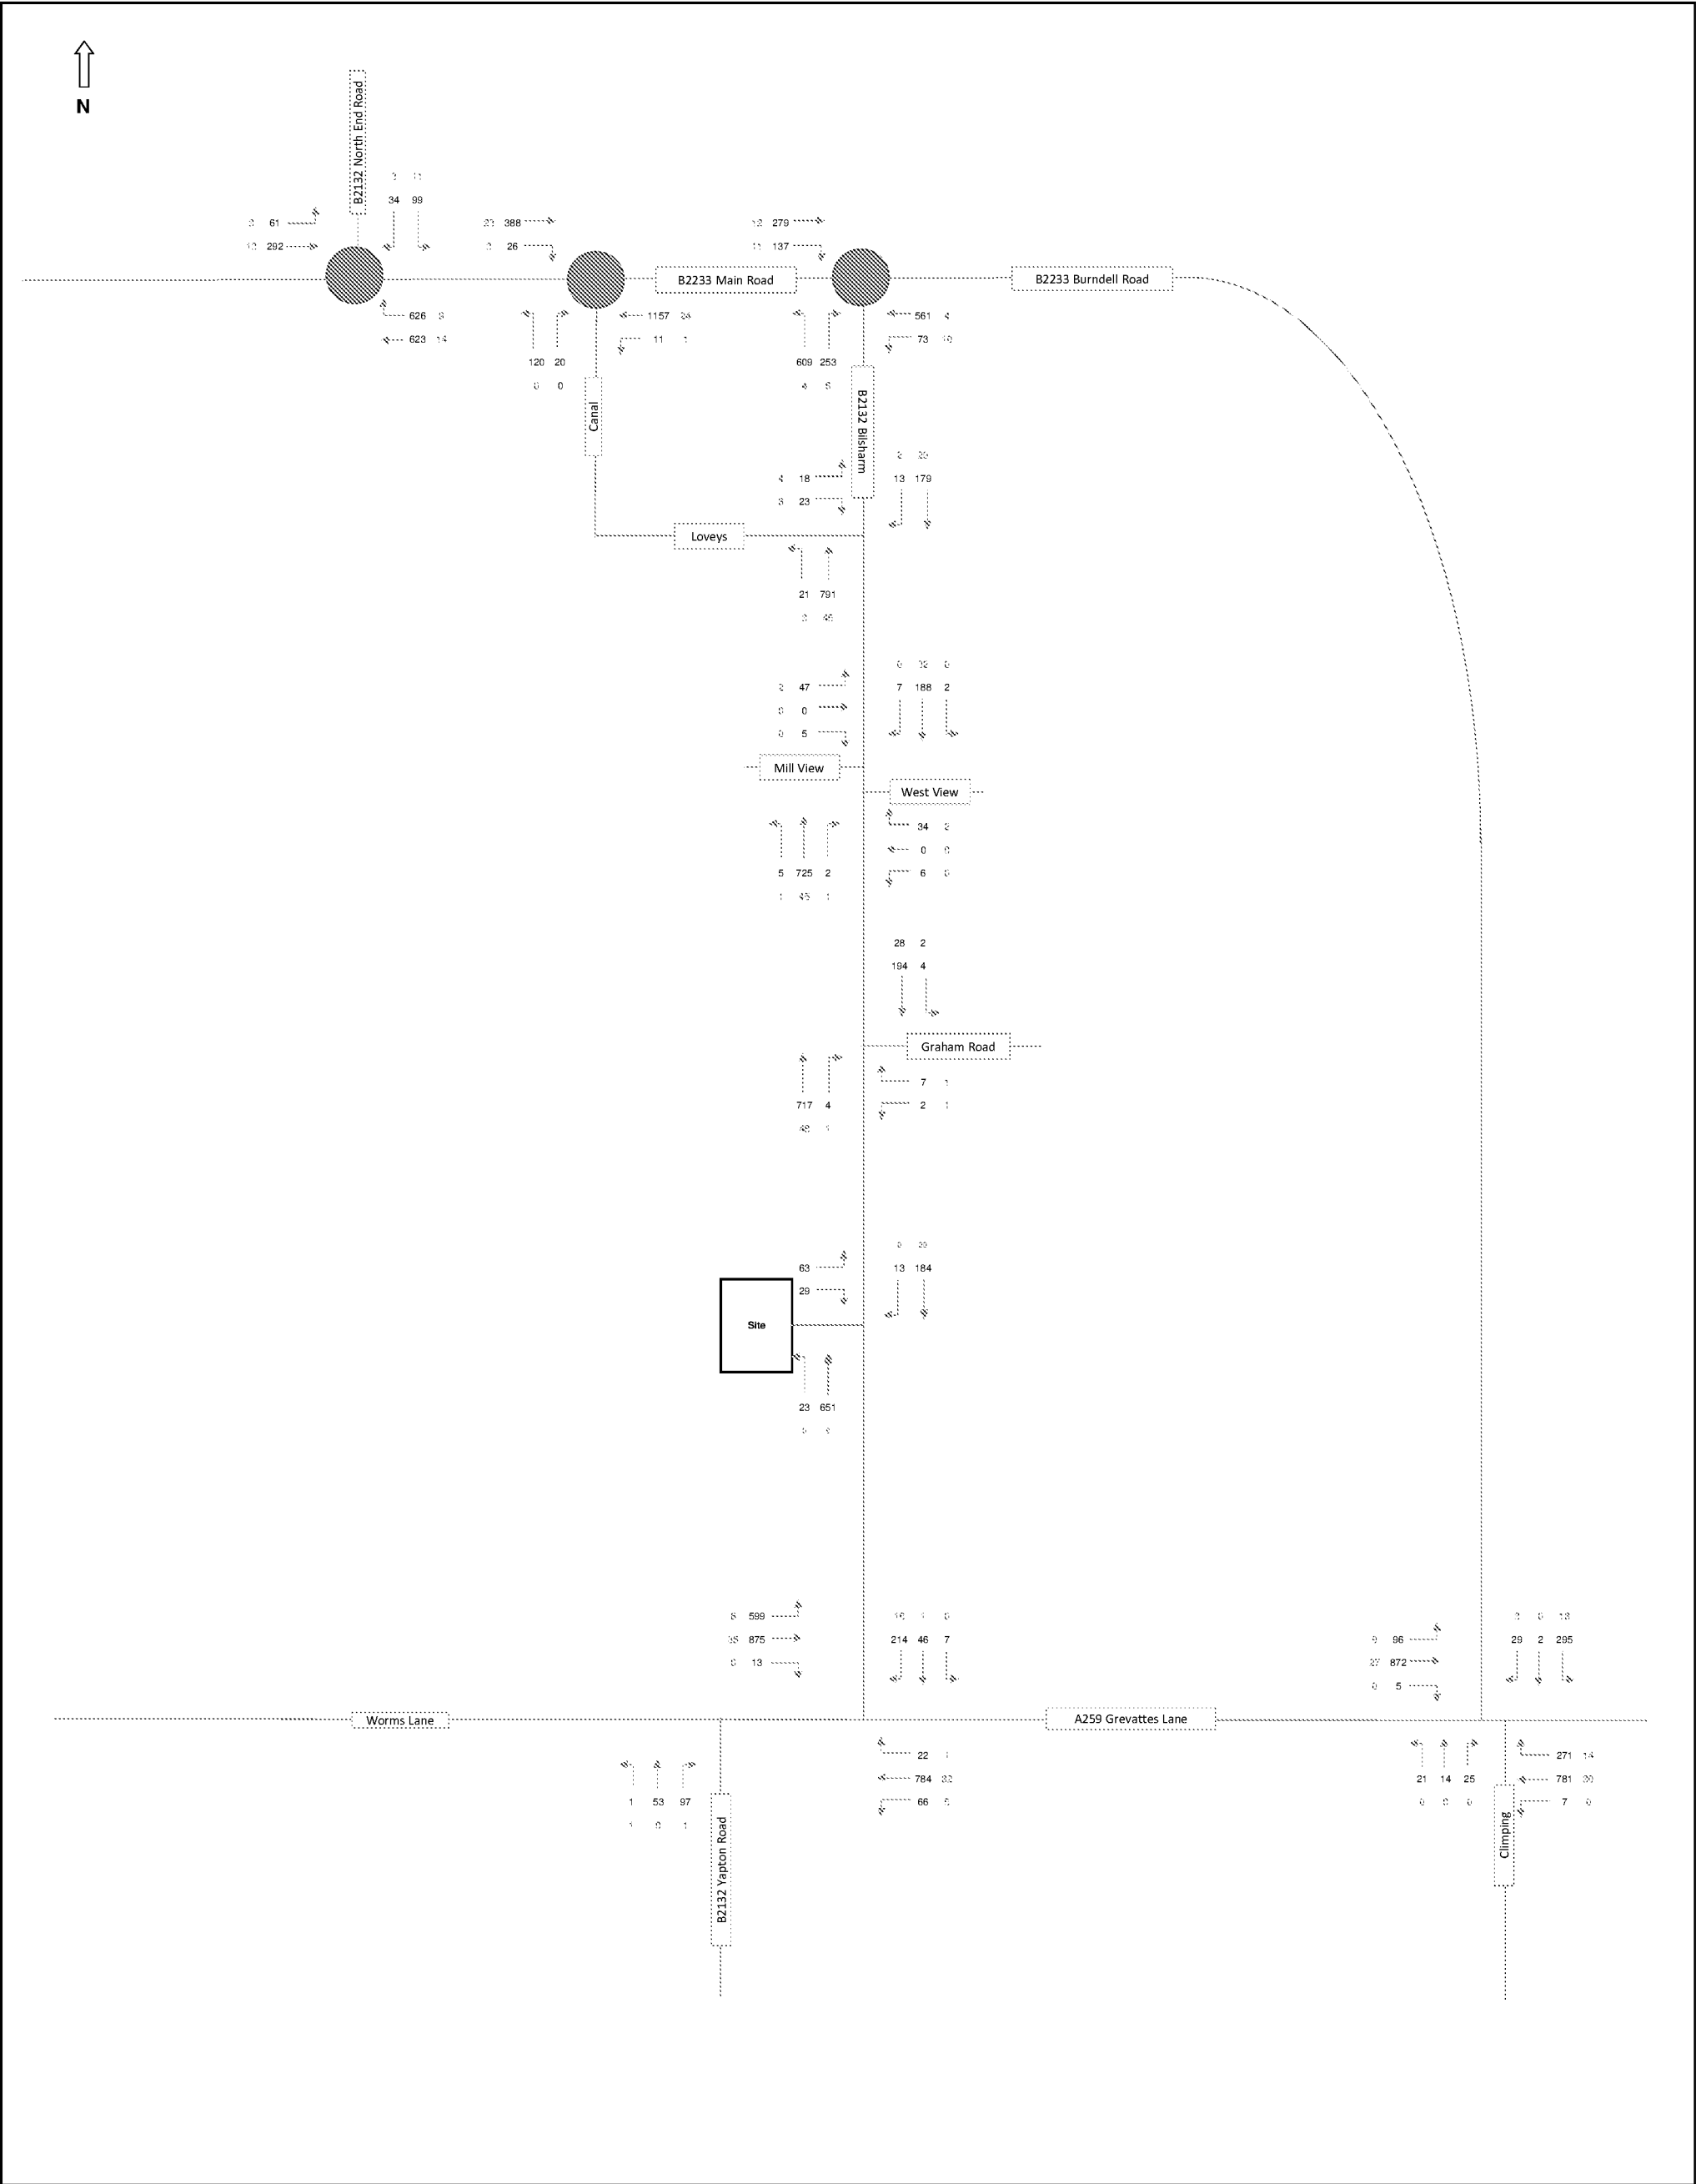

Notes	Land Link / Gleeson Strategic		-
	Job Title:	Job No:	
	Land West of Bilsham Road, Yapton		14-111
### Total Vehicle ### HGV's	Drawing Title:	Date:	
	2031 AM Base + Development (07:45-08:45) 250 Units		-
			 ODYSSEY DEVELOPING JOURNEYS
			Tuscany House - White Hart Lane T:01256 331144 E:enquiries@odysseymarkides.com Basingstoke - Hampshire - RG21 4AP F:01256 331134 W:www.odysseymarkides.com

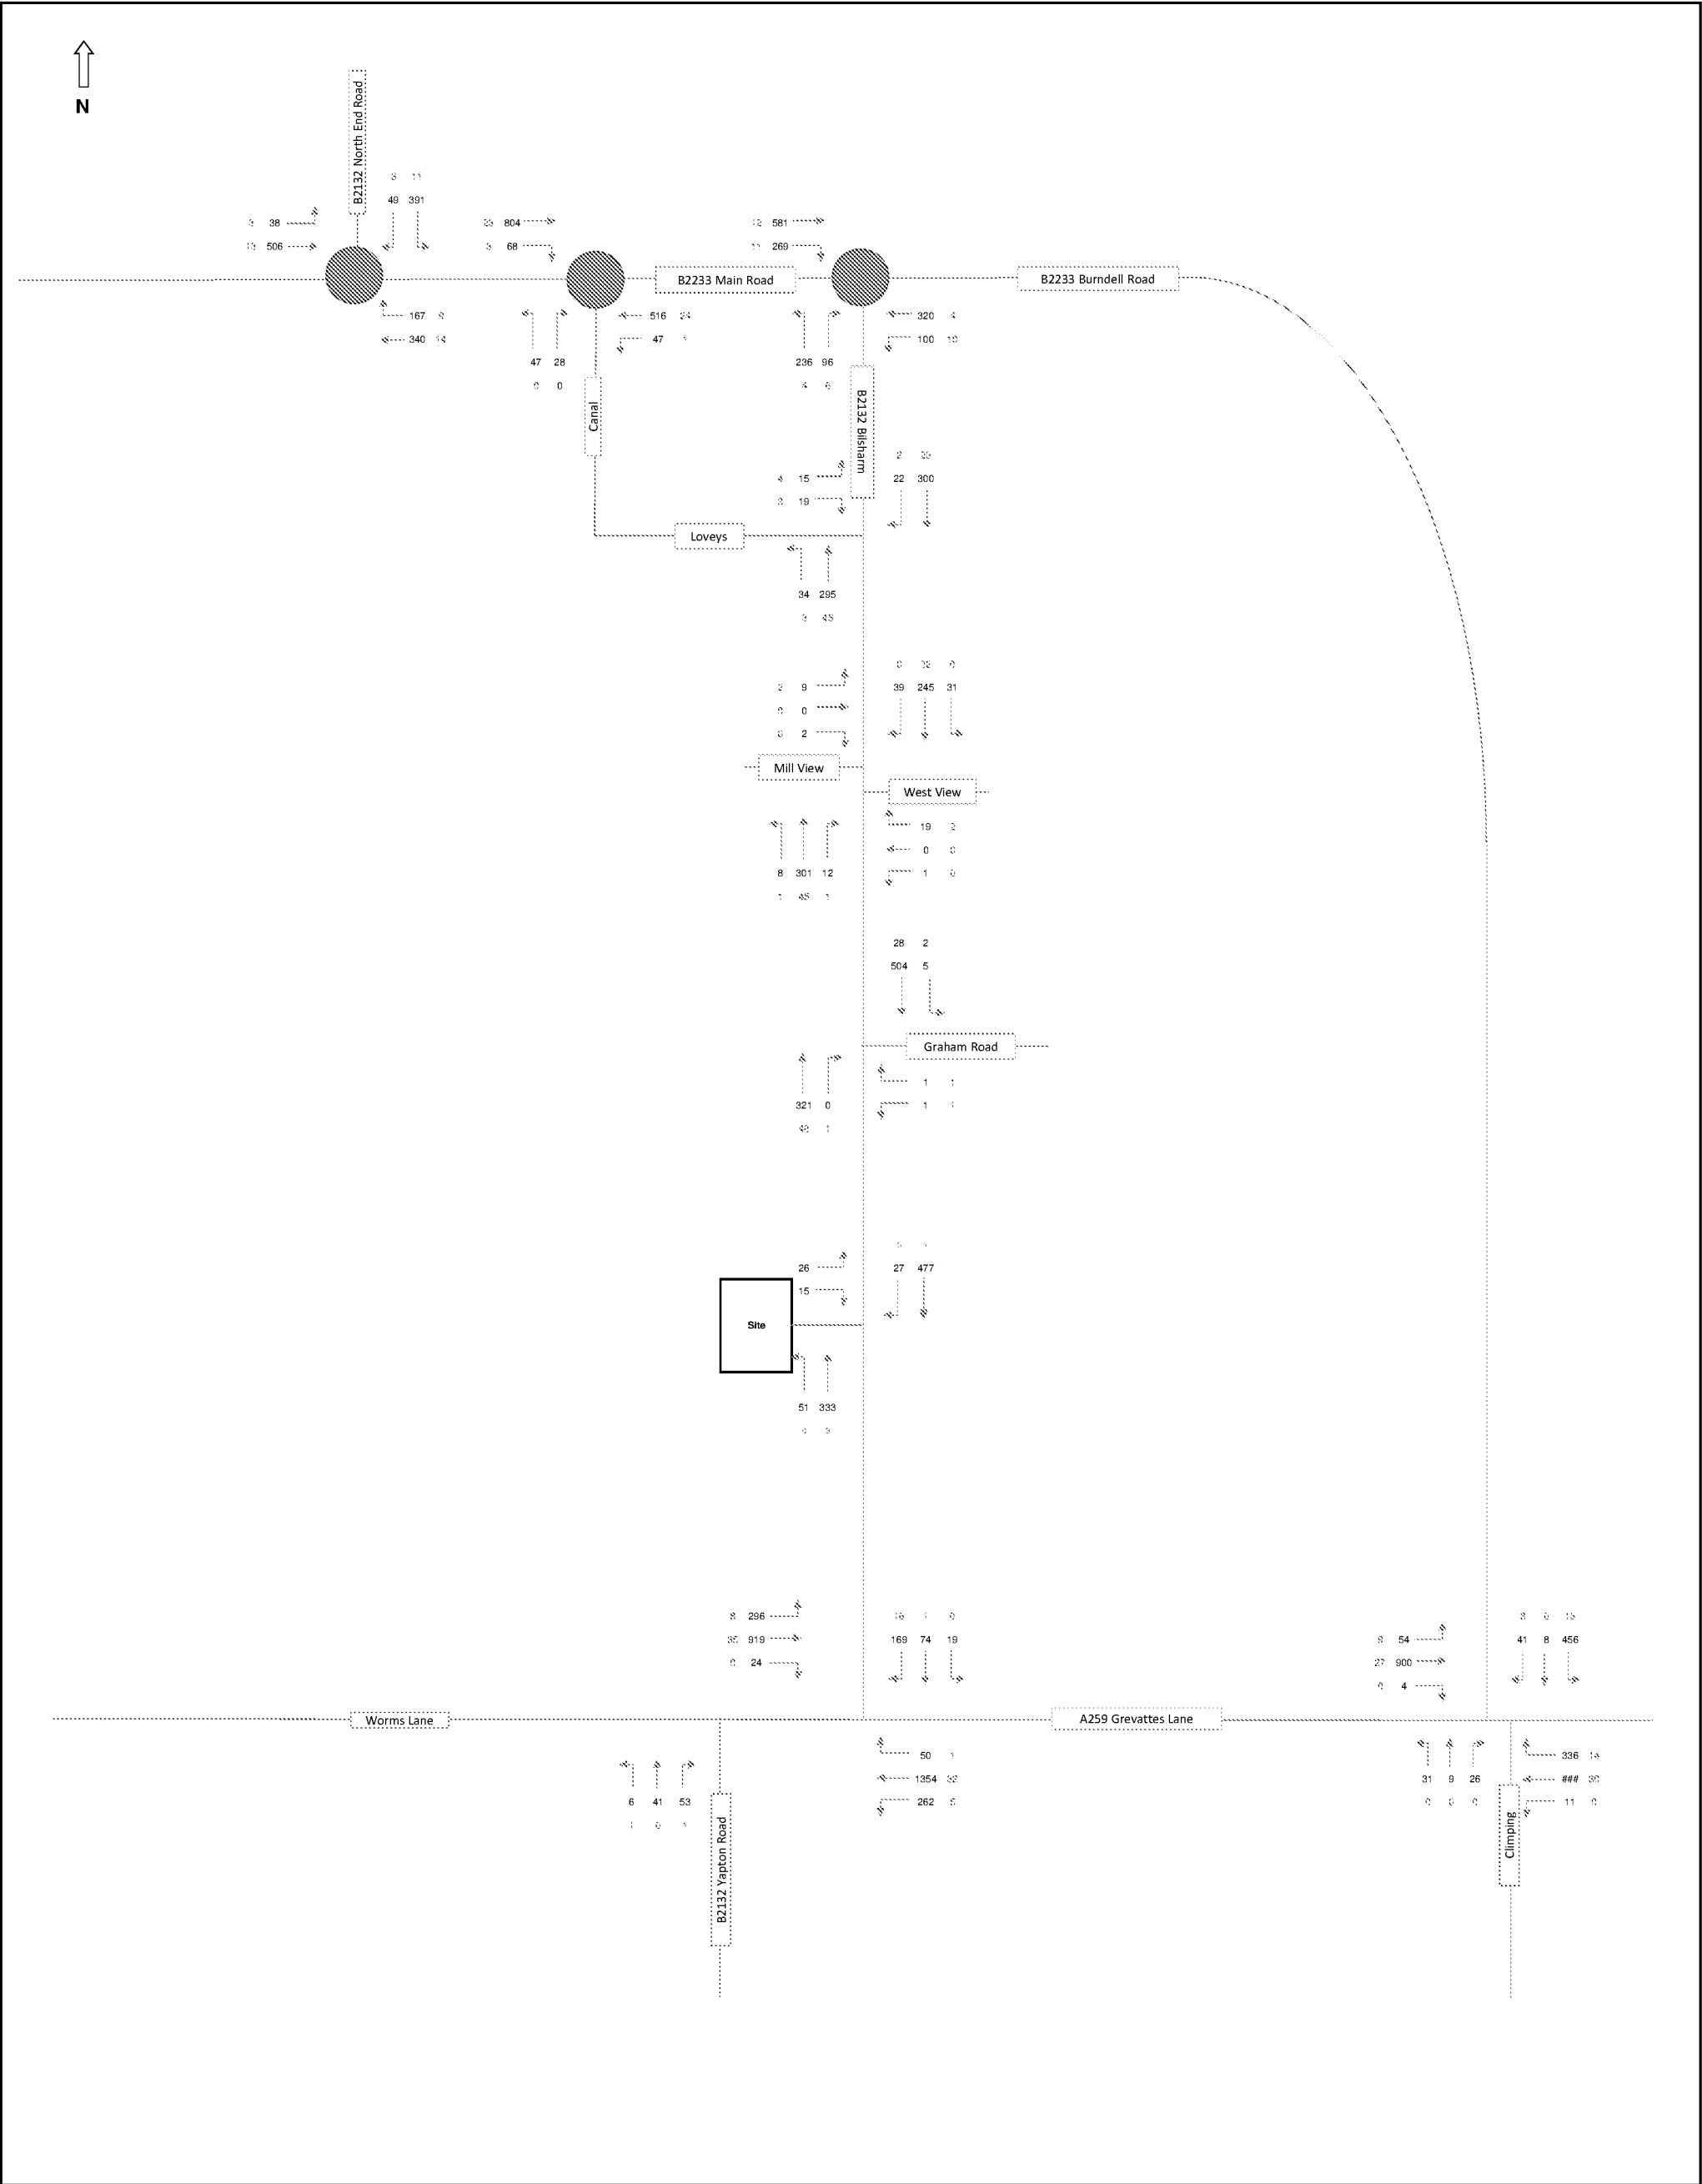

Notes ### Total Vehicle ### HGV's	Land Link / Gleeson Strategic	-
	Job Title: Land West of BilshPM Road, Yapton	Job No: 14-111
	Drawing Title: 2031 PM Base + Development (16:45-17:45) 250 Units	Date: -
 ODYSSEY DEVELOPING JOURNEYS Tussey House - White Hart Lane Basingstoke - HPMashua - RG21 4AF Tel: 01256 831144 Fax: 01256 831134 Email: enquiries@odysseymarkides.com Web: www.odysseymarkides.com		