


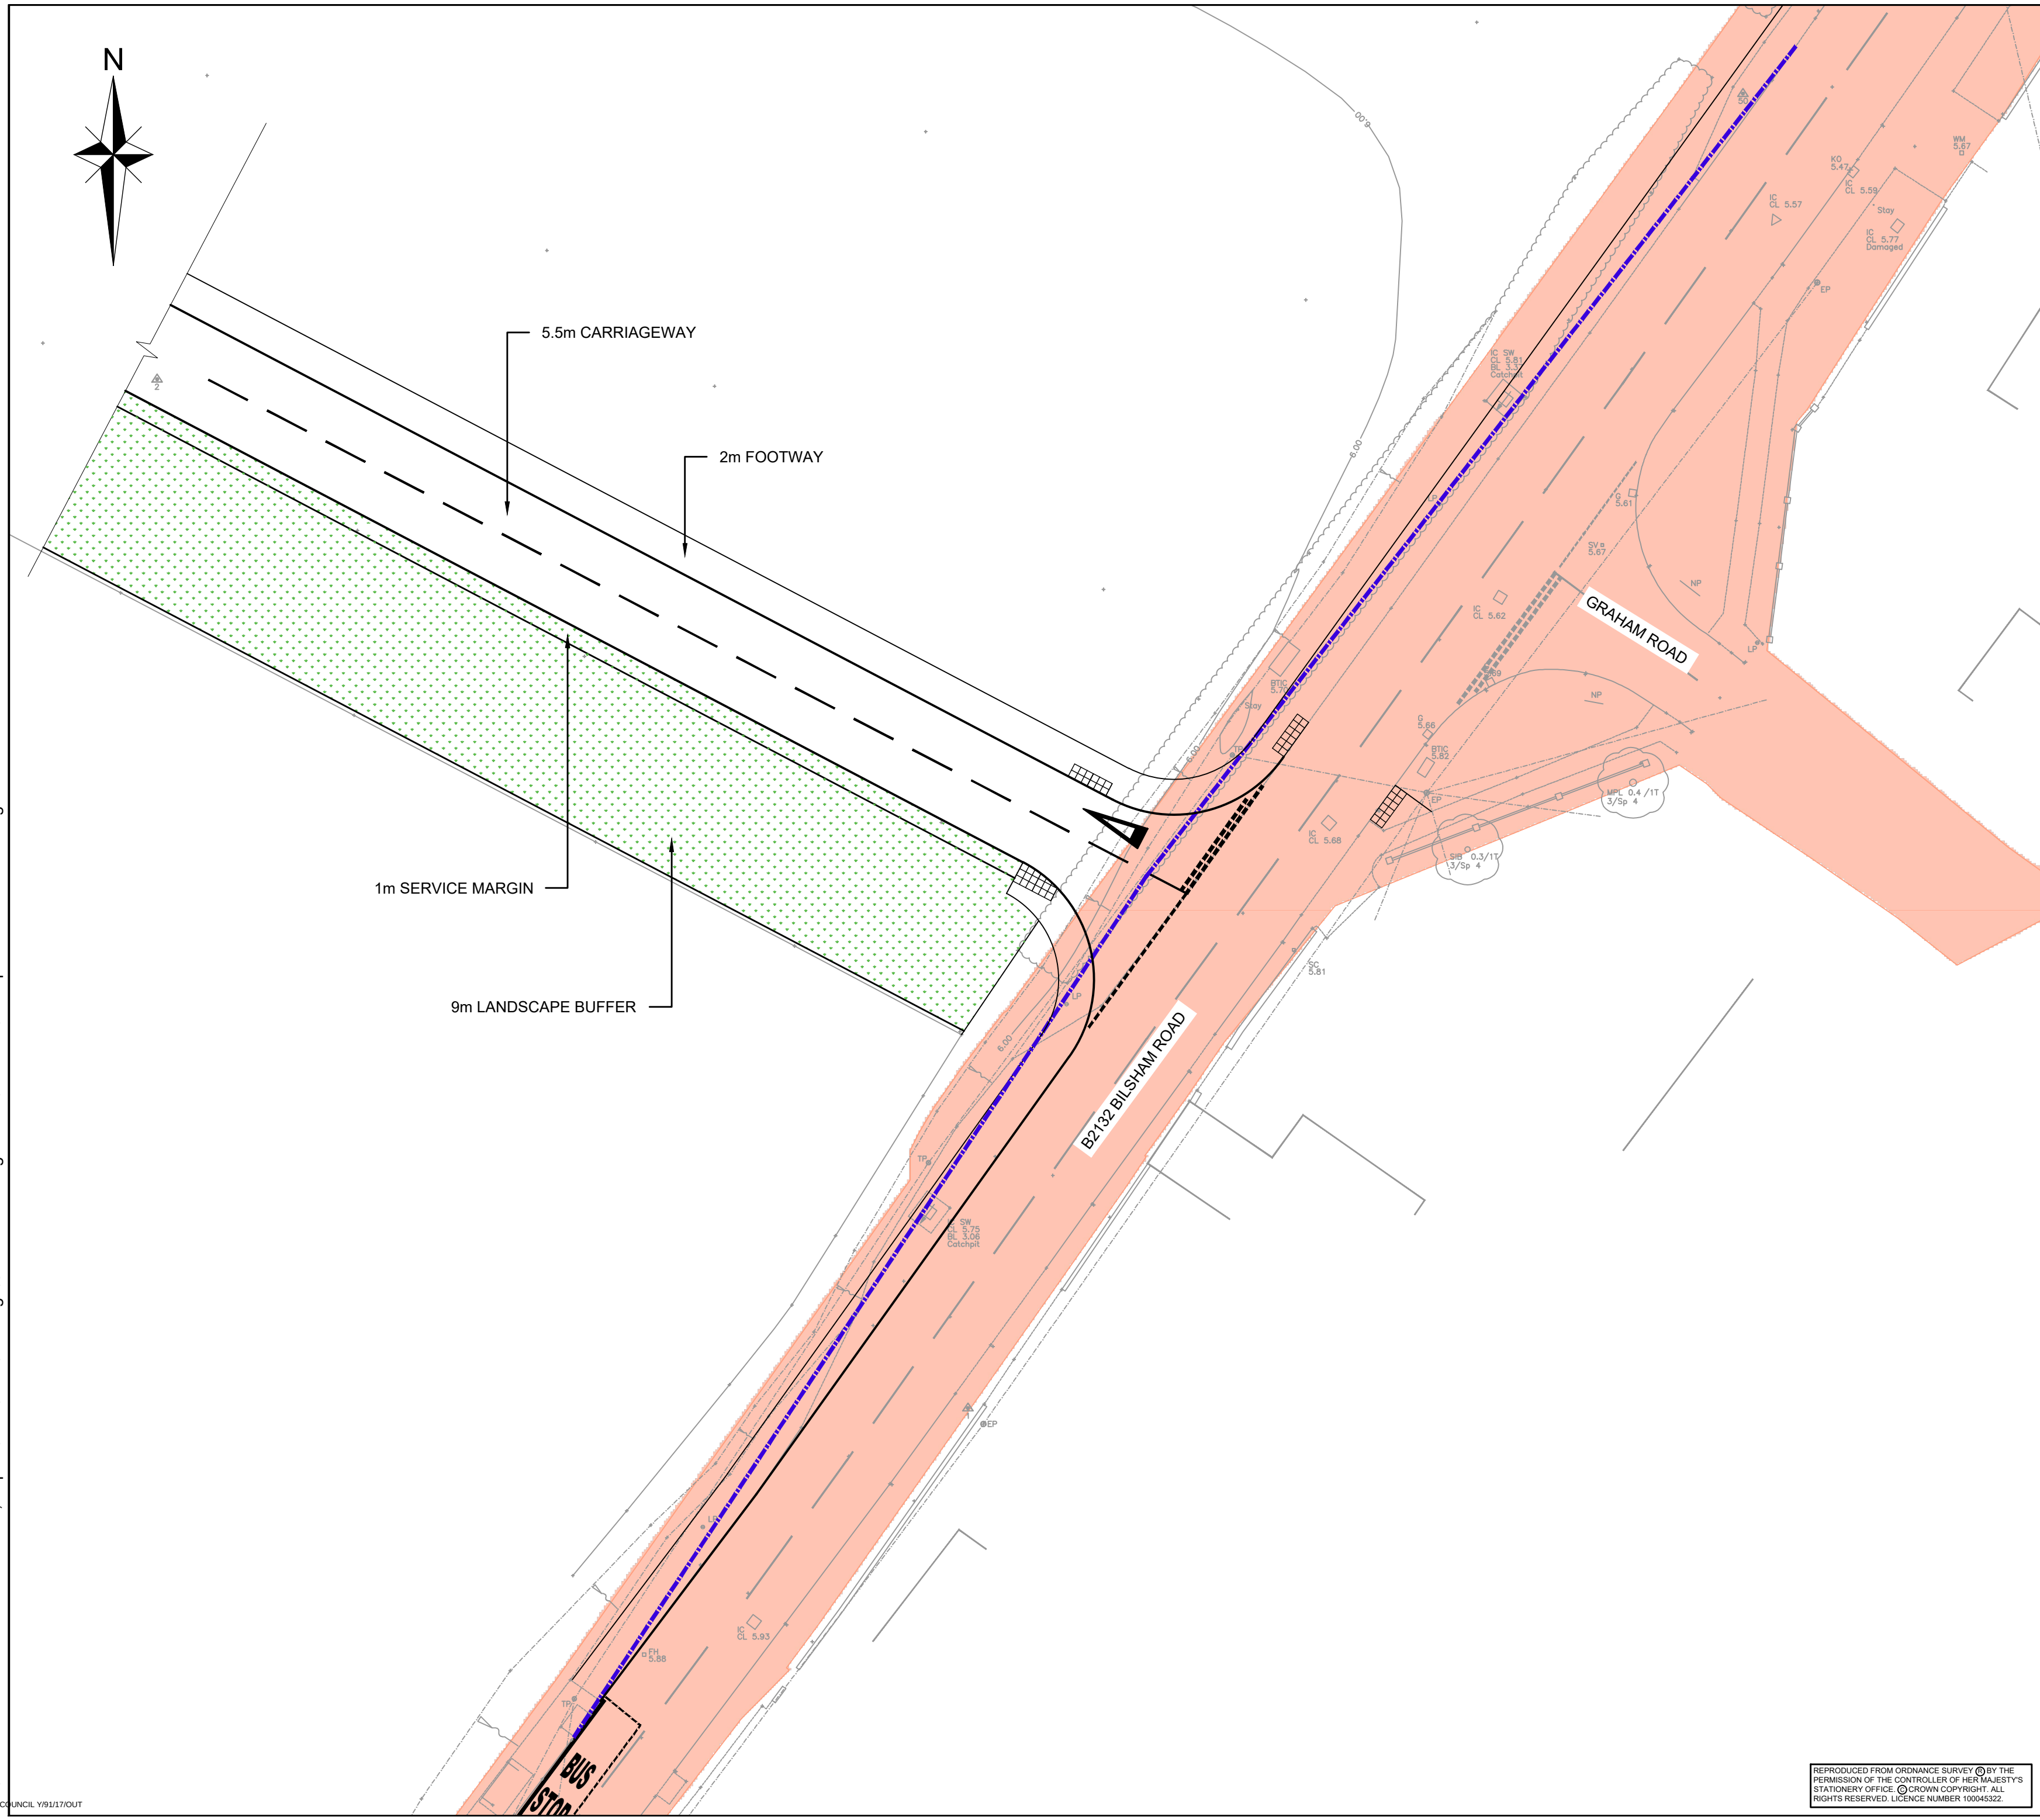

1. DO NOT SCALE FROM THIS DRAWING.
2. ALL DIMENSIONS SHOWN ON THIS DRAWING ARE IN METRES.

-  HIGHWAY BOUNDARY (EXTRAPOLATED FROM PLAN PROVIDED BY WEST SUSSEX COUNTY COUNCIL)
-  2.4m x 59m VISIBILITY SPLAY (UPTO 37mph MFS IN ACCORDANCE WITH OBSERVED 85th PERCENTILE SPEEDS OF 35mph NORTHBOUND & 36mph SOUTHBOUND)

Job No 14-111	Drawing No 14-111/201	Rev A
------------------	--------------------------	----------

REPRODUCED FROM ORDNANCE SURVEY © BY THE
PERMISSION OF THE CONTROLLER OF HER MAJESTY'S
STATIONERY OFFICE. © CROWN COPYRIGHT. ALL
RIGHTS RESERVED. LICENCE NUMBER 100045322.