


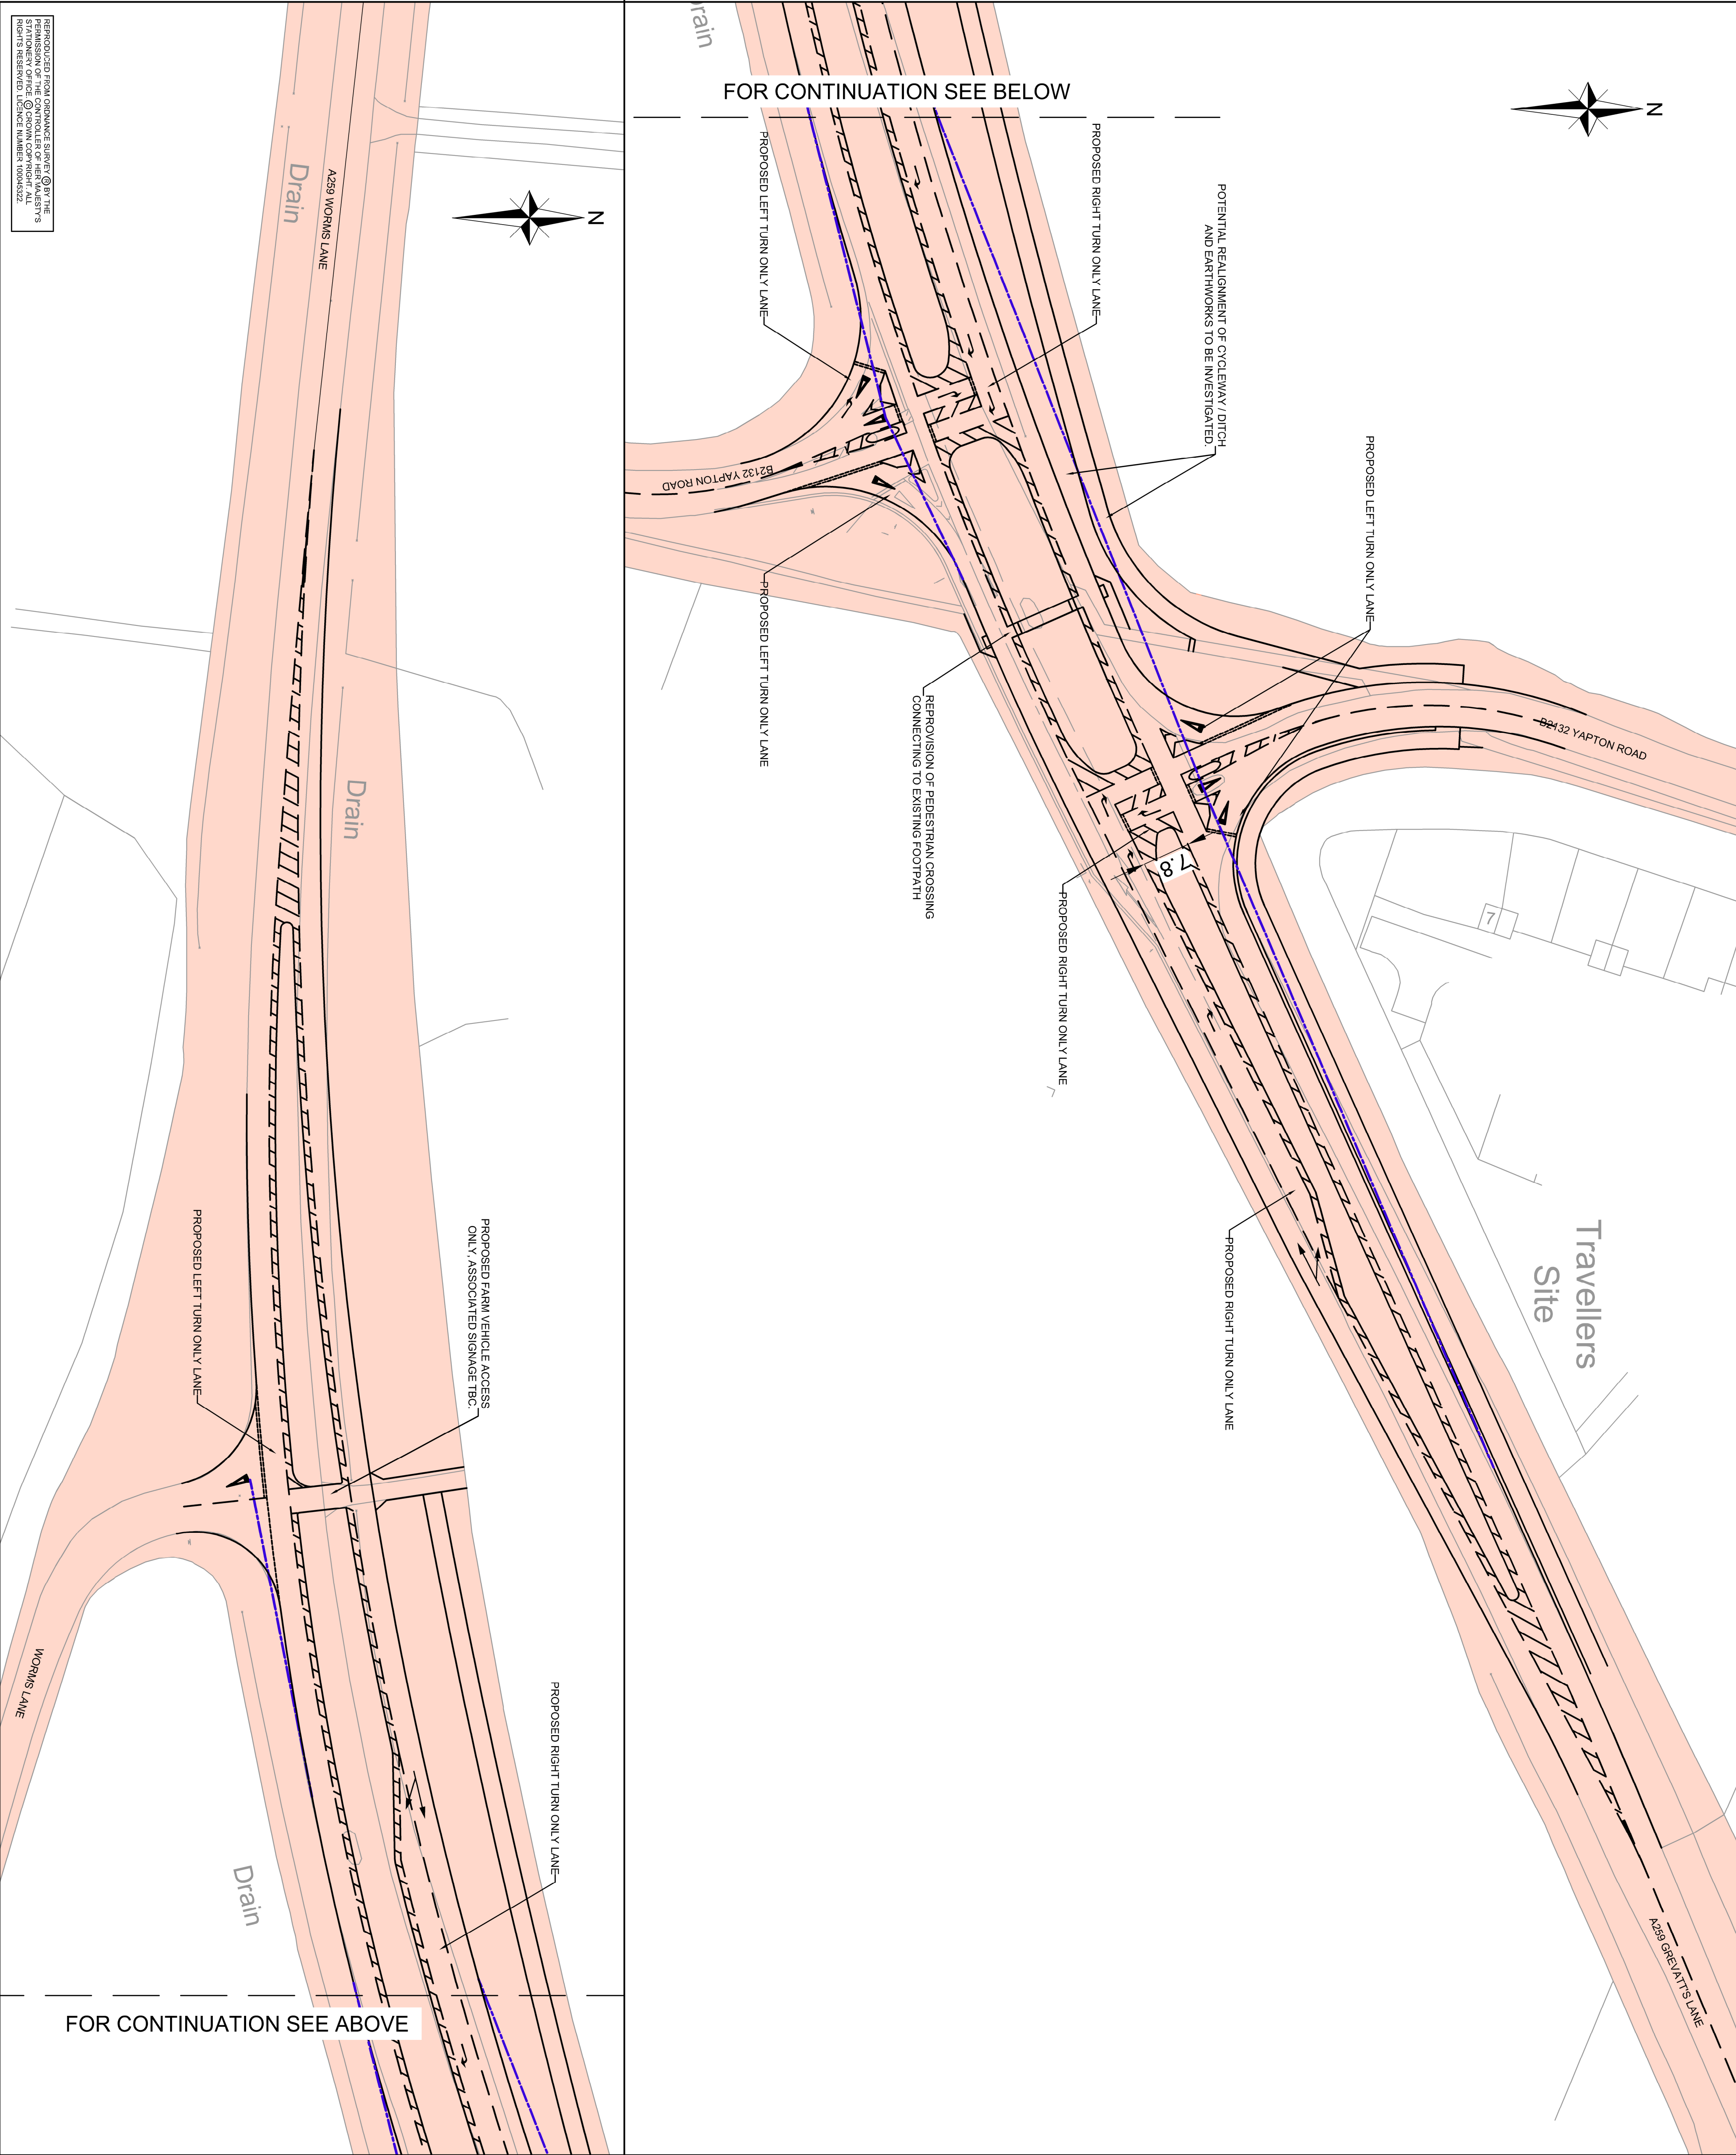

NOTES

FOR PLANNING PURPOSES ONLY

1. DO NOT SCALE FROM THIS DRAWING.
2. ALL DIMENSIONS SHOWN ON THIS DRAWING ARE IN METRES.

HIGHWAY BOUNDARY
(EXTRAPOLATED FROM PLAN PROVIDED BY WEST SUSSEX COUNTY COUNCIL)

2.4m x 120m VISIBILITY SPLAY (DMRB)

Rev	Amendments	Rev	Chk	App	Date



ODYSSEY

Tussey House
White Hart Lane
Bilsham Road
Hempshire RG21 4AF

Telephone: 01296 331144
Fax: 01296 331134
E: info@odysseyconsult.co.uk
W: www.odysseyconsult.co.uk

Job Title: LAND SOUTH OF MAIN ROAD, YAPTON

Drawing Title: POTENTIAL IMPROVEMENTS TO COMET CORNER JUNCTION - OPTION A

Client: LANDLINK ESTATES

Scale	Date	Designed
1:500 @A1	DEC 17	SD
Drawn	Checked	Approved
SD	MS	RJH
Job No	Drawing No	Rev
14-111	14-111/303	