


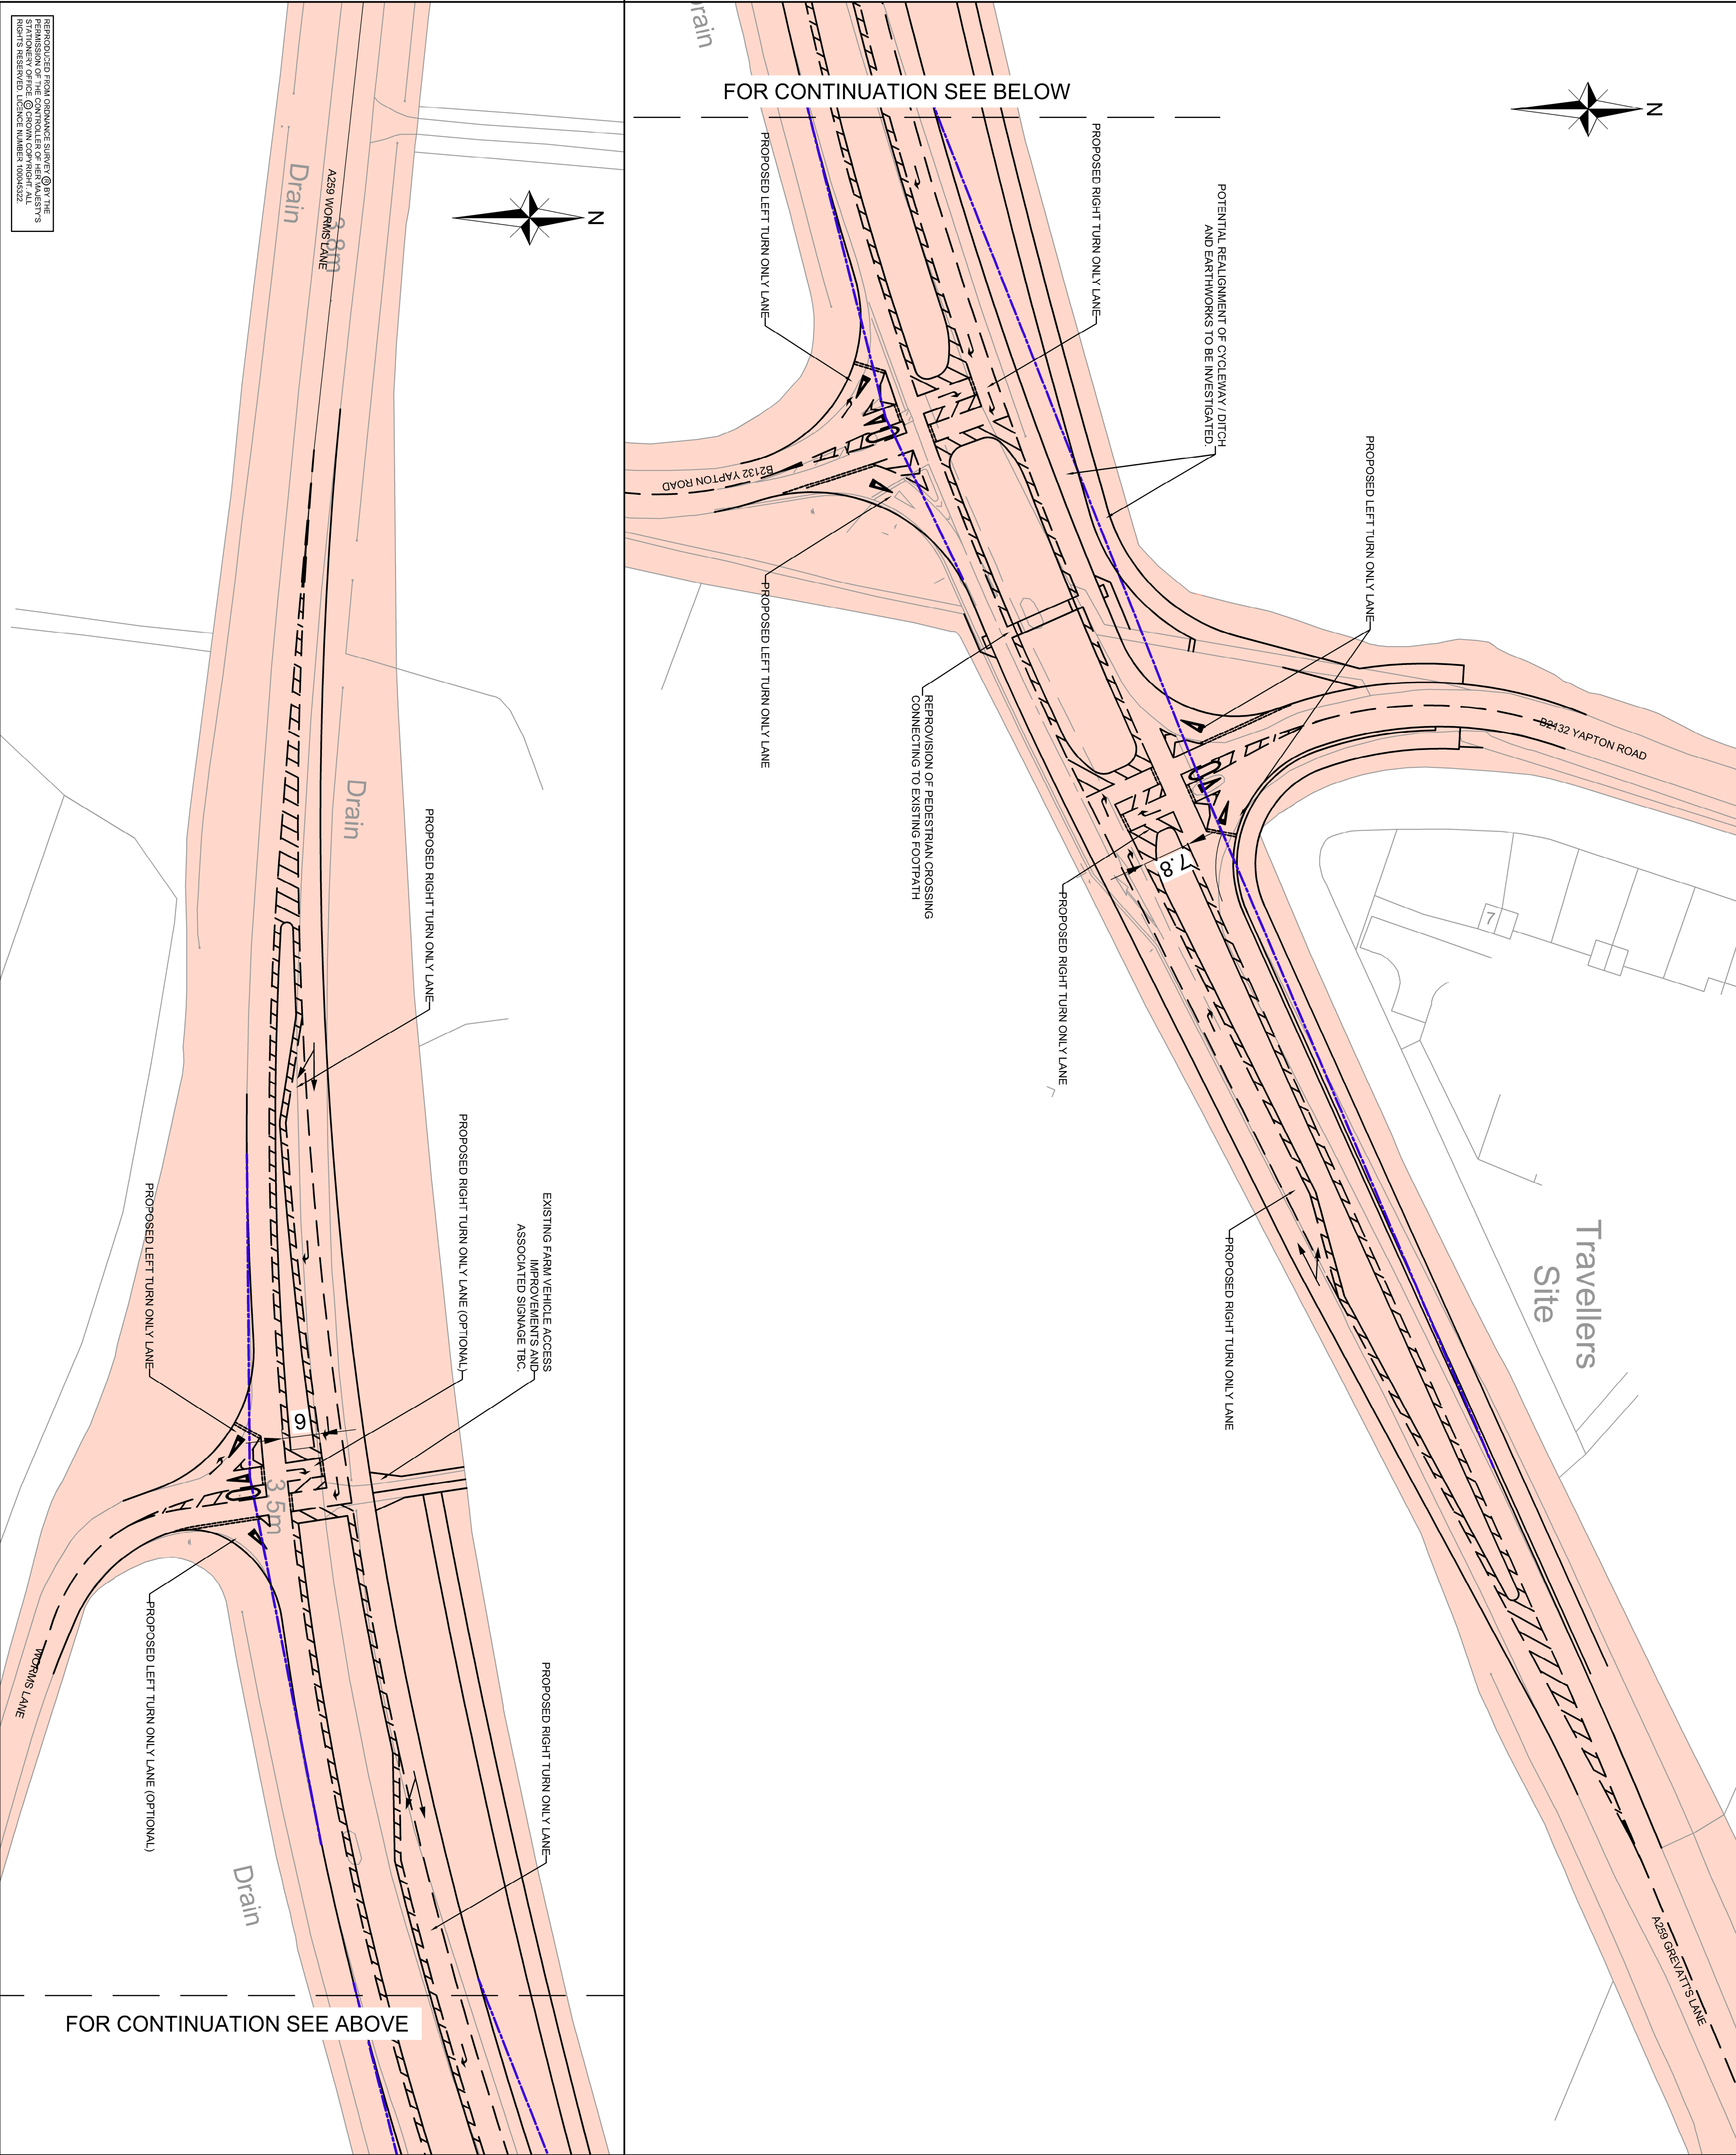

NOTES

FOR PLANNING PURPOSES ONLY

- DO NOT SCALE FROM THIS DRAWING.
- ALL DIMENSIONS SHOWN ON THIS DRAWING ARE IN METRES.

HIGHWAY BOUNDARY
(EXTRAPOLATED FROM PLAN PROVIDED BY WEST SUSSEX COUNTY COUNCIL)

2.4m x 120m VISIBILITY SPLAY (DMRB)

Telephone: 01293 331144
Fax: 01293 331134
E: info@odysseyconsult.co.uk
W: www.odysseyconsult.co.uk

14-111

14-111/304

14-111

14-111/304



LAND SOUTH OF MAIN ROAD,
YAPTON

POTENTIAL IMPROVEMENTS TO
COMET CORNER JUNCTION - OPTION B

Drawn	Checked	Approved	Design
SD	MS	RJH	SD
14-111	14-111/304		