


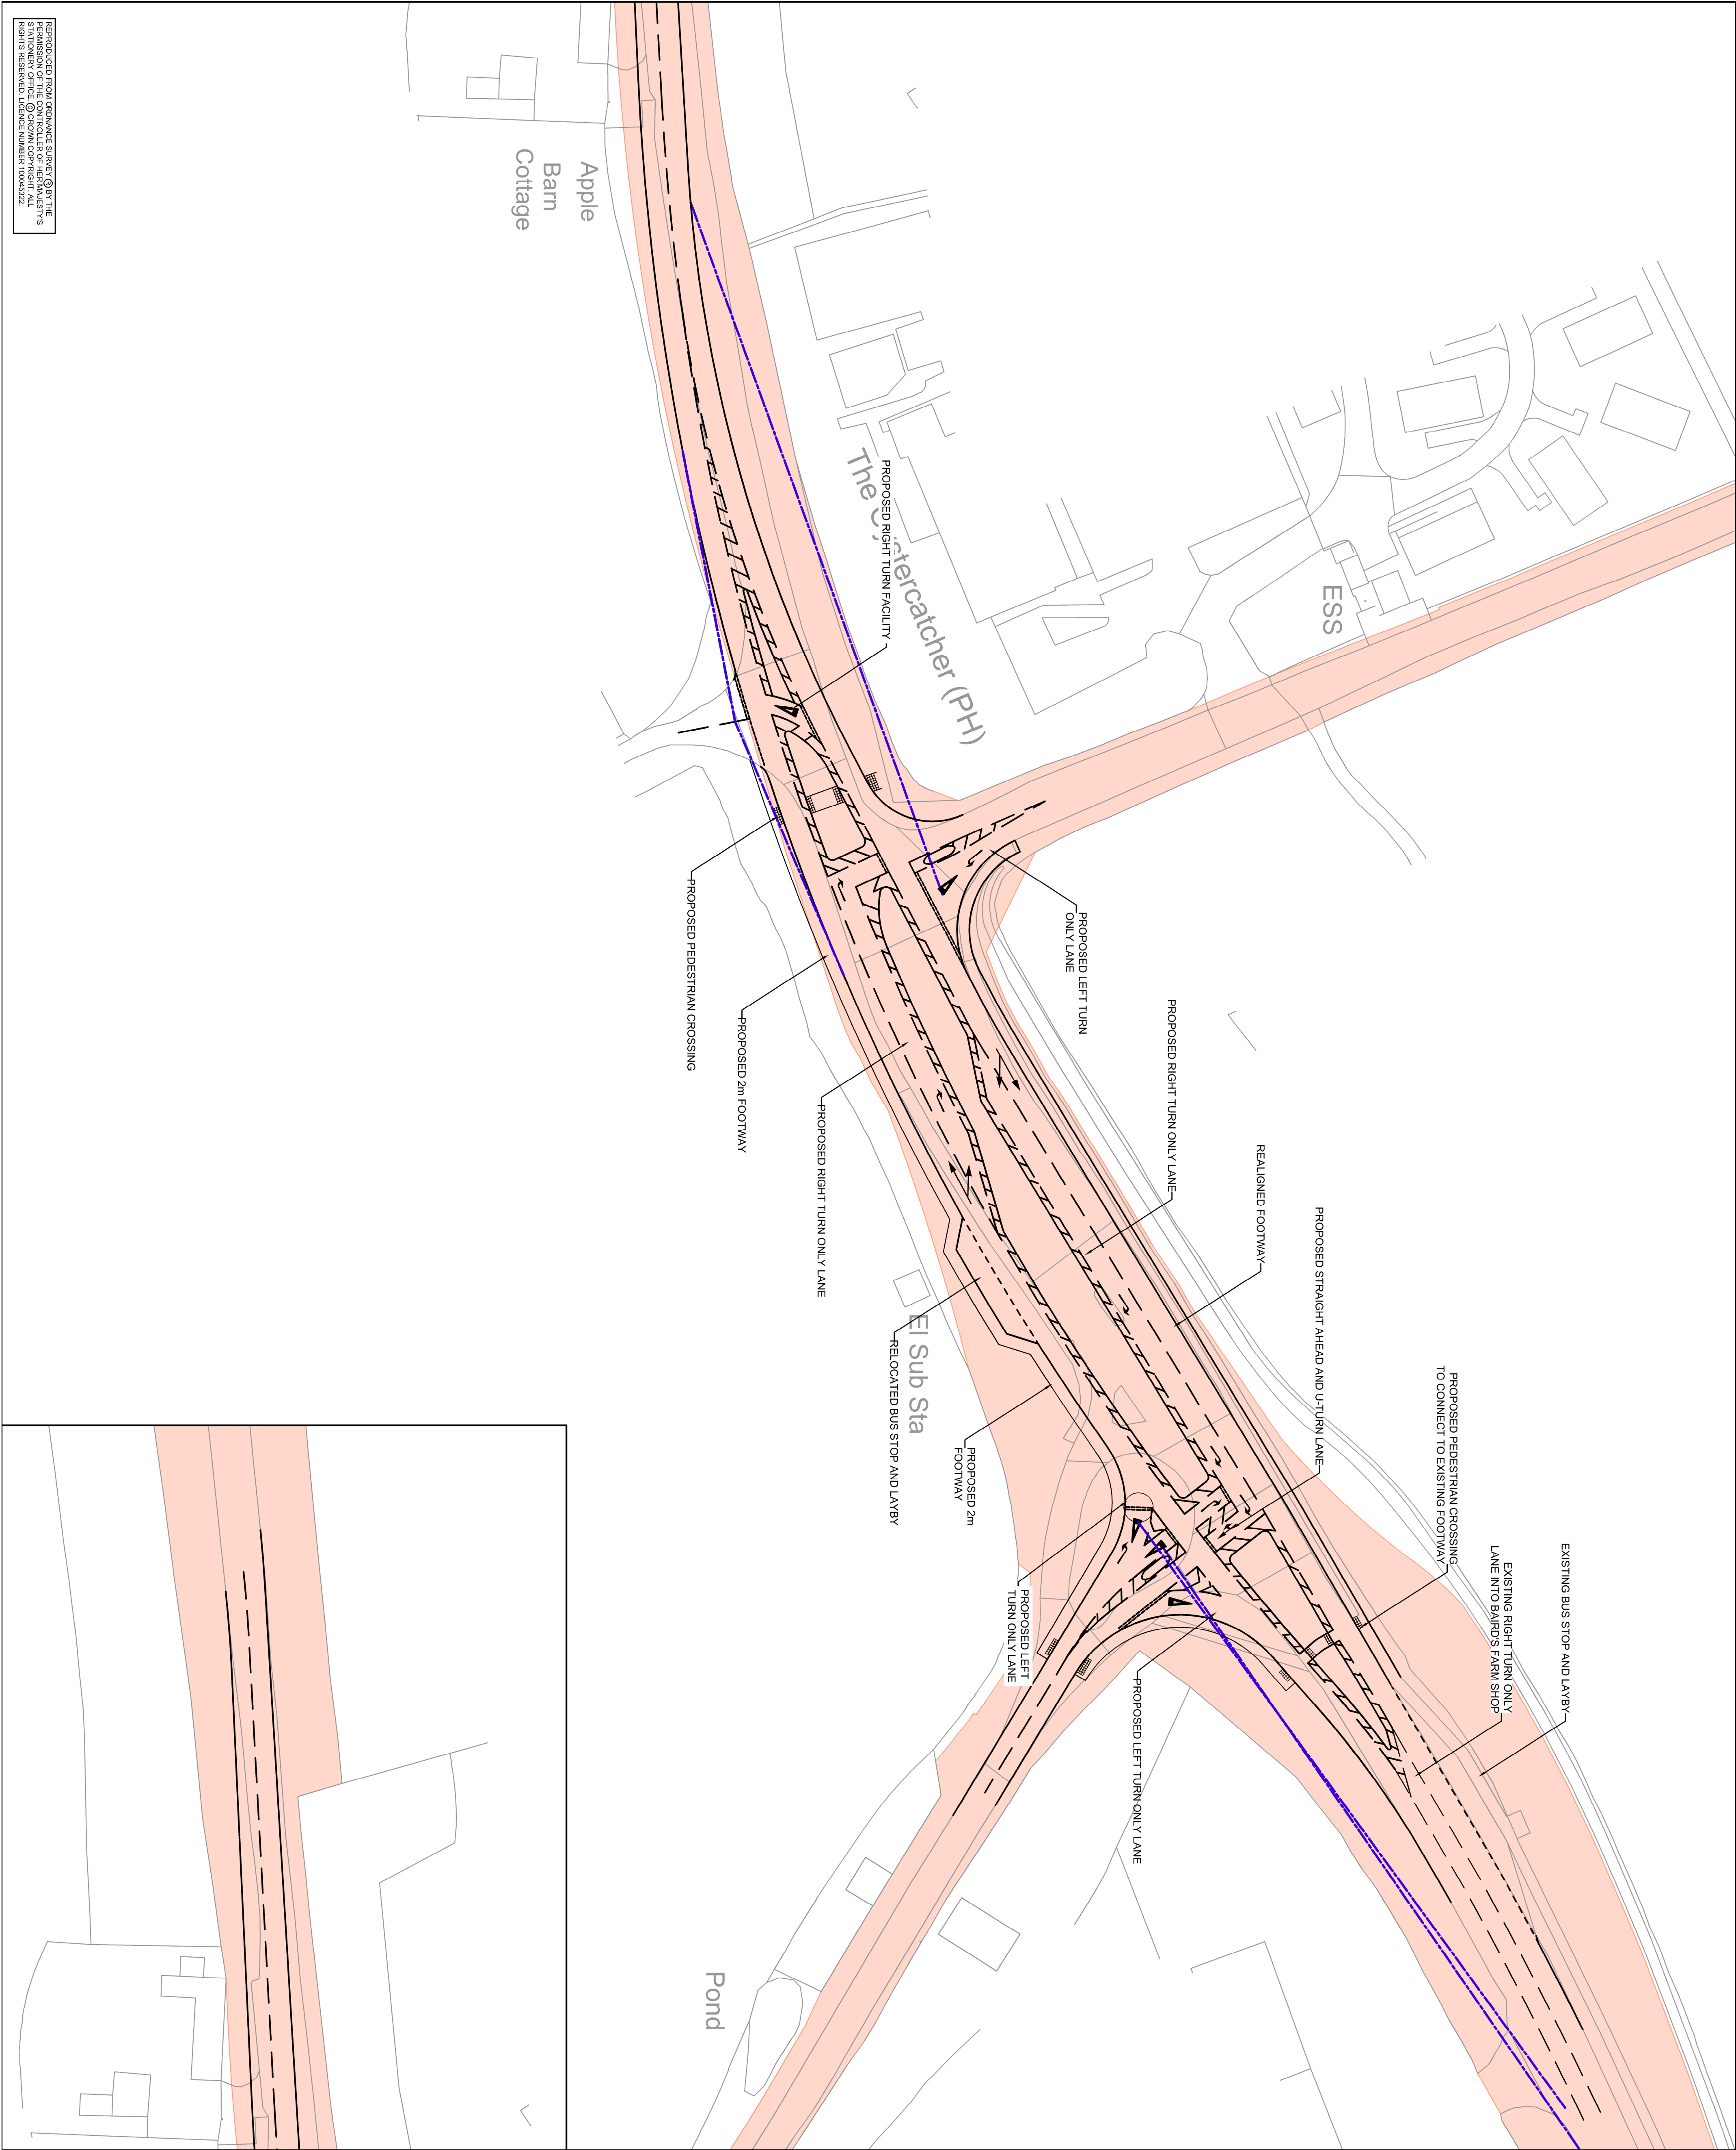

1. DO NOT SCALE FROM THIS DRAWING.
2. ALL DIMENSIONS SHOWN ON THIS DRAWING ARE IN METRES.

- 2.4m x 120m VISIBILITY SPLAY (DMRB)

[illegible]