



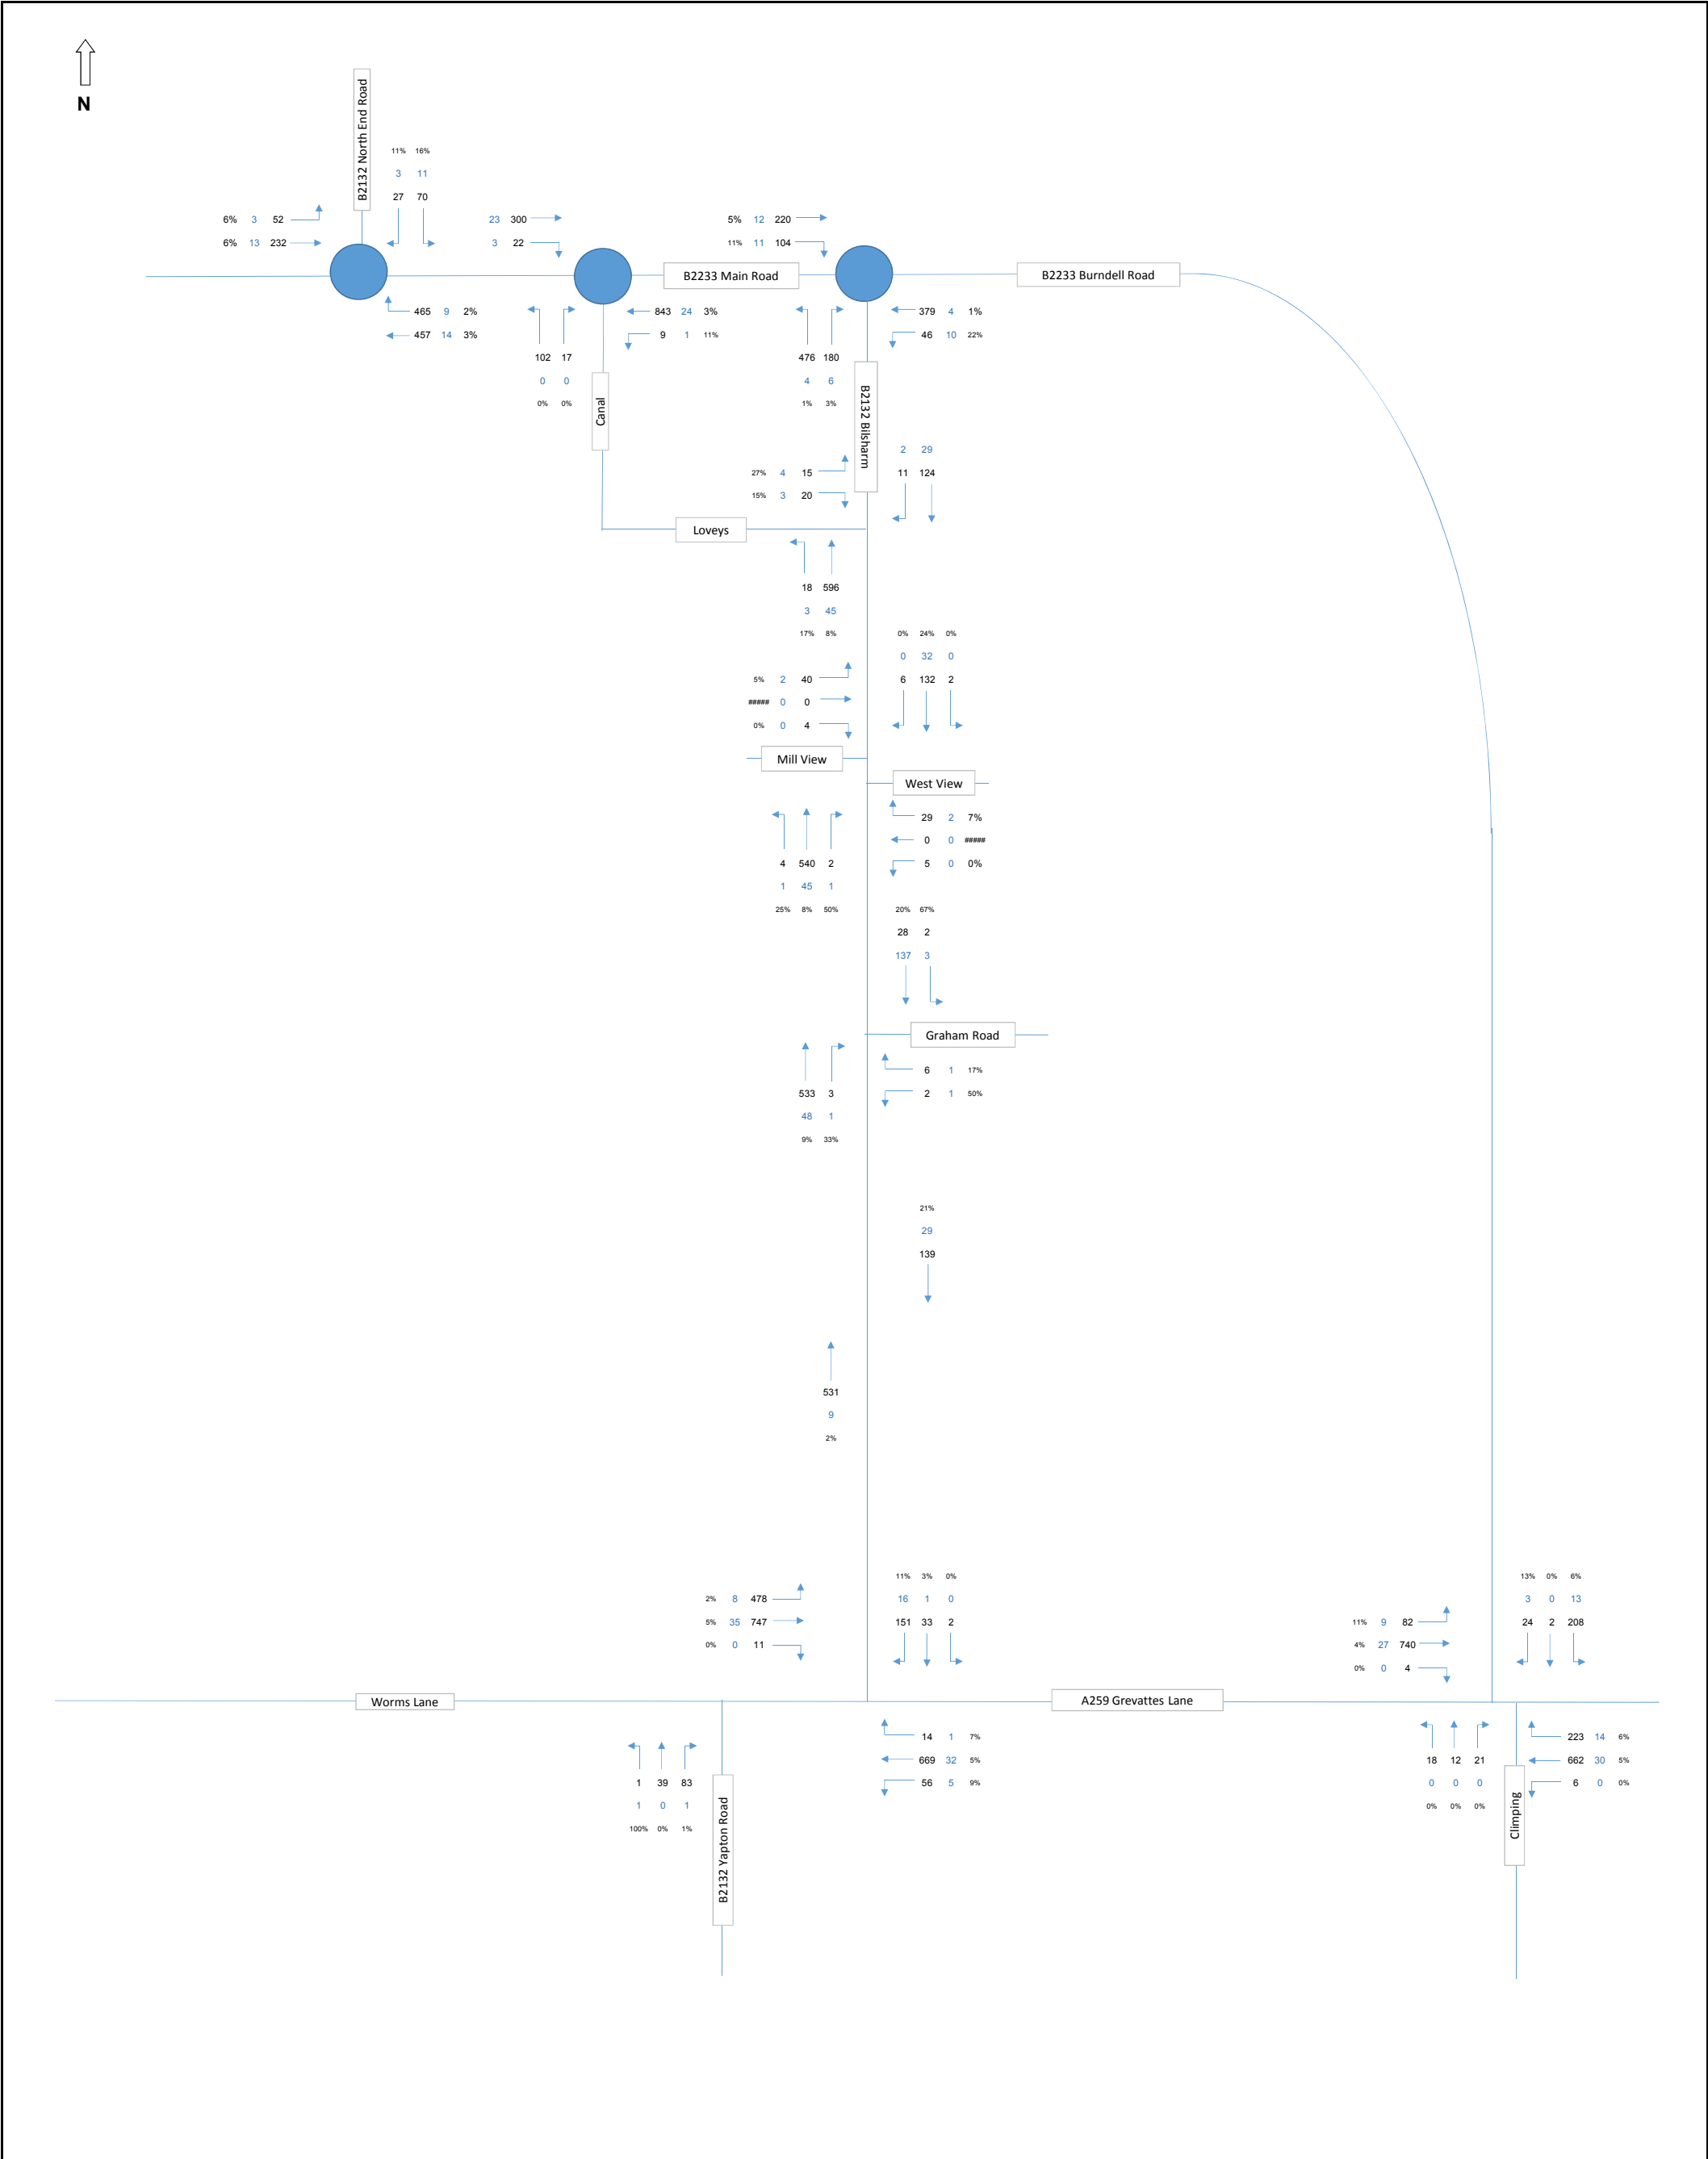


|                                             |                                                                  |                          |
|---------------------------------------------|------------------------------------------------------------------|--------------------------|
| Notes<br><br>### Total Vehicle<br>### HGV's | Landlink Estates Ltd                                             | -                        |
|                                             | Job Title:<br><b>Land South of B2233 Main Road, Yapton</b>       | Job No:<br><b>14-111</b> |
|                                             | Drawing Title:<br><b>2016 AM Observed Base<br/>(07:45-08:45)</b> | Date:<br>-               |



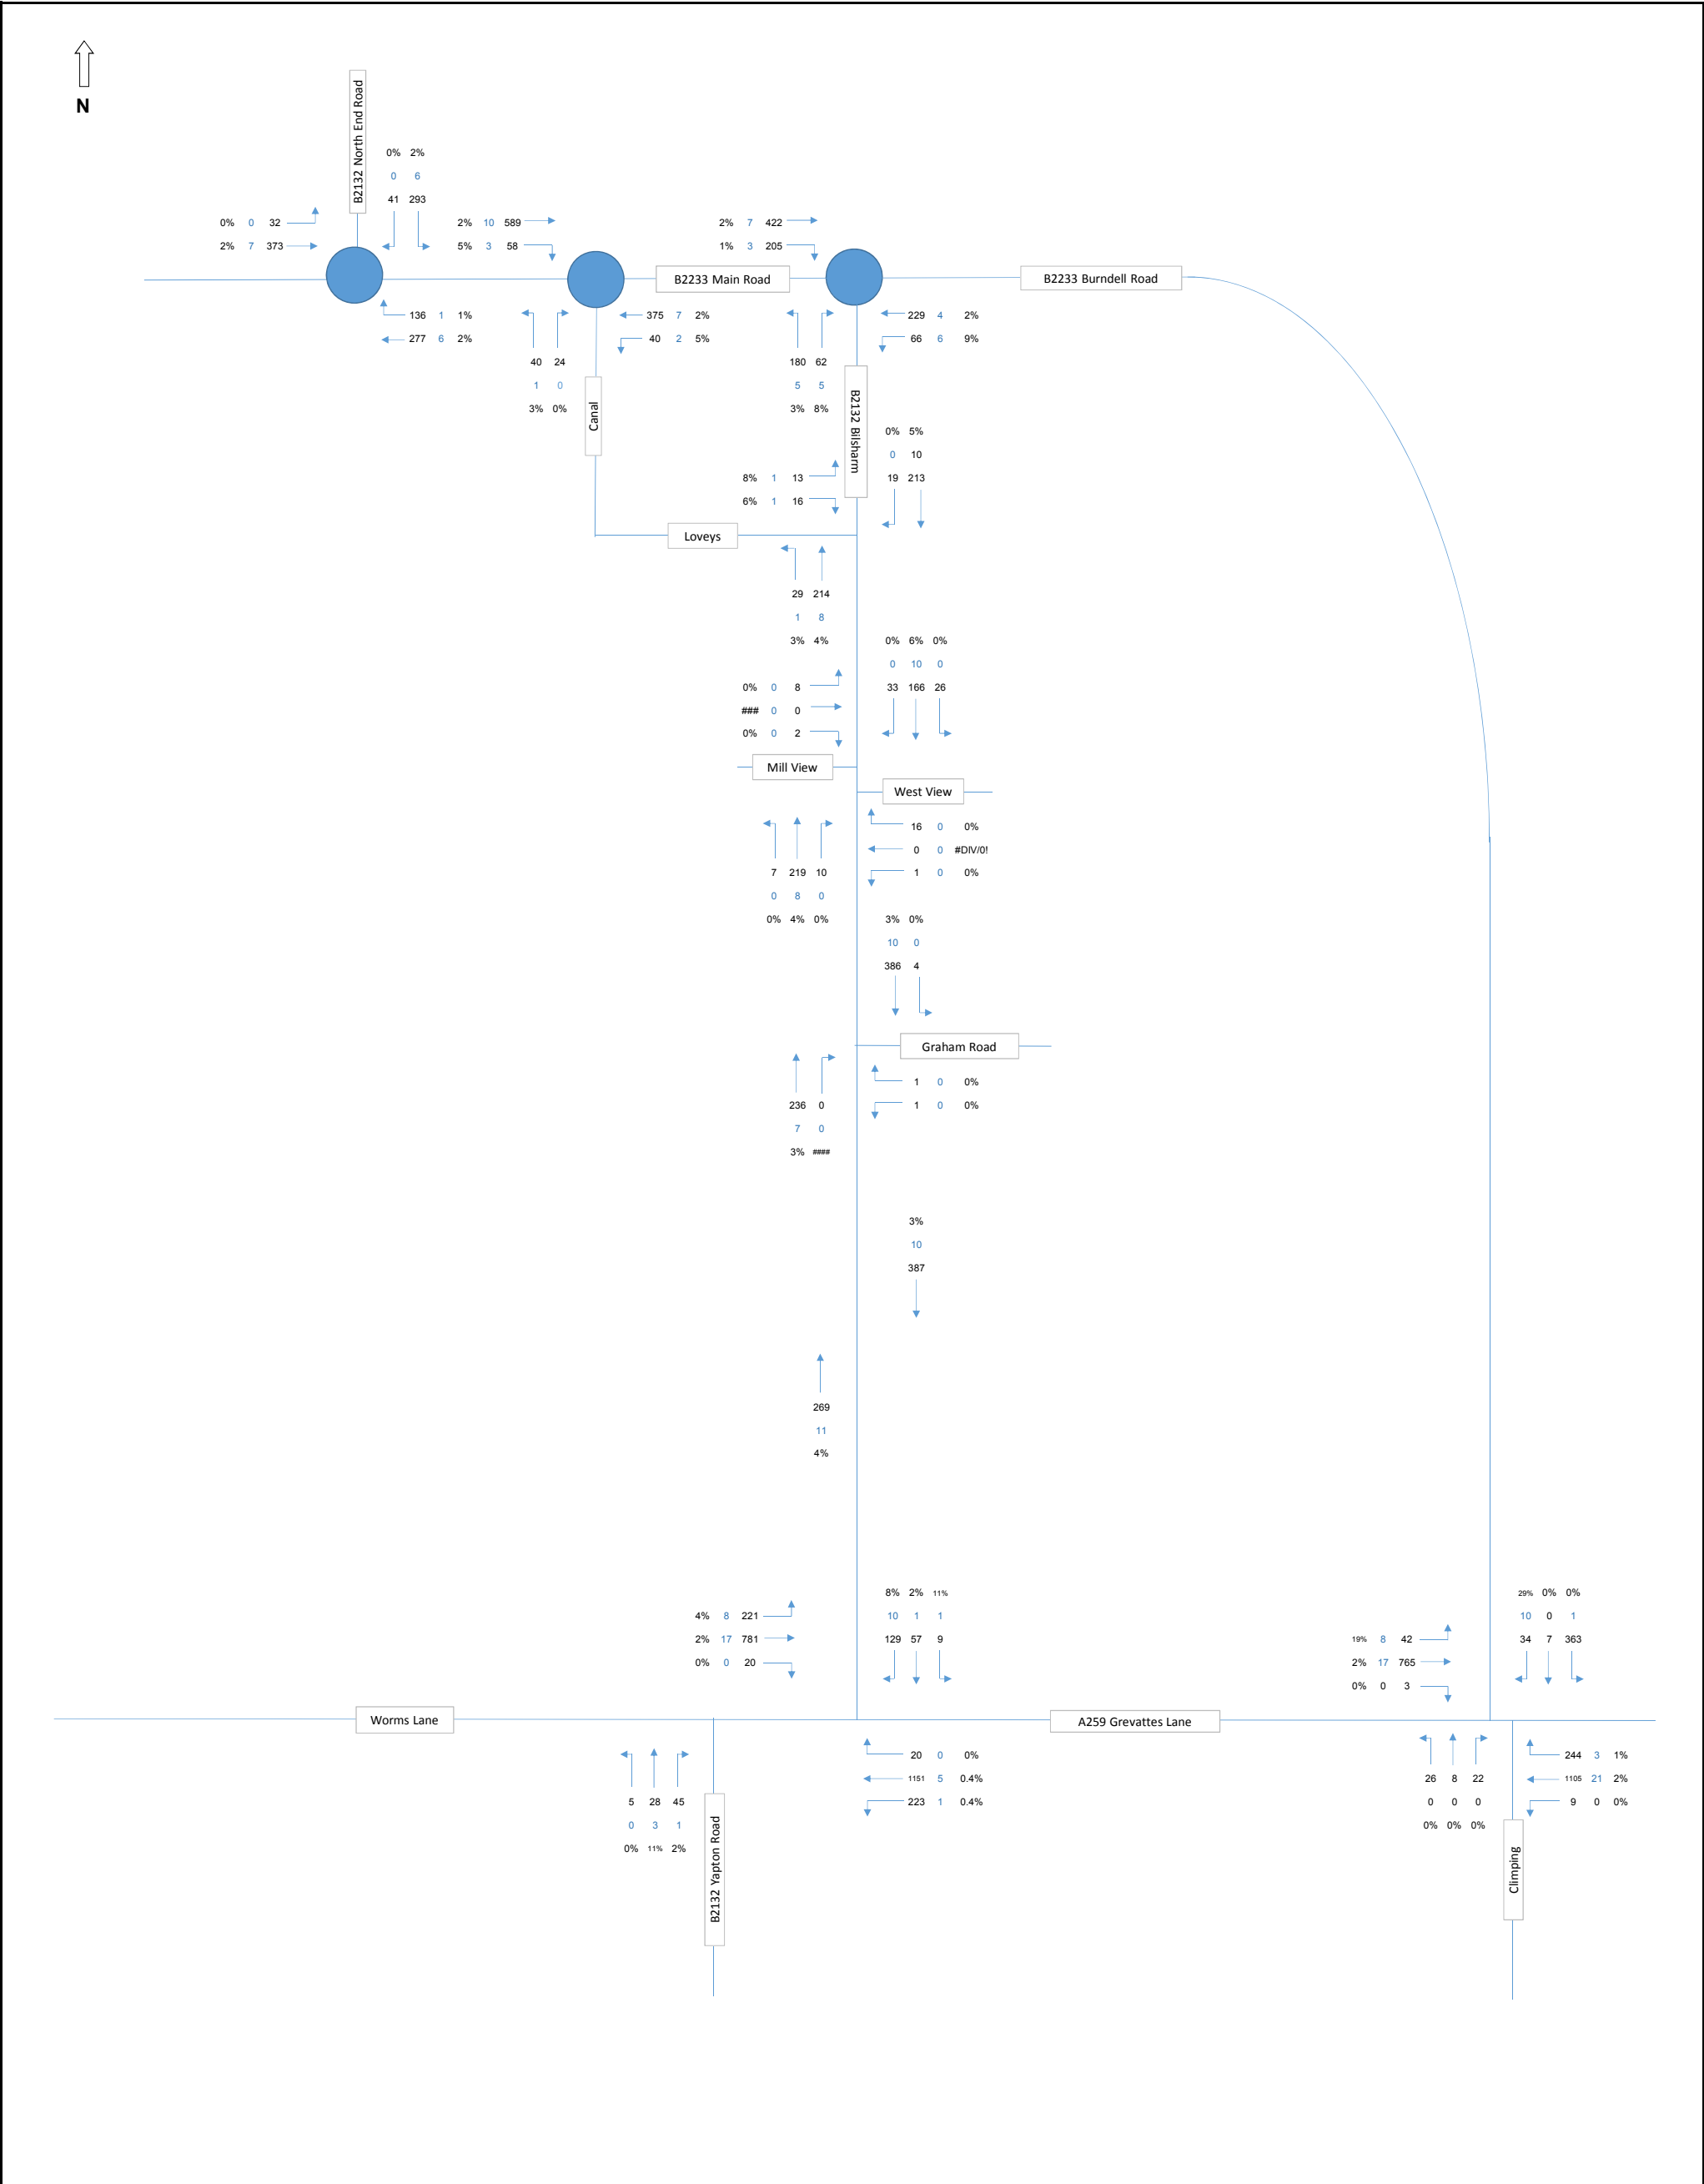


|                                             |                                                              |                       |
|---------------------------------------------|--------------------------------------------------------------|-----------------------|
| Notes<br><br>### Total Vehicle<br>### HGV's | Landlink Estates Ltd                                         | -                     |
|                                             | Job Title:<br><br>Land South of B2233 Main Road, Yapton      | Job No:<br><br>14-111 |
|                                             | Drawing Title:<br><br>2016 PM Observed Base<br>(16:45-17:45) | Date:<br><br>-        |

**ODYSSEY**  
DEVELOPING JOURNEYS

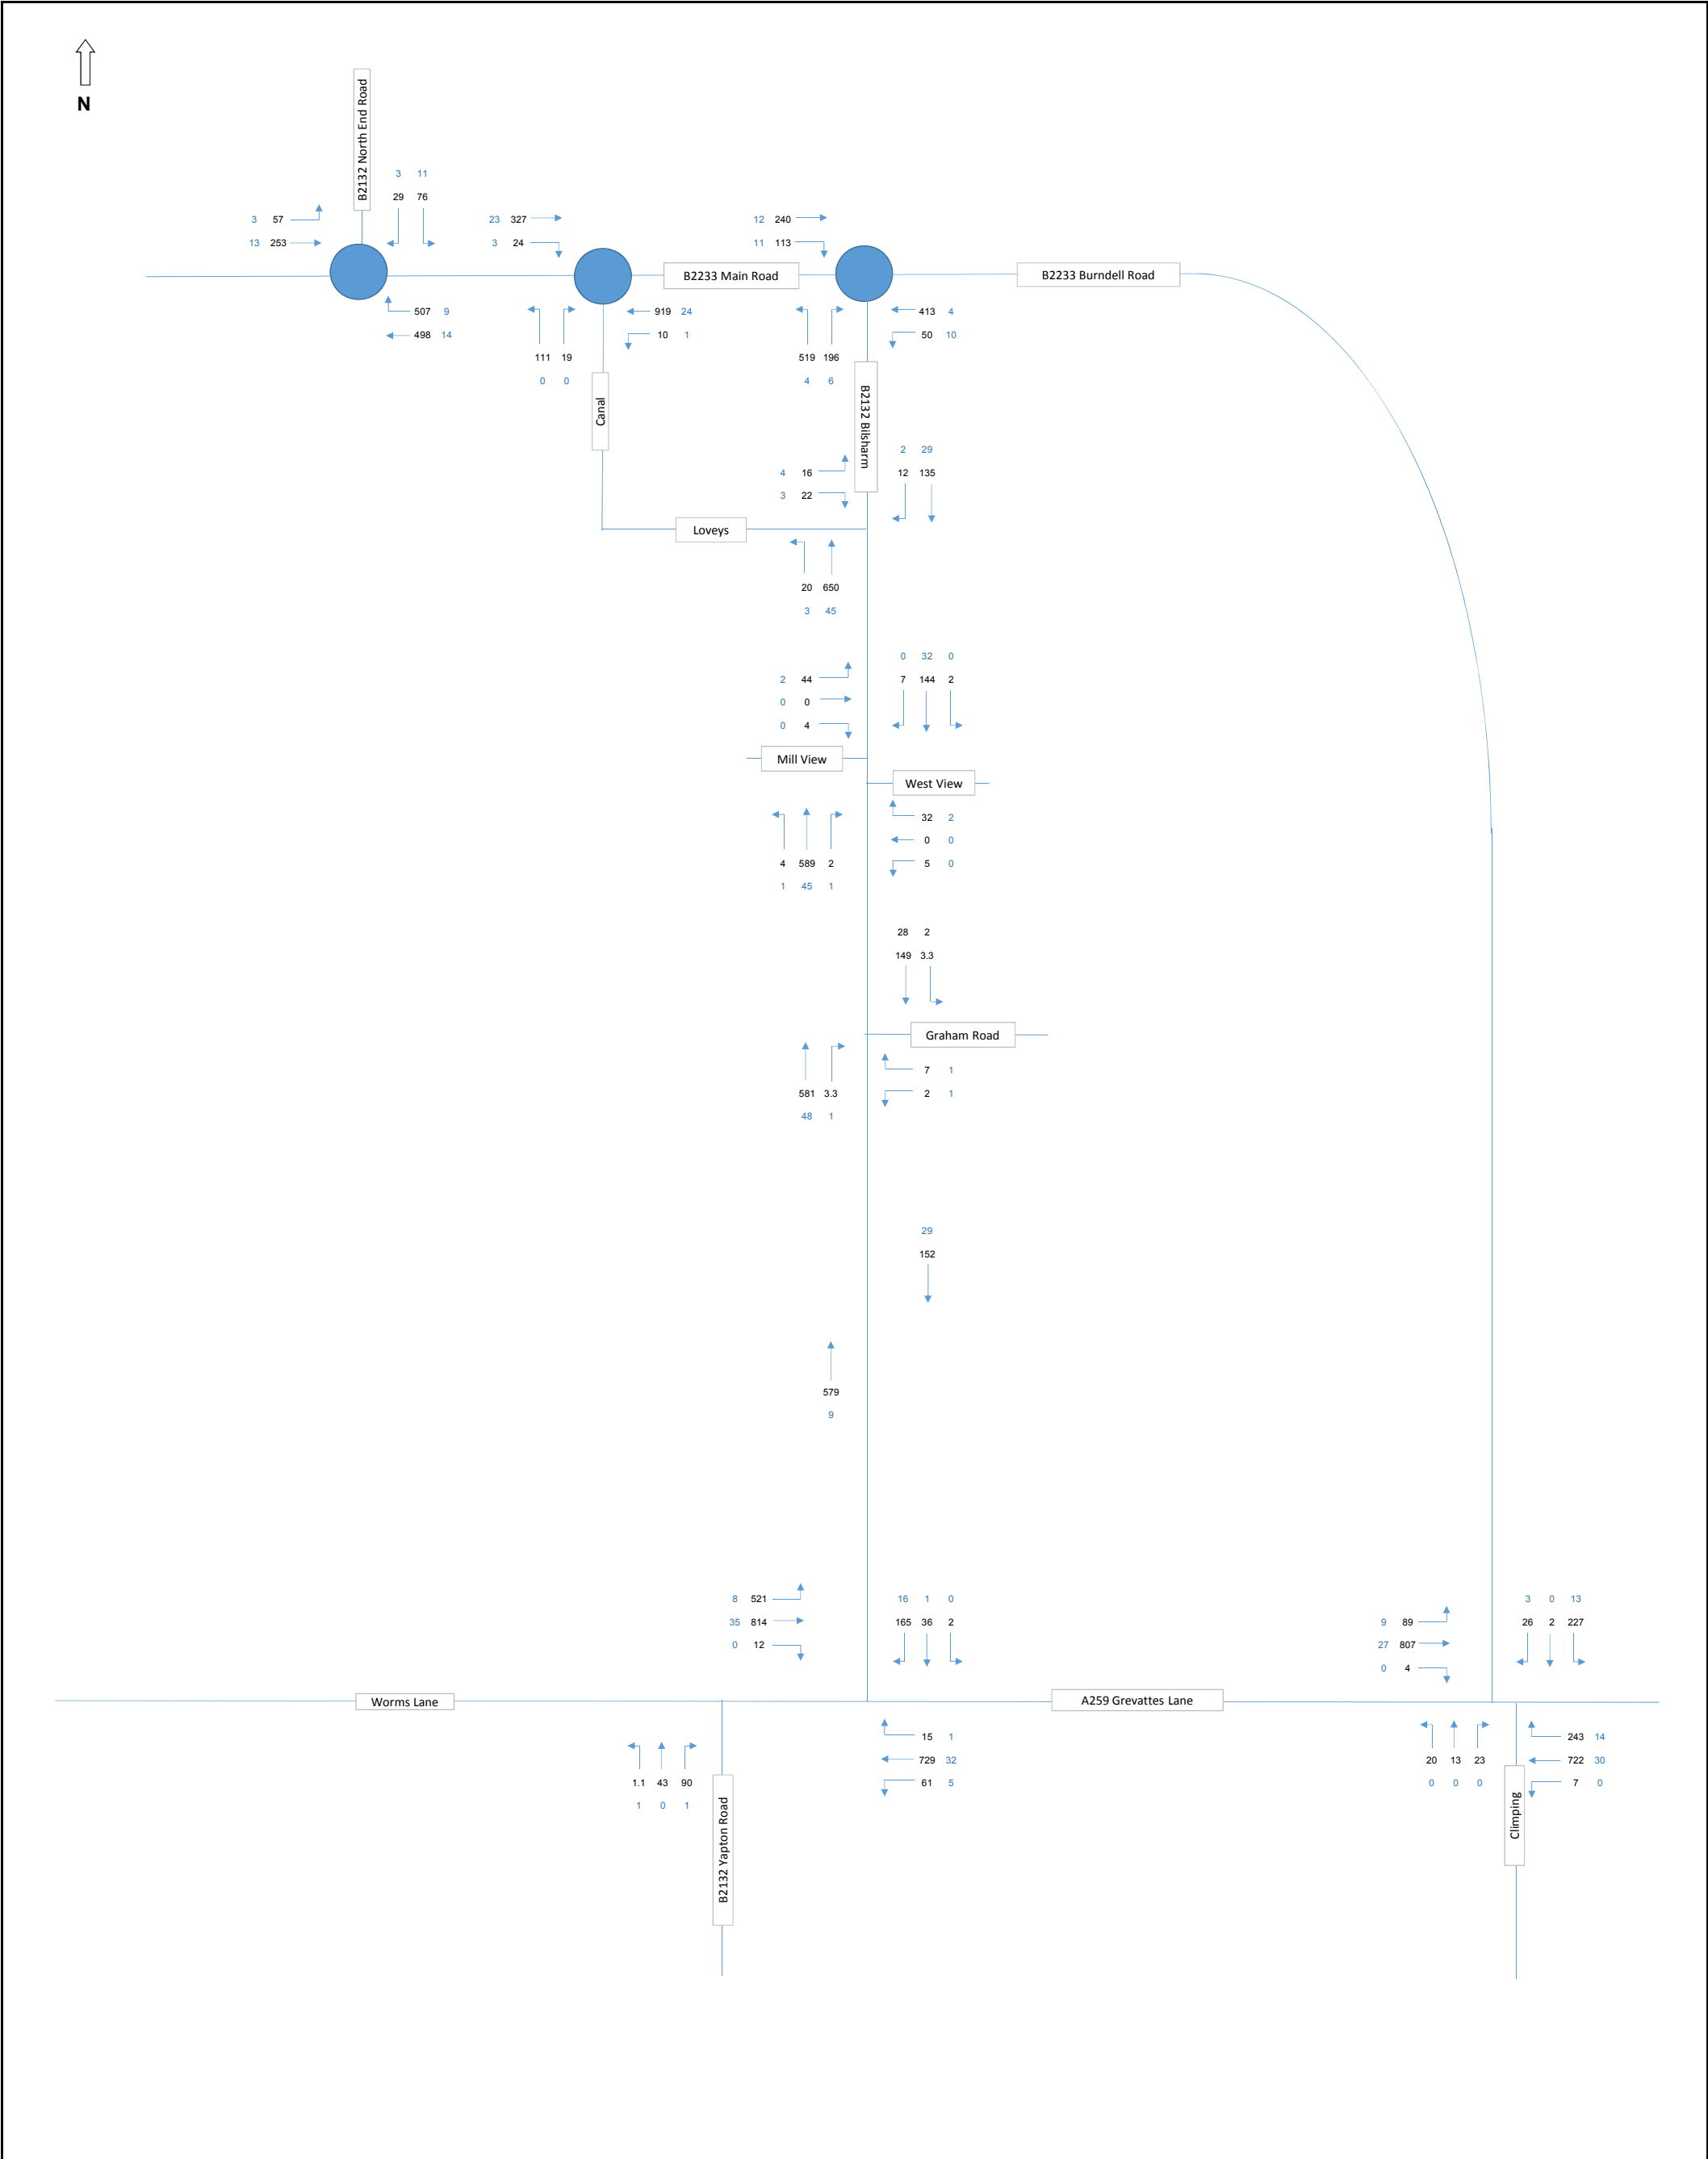

|                                             |                      |                                        |                   |
|---------------------------------------------|----------------------|----------------------------------------|-------------------|
| Notes<br><br>### Total Vehicle<br>### HGV's | Landlink Estates Ltd |                                        | -                 |
|                                             | Job Title:           | Land South of B2233 Main Road, Yapton  | Job No:<br>14-111 |
|                                             | Drawing Title:       | 2021 AM Forecast Base<br>(07:45-08:45) | Date:<br>-        |




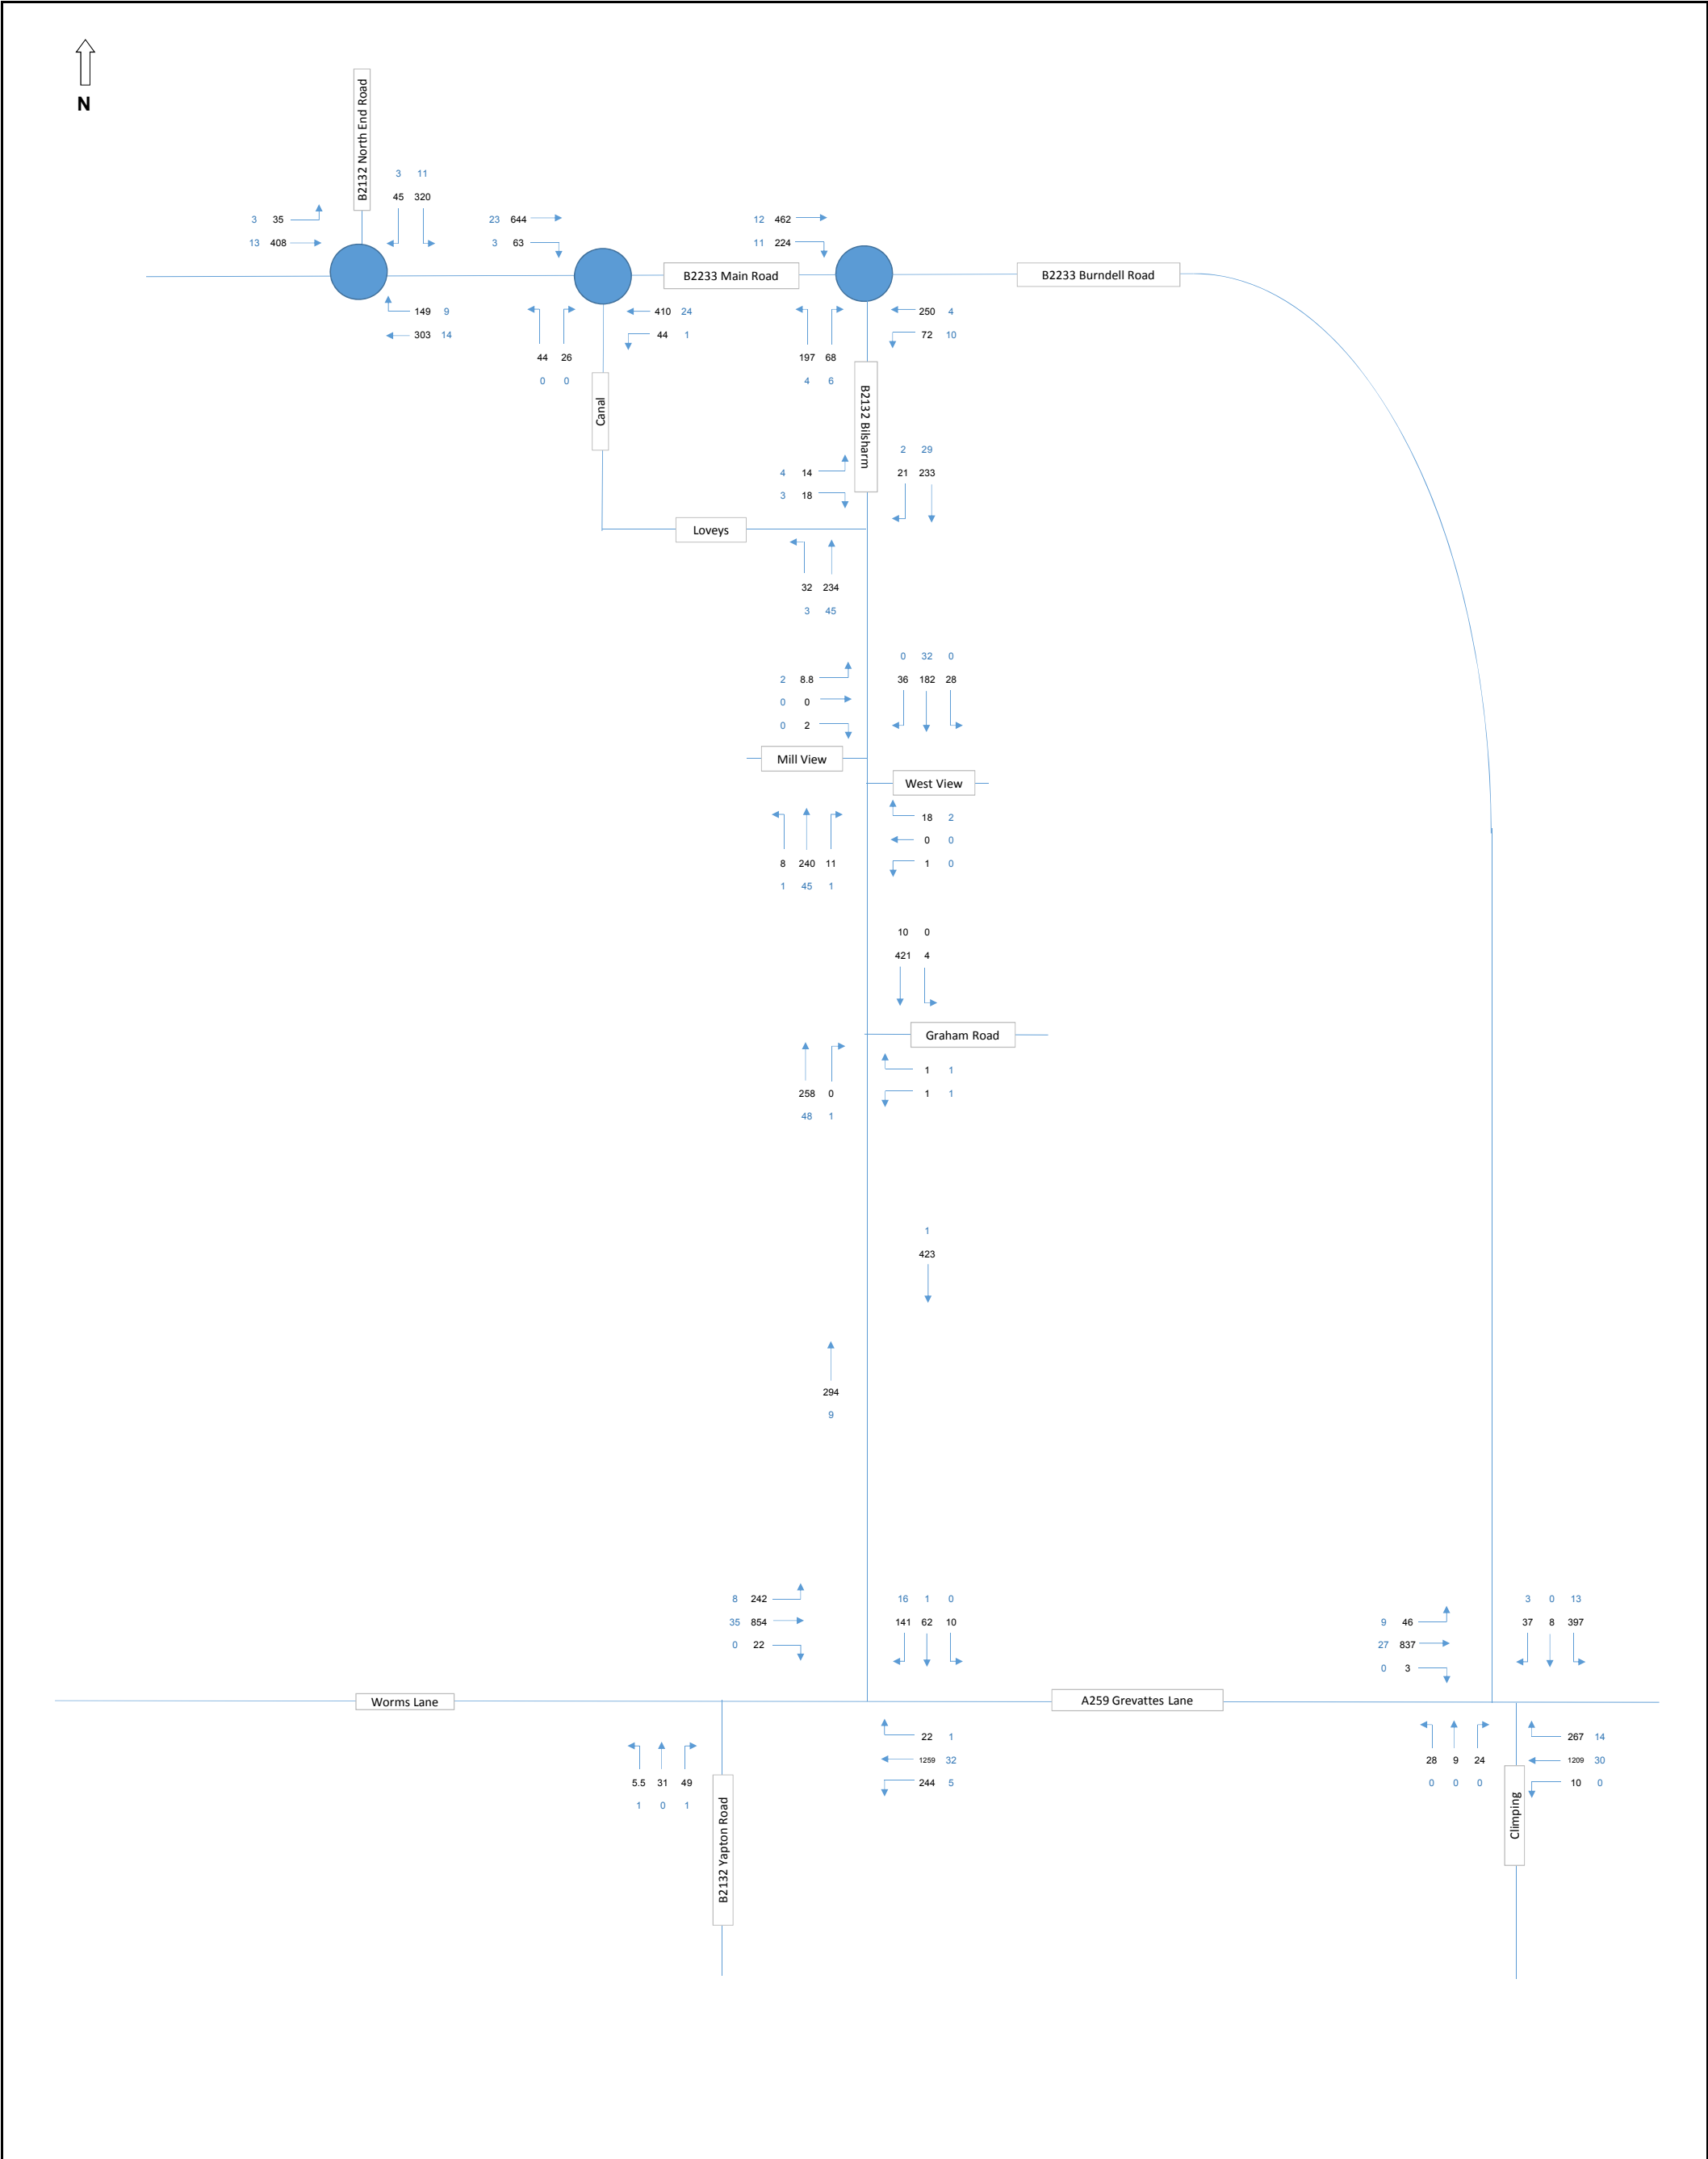

|                                                                    |                                                                   |                           |
|--------------------------------------------------------------------|-------------------------------------------------------------------|---------------------------|
| <div>Notes</div> <div>### Total Vehicle</div> <div>### HGV's</div> | Landlink Estates Ltd                                              | -                         |
|                                                                    | Job Title: <div>Land South of B2233 Main Road, Yapton</div>       | Job No: <div>14-111</div> |
|                                                                    | Drawing Title: <div>2021 PM Forecast Base<br/>(16:45-17:45)</div> | Date: <div>-</div>        |




**ODYSSEY**  
DEVELOPING JOURNEYS

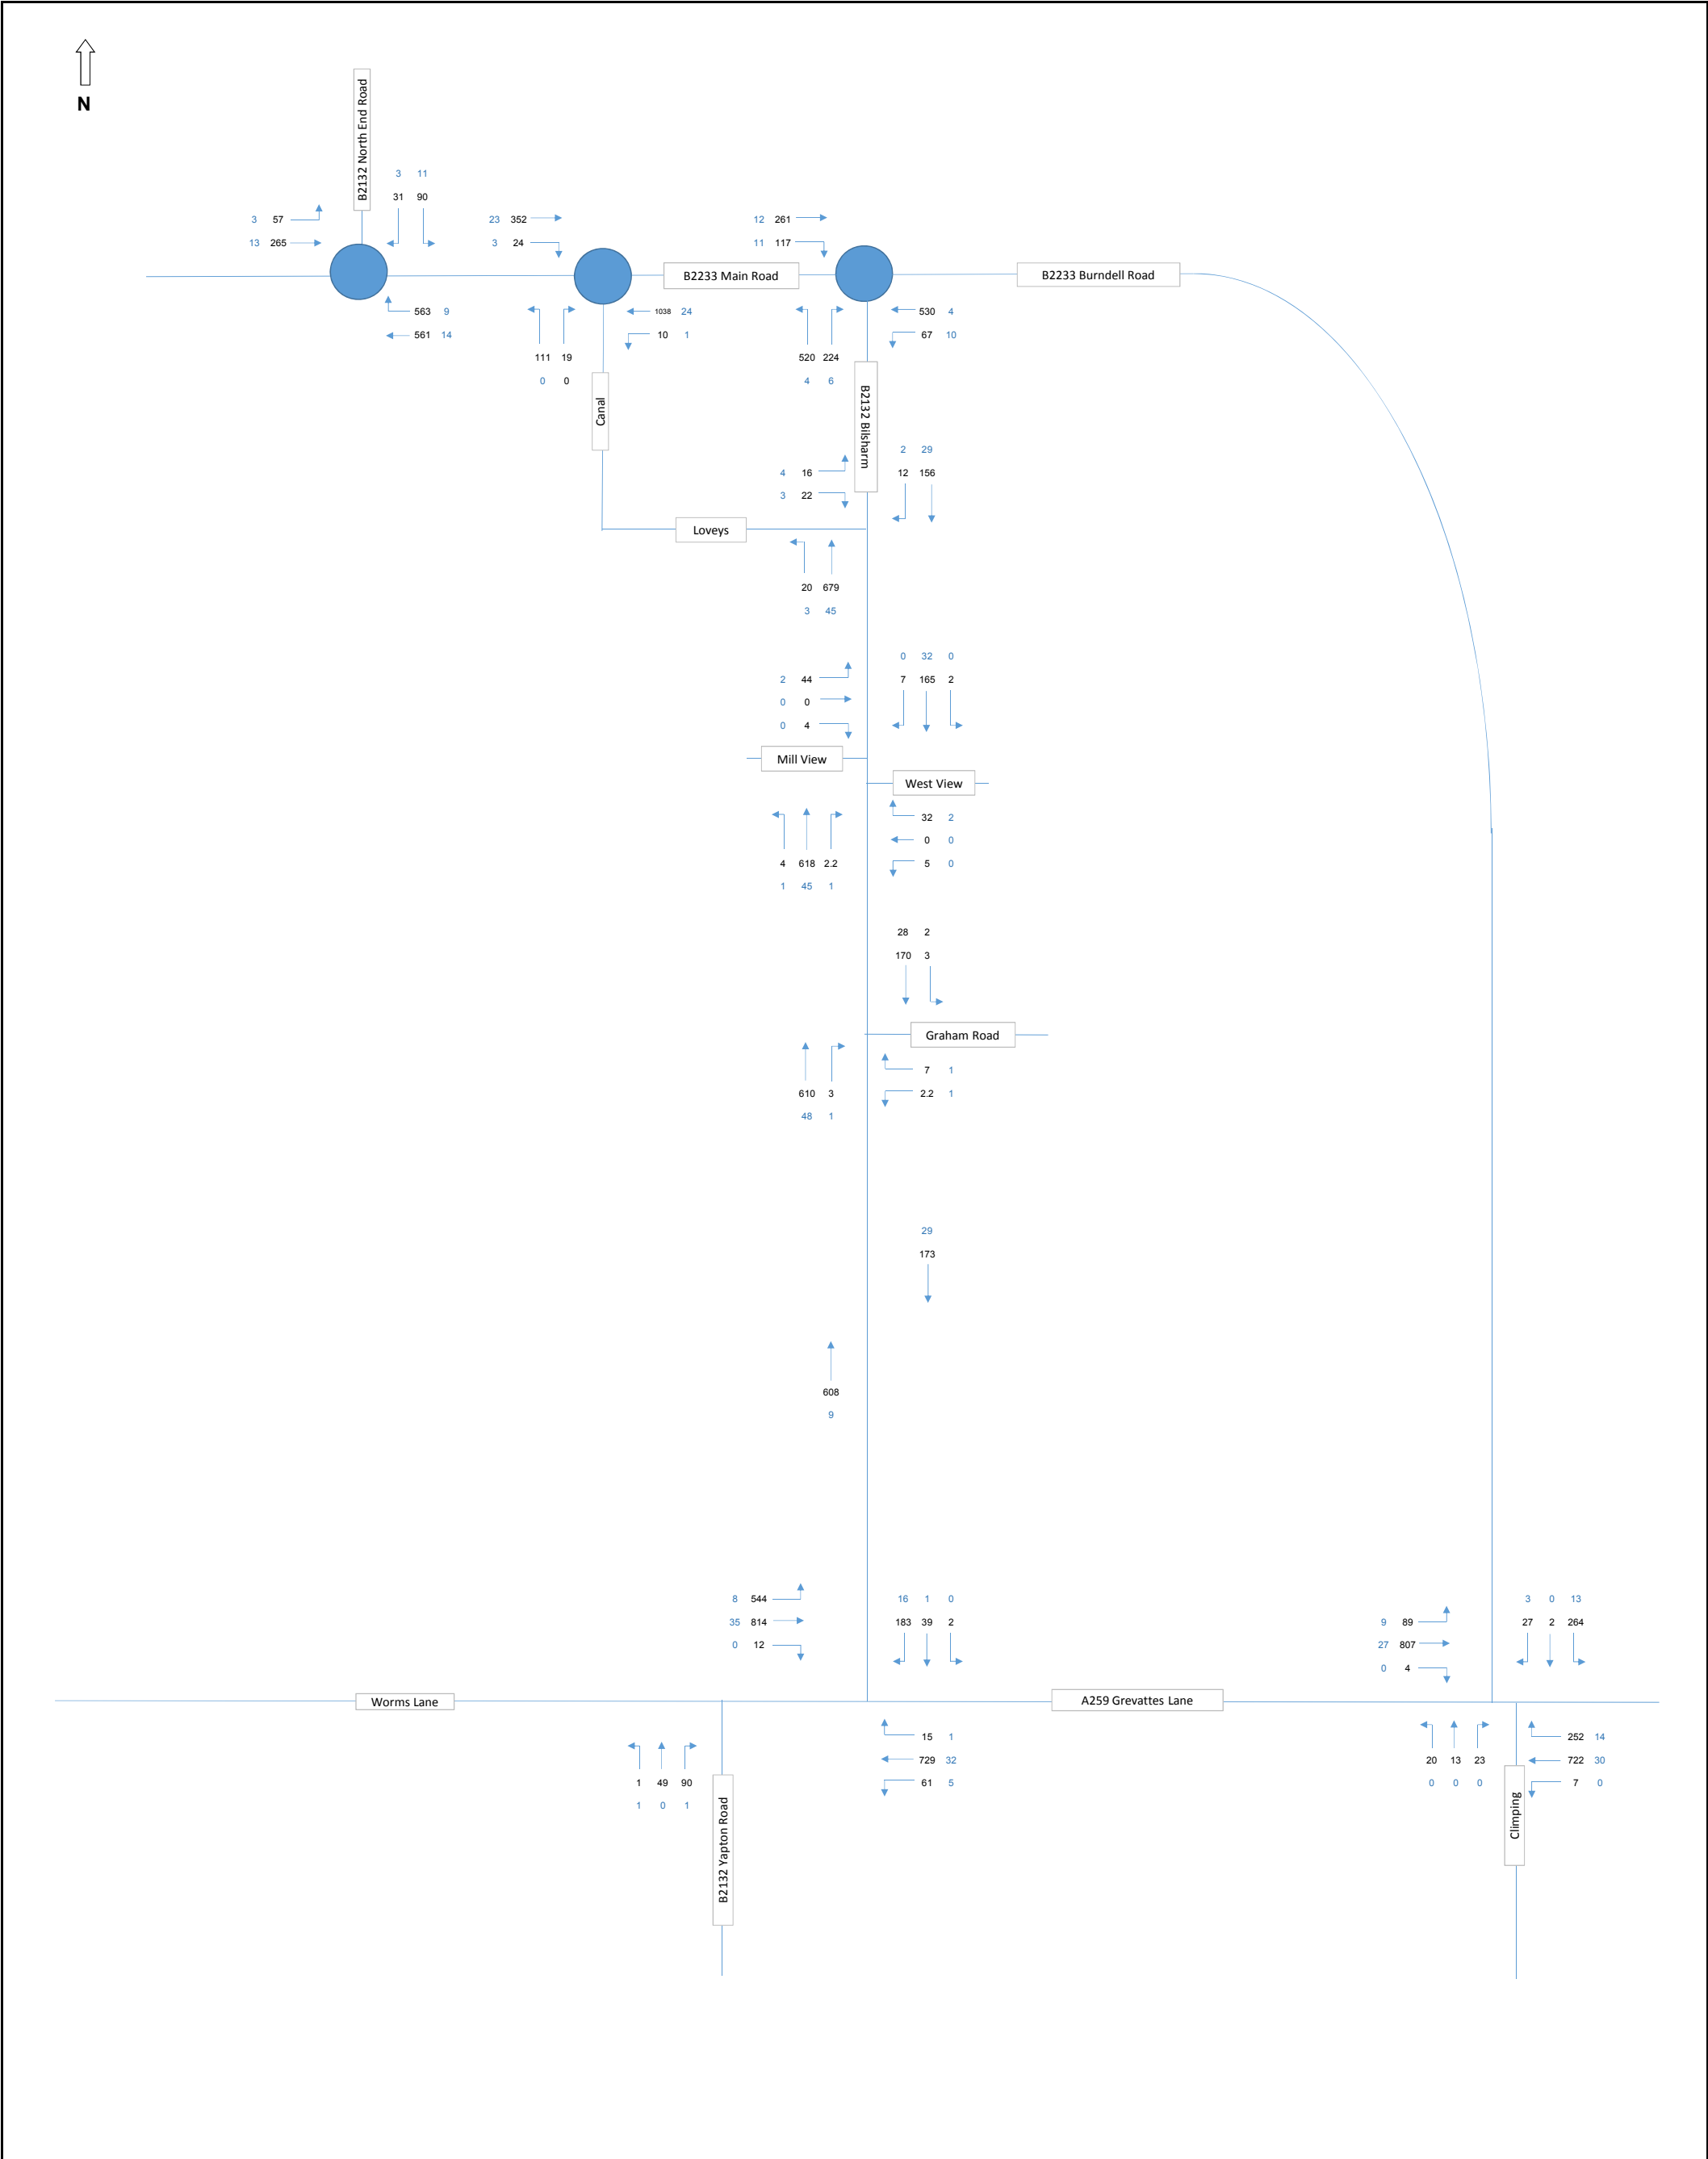


|                                             |                      |                                           |                   |
|---------------------------------------------|----------------------|-------------------------------------------|-------------------|
| Notes<br><br>### Total Vehicle<br>### HGV's | Landlink Estates Ltd |                                           | -                 |
|                                             | Job Title:           | Land South of B2233 Main Road, Yapton     | Job No:<br>14-111 |
|                                             | Drawing Title:       | 2021 AM Base + Committed<br>(07:45-08:45) | Date:<br>-        |



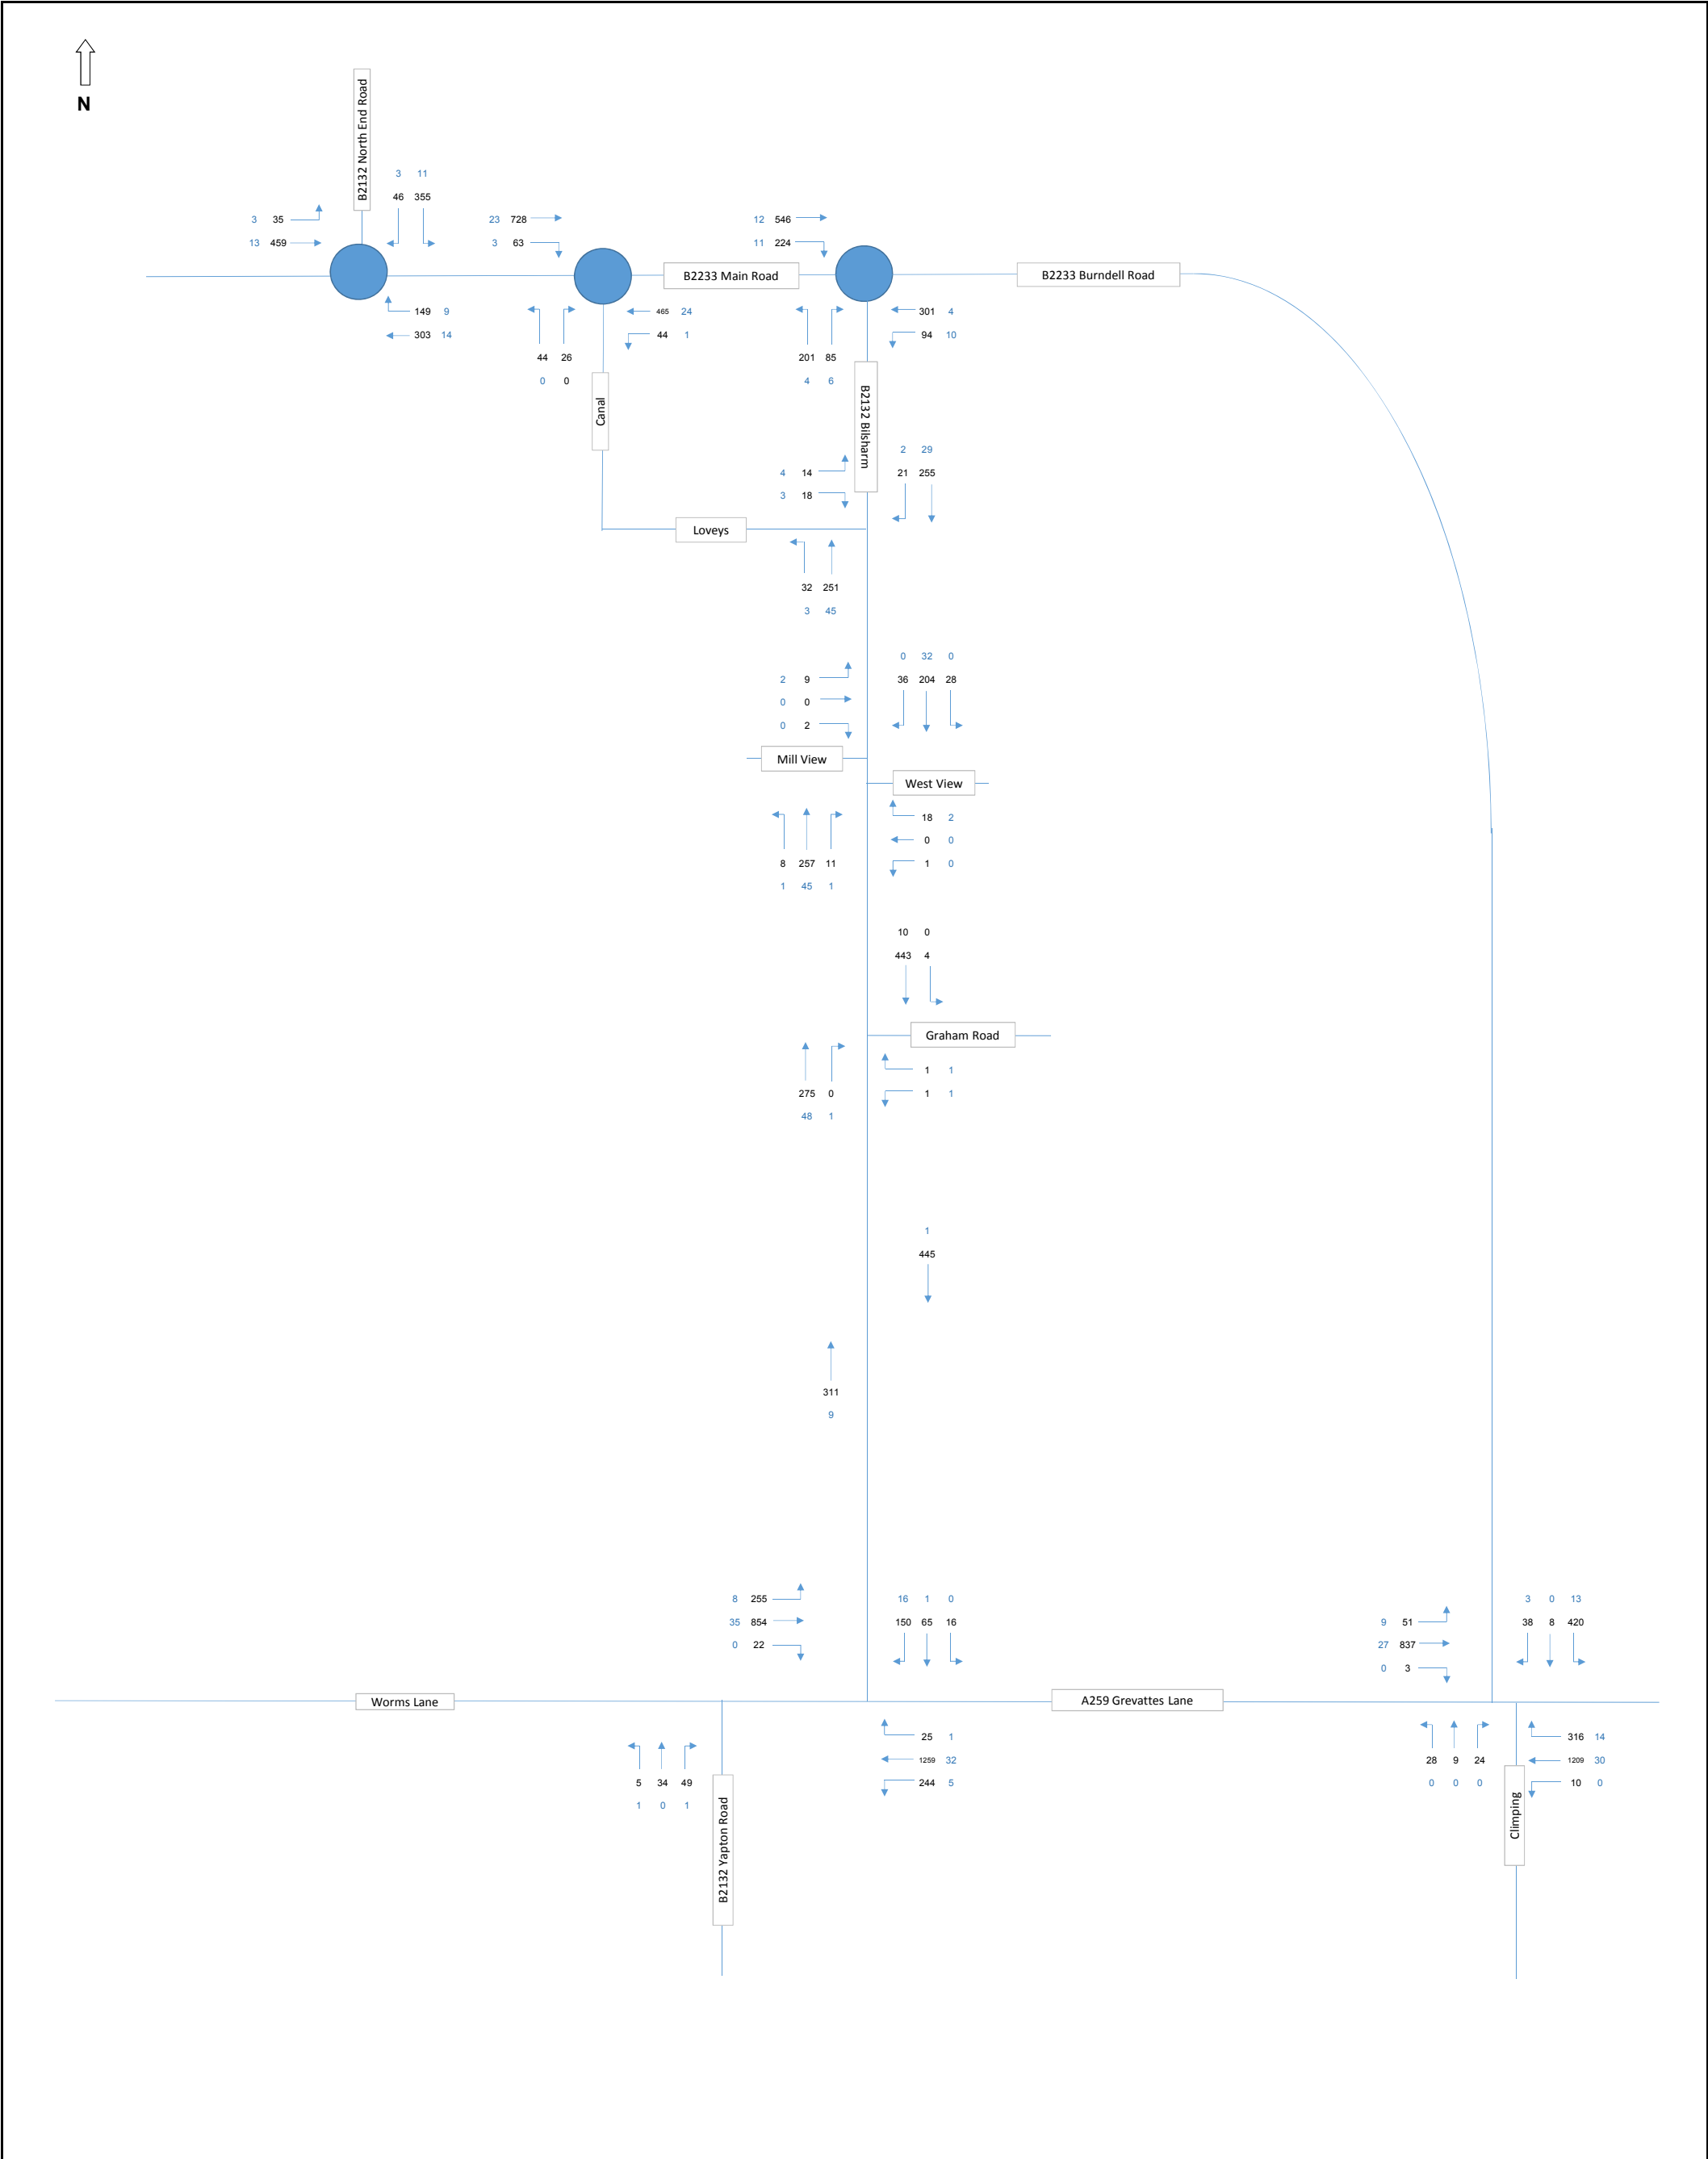


|                                             |                      |                                           |                   |
|---------------------------------------------|----------------------|-------------------------------------------|-------------------|
| Notes<br><br>### Total Vehicle<br>### HGV's | Landlink Estates Ltd |                                           | -                 |
|                                             | Job Title:           | Land South of B2233 Main Road, Yapton     | Job No:<br>14-111 |
|                                             | Drawing Title:       | 2021 PM Base + Committed<br>(16:45-17:45) | Date:<br>-        |



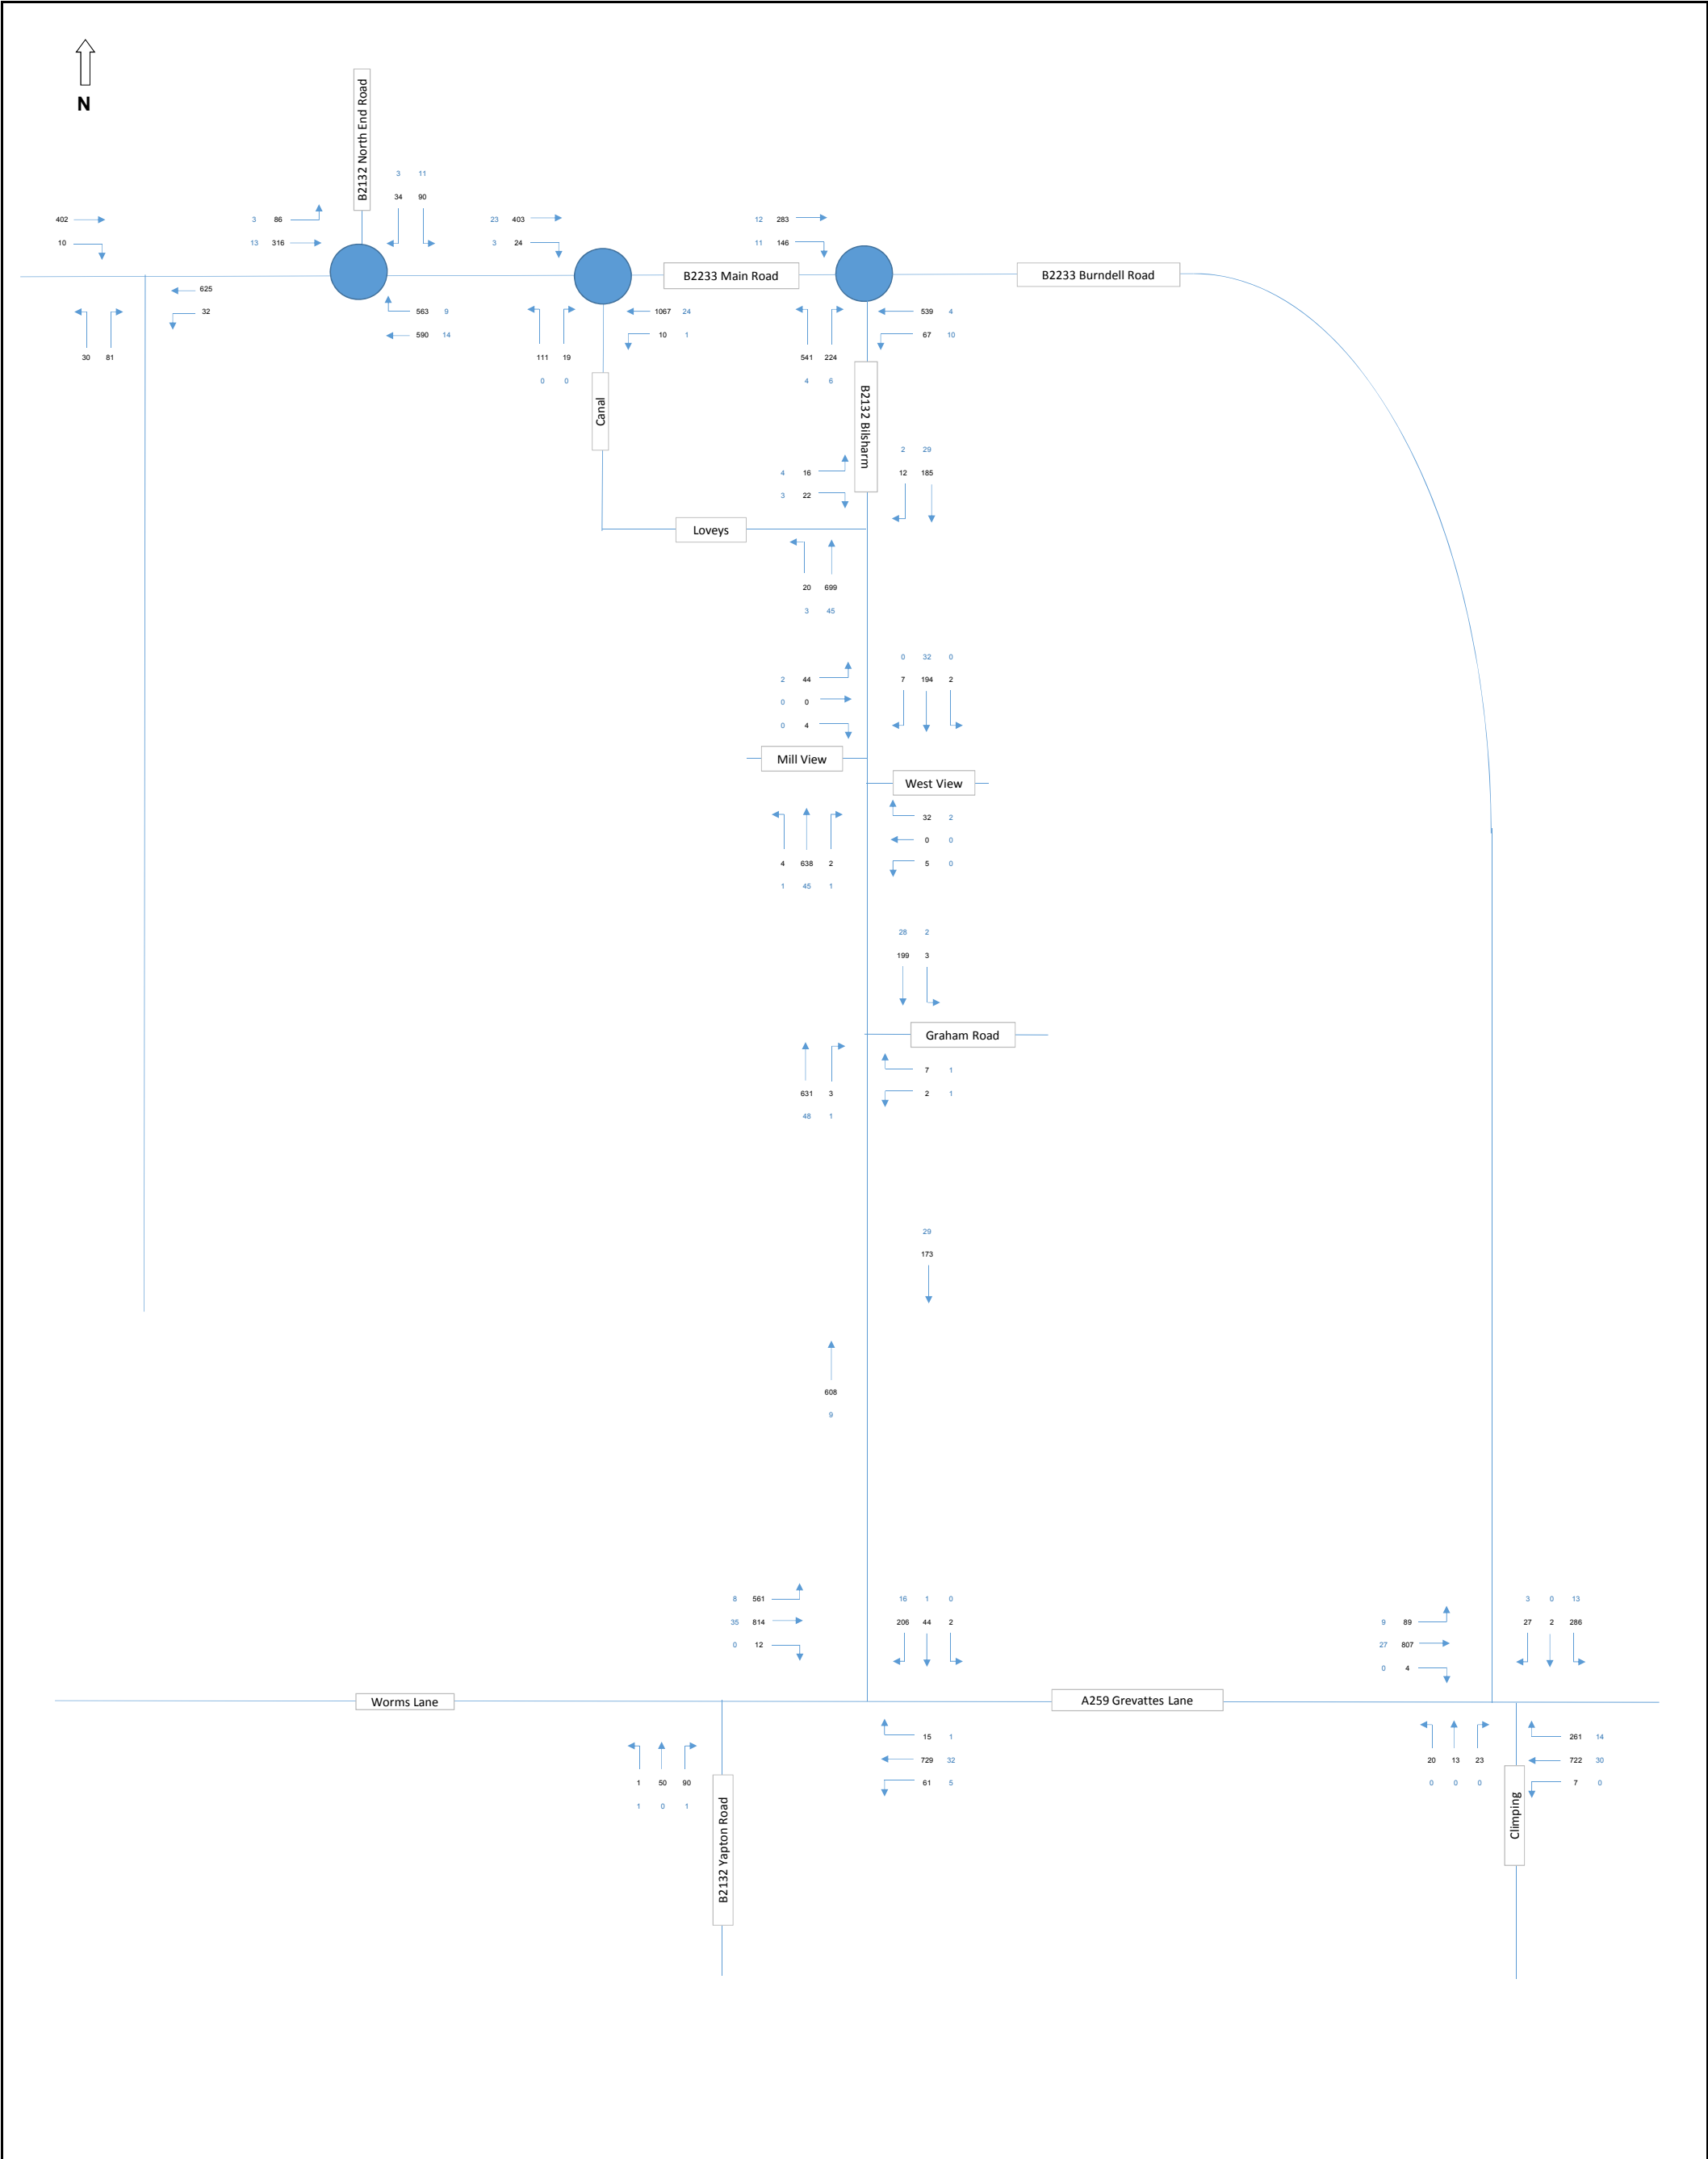


|                                             |                      |                                                                   |                   |
|---------------------------------------------|----------------------|-------------------------------------------------------------------|-------------------|
| Notes<br><br>### Total Vehicle<br>### HGV's | Landlink Estates Ltd |                                                                   | -                 |
|                                             | Job Title:           | Land South of B2233 Main Road, Yapton                             | Job No:<br>14-111 |
|                                             | Drawing Title:       | 2021 AM Base + Committed + Development<br>(07:45-08:45) 300 Units | Date:<br>-        |



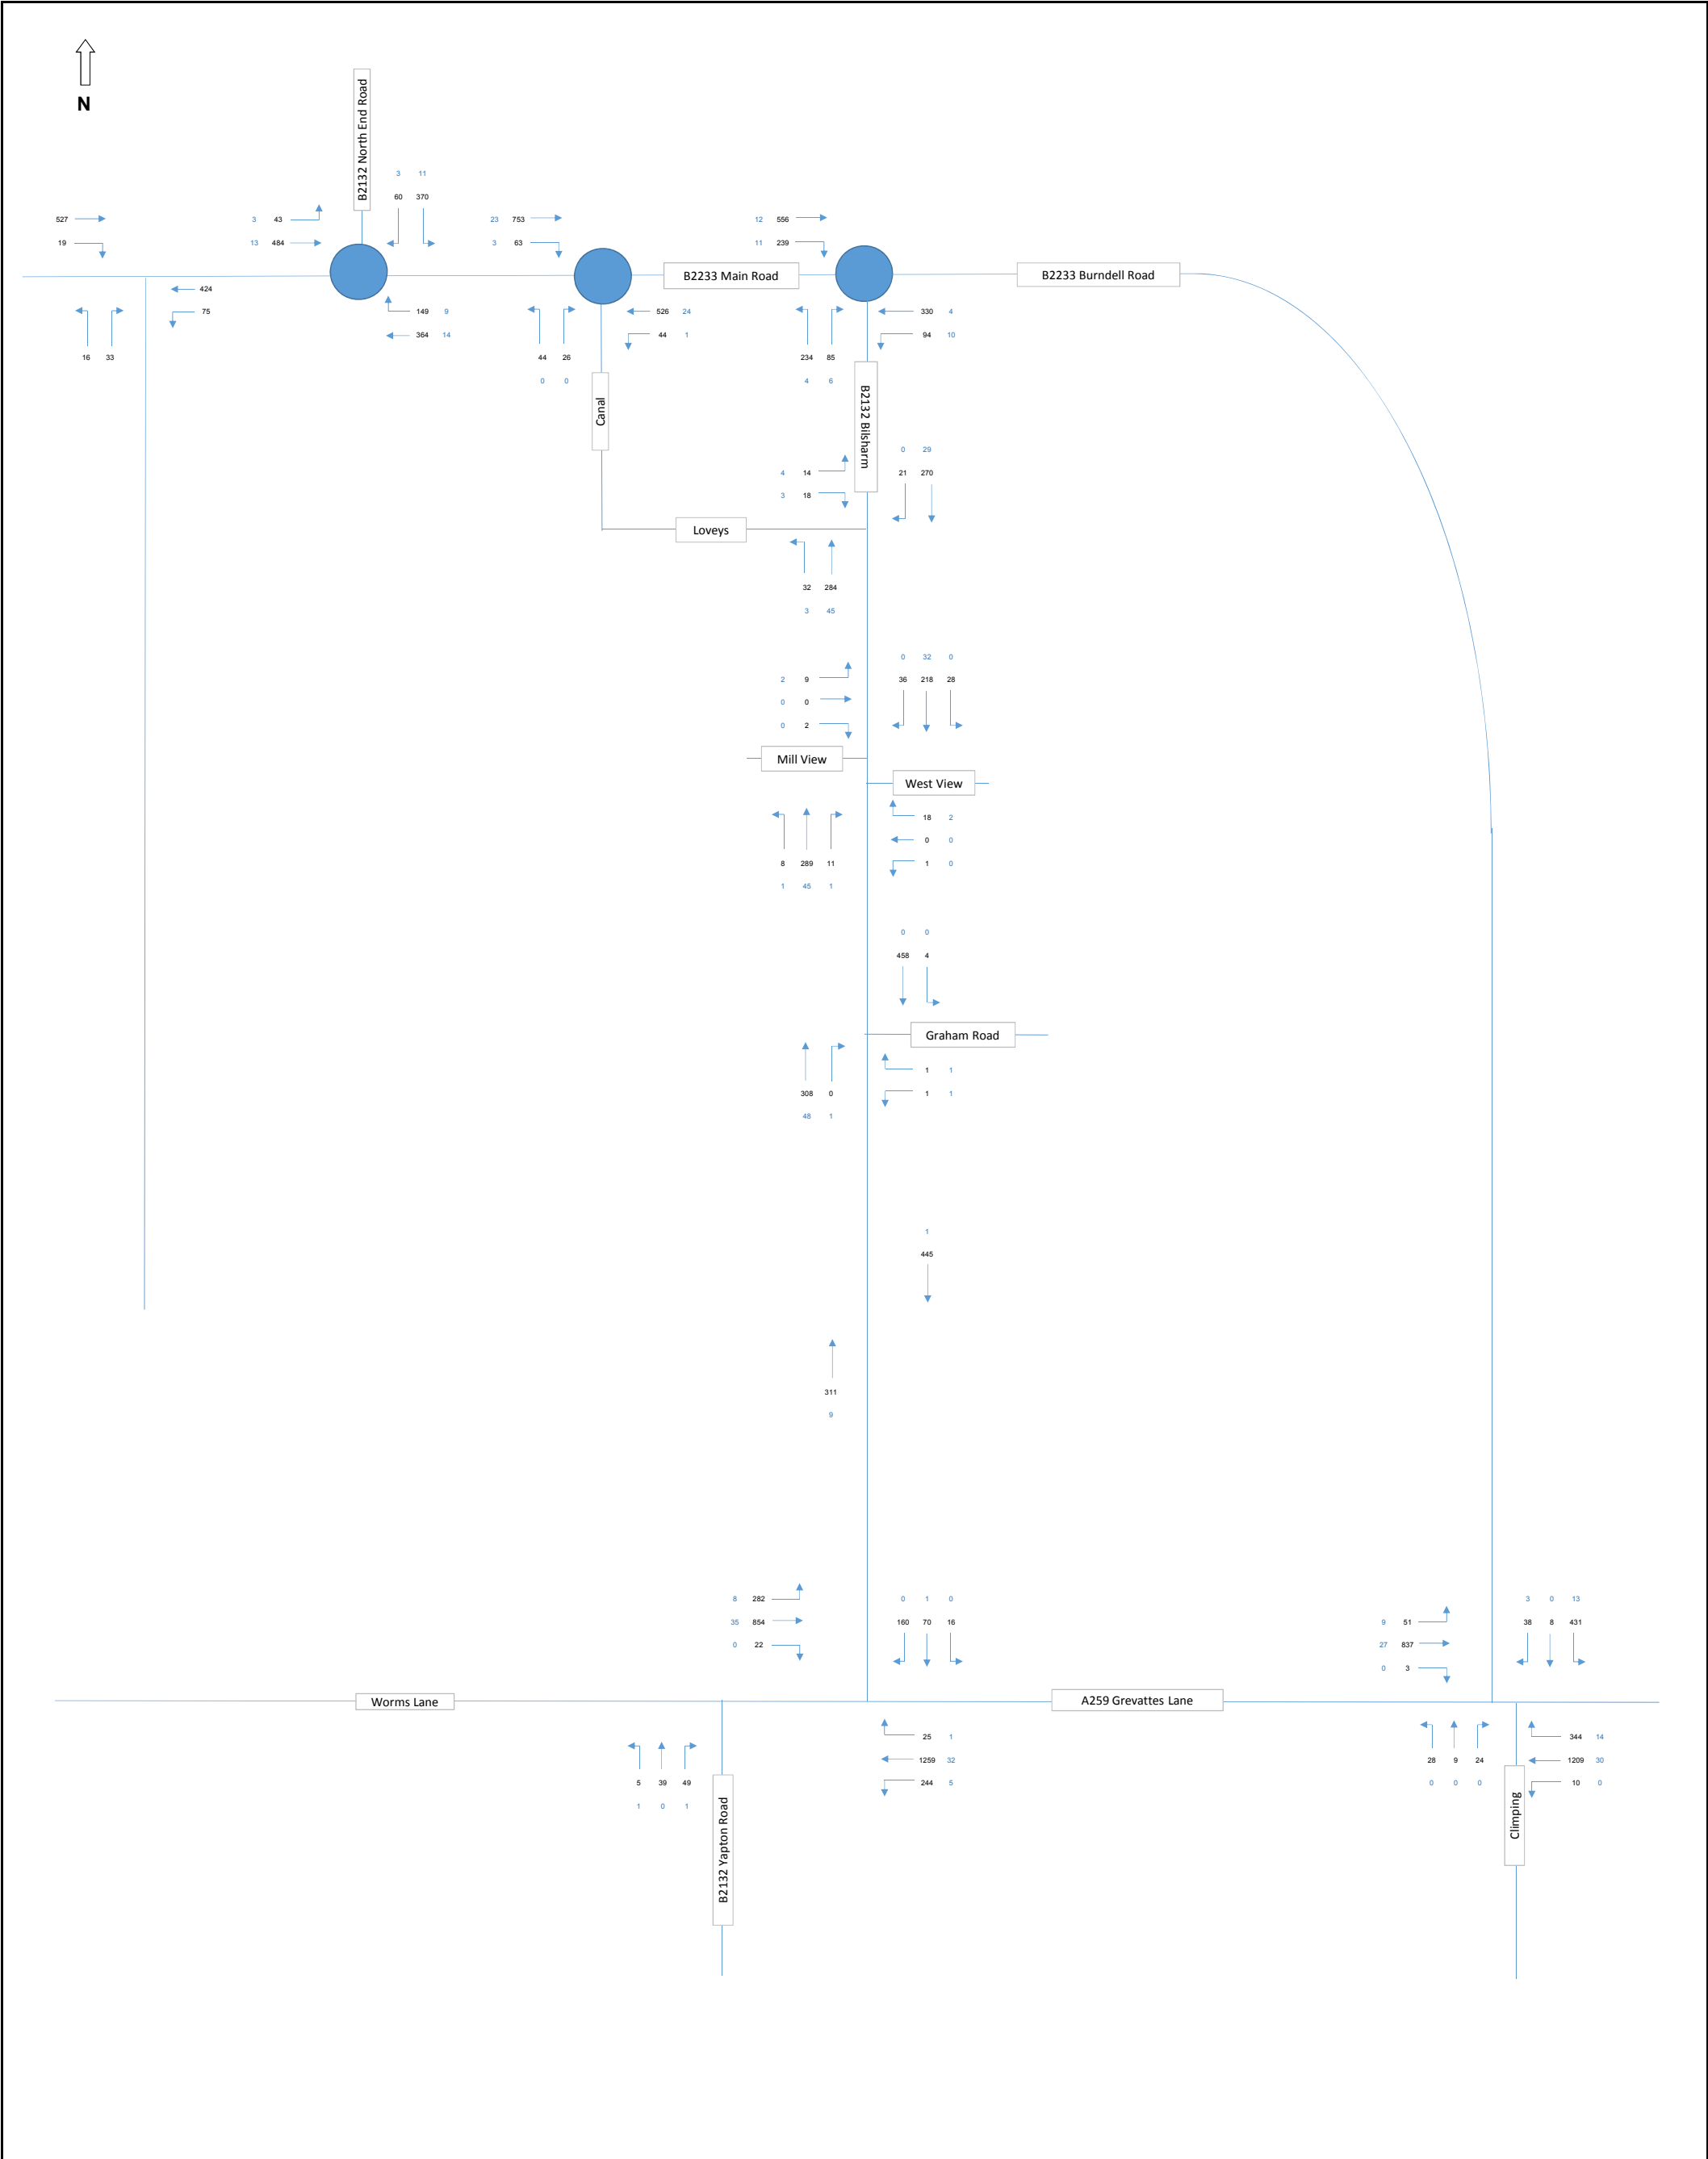


|                                             |                                                                                             |                          |                                                                                       |
|---------------------------------------------|---------------------------------------------------------------------------------------------|--------------------------|---------------------------------------------------------------------------------------|
| Notes<br><br>### Total Vehicle<br>### HGV's | Landlink Estates Ltd                                                                        | -                        |  |
|                                             | Job Title:<br><b>Land South of B2233 Main Road, Yapton</b>                                  | Job No:<br><b>14-111</b> |                                                                                       |
|                                             | Drawing Title:<br><b>2021 PM Base + Committed + Development<br/>(16:45-17:45) 300 Units</b> | Date:<br>-               |                                                                                       |

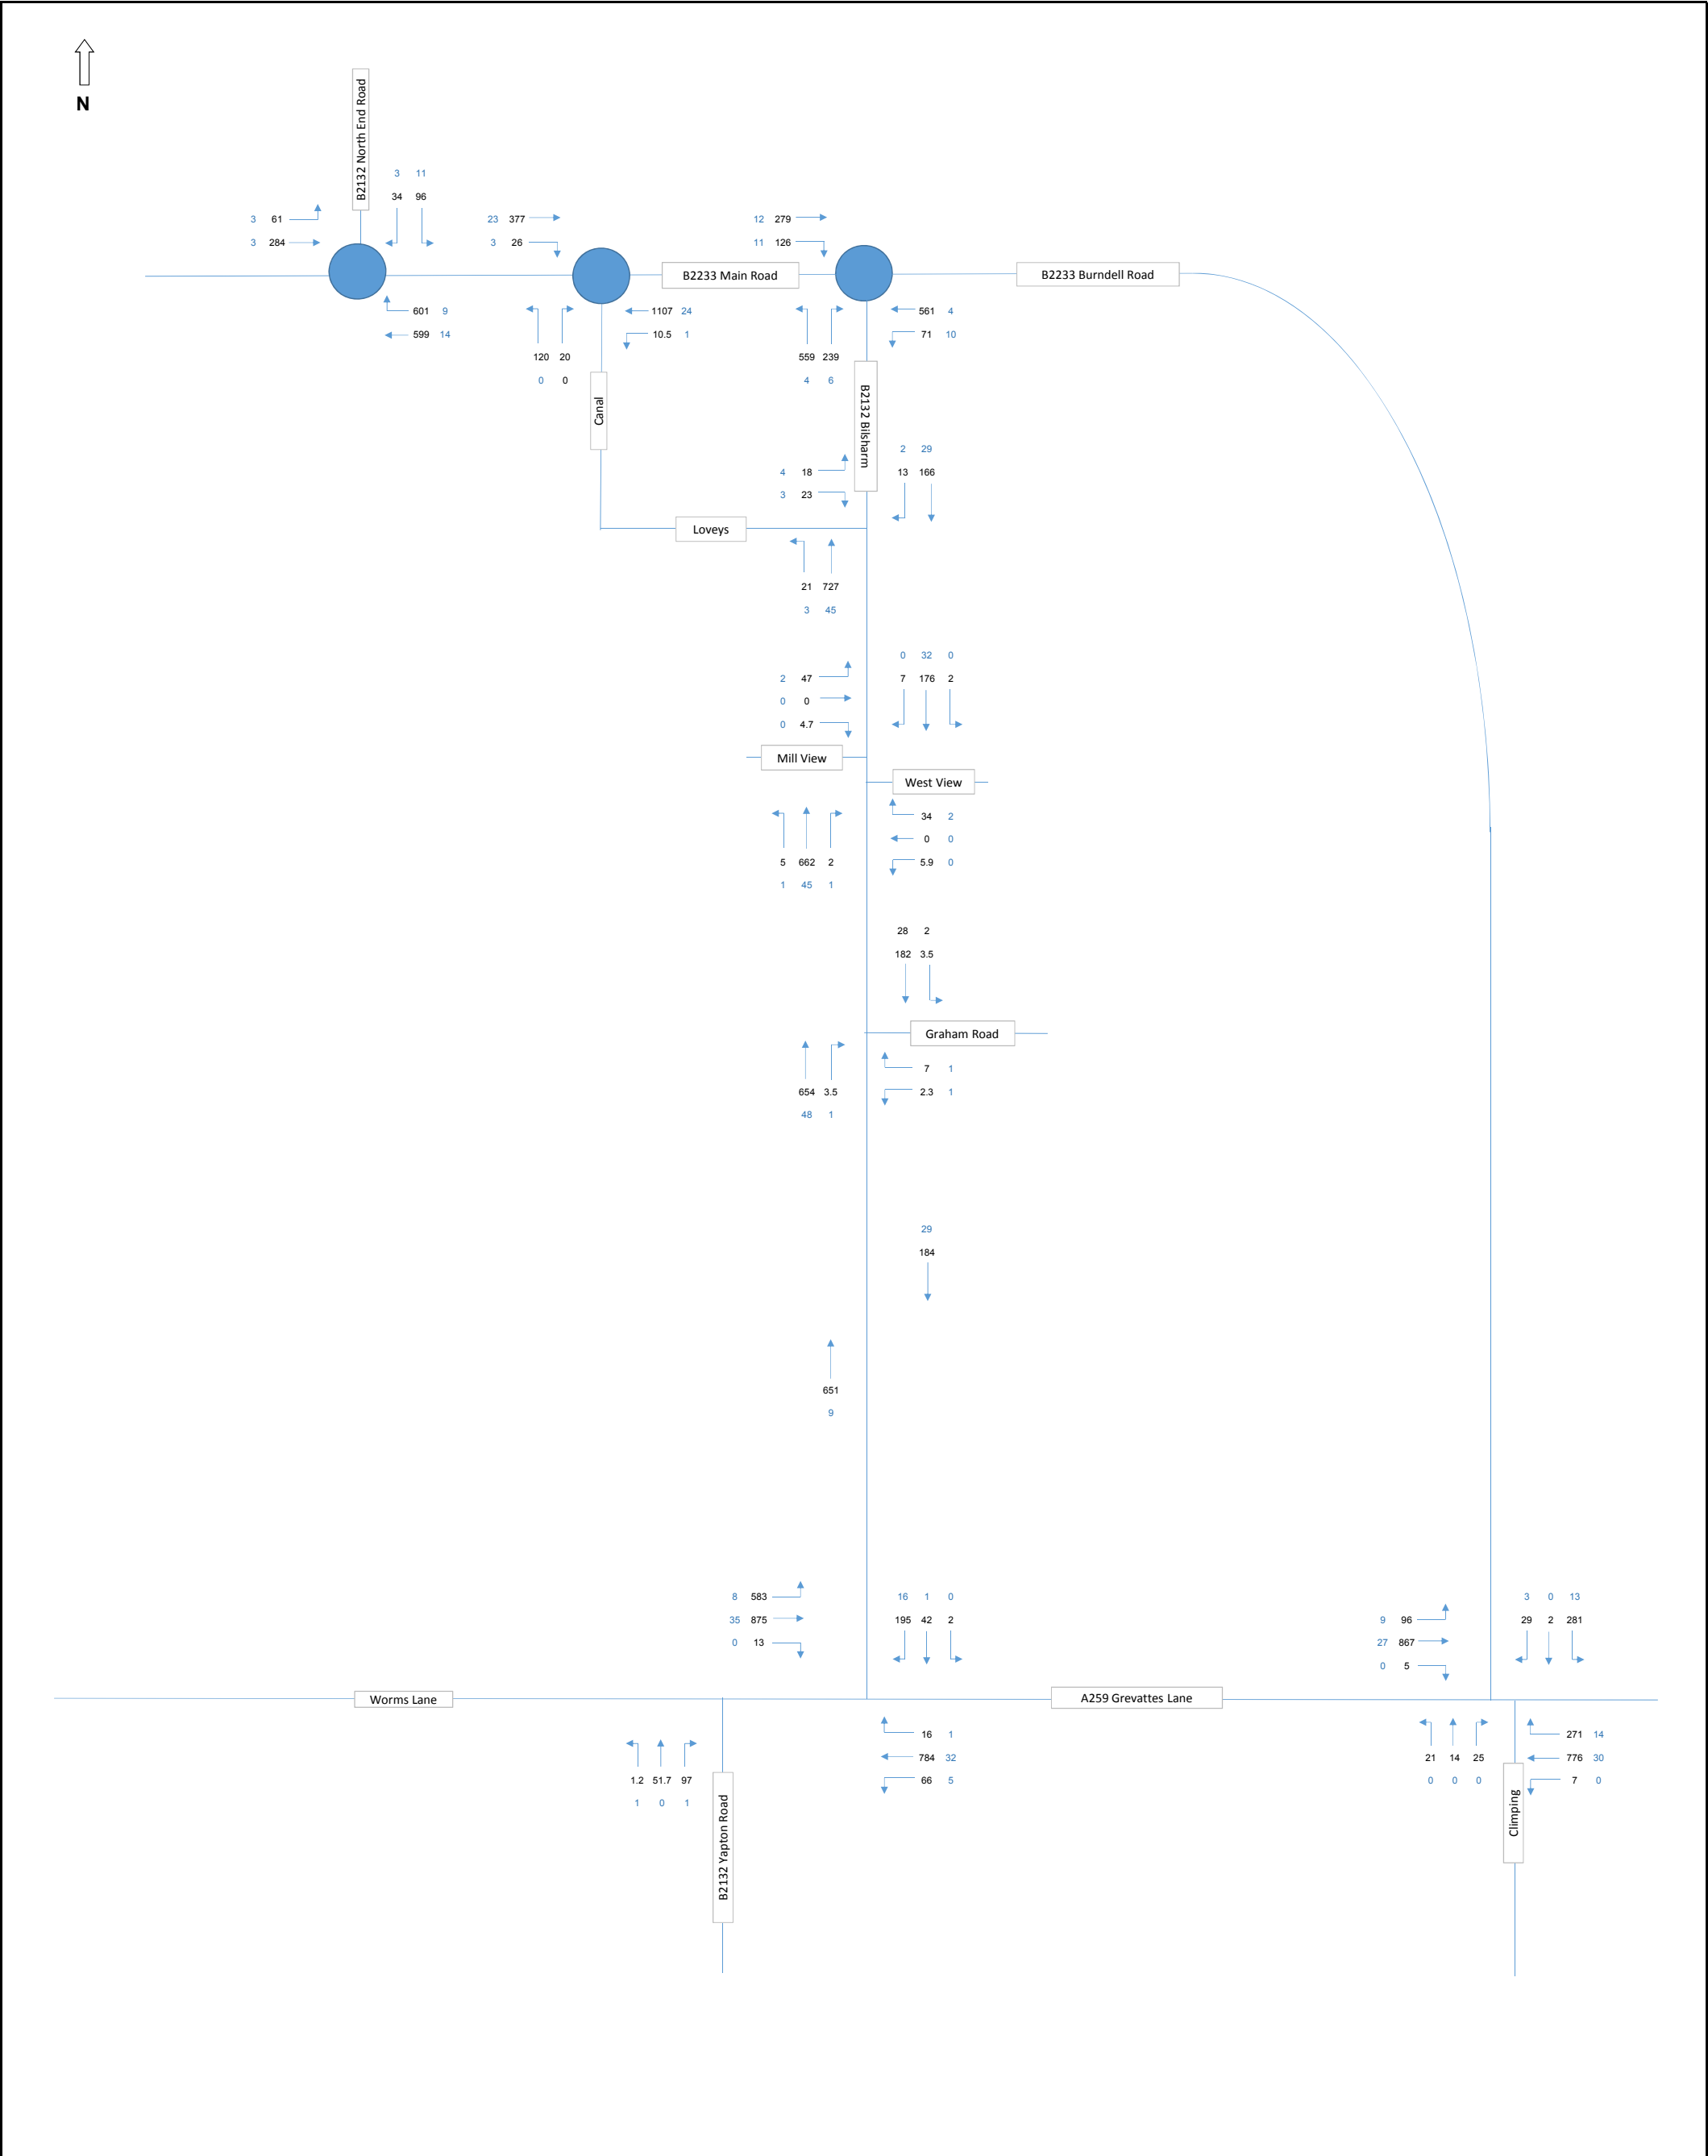


|                                             |                      |                                         |                   |
|---------------------------------------------|----------------------|-----------------------------------------|-------------------|
| Notes<br><br>### Total Vehicle<br>### HGV's | Landlink Estates Ltd |                                         | -                 |
|                                             | Job Title:           | Land South of B2233 Main Road, Yapton   | Job No:<br>14-111 |
|                                             | Drawing Title:       | 2031 AM Base<br>(07:45-08:45) 550 Units | Date:<br>-        |



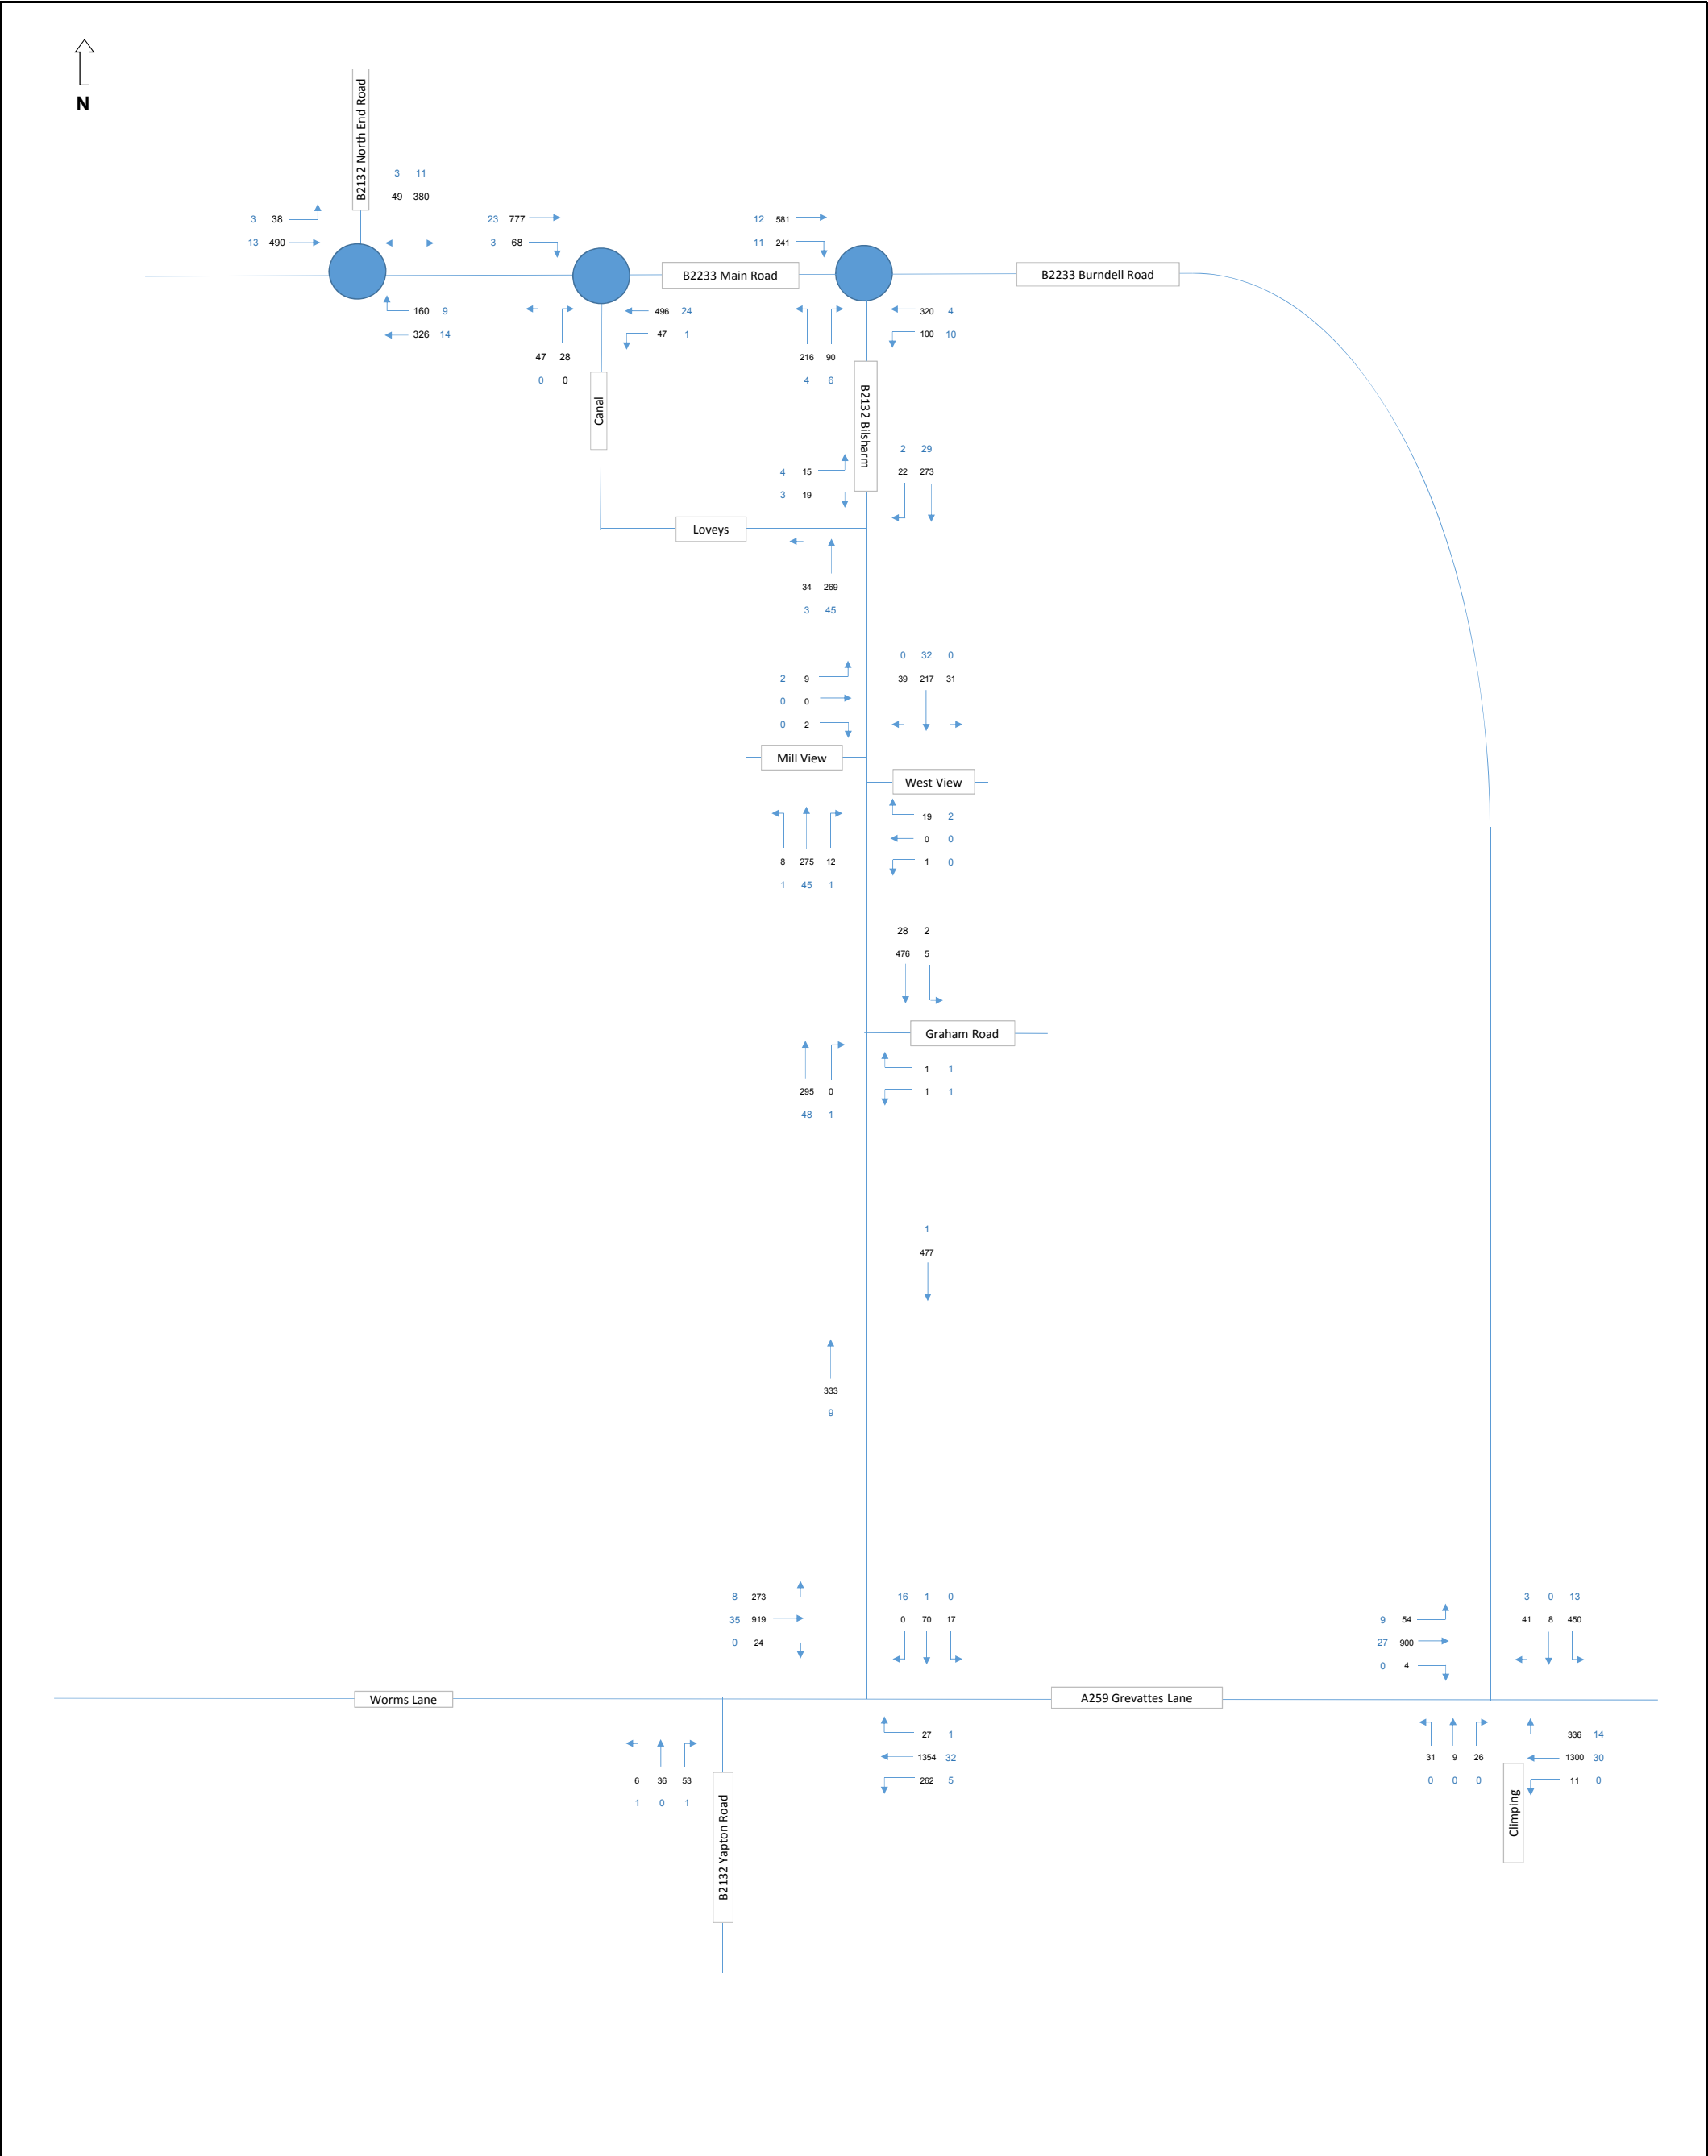


|                                             |                      |                                         |                   |
|---------------------------------------------|----------------------|-----------------------------------------|-------------------|
| Notes<br><br>### Total Vehicle<br>### HGV's | Landlink Estates Ltd |                                         | -                 |
|                                             | Job Title:           | Land South of B2233 Main Road, Yapton   | Job No:<br>14-111 |
|                                             | Drawing Title:       | 2031 PM Base<br>(16:45-17:45) 550 Units | Date:<br>-        |



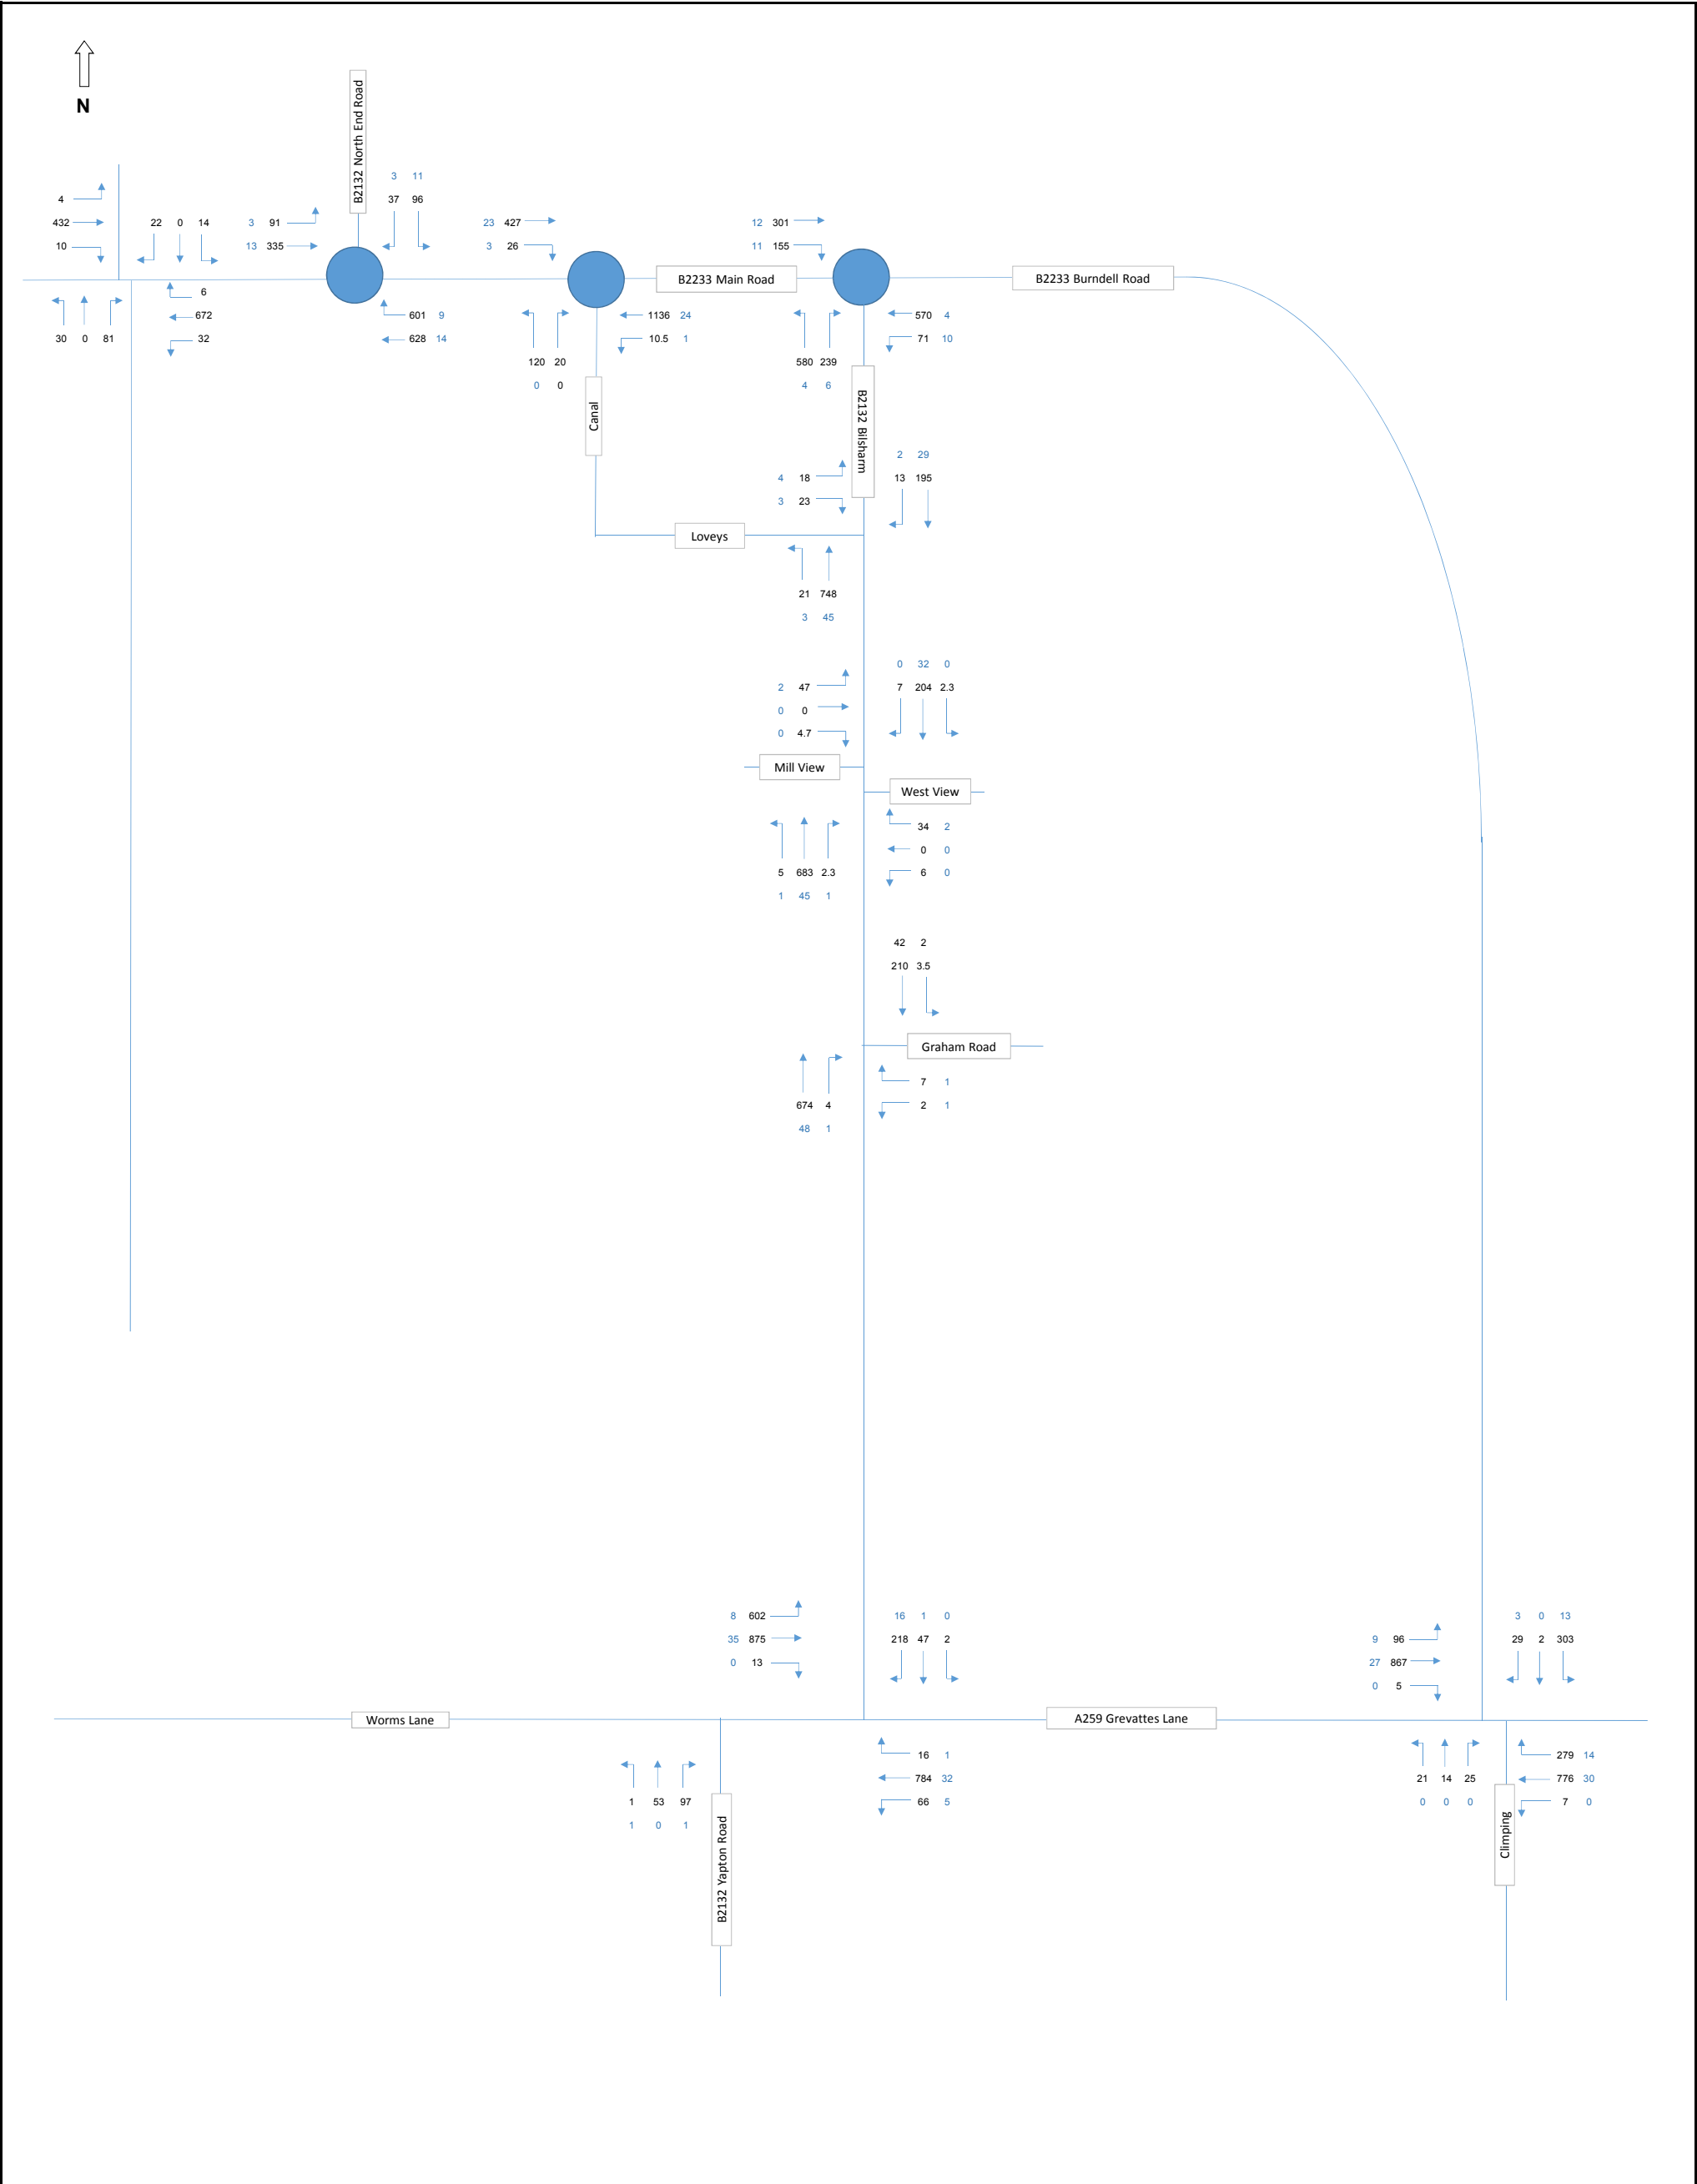

|                                             |                                                                                 |                          |
|---------------------------------------------|---------------------------------------------------------------------------------|--------------------------|
| Notes<br><br>### Total Vehicle<br>### HGV's | Landlink Estates Ltd                                                            | -                        |
|                                             | Job Title:<br><b>Land South of B2233 Main Road, Yapton</b>                      | Job No:<br><b>14-111</b> |
|                                             | Drawing Title:<br><b>2031 AM Base + Development<br/>(07:45-08:45) 300 Units</b> | Date:<br>-               |



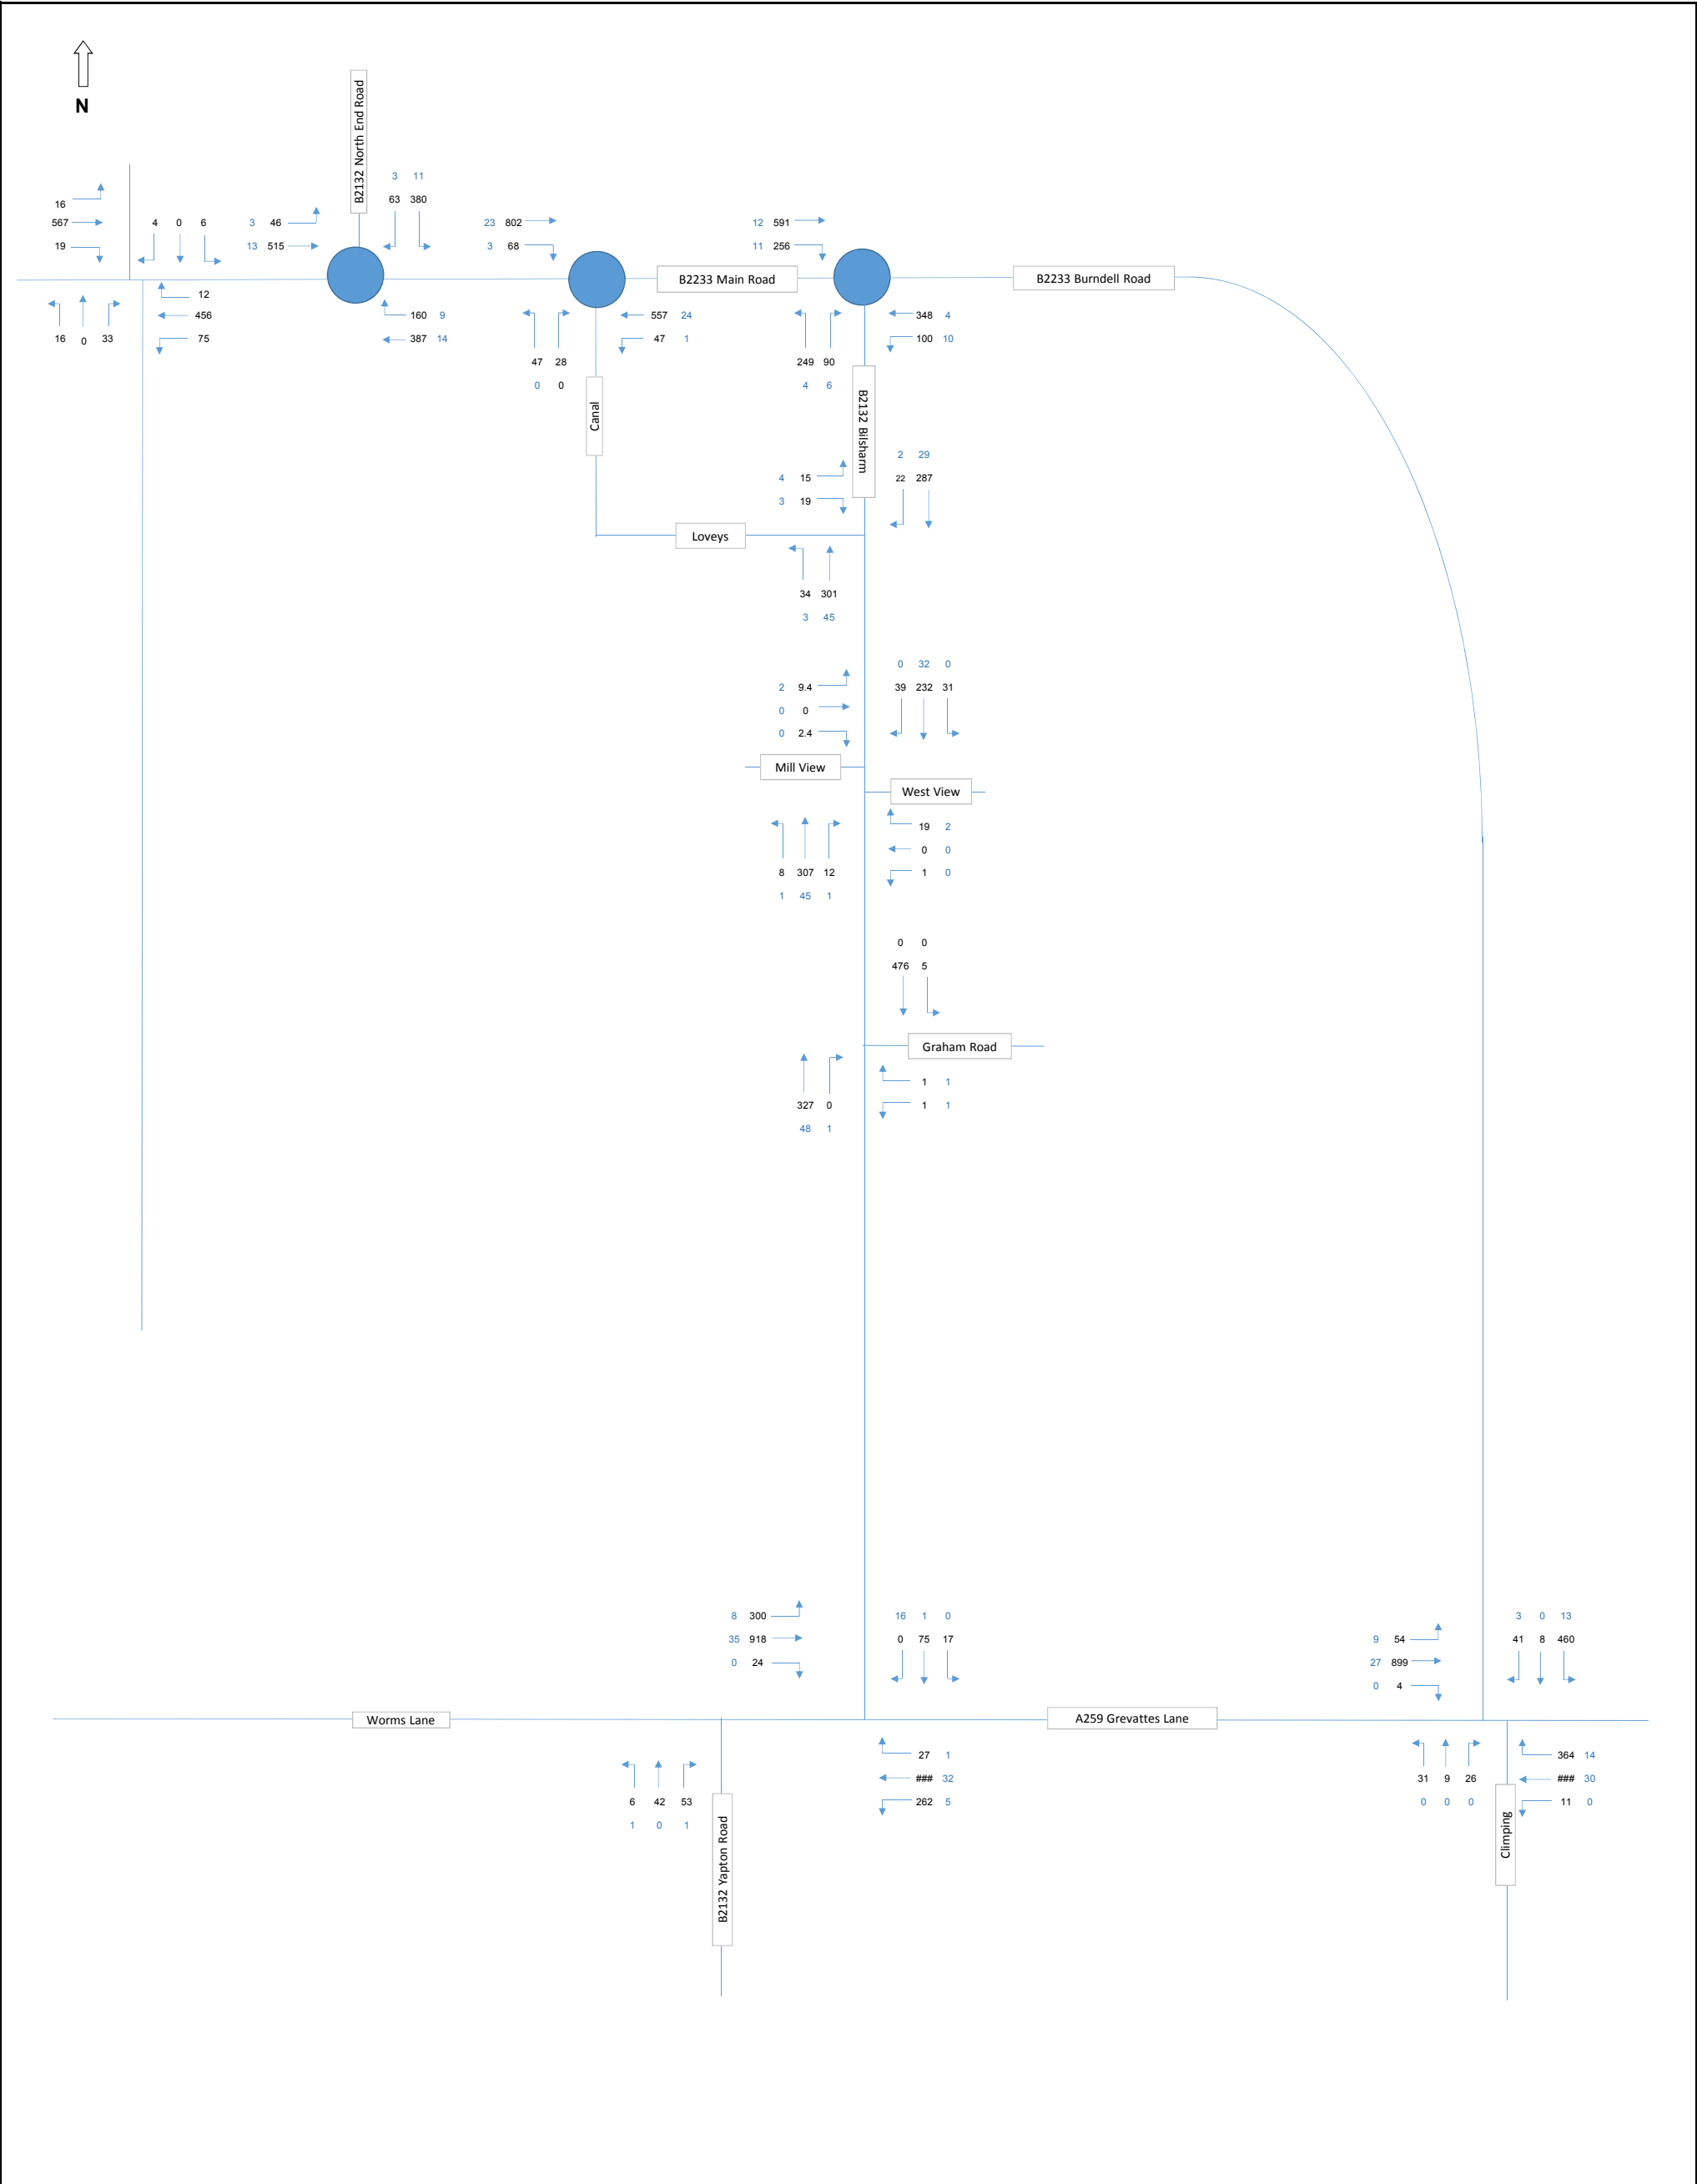

|                                             |                                                                         |                   |                                                                                       |
|---------------------------------------------|-------------------------------------------------------------------------|-------------------|---------------------------------------------------------------------------------------|
| Notes<br><br>### Total Vehicle<br>### HGV's | Landlink Estates Ltd                                                    | -                 |  |
|                                             | Job Title:<br>Land South of B2233 Main Road, Yapton                     | Job No:<br>14-111 |                                                                                       |
|                                             | Drawing Title:<br>2031 PM Base + Development<br>(16:45-17:45) 300 Units | Date:<br>-        |                                                                                       |