


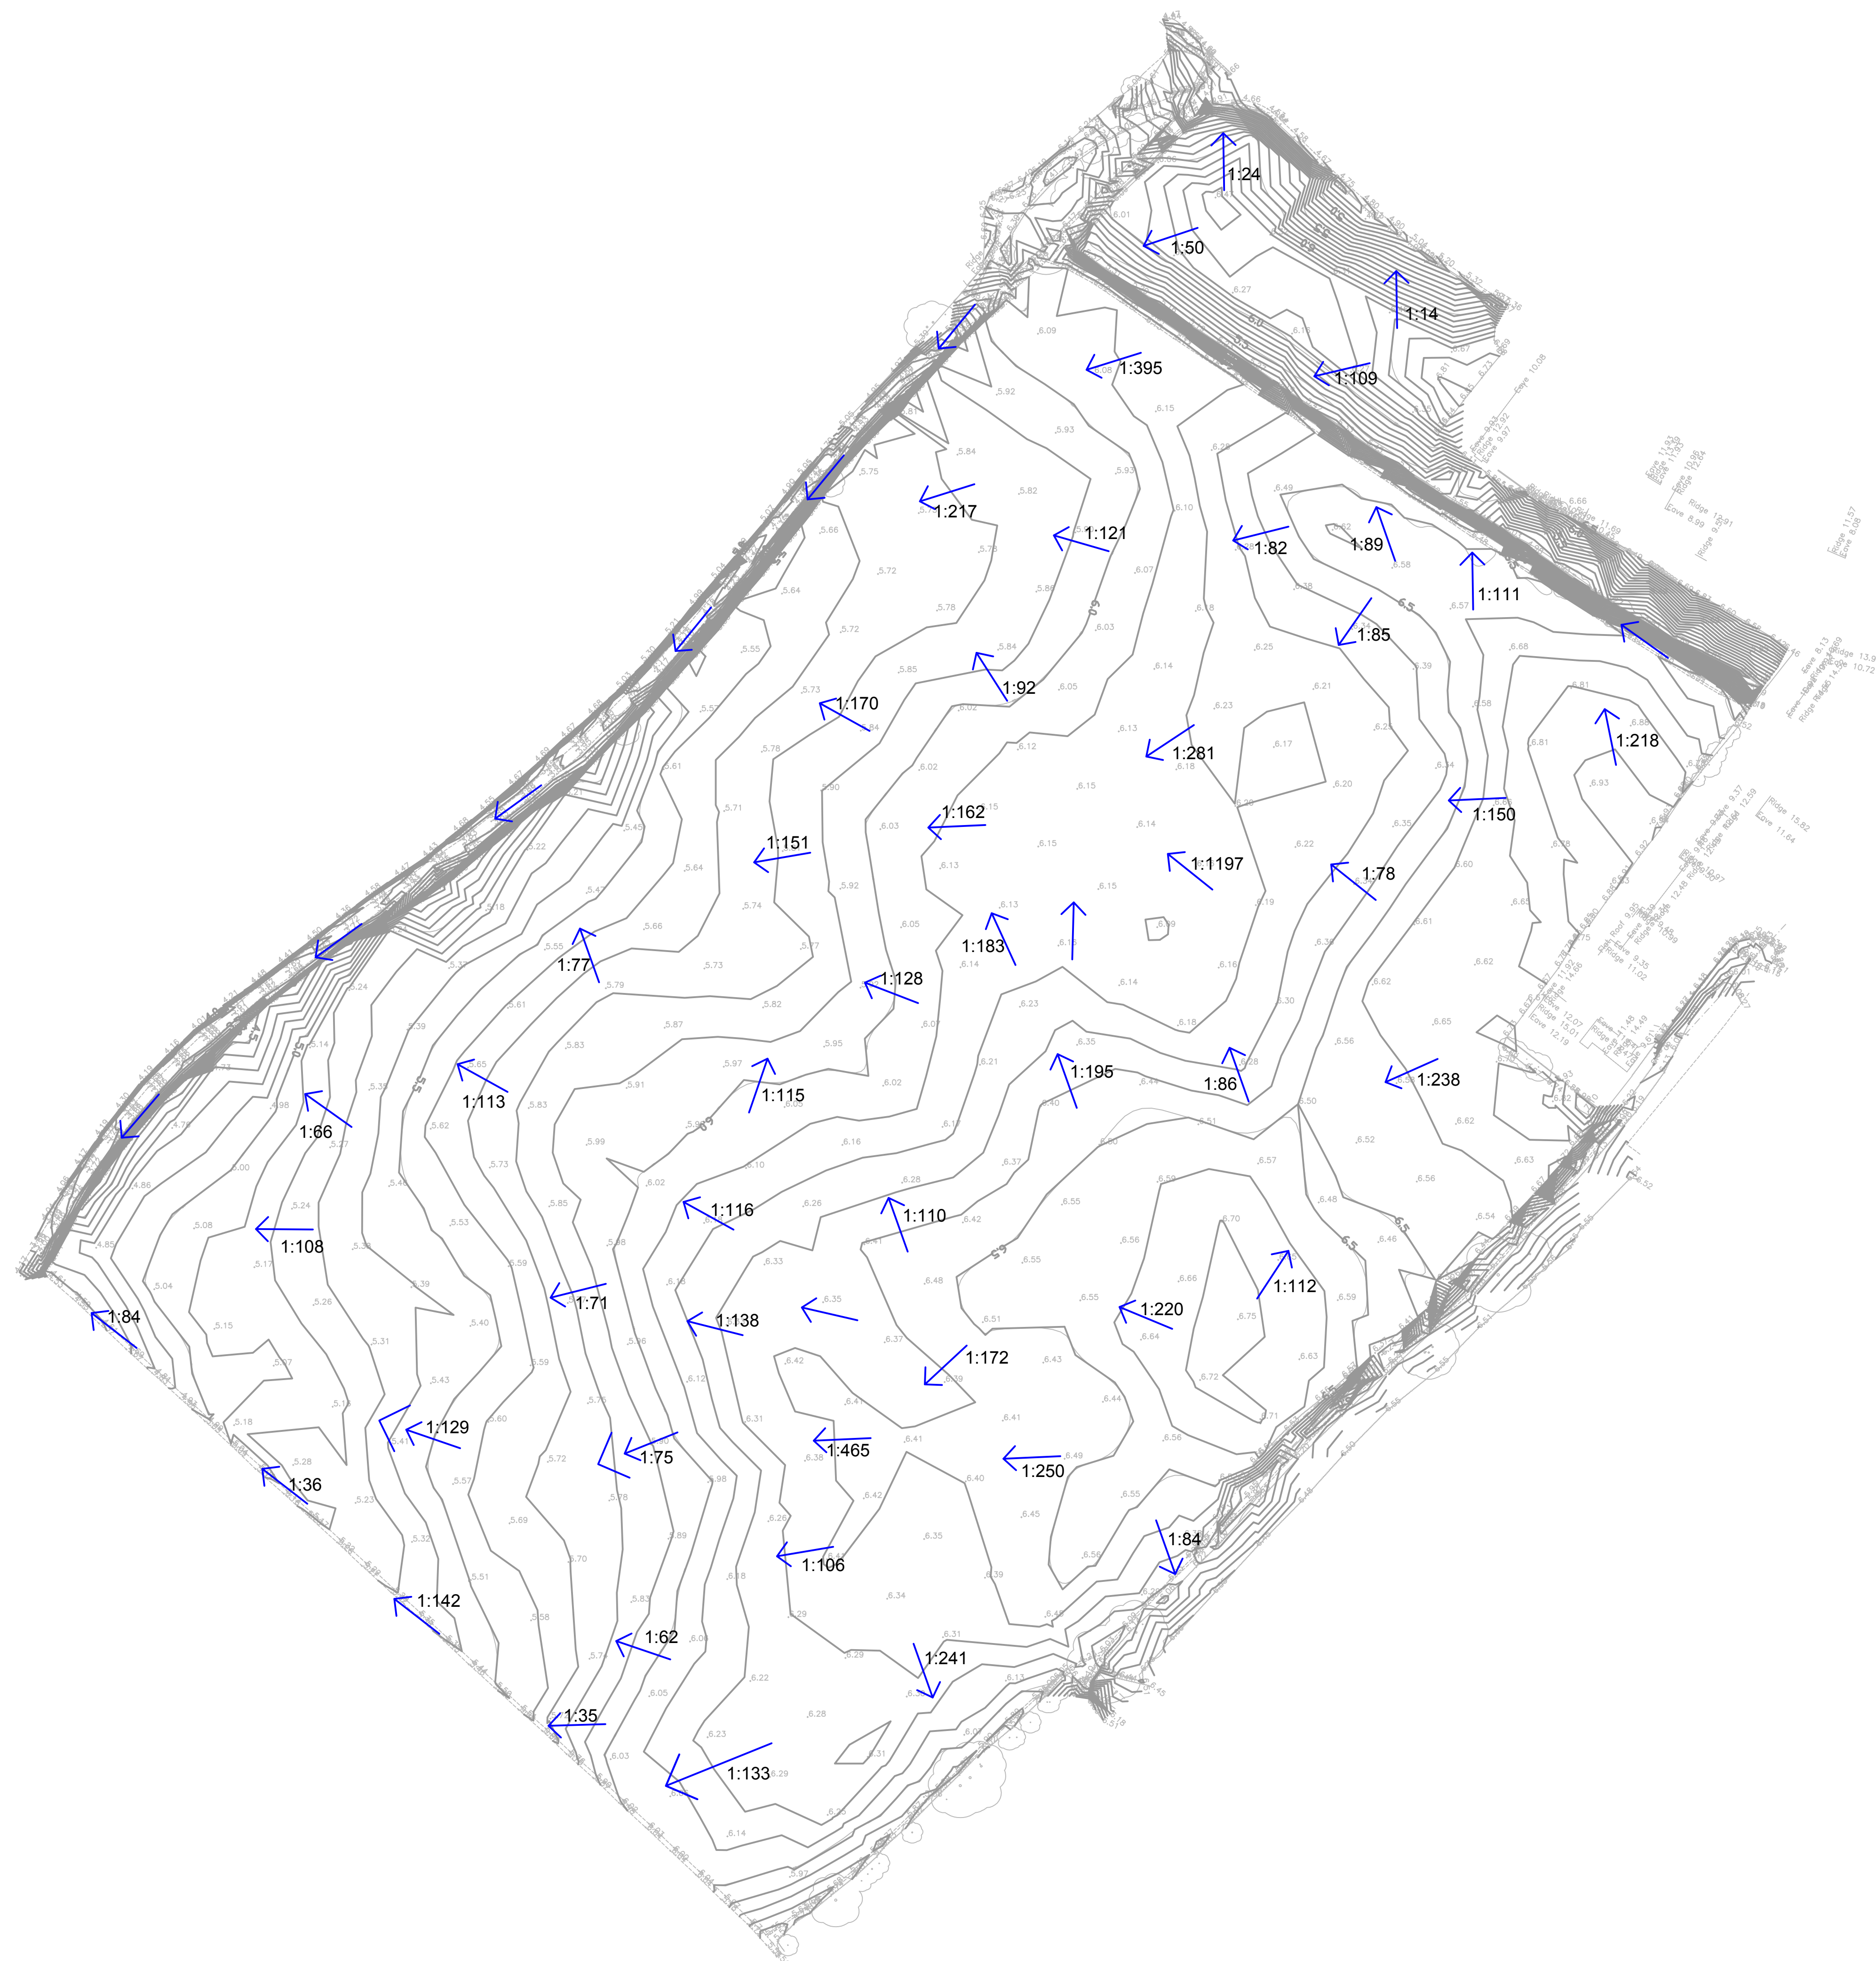

1. DO NOT SCALE FROM THIS DRAWING ON PRINT OR ELECTRONICALLY. WORK FROM FIGURED DIMENSIONS ONLY.

2. No deviation from the details on this drawing is allowed without CampbellReith's prior permission in writing.

3. Read this drawing with all Architects, Service Engineer's and CampbellReith's relevant details, specifications and drawings.

4. All work is to be done in accordance with the relevant specifications issued by CampbellReith, British Standard Codes of Practice, Statutory Requirements and the Contract Documents.

5. Drawing Status:

P: PRELIMINARY	Evolving drawings for approvals, tenders, billings etc.
C: CONSTRUCTION	Fully developed drawings issued under instructions for construction.

6. ONLY STATUS C DRAWINGS TO BE USED FOR CONSTRUCTION.

7. Suitability Code:

Work in Progress

S0 - Work in Progress

SH - Shared (Non-Contractual)

S1 - For Coordination, S2 - For Information, S3 - For Internal Review and Comment, S4 - For Construction Approval.

Documentation (For Contractors Purpose)

D1 - For Coasting, D2 - For Tender, D3 - For Contractor Design, D4 - For Manufacturer/Procurement.

Construction

A - For Construction, B - For Construction but With Comments (i.e. areas in abeyance), C - Comprehensive Reviews Required.

Legend

Contours

Existing surface flow routes and gradient

P1	Issued for Information	19.10.18	JC
REV	DESCRIPTION	DATE	BY

CampbellReith
consulting engineers



LONDON 020 7340 1700 ☐ ☐ MANCHESTER 0161 819 3060
SURREY 01737 784 500 ☒ ☐ BIRMINGHAM 01675 467 484
BRISTOL 0117 916 1066 ☐ ☐ DUBAI 00 971 4345 7088
www.campbellreith.com

CLIENT	Landlink Estates
JOB TITLE	Land East of Drove lane, Yapton

Existing surface water flow
paths

DRAWN BY	DATE MADE	SCALE @ A1	C1 CHECKED	SUITABILITY	CR PROJECT		
JC	10.18	1:1000	CRH	S2	13024		
PROJECT No.	ISSUER	AREA	LEVEL	TYPE	ROLE	NUMBER	REV
13024	CRH	Z1	00	DR	C	5050	P1

Appendix D: Groundwater Levels, Infiltration Rates and Proposed Borehole Locations

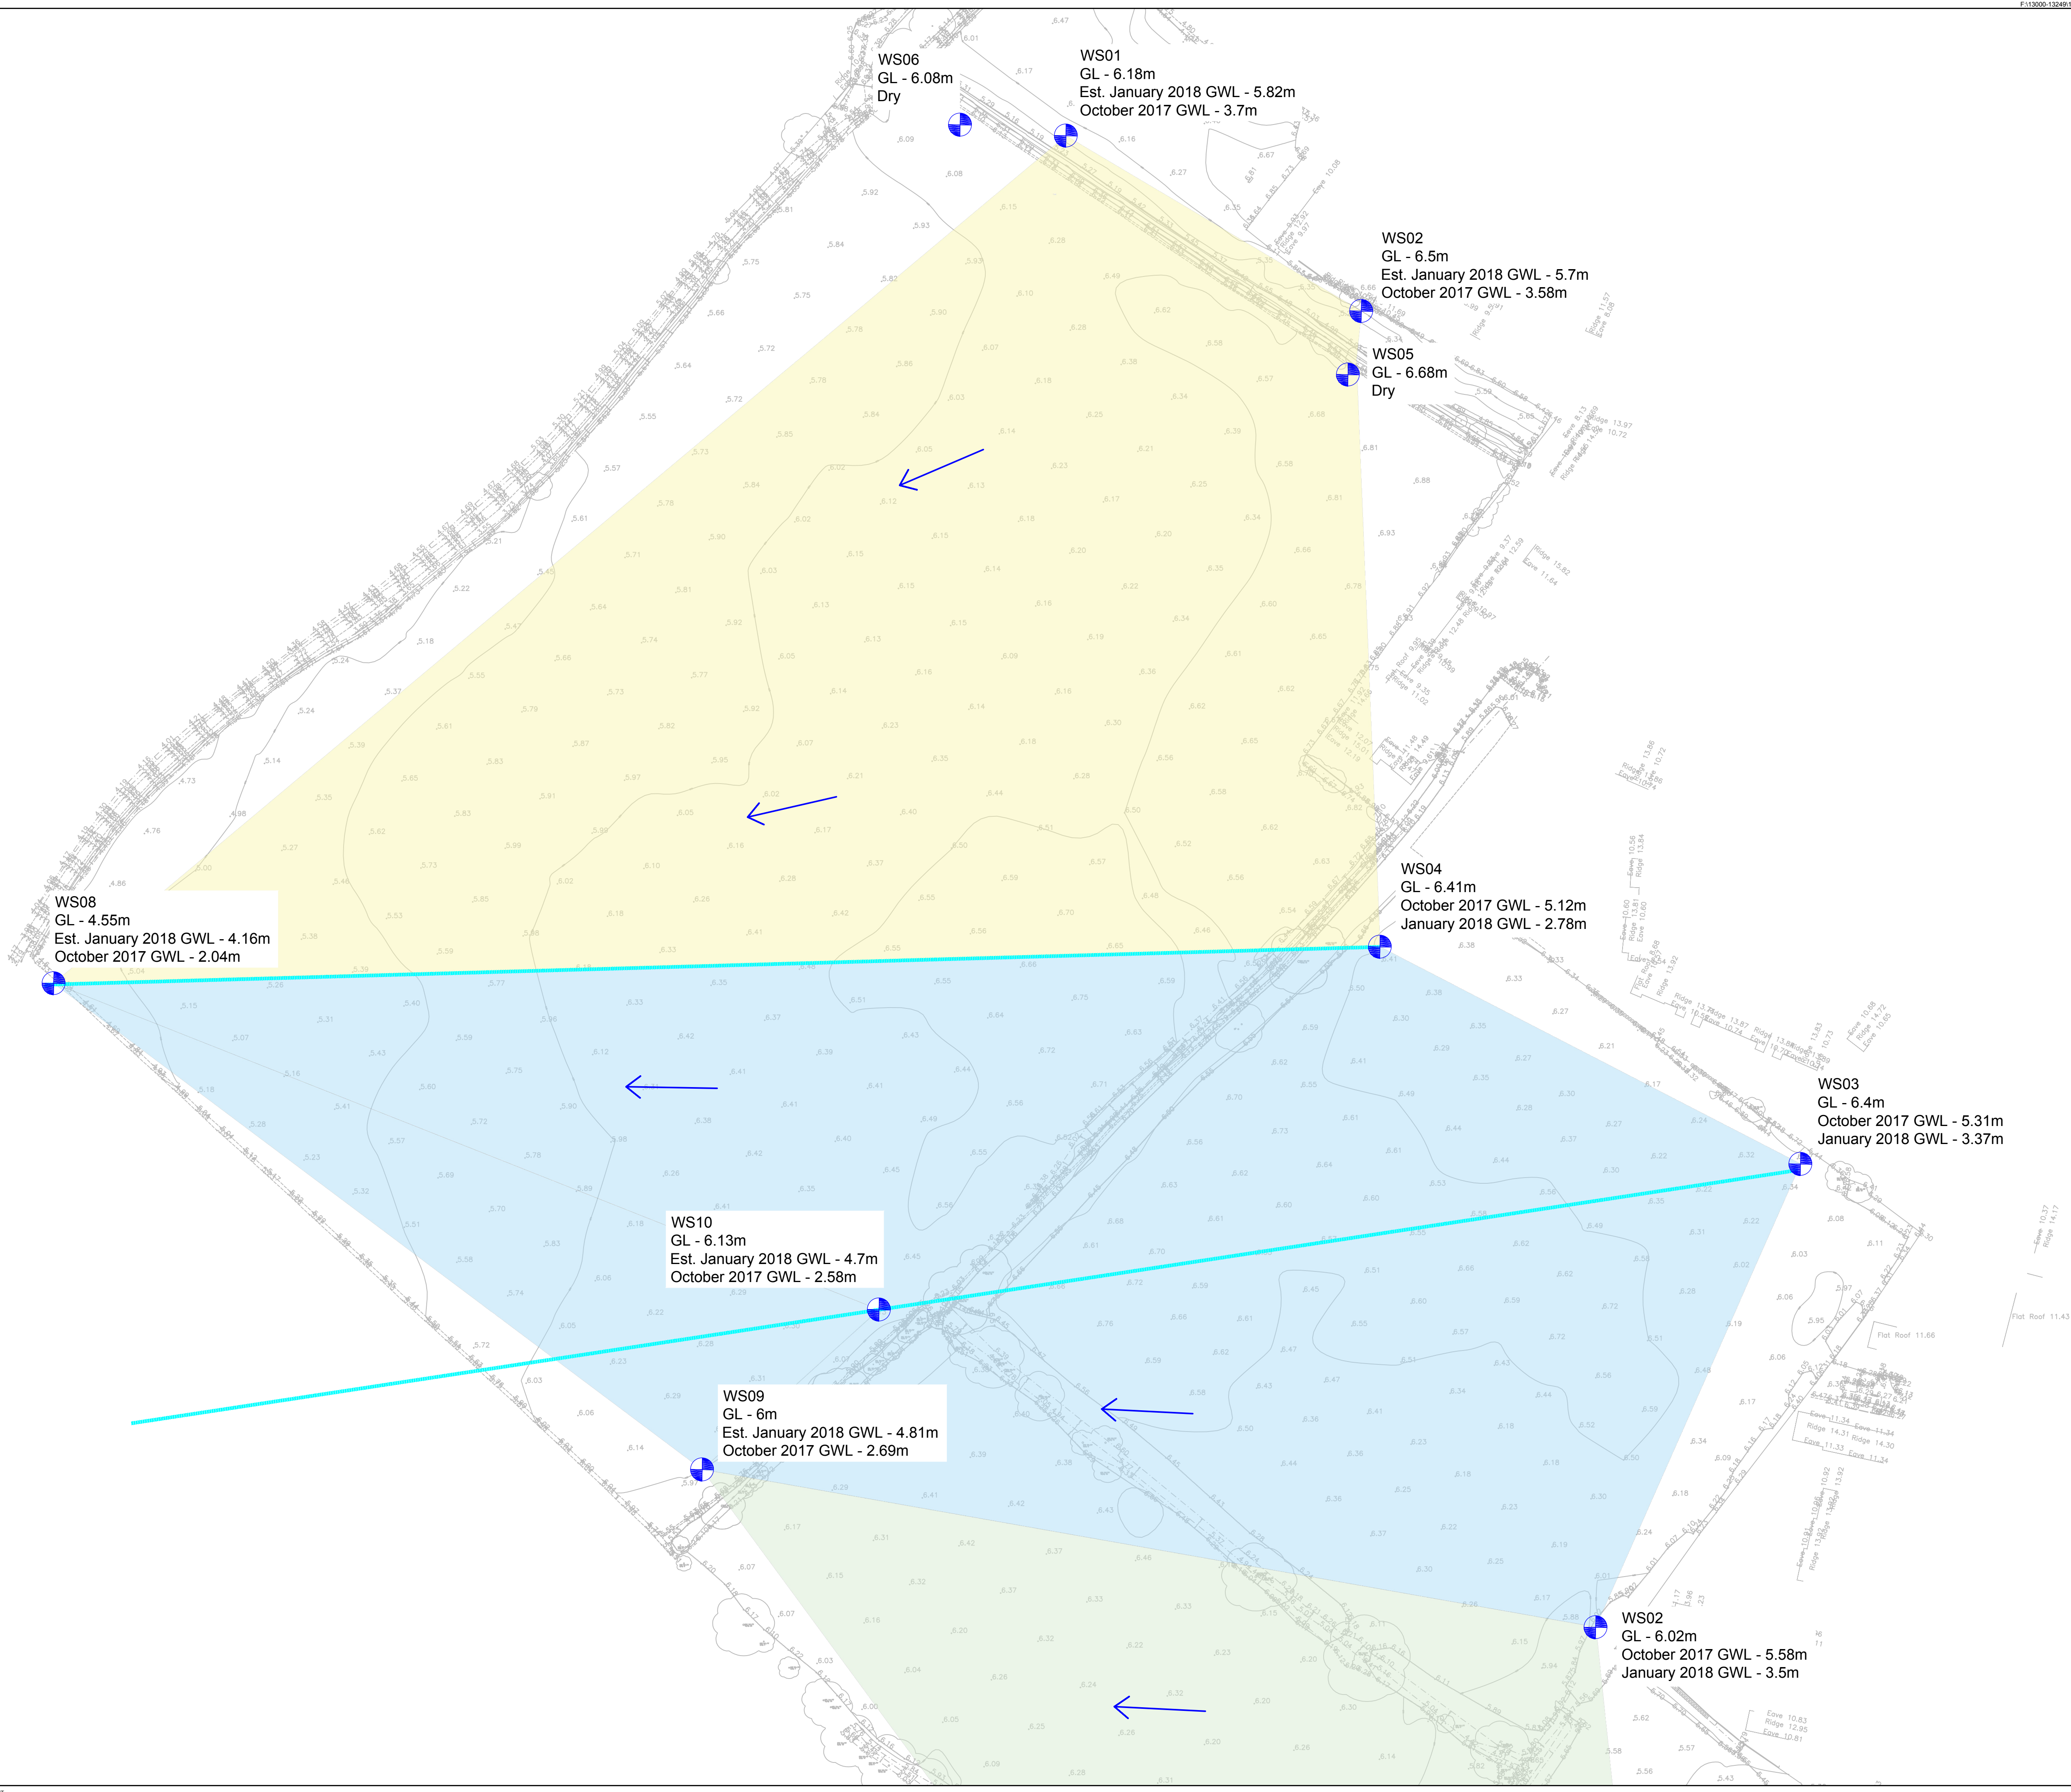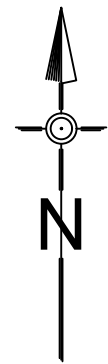

- NOTES**
1. **DO NOT SCALE FROM THIS DRAWING ON PRINT OR ELECTRONICALLY. WORK FROM FIGURED DIMENSIONS ONLY.**
 2. No deviation from the details on this drawing is allowed without CampbellReith's prior permission in writing.
 3. Read this drawing with all Architect's, Service Engineer's and CampbellReith's relevant details, specifications and drawings.
 4. All work is to be done in accordance with the relevant specifications issued by CampbellReith, British Standard Codes of Practice, Statutory Requirements and the Contract Documents.
 5. Drawing Status:
P: PRELIMINARY Evolving drawings for approvals, tenders, billings etc.
C: CONSTRUCTION Fully developed drawings issued under instructions for construction.
 6. **ONLY STATUS C DRAWINGS TO BE USED FOR CONSTRUCTION.**
 7. Suitability Code:
Work in Progress
SO - Work in Progress
Shared (Non-Contractual)
S1 - For Coordination, S2 - For Information, S3 - For Internal Review and Comment, S4 - For Construction Approval.
Documentation (For Contractors Purposes)
D1 - For Costing, D2 - For Tender, D3 - For Contractor Design, D4 - For Manufacture/Procurement.
Construction
A - For Construction, B - For Construction but With Comments (i.e. areas in abeyance), C - Comprehensive Revisions Required.

Legend

- Groundwater flow bands
- Borehole locations extracted from BRD report
- Groundwater flow direction
- Groundwater flow line

P1	Issued for Information	18.10.18	JC
REV	DESCRIPTION	DATE	BY


CampbellReith
consulting engineers

LONDON 020 7340 1700 ☐ MANCHESTER 0161 819 3060
SURREY 01737 784 500 ☒ BIRMINGHAM 01675 467 484
BRISTOL 0117 916 1066 ☐ DUBAI 00 971 4345 7088
www.campbellreith.com

CLIENT
Landlink Estates
JOB TITLE
Land East of Drove Lane, Yapton

Estimated groundwater levels

DRAWN BY	DATE MADE	SCALE @ A1	CHECKED	SUITABILITY	CR PROJECT
JC	10.18	1:1000	CRH	S2	13024
PROJECT No	ISSUER	AREA	LEVEL	TYPE	ROLE
13024	CRH	Z1	00	DR	C
					NUMBER
					5051
					REV
					P1

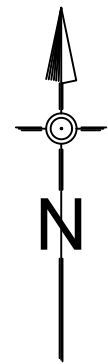

NOTES

- DO NOT SCALE FROM THIS DRAWING ON PRINT OR ELECTRONICALLY. WORK FROM FIGURED DIMENSIONS ONLY.
- No deviation from the details on this drawing is allowed without CampbellReith's prior permission in writing.
- Read this drawing with all Architect's, Service Engineer's and CampbellReith's relevant details, specifications and drawings.
- All work is to be done in accordance with the relevant specifications issued by CampbellReith, British Standard Codes of Practice, Statutory Requirements and the Contract Documents.
- Drawing Status:
 - P: PRELIMINARY** Evolving drawings for approvals, tenders, billings etc.
 - C: CONSTRUCTION** Fully developed drawings issued under instructions for construction
- ONLY STATUS C DRAWINGS TO BE USED FOR CONSTRUCTION.**
- Suitability Code:
 - Work in Progress
 - SO - Work in Progress
 - Shared (Non-Contractual)
 - S1 - For Coordination, S2 - For Information, S3 - For Internal Review and Comment, S4 - For Construction Approval.
 - Documentation (For Contractors Purposes)
 - D1 - For Costing, D2 - For Tender, D3 - For Contractor Design, D4 - For Manufacture/Procurement.
 - Construction
 - A - For Construction, B - For Construction but With Comments (i.e. areas in abeyance), C - Comprehensive Revisions Required.

Legend



TP01

Trial pit locations extracted from BRD report



Minimum infiltration rate per trial pit

P1	Issued for Information	19.10.18	JC
REV	DESCRIPTION	DATE	BY

CampbellReith
consulting engineers

LONDON 020 7340 1700 ☐ MANCHESTER 0161 819 3060
SURREY 01737 784 500 ☒ BIRMINGHAM 01675 467 484
BRISTOL 0117 916 1066 ☐ DUBAI 00 971 4345 7088
www.campbellreith.com

CLIENT
Landlink Estates
JOB TITLE
Land East of Drove Lane, Yapton

Trail pit locations and infiltration rates

DRAWN BY JC DATE MADE 10.18 SCALE @ A1 1:1000 CHECKED CRH SUITABILITY S2 CR PROJECT 13024

PROJECT No	ISSUER	AREA	LEVEL	TYPE	ROLE	NUMBER	REV
13024	CRH	Z1	00	DR	C	5052	P1