


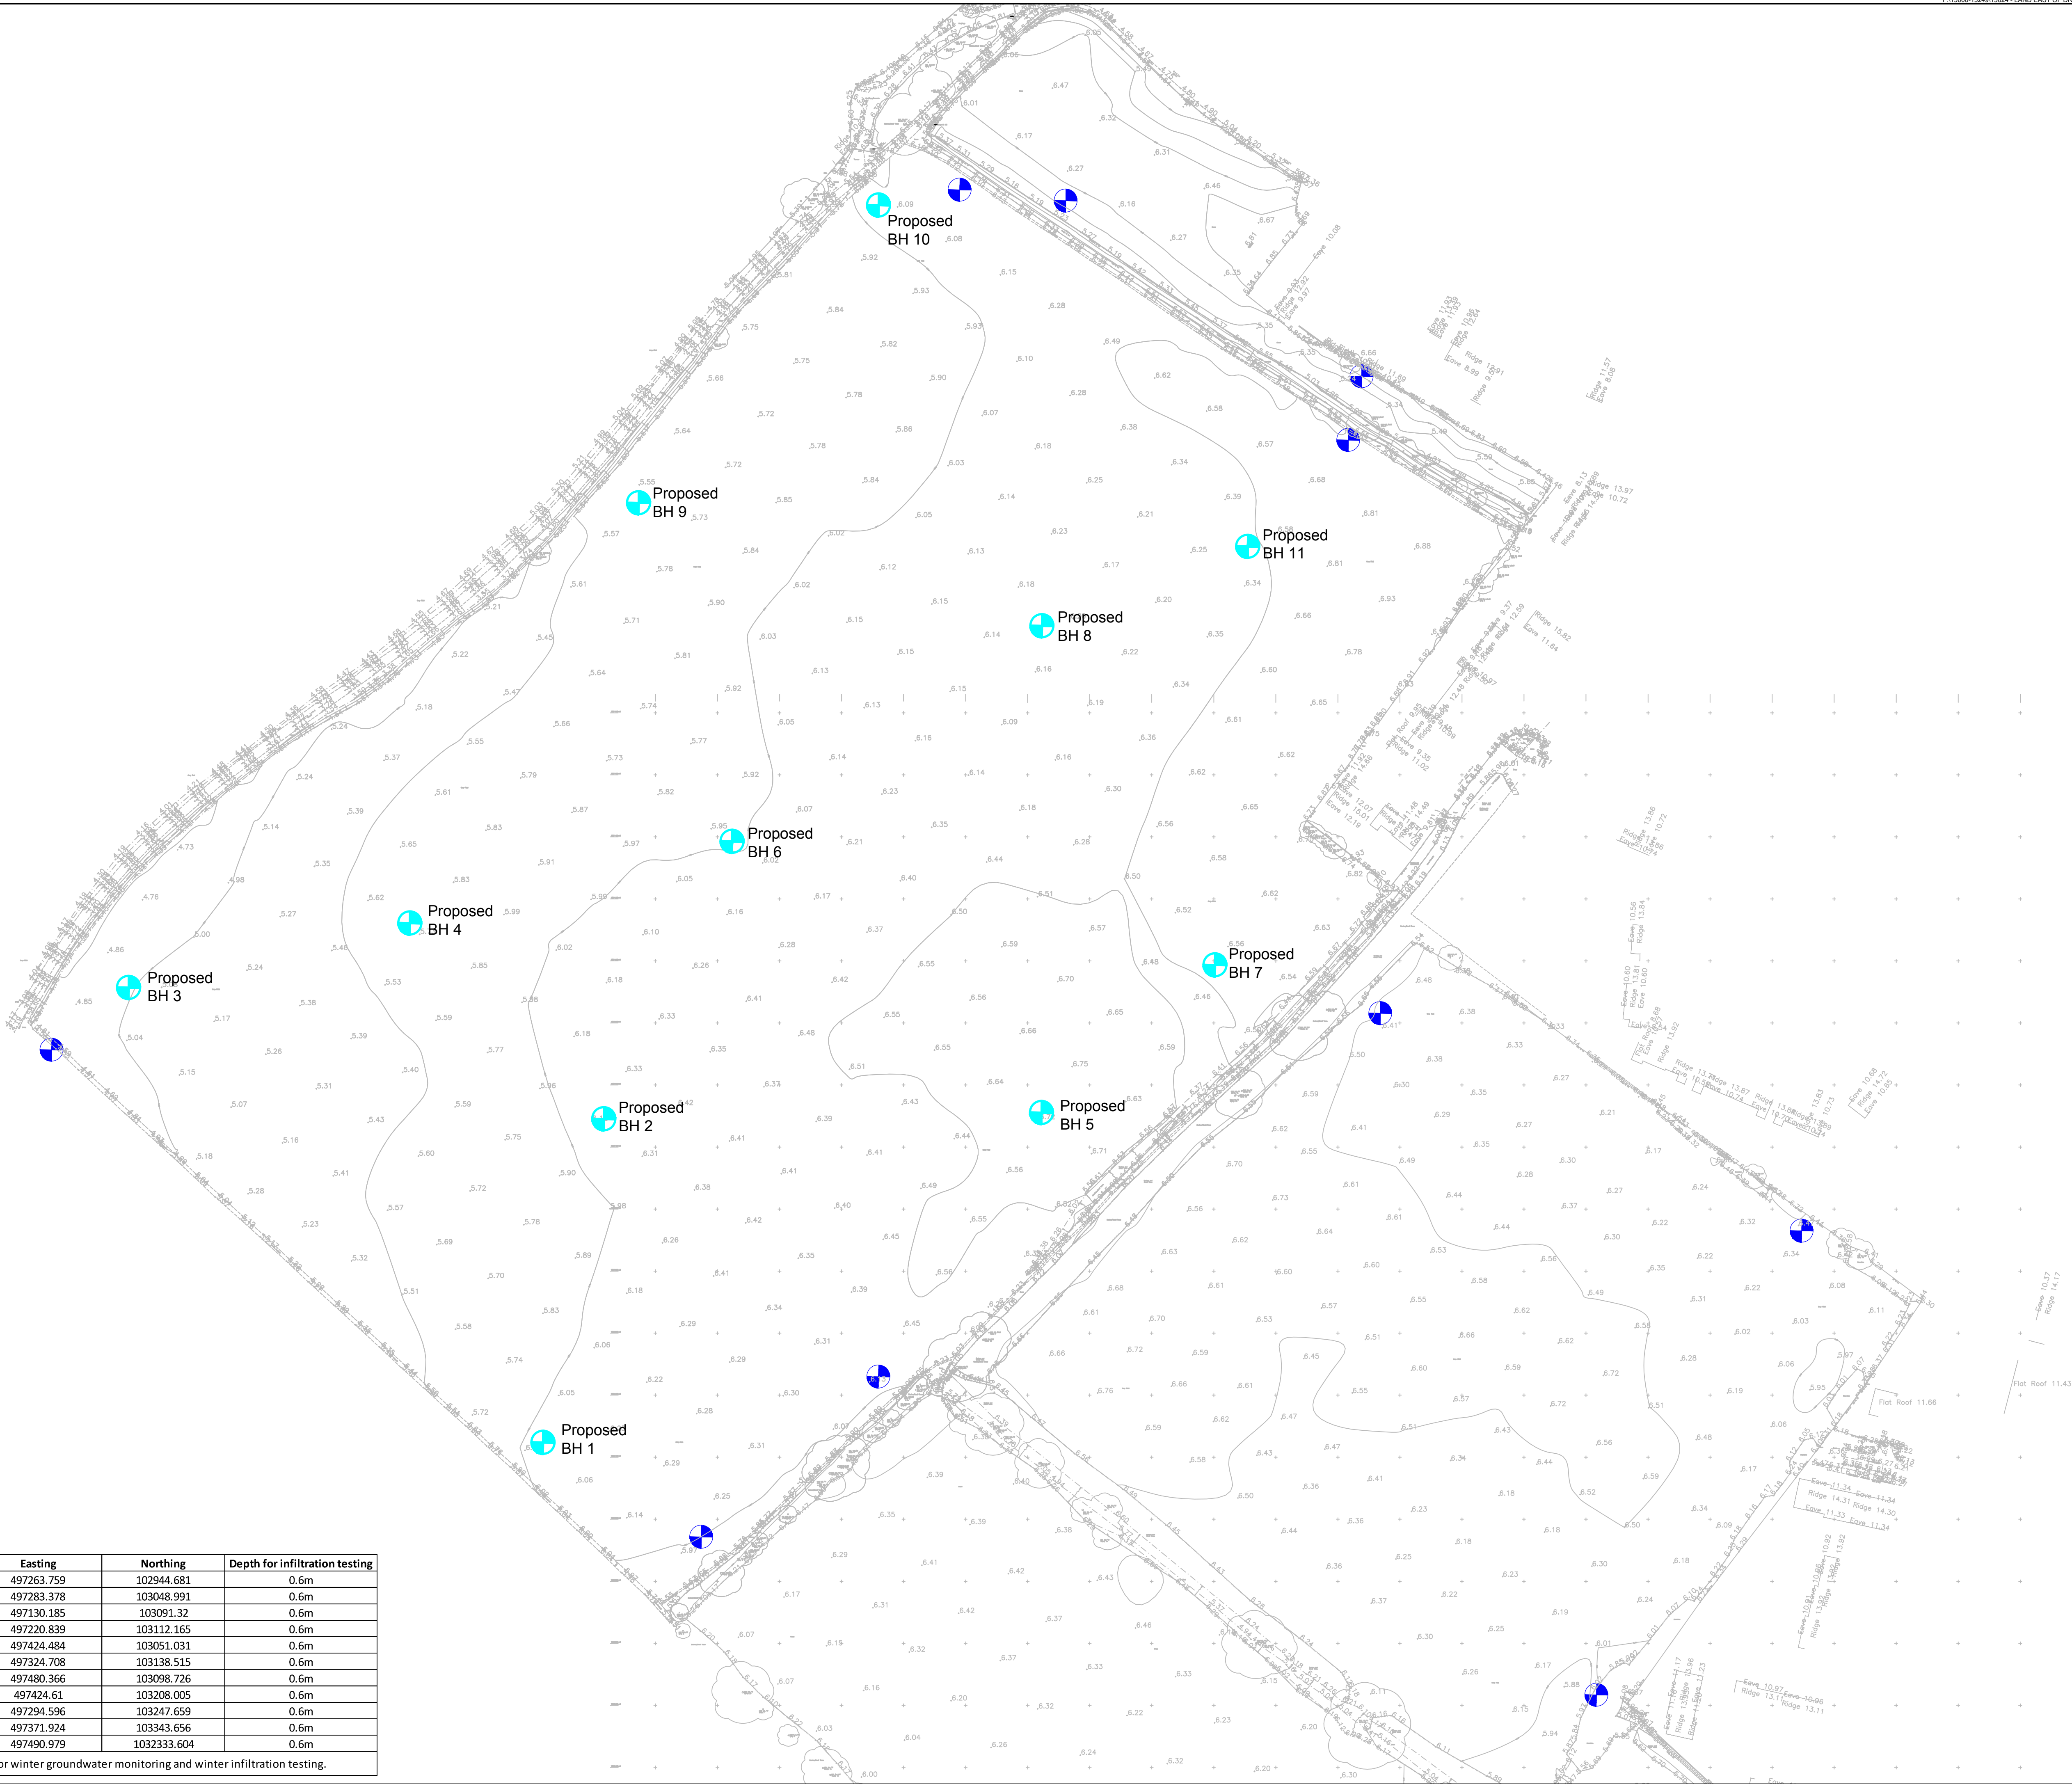

BH ID	Easting	Northing	Depth for infiltration testing
Proposed BH 1	497263.759	102944.681	0.6m
Proposed BH 2	497283.378	103048.991	0.6m
Proposed BH 3	497130.185	103091.32	0.6m
Proposed BH 4	497220.839	103112.165	0.6m
Proposed BH 5	497424.484	103051.031	0.6m
Proposed BH 6	497324.708	103138.515	0.6m
Proposed BH 7	497480.366	103098.726	0.6m
Proposed BH 8	497424.61	103208.005	0.6m
Proposed BH 9	497294.596	103247.659	0.6m
Proposed BH 10	497371.924	103343.656	0.6m
Proposed BH 11	497490.979	103233.604	0.6m

Requirements for winter groundwater monitoring and winter infiltration testing.

- NOTES**
1. **DO NOT SCALE FROM THIS DRAWING ON PRINT OR ELECTRONICALLY. WORK FROM FIGURED DIMENSIONS ONLY.**
 2. No deviation from the details on this drawing is allowed without CampbellReith's prior permission in writing.
 3. Read this drawing with all Architect's, Service Engineer's and CampbellReith's relevant details, specifications and drawings.
 4. All work is to be done in accordance with the relevant specifications issued by CampbellReith, British Standard Codes of Practice, Statutory Requirements and the Contract Documents.
 5. Drawing Status:
P: PRELIMINARY Evolving drawings for approvals, tenders, billings etc.
C: CONSTRUCTION Fully developed drawings issued under instructions for construction.
 6. **ONLY STATUS C DRAWINGS TO BE USED FOR CONSTRUCTION.**
 7. Suitability Code:
Work in Progress
SO - Work in Progress
Shared (Non-Contractual)
S1 - For Coordination, S2 - For Information, S3 - For Internal Review and Comment, S4 - For Construction Approval
Documentation (For Contractors Purposes)
D1 - For Costing, D2 - For Tender, D3 - For Contractor Design, D4 - For Manufacture/Procurement
Construction
A - For Construction, B - For Construction but With Comments (i.e. areas in abeyance), C - Comprehensive Revisions Required.

Legend

-  Previous BRD test locations (Non-winter monitoring)
-  Proposed BH locations

P1	Issued for Information	19.10.18	JC
REV	DESCRIPTION	DATE	BY

CampbellReith
consulting engineers

LONDON 020 7340 1700 ☐ MANCHESTER 0161 819 3060
SURREY 01737 784 500 ☒ BIRMINGHAM 01675 467 484
BRISTOL 0117 916 1065 ☐ DUBAI 00 971 4345 7088
www.campbellreith.com

CLIENT **Landlink Estates**
JOB TITLE **Land East of Drove Lane, Yapton**

Proposed groundwater monitoring BH locations

DRAWN BY	DATE MADE	SCALE	@ A1	E1	CHECKED	SUITABILITY	CR PROJECT
JC	10.18	1:1000	CRH	S2	13024		

PROJECT No.	ISSUER	AREA	LEVEL	TYPE	ROLE	NUMBER	REV
13024	CRH	Z1	00	DR	C	5055	P1

Appendix E: Proposed Surface Water Drainage Strategy and Supporting Calculations