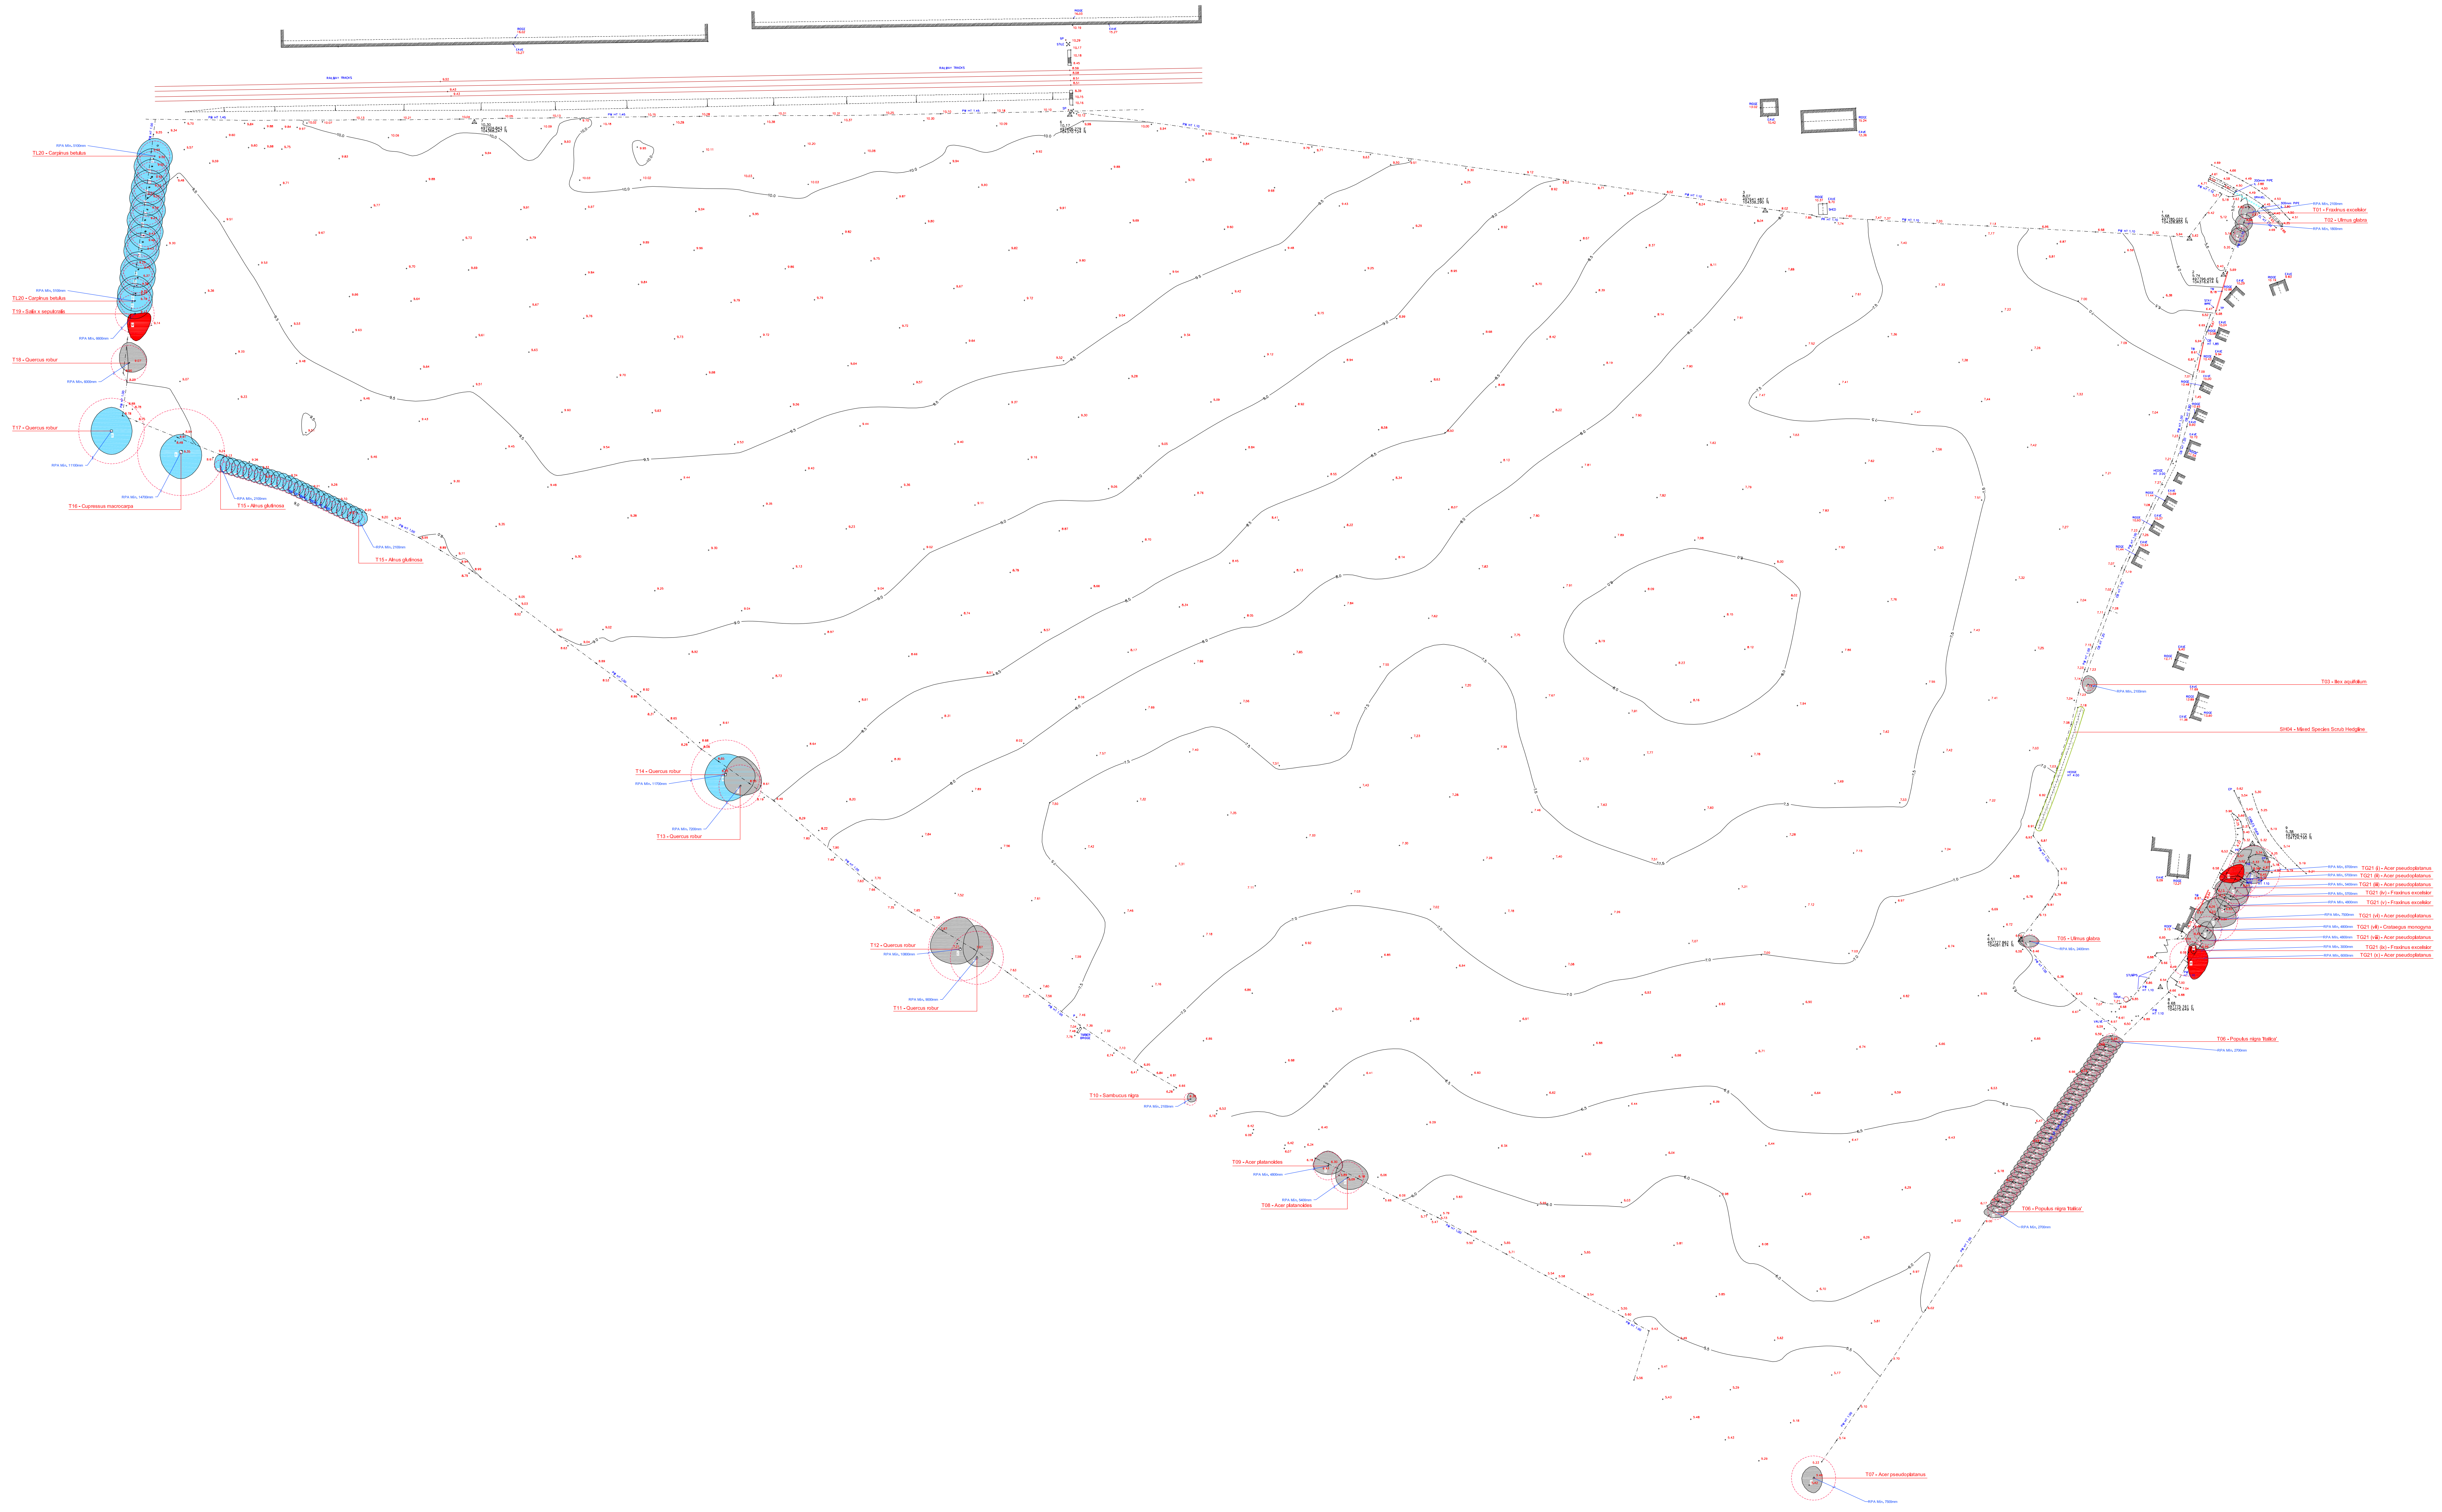

Legend

○	**Existing Trees**
	Existing Areas of Boundary Vegetation
T01	**Tree, Shrub, and Hedge Numbers** Identification number and species.
	Tree Root Protection Areas Tree Root Protection Areas calculated and specified in accordance with *BS 5837:2012 - 'Trees in Relation to Design, Demolition and Construction - recommendations'.*
🟥 U	**Category U Trees;** Trees Unviable for Long Term Retention
🟩 A	**Category A Trees;** Trees of High Quality / Retention Value
B	**Category B Trees** Trees of Moderate Quality / Retention Value
C	**Category C Trees** Trees of Low Quality / Retention Value
C	**Category C** Shrub / Hedge / Tree Group of Low Quality / Retention Value

Note:
The original of this drawing was produced in colour - a monochrome copy should not be relied upon.

Planning Issue

Rev	Description	Date	Initials
01	Planning Issue	19.03.15	KM
00	Draft Issue	23.02.15	KM
--	--	--	--

Lizard Landscape Design

Lizard Landscape Design
19 Broadwater Street East
Worthing
West Sussex
BN14 9AA
Tel. 01903 216033
Fax. 01903 214777
Email. lizard.landscape@btconnect.com

Project title
Land at Longacre
Yapton, West Sussex

Drawing title
Tree Constraints Plan
Eric Wall (Holdings) Ltd

Scale
1:1000@A0
Drawn
KM
Approved
Date
23.02.15

Drawing No
LLD808/ 01
Revision
01
CAD Filename
LLD808/CAD

Tree Constraints Plan
Land at Longacre, Yapton, West Sussex

ARUN DISTRICT COUNCIL Y/92/18/CA