




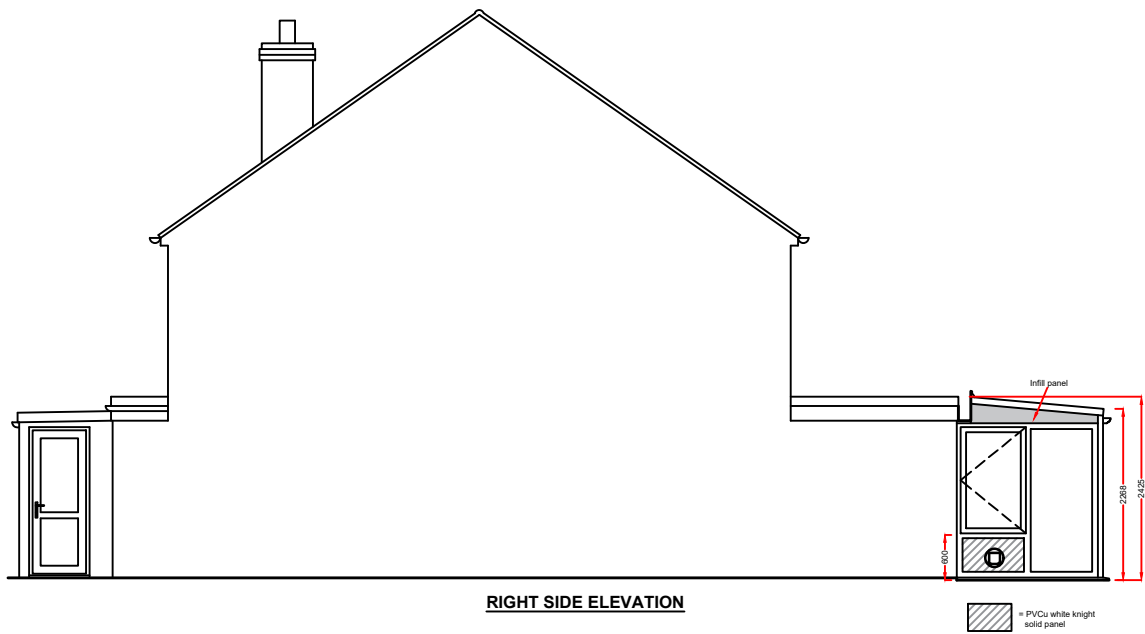


RIGHT SIDE ELEVATION

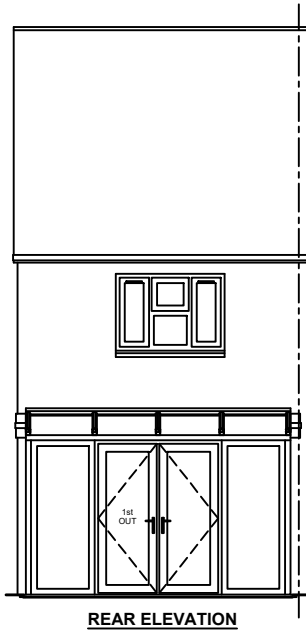

REAR ELEVATION

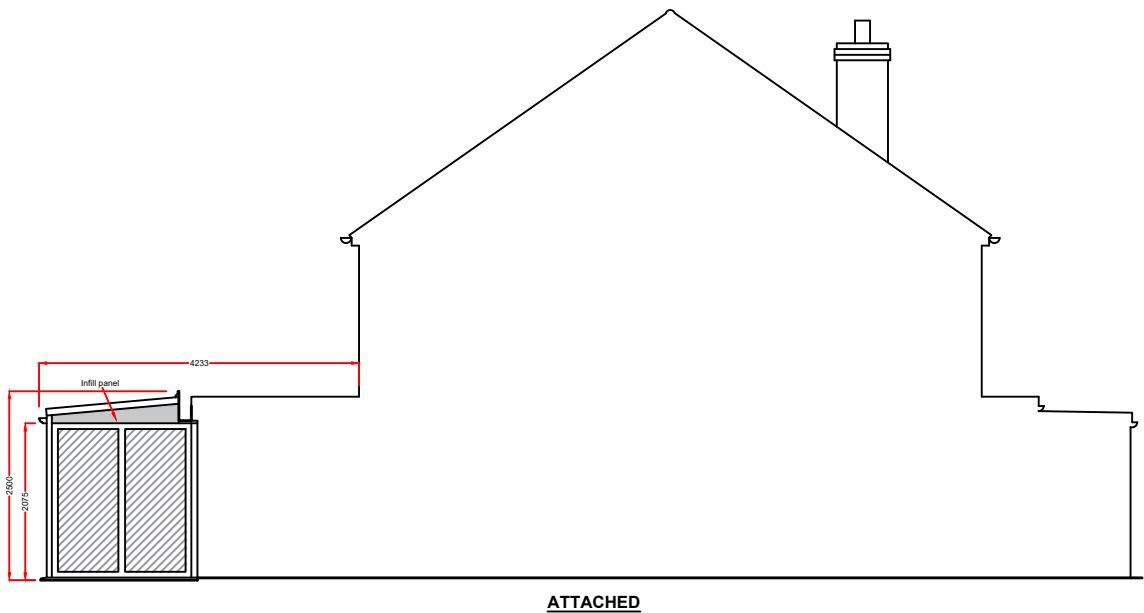

ATTACHED

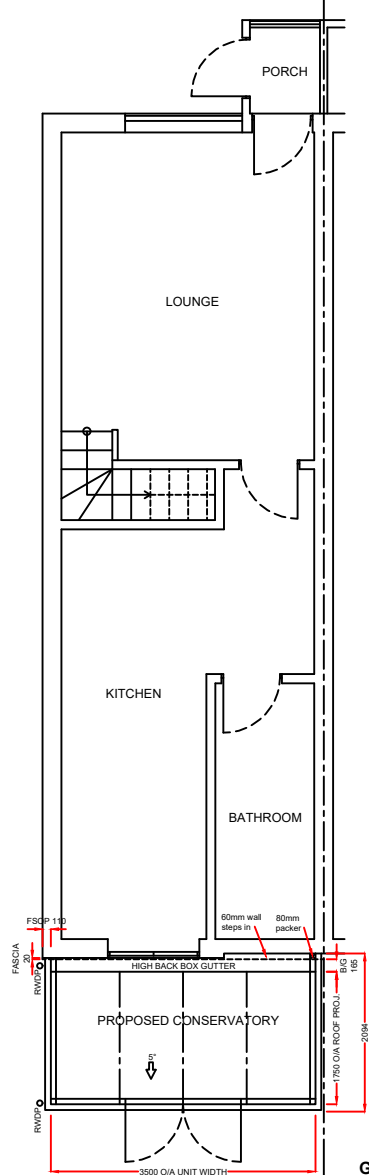

GROUND FLOOR PLAN

Product Specification:

Roof:
Roof Type: **PVCu**
Roof external colour: **WHITE**
Roof Internal colour: **WHITE**

Frames/Doors:
Frame type: **PVCu**
External Colour : **WHITE**
Internal Colour : **WHITE**

A	11/10/19	O/A projection including existing extension added	SS
Rev.	Date	Description	Initials



Drawing title: **Proposed Plan and Elevations**

Contract No. : **900/04090** Page 2 of 2

Proposed: **PVCu Conservatory**
At: **4 PARK COTTAGES**
NORTH END ROAD, YAPTON
ARUNDEL, WEST SUSSEX
BN18 0DT

For : **MRS A ROBERTS**

Drawers initials: **SS** Scale : **1:100** Date: **26/09/2019**

Notes:
Existing physical barrier to remain
These drawings are the property of Anglian Home Improvements and must not be used, distributed, loaned or copied without the express permission of Anglian Home Improvements.
All dimensions are in millimetres (mm) unless noted otherwise.
Do not use for base laying purposes

Produced on A3 paper

4 3 2 1 0 1:50 Scale Bar 1:100 0 1 2 3 4 5 6 7 8 9 10