


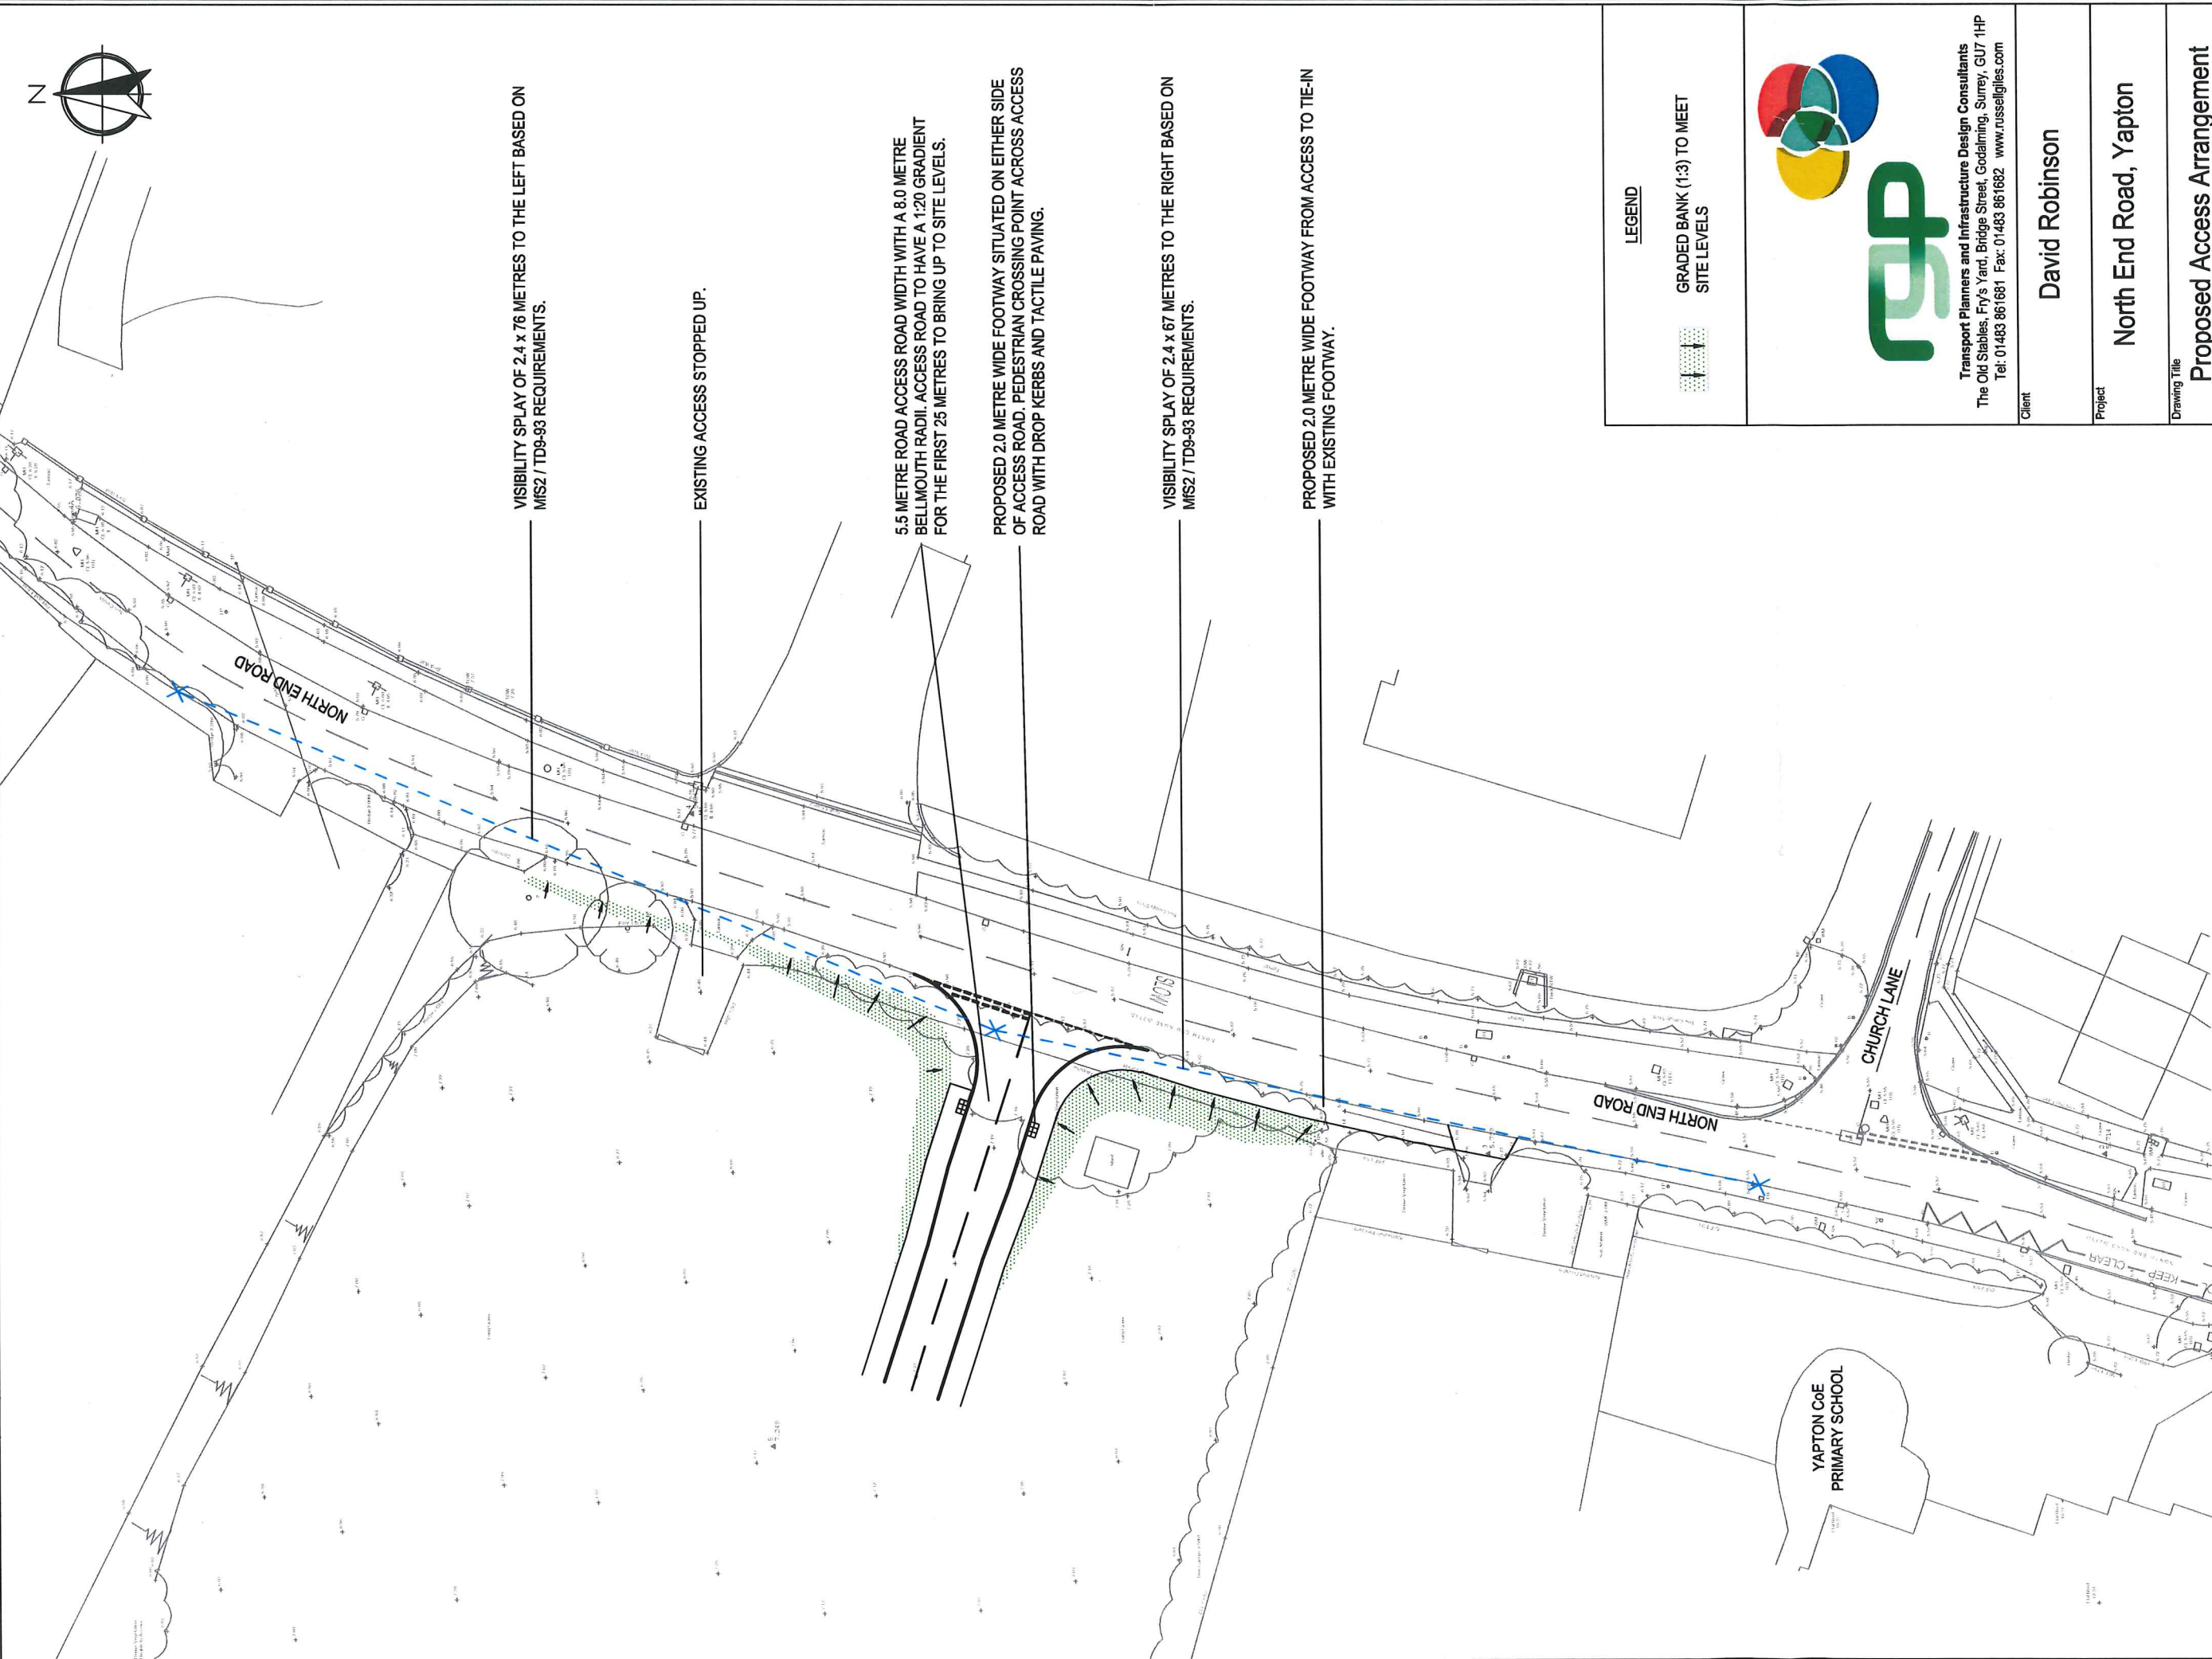

This map is based on or reproduced from Ordnance Survey material with the permission of Ordnance Survey on behalf of the controller of Her Majesty's Stationary Office (c) Crown Copyright.
Licence Number: AL100037123
This drawing is based upon Ordnance Survey mapping - RGP accept no liability for any inaccuracies with the data.