


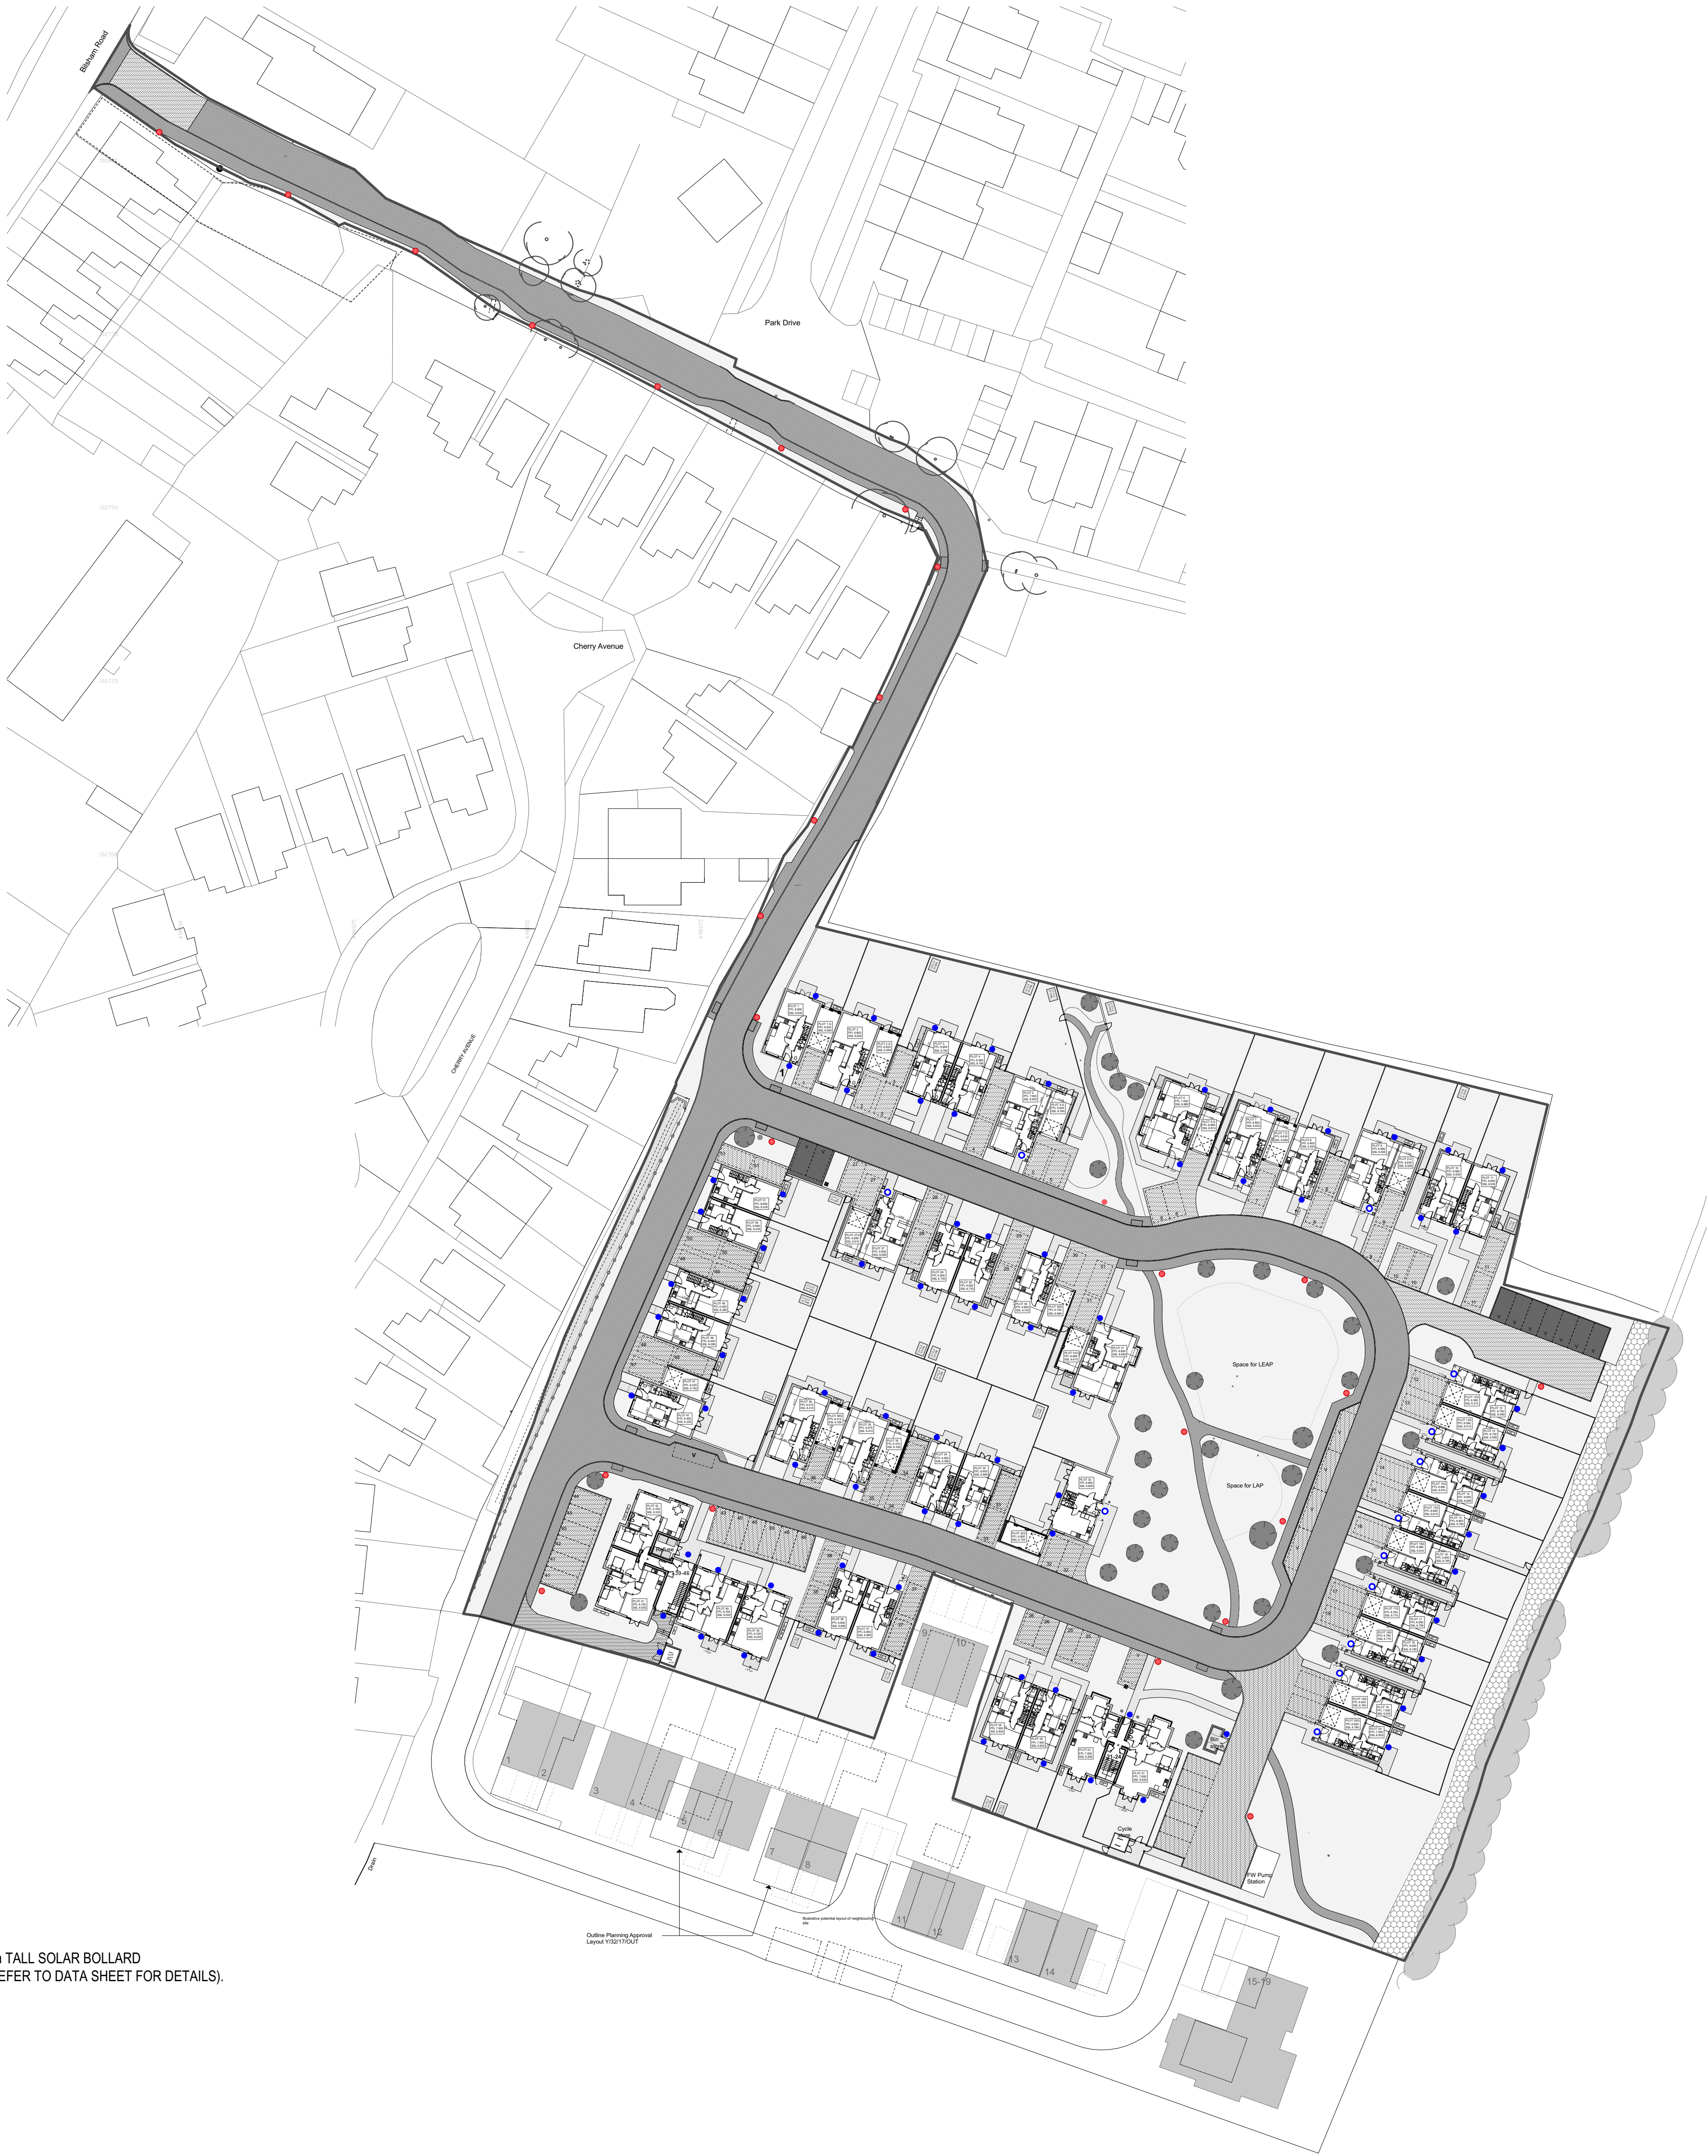


● 1m TALL SOLAR BOLLARD
(REFER TO DATA SHEET FOR DETAILS).

● LUTEC RADIUS OUTDOOR WALL LIGHT LED GRAPHITE. TO BE FITTED APPROX. 225MM BELOW DOOR HEAD HEIGHT TO CENTRE OF FITTING. (REFER TO DATA SHEET FOR DETAILS). MOTION SENSORS TO BE FITTED AT 1200MM ABOVE GROUND LEVEL



○ DETA LED DOWNLIGHT FITTED TO UNDERSIDE OF PORCH (REFER TO DATA SHEET FOR DETAILS). MOTION SENSORS TO BE FITTED AT 1200MM ABOVE GROUND LEVEL

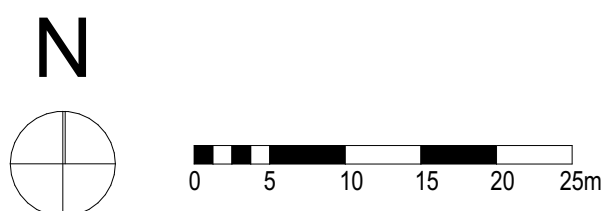

Victoria House 14 St Johns Road Hedge End Southampton Hampshire SO30 4AB
Tel 01489 773577 * Fax 01489 797111 * E mail sales@crayfernhomes.co.uk

Do not scale this drawing. Use written dimensions only. All dimensions are to be checked on site prior to commencement of work. This drawing is the copyright of Crayfern Homes Limited and may not be copied, altered or reproduced in any way without their written authority

SITE LAYOUT | EXTERNAL LIGHTING
DEVELOPMENT AT:
CINDERS LANE
YAPTON
BN18 0JJ
FOR
CRAYFERN HOMES LIMITED

Scale : 1:500 @ A1 Date : JULY 2019
Drawing No : 19.14.103