


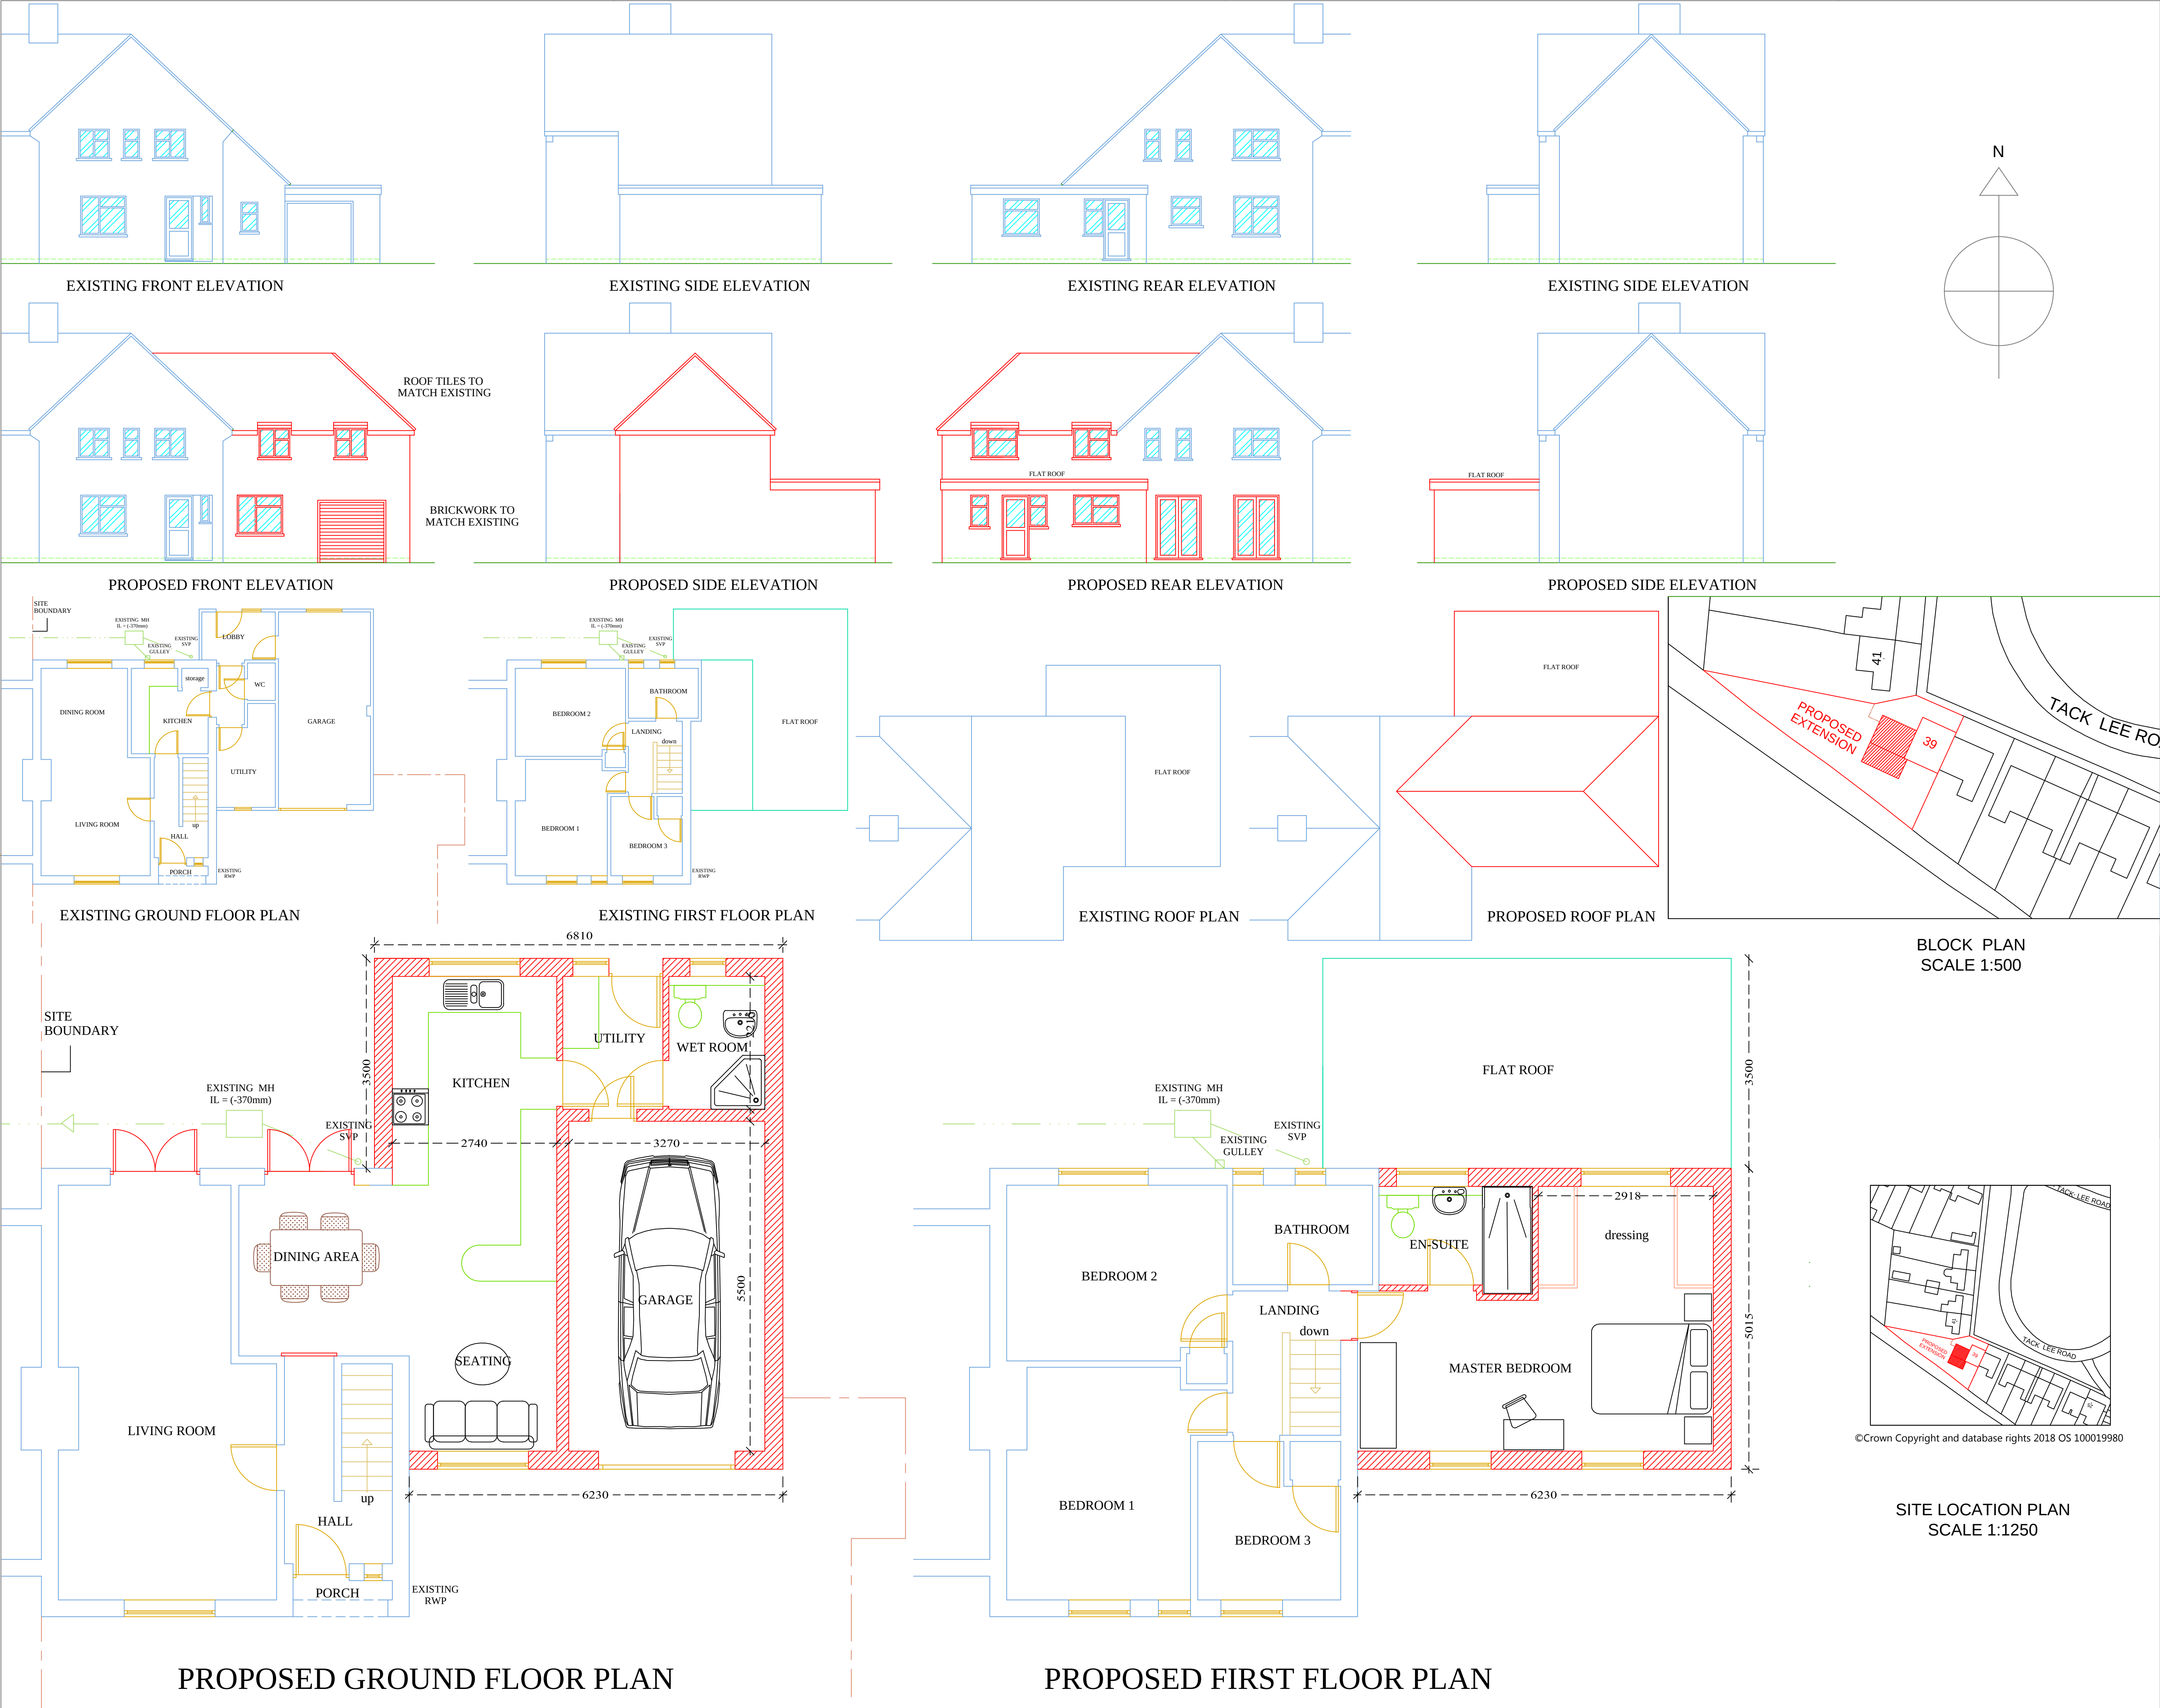

	PLANNING FOR CLIENTS SINCE 1994	
	BUILDING HOME EXTENSIONS SINCE 1974	
	BUILDING REGULATIONS DOCUMENTS	
item	description	
A:	Structure:	
B:	Fire Safety	
C:	Site Preparation and Resistance to Moisture	
D:	Toxic Substances	
E:	Resistance to the Passage of Sound	
F:	Ventilation	
G:	Hygiene	
H:	Drainage and Waste Disposal	
J:	Combustion Appliances and Fuel Storage Systems	
K:	Protection from Falling Collision and Impact.	
L1:	Conservation of Fuel and Power in Dwellings.	
L2:	Conservation of Fuel and Power in Buildings Other Than Dwellings.	
M:	Access and Facilities for Disabled People.	
N:	Glazing.	
Reg 7:	Materials and workmanship.	
NOTES		
All dimensions must be checked on site and not scaled from this drawing before work commences.		
Any discrepancy to be reported to BUILDING PLAN DESIGN		
Any work commenced before Council Planning and Full Plans Building Regulations Approvals are at CLIENTS RISK.		
A	29-11-18	PLANNING APPLICATION
	Date	Revisions
PLANS BUILDING PLAN DESIGN COMPANY LTD Building Plan Design Company LTD 25 LONG BEACH CLOSE SOVEREIGN HARBOUR NORTH EASTBOURNE EAST SUSSEX BN23 5QA Planning & Building Regulations Consultants. Telephone : 07887 877733 Telephone : 01323 471818 e-mail : info@buildingplan.co.uk www.buildingplan.co.uk		
Client	MR&MRS RADOKI-SMITH	
Job Title	39 TACK LEE ROAD YAPTON ARUNDEL WEST SUSSEX BN18 0HB	
Drawing Title	PROPOSED DOUBLE STOREY SIDE EXTENSION AND SINGLE STOREY REAR EXTENSION	
Scale	1:50, 1:100	
Date	24-10-2018	Drawn By MONIKA RYAN
Drg. No.	64-18	Rev. A