


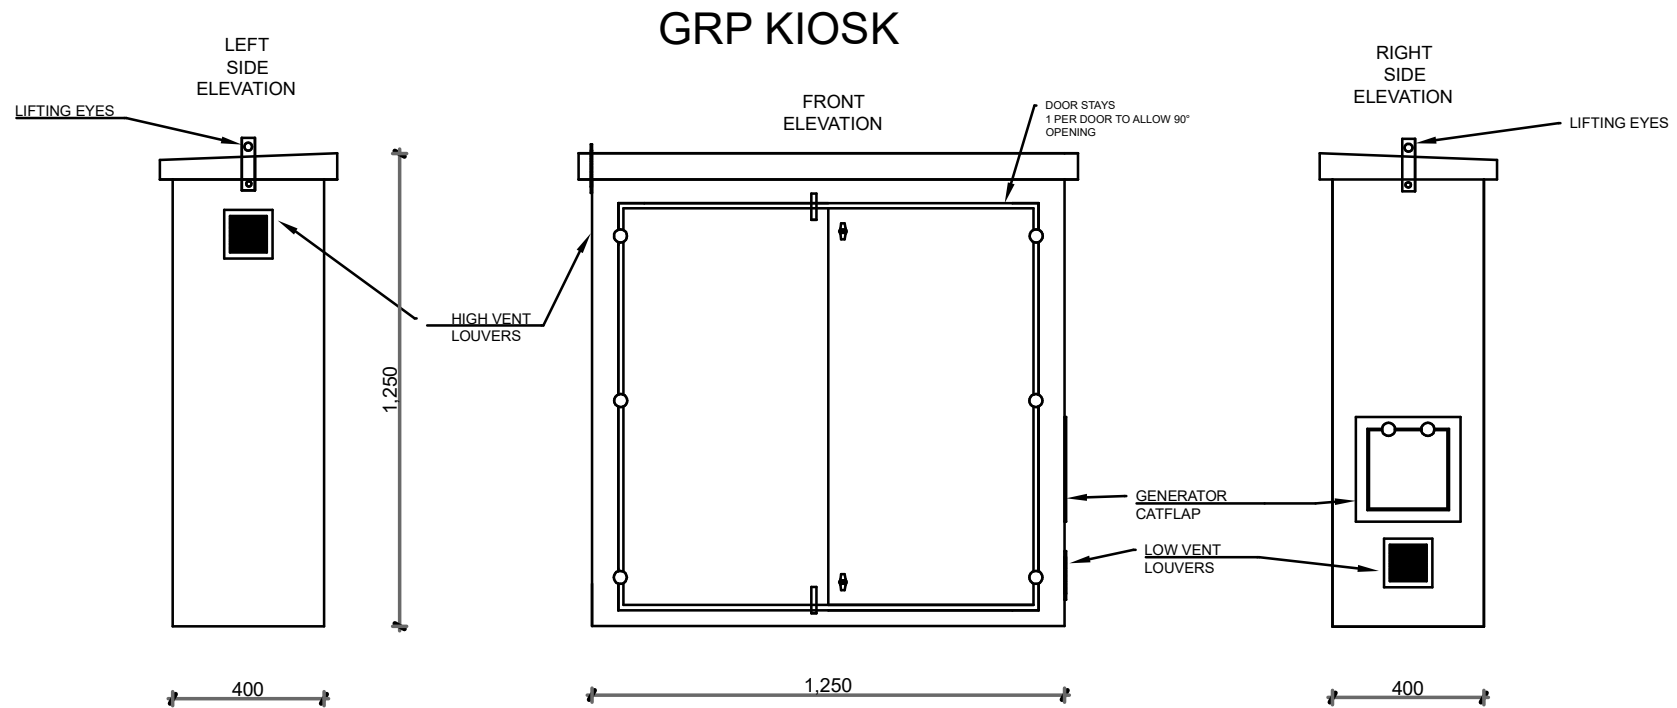

CINDERS NURSERY
PUMPING STATION KIOSK