


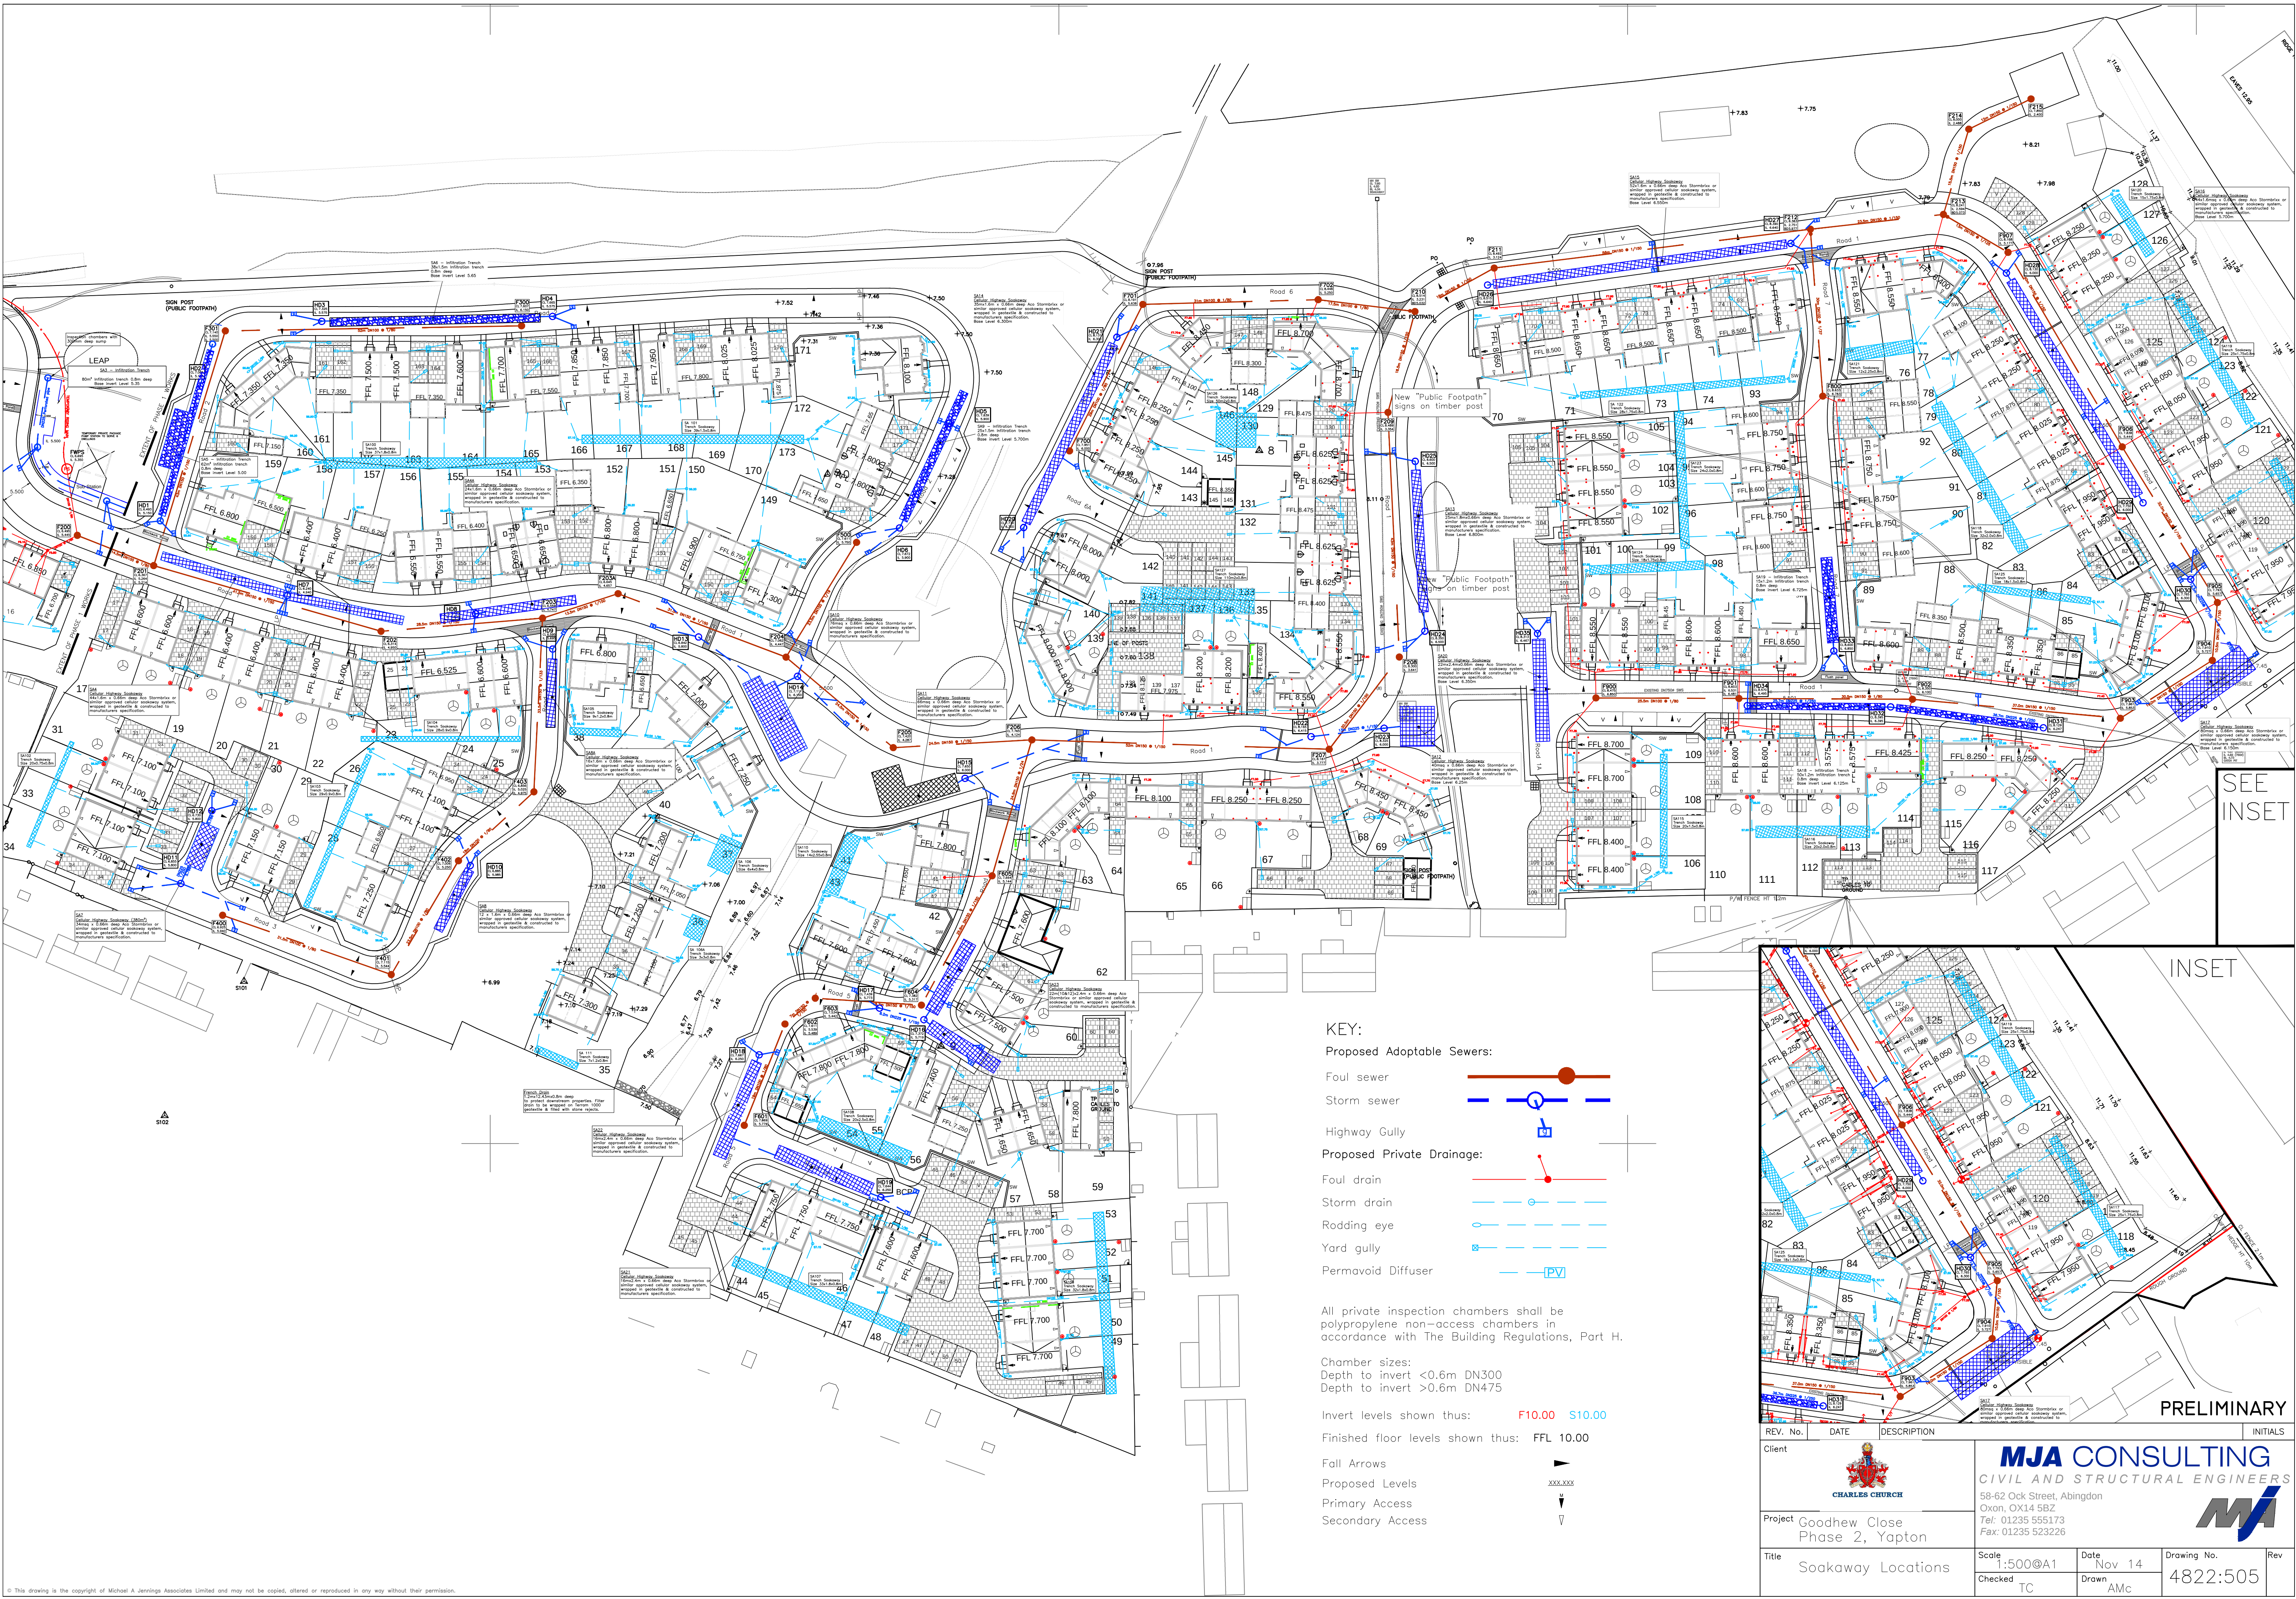

KEY:

Proposed Adoptable Sewers:

- Foul sewer
- Storm sewer
- Highway Gully
- Proposed Private Drainage:
- Foul drain
- Storm drain
- Rodding eye
- Yard gully
- Permavoid Diffuser


All private inspection chambers shall be polypropylene non-access chambers in accordance with The Building Regulations, Part H.

Chamber sizes:
Depth to invert <0.6m DN300
Depth to invert >0.6m DN475

Invert levels shown thus: F10.00 F10.00

Finished floor levels shown thus: FFL 10.00

- Fall Arrows
- Proposed Levels
- Primary Access
- Secondary Access

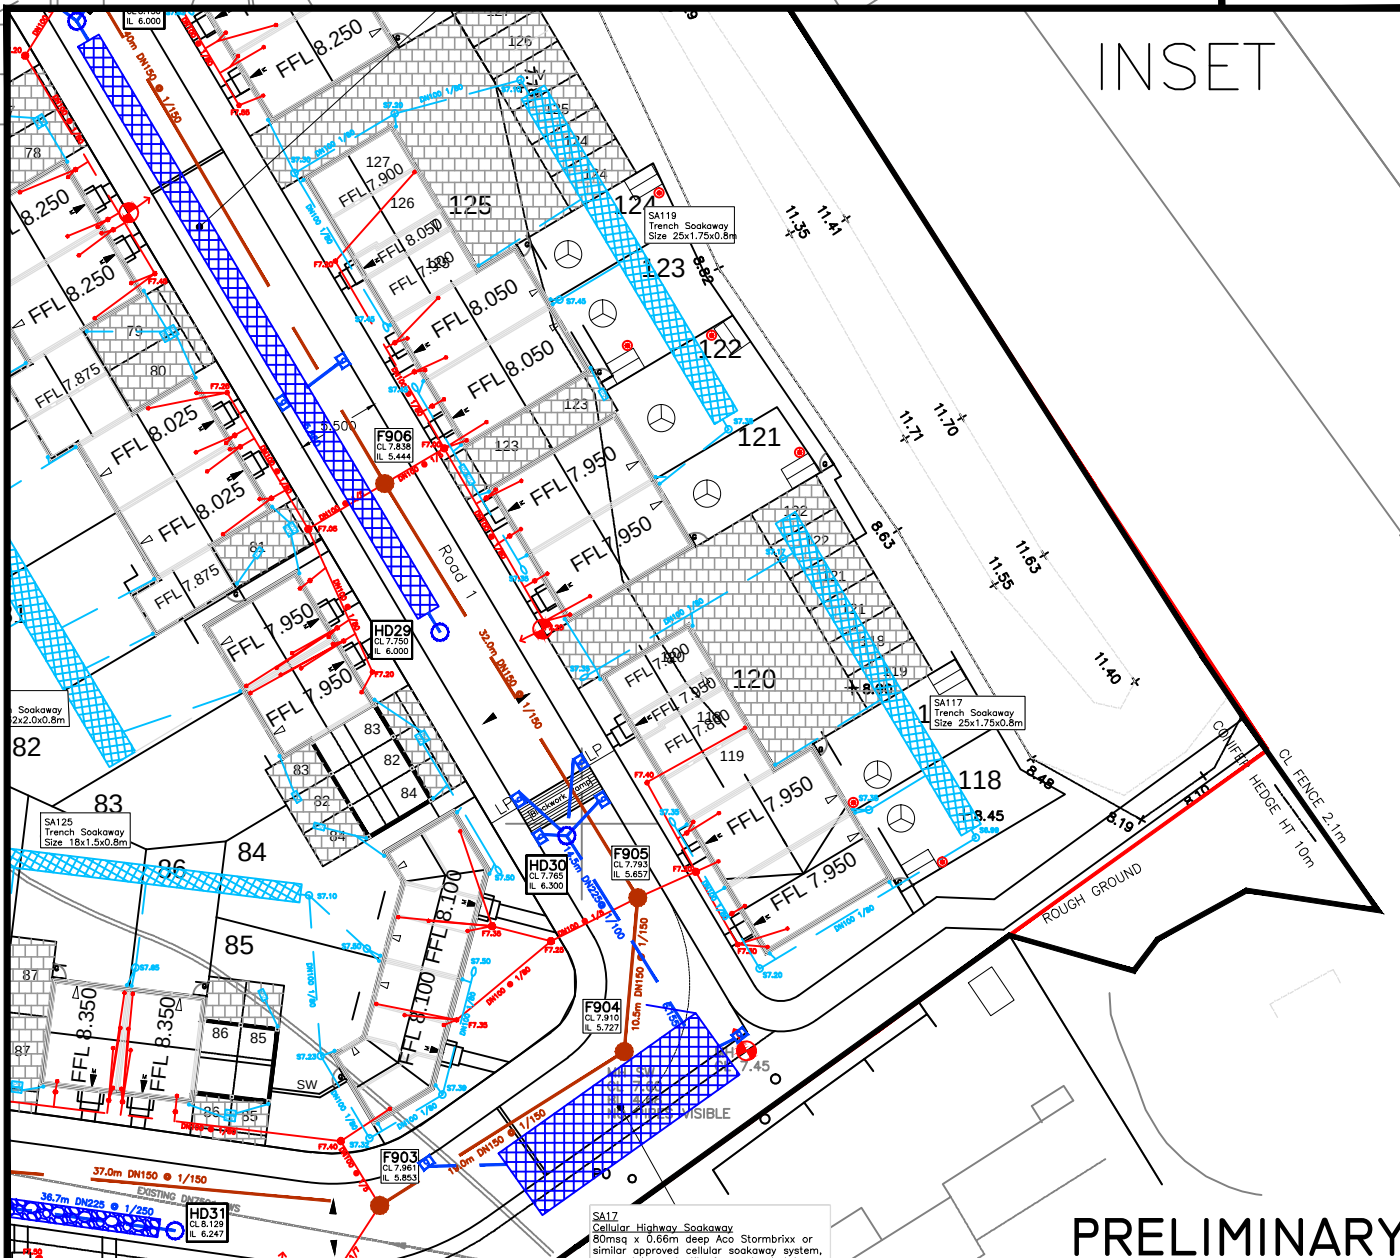

PRELIMINARY

REV. No.	DATE	DESCRIPTION	INITIALS
Client			
			
Project			
Goodhew Close Phase 2, Yapton			
Title			
Soakaway Locations			
Scale		Date	Drawing No.
1:500@A1		Nov 14	4822:505
Checked		Drawn	Rev
TC		AMc	