

LEGEND

General Legend for all drawings:



Soft Landscape

 Existing Tree / Hedgerow
Planting to be retained.
Red line denotes RPA.



Proposed Specimen Planting





☐ Proposed Climbing Planting

 **Proposed Shrub Planting**
Proposed Hedge Planting
Proposed Bulb Planting **Proposed Scrub Mix (see Matrix 001 for typical planting mix)**

	G11
GT4	Proposed Amenity Grass

GT2	GT2
Proposed shade tolerant	Proposed shade tolerant

GT3 Proposed Meadow Grass

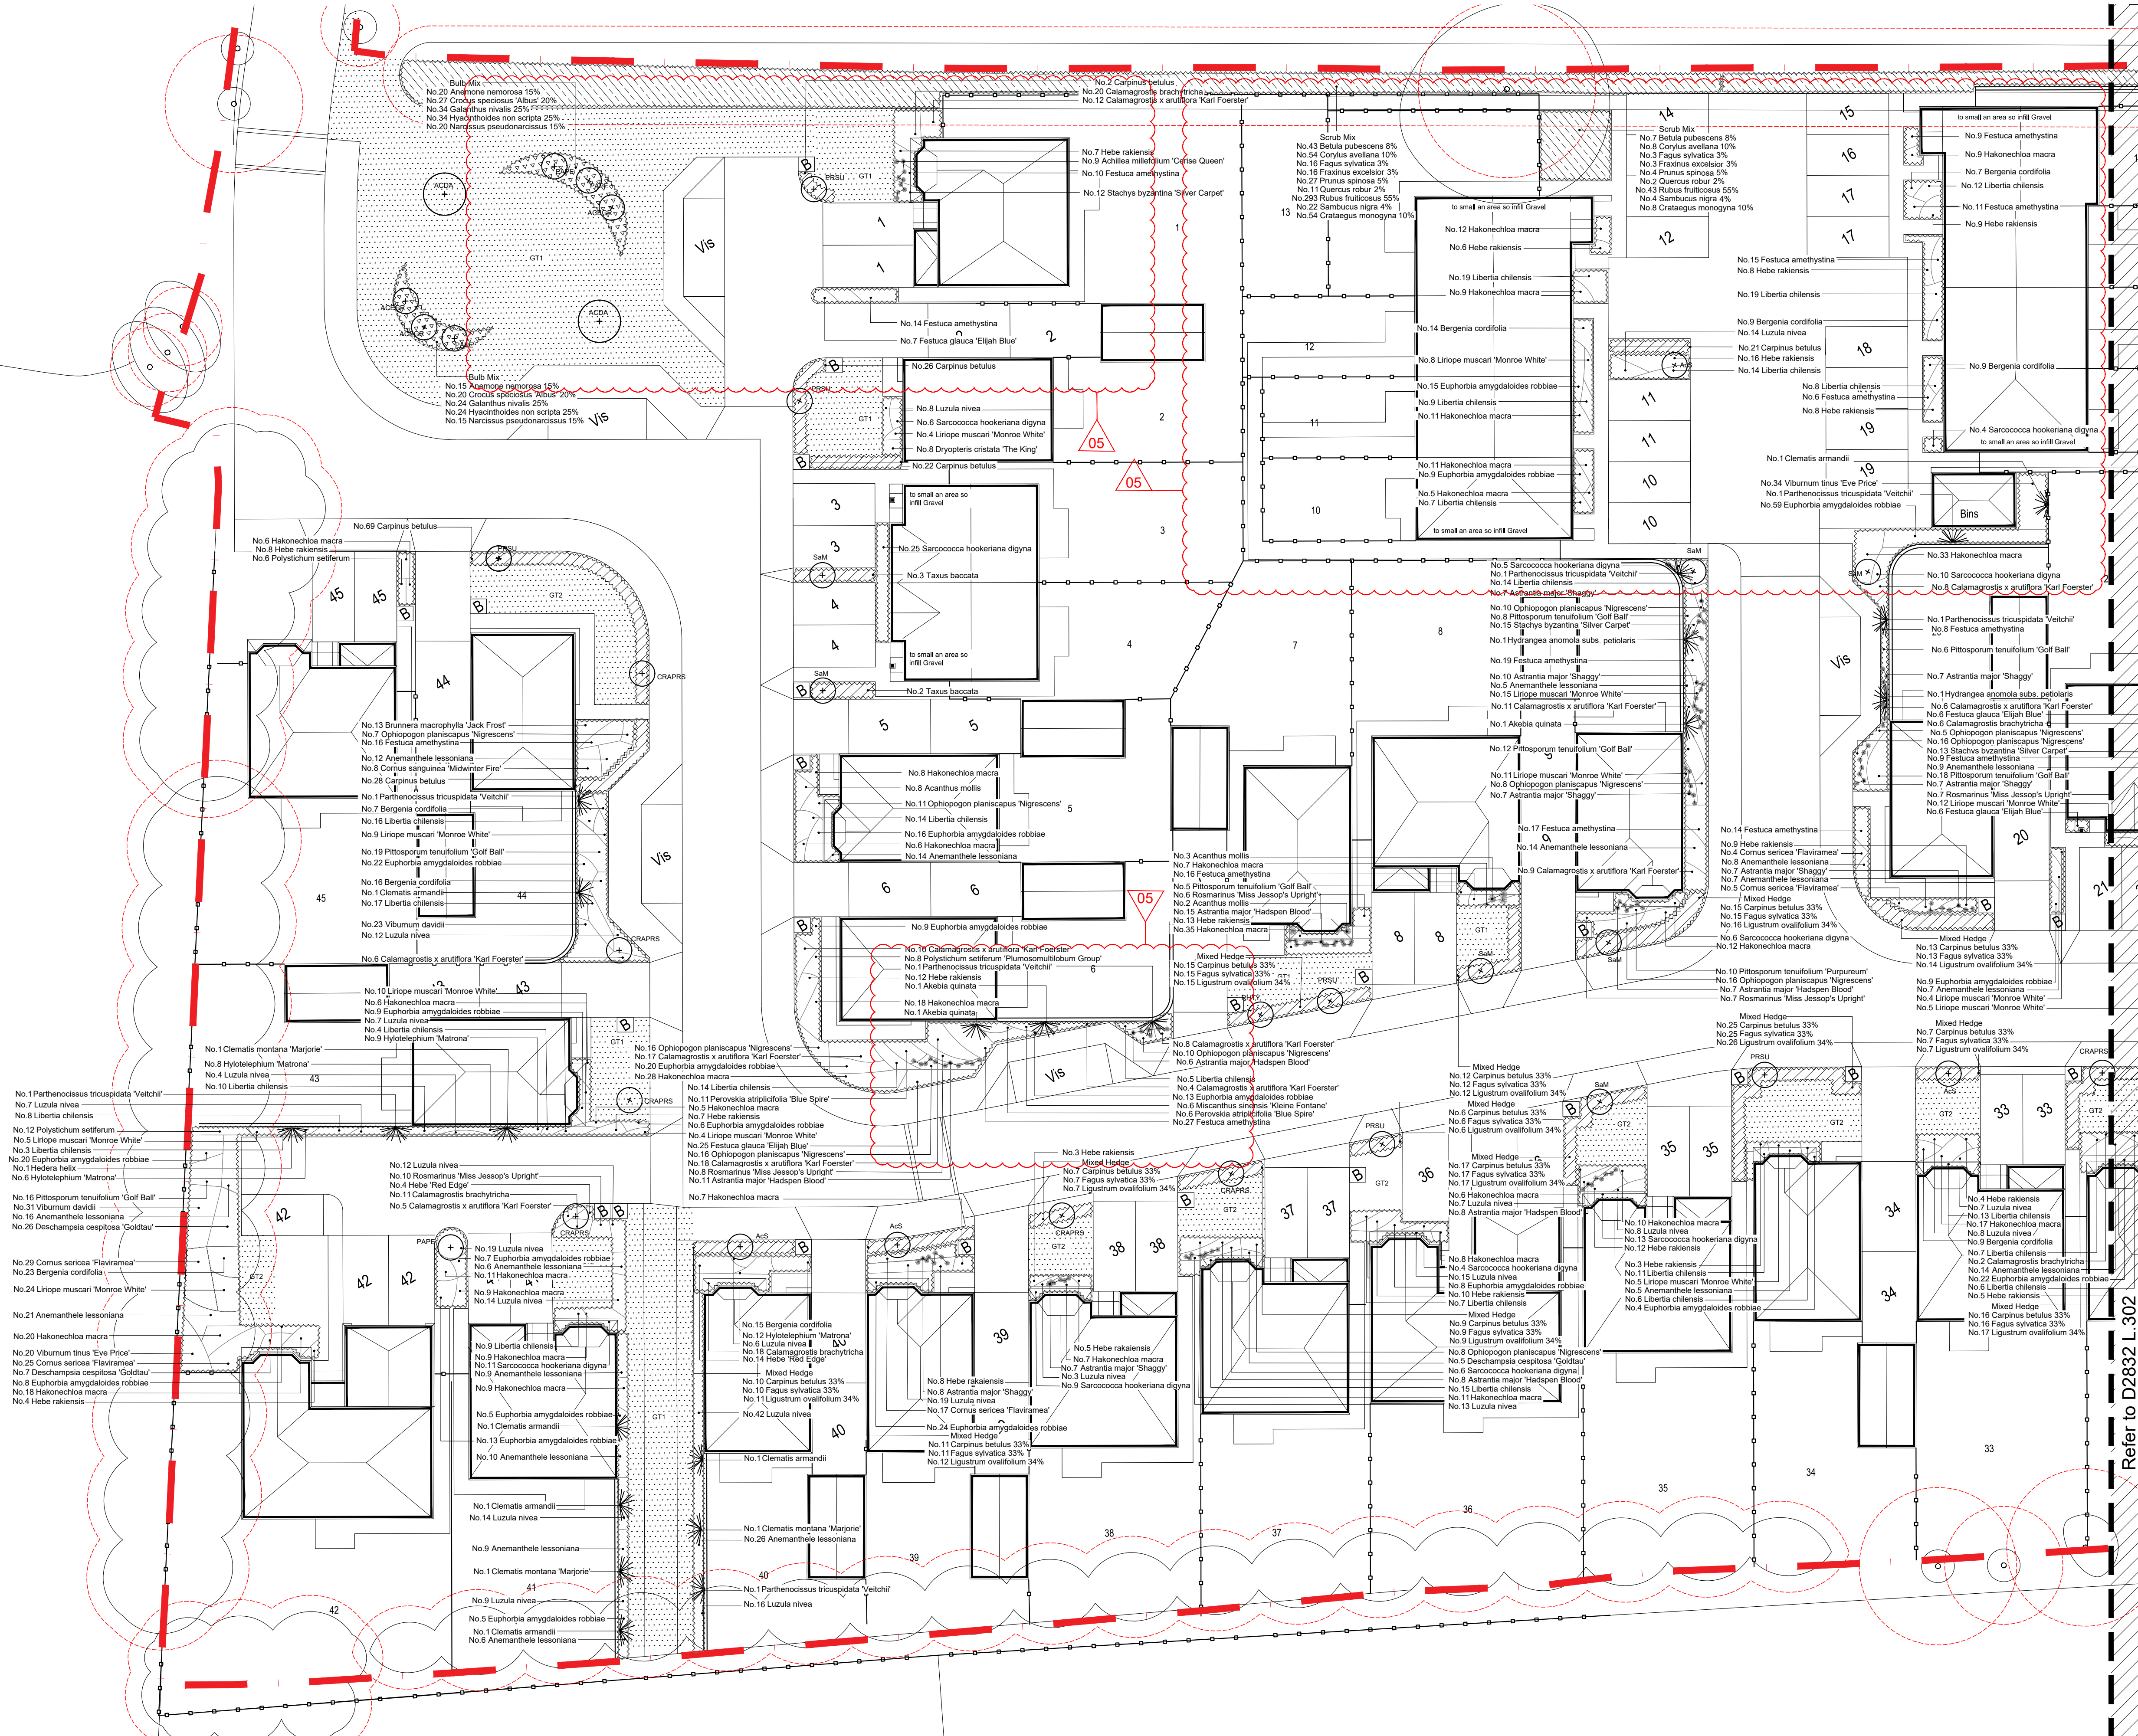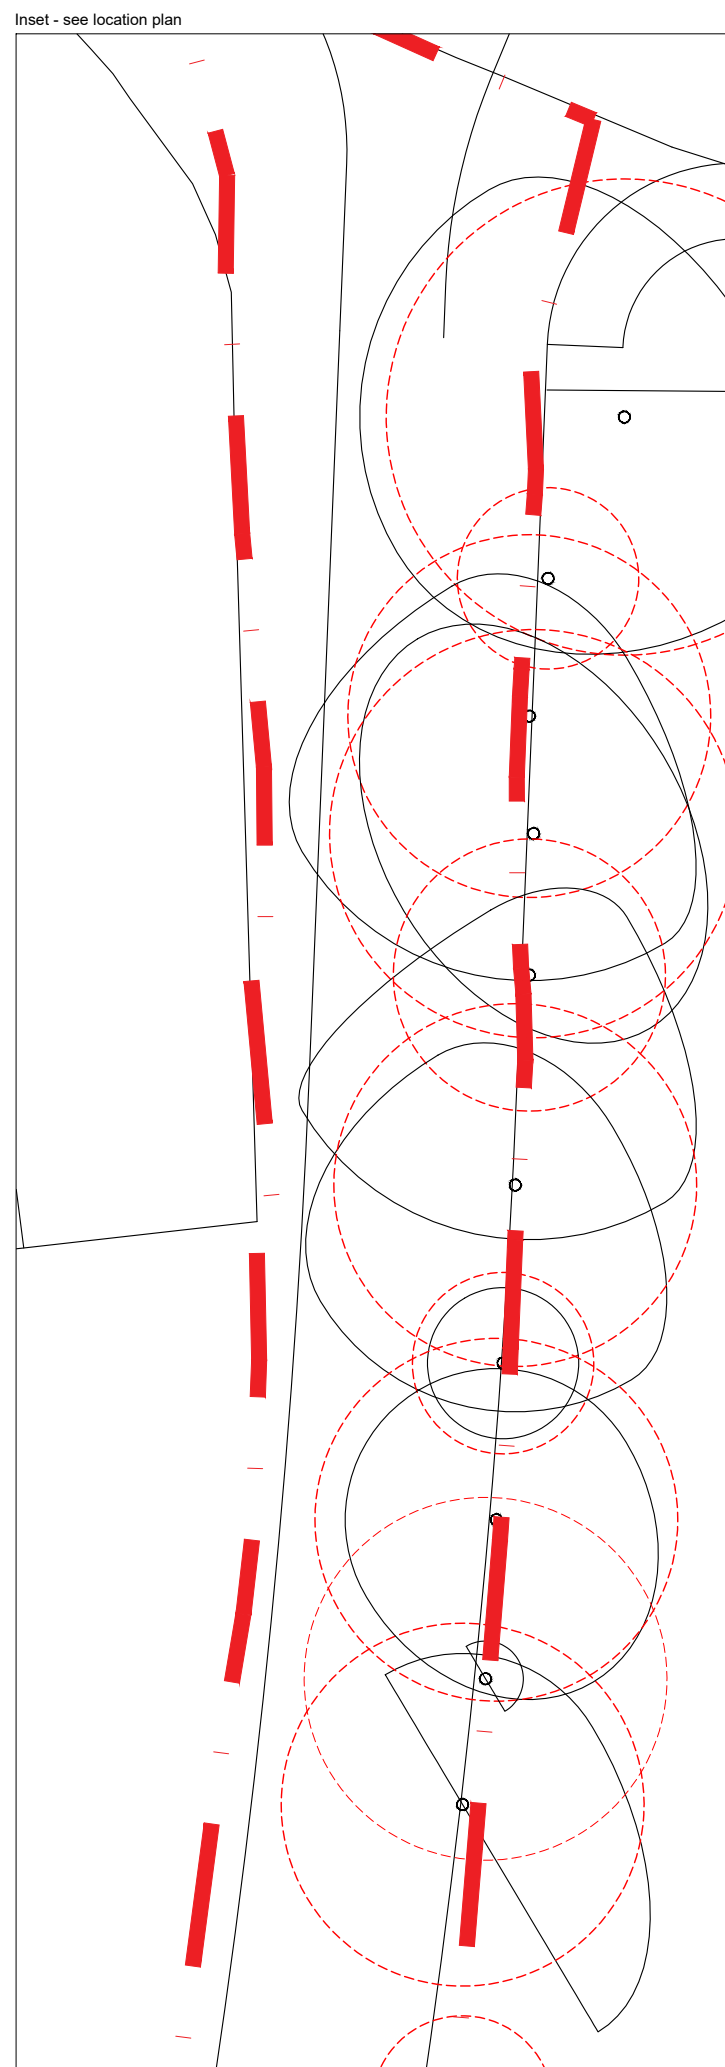

Refer to D2832 L.302

PL05	31.07.2020	Updated in line with updated layout. Issued for Planning	mf	sq
PL04	16.06.2020	Road alignment and parking amended in line with final layout. Issued for Planning	mf	sq
PL03	10.06.2020	Amended in line with latest Architects layout. Issued for Planning	mf	sq
PL02	13.02.2020	Amended Eastern Public Open Space following client's comments	pm	sq
PL01	10.01.19	Issued for Planning	pm	sq
Revision	Date	Reason	Drawn	Checked

Disclaimers:

1. This drawing is copyright of fabrik ltd. It must not be copied or reproduced without written consent from the owner.
2. Do not scale from this drawing. Only figured dimensions are to be taken from this drawing.
3. All contractors must visit site and be responsible for taking and checking all dimensions related to the works shown on the drawing prior to the start of work.

ARON D. HARRIS © 2020/0000

External References:

- D2832 North End Road, Yaxton, West Sussex\Drawings\02 Architect\20 07 29 Updated site layout\A856 59A PLANNING LAYOUT - Standard\A856 59A PLANNING LAYOUT - co

 fbvl landscape architects

Lenten House | 16 Lenten Street | Alton | Hampshire | GU34 1HG
T: 01420 501250 | E: alton@fishbik.co.uk | W: www.fishbik.co.uk

Project	Client
---------	--------

North End Road, Yapton, West Sussex Redrow Homes Limited

Detailed Planting Plan - Sheet 1 of 2

Purpose of Issue	Drawn By	Checked By	Drawn Scale	Date of First Issue
------------------	----------	------------	-------------	---------------------

ISSUED FOR PLANNING APPROVAL pm sg 1:200 @ A1 Jan | 2020

Project Number	Origin	Zone	Level	File Type	Role	Number	Revision
----------------	--------	------	-------	-----------	------	--------	----------

D2832	FAB	00	GL	DR	L	0301	PL05
-------	-----	----	----	----	---	------	------
