


LEGEND




General Legend for all drawings



Setting Out

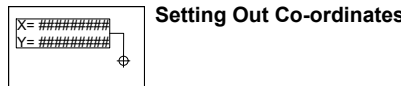

Refer to Fabrik drawing D2832_FAB_1_GL_DR_L_0301 for the Landscape Legend

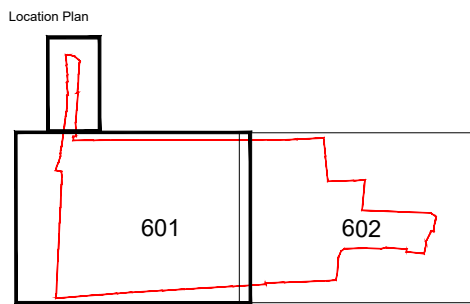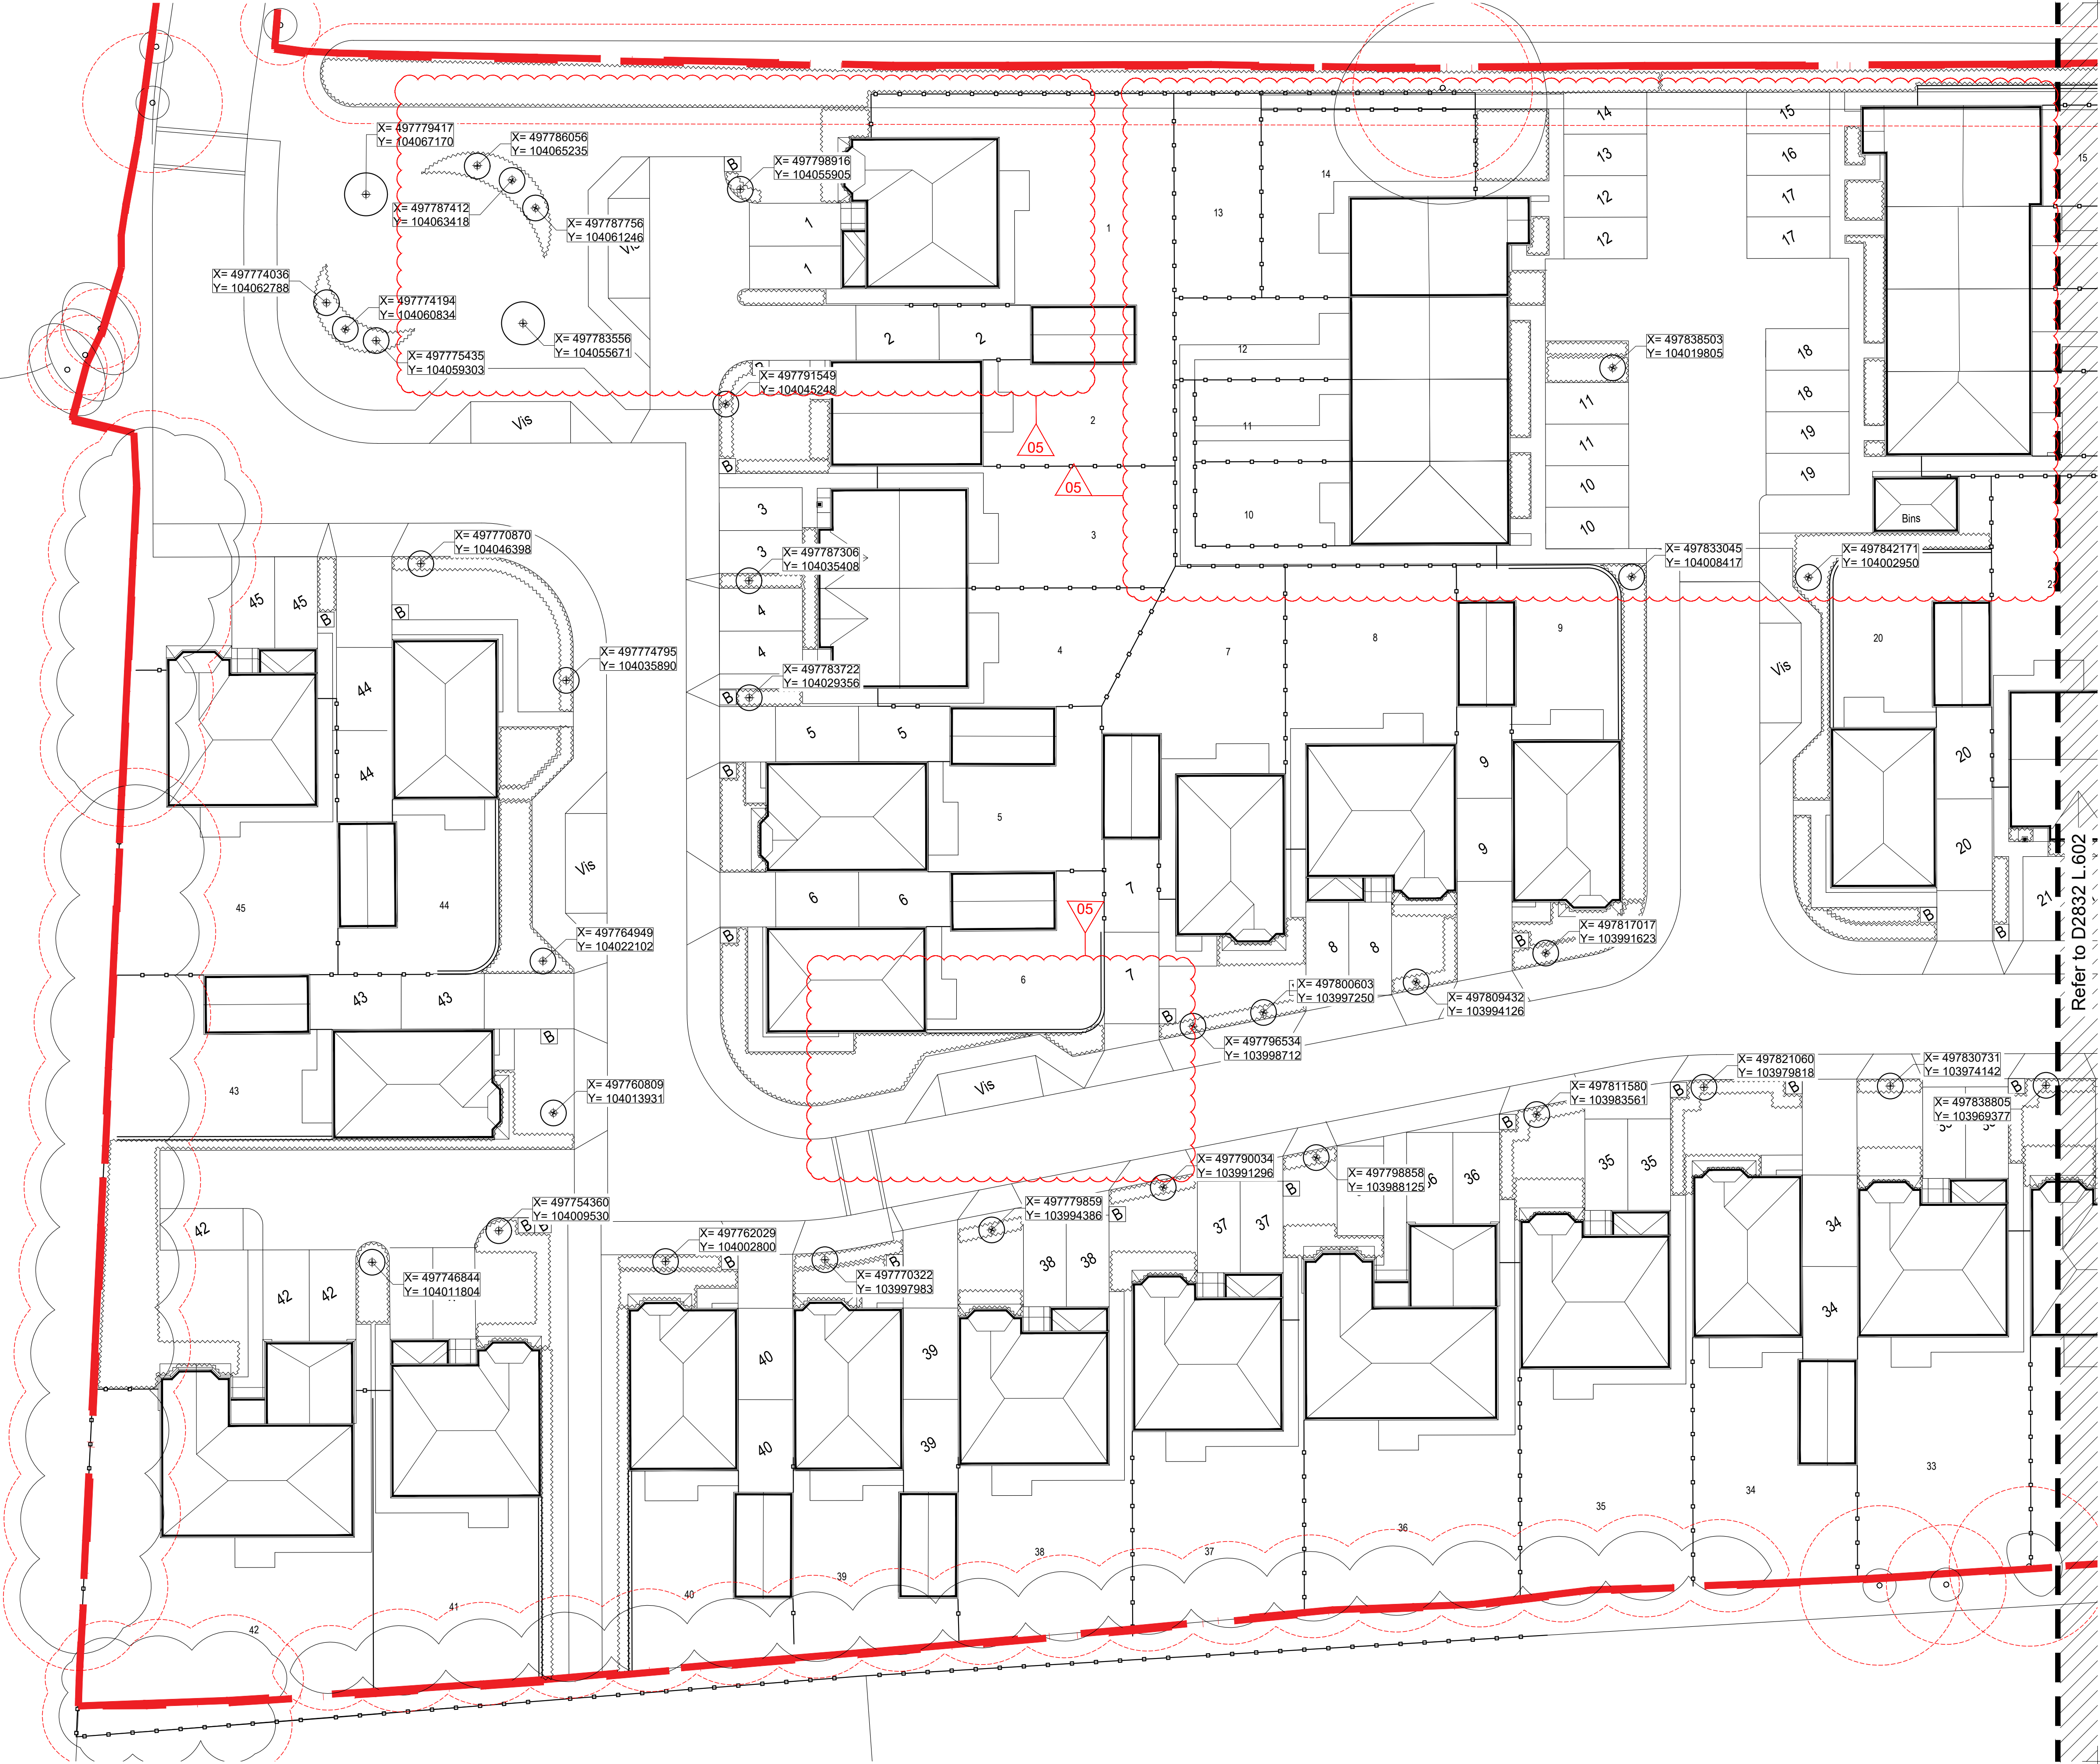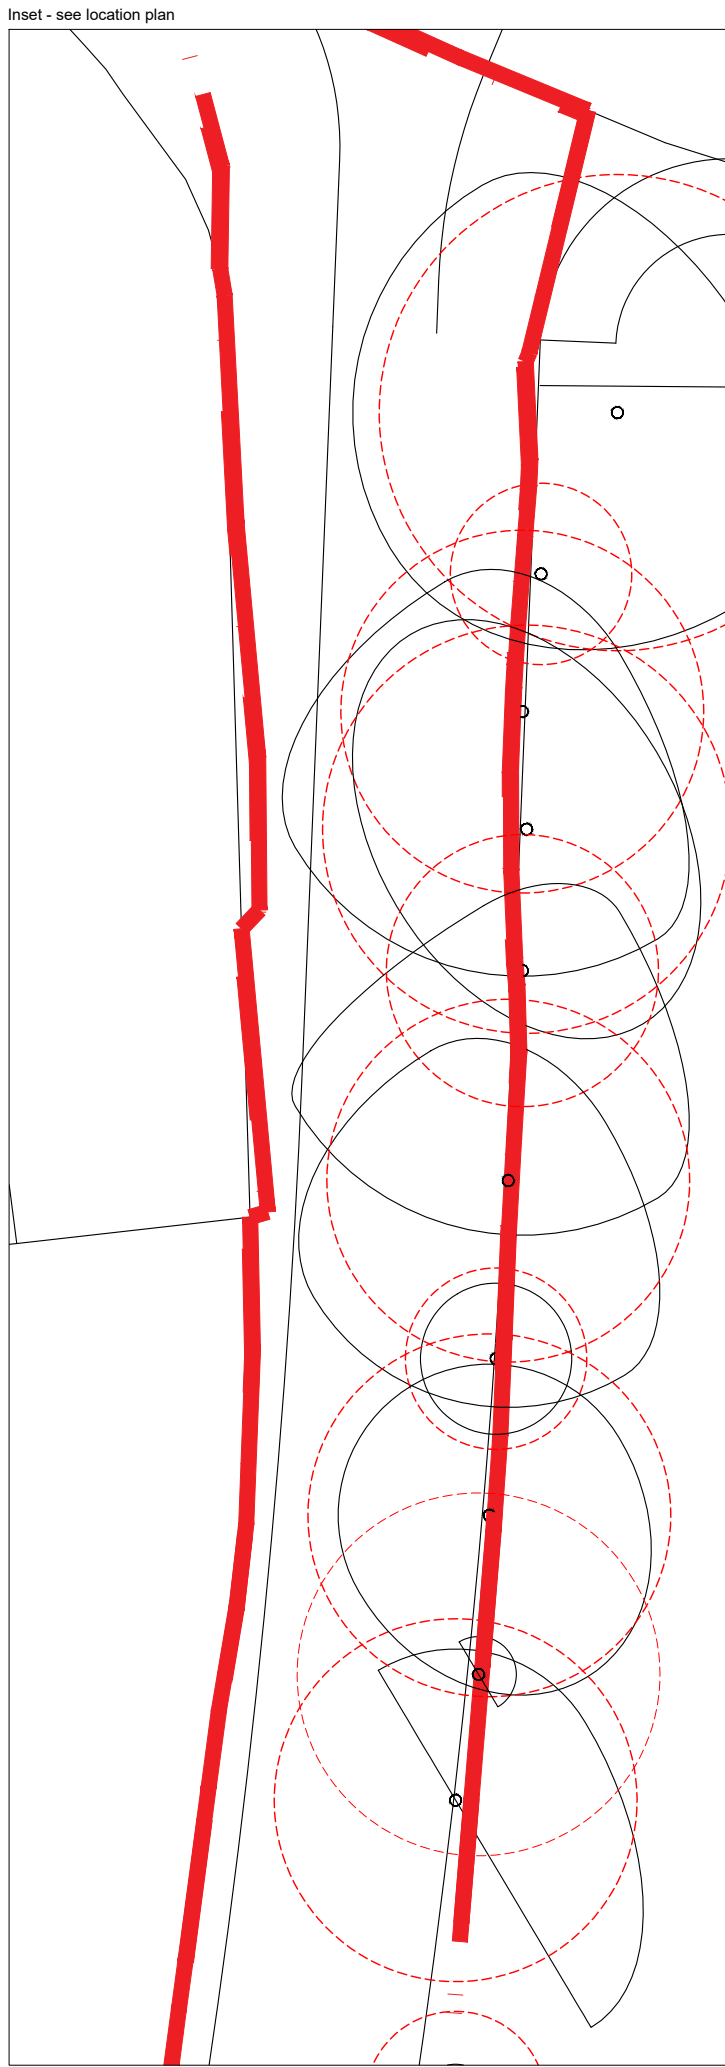

fabrik landscape architects
Lentons House | 15 Lentons Street | Alton | Hampshire | GU34 1HG
T: 01429 592590 | E: alton@fabrikuk.com | W: www.fabrikuk.com

Project: North End Road, Yapton, West Sussex Redrow Homes Limited
Drawing Title: Tree Setting Out Plan - Sheet 1 of 2
Purpose of Issue: ISSUED FOR PLANNING APPROVAL
Client: Redrow Homes Limited

Project Number	Design	Zone	Level	File Type	Role	Number	Revision
D2832	FAB	00	GL	DR	L	0601	PL05

Drawn By: pm Checked By: sg Drawn Scale: 1:200 @ A1 Date of First Issue: Jan 20

PL05	31.07.2020	Updated in line with updated layout. Issued for Planning	inf	hg
PL04	16.08.2020	Road alignment and parking amended in line with final layout. Issued for Planning	inf	hg
PL03	10.09.2020	Amended in line with latest Architects layout. Issued for Planning	pm	hg
PL02	13.02.2020	Amended Eastern Public Open Space following client's comments	pm	hg
PL01	10.01.2020	Issued for Planning	pm	hg
Revision/Date		Drawn	Checked	

Disclaimer:
1. This drawing is copyright of fabrik. It must not be copied or reproduced without written consent from the owner.
2. Do not scale from this drawing. Only stated dimensions are to be taken from this drawing.
3. fabrik is not responsible for taking and checking all dimensions related to the works shown on the drawing prior to construction.

External References:
• D2832 North End Road, Yapton, West Sussex Drawings/02 Architect/20 07 20 Updated site layout/AB56_SBA PLANNING LAYOUT - Standard/AB56_SBA PLANNING LAYOUT - copy
• D2832 North End Road, Yapton, West Sussex Drawings/07 Landscaping/AutocAD/Design/02/20/01 and legend
• D2832 North End Road, Yapton, West Sussex Drawings/07 fabrik/Working/AutocAD/Design/02/20/01_yinf.pdf