



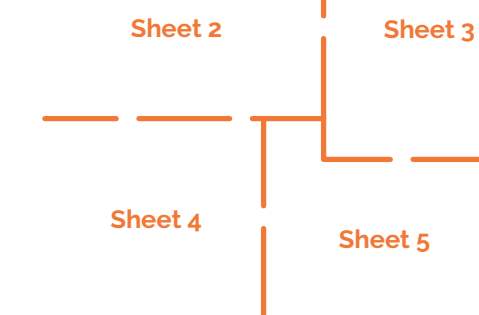

NOTES:
DO NOT SCALE FROM DRAWING
NOT FOR CONSTRUCTION, FOR PLANNING
PURPOSES ONLY

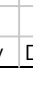

- | | |
|---|--|
|  | Existing trees to be retained and protected during construction |
|  | Proposed tree planting within soft landscape. See detail on sheet 1 |
|  | Proposed specimen shrub planting |
|  | Proposed climbing plants to be trained up adjacent wall/fence/pergola with galvanised wires and hook set 250mm apart with support canes removed prior to planting |
|  | Proposed <i>Buxus</i> (box) hedge planting to be planted in a single row at 300mm centres. To be maintained at 0.6m height |
|  | Proposed hedge planting to be planted in a double staggered row 300mm apart and at 500mm centres in each row. To be maintained at 1m height |
|  | Proposed native hedge planting to be planted in a double staggered row 300mm apart and at 500mm centres in each row. To be maintained at 1.8m height adjacent to site boundaries |
|  | Proposed shrub planting to receive 75mm bark mulch after planting operations |
|  | Proposed native mix shrub planting to be planted in groups of 5-7no. of each species and as above |
|  | Proposed grass areas to receive good quality amenity grasses laid in line with good horticultural practices |
|  | Proposed Open Space Areas, to be seeded with EL1 Flowering Lawn grass seed mix as supplied by Emorsgate and sown at 4 grams per msq, or similar and approved |
|  | Proposed Open Space Areas with existing groundcover to be retained. Areas disturbed during construction to be seeded with EM2 Standard General Purpose meadow mix. Shaded areas to be seeded with EW1 Woodland Mixture as supplied by Emorsgate and sown at 4 grams per msq, or similar and approved |
|  | Proposed Attenuation Pond, to be seeded with EM8 Meadow mixture for Wetlands as supplied by Emorsgate and sown at 4 grams per msq, or similar and approved |
|  | Cut lines |
|  | Approximate position of bird box, as described, available from Schwegler-nature.de or similar and approved |
|  | Approximate position of lighting columns. Ref to dwg 18-070-106 Street Lighting Plan (WIP) by Odyssey for more details |

[illegible]

HEAD OFFICE
Rodbourn Rail Business Centre, Grange Lane,
Malmesbury, SN16 0ES
Tel: 01666 925616

Courtyard House, Mill Lane, Godalming, GU7 1EY
Tel: 01483 425714

Suite 6, Crescent House, Yonge Close, Eastleigh, SO50 9S
Tel: 02382 026300

email: mail@acdenv.co.uk
www.acdenvironmental.co.uk



scheme: Land off Burndell Road
Yapton

client: Bovis Homes
drawing: Soft Landscape Proposal

date: Nov. 2018

scale: 1:200@A1
drawing no: BOV22172 11 sheet 2

drawn: AE checked: DKM

Copyright of ACD Environmental Ltd. All rights described in Chapter IV of the Copyright, Designs and Patents Act 1988 have been generally asserted: 2011. Copyright of this plan remains with ACD until all fees have been paid in full.