


Proposed location of F/Hyd.

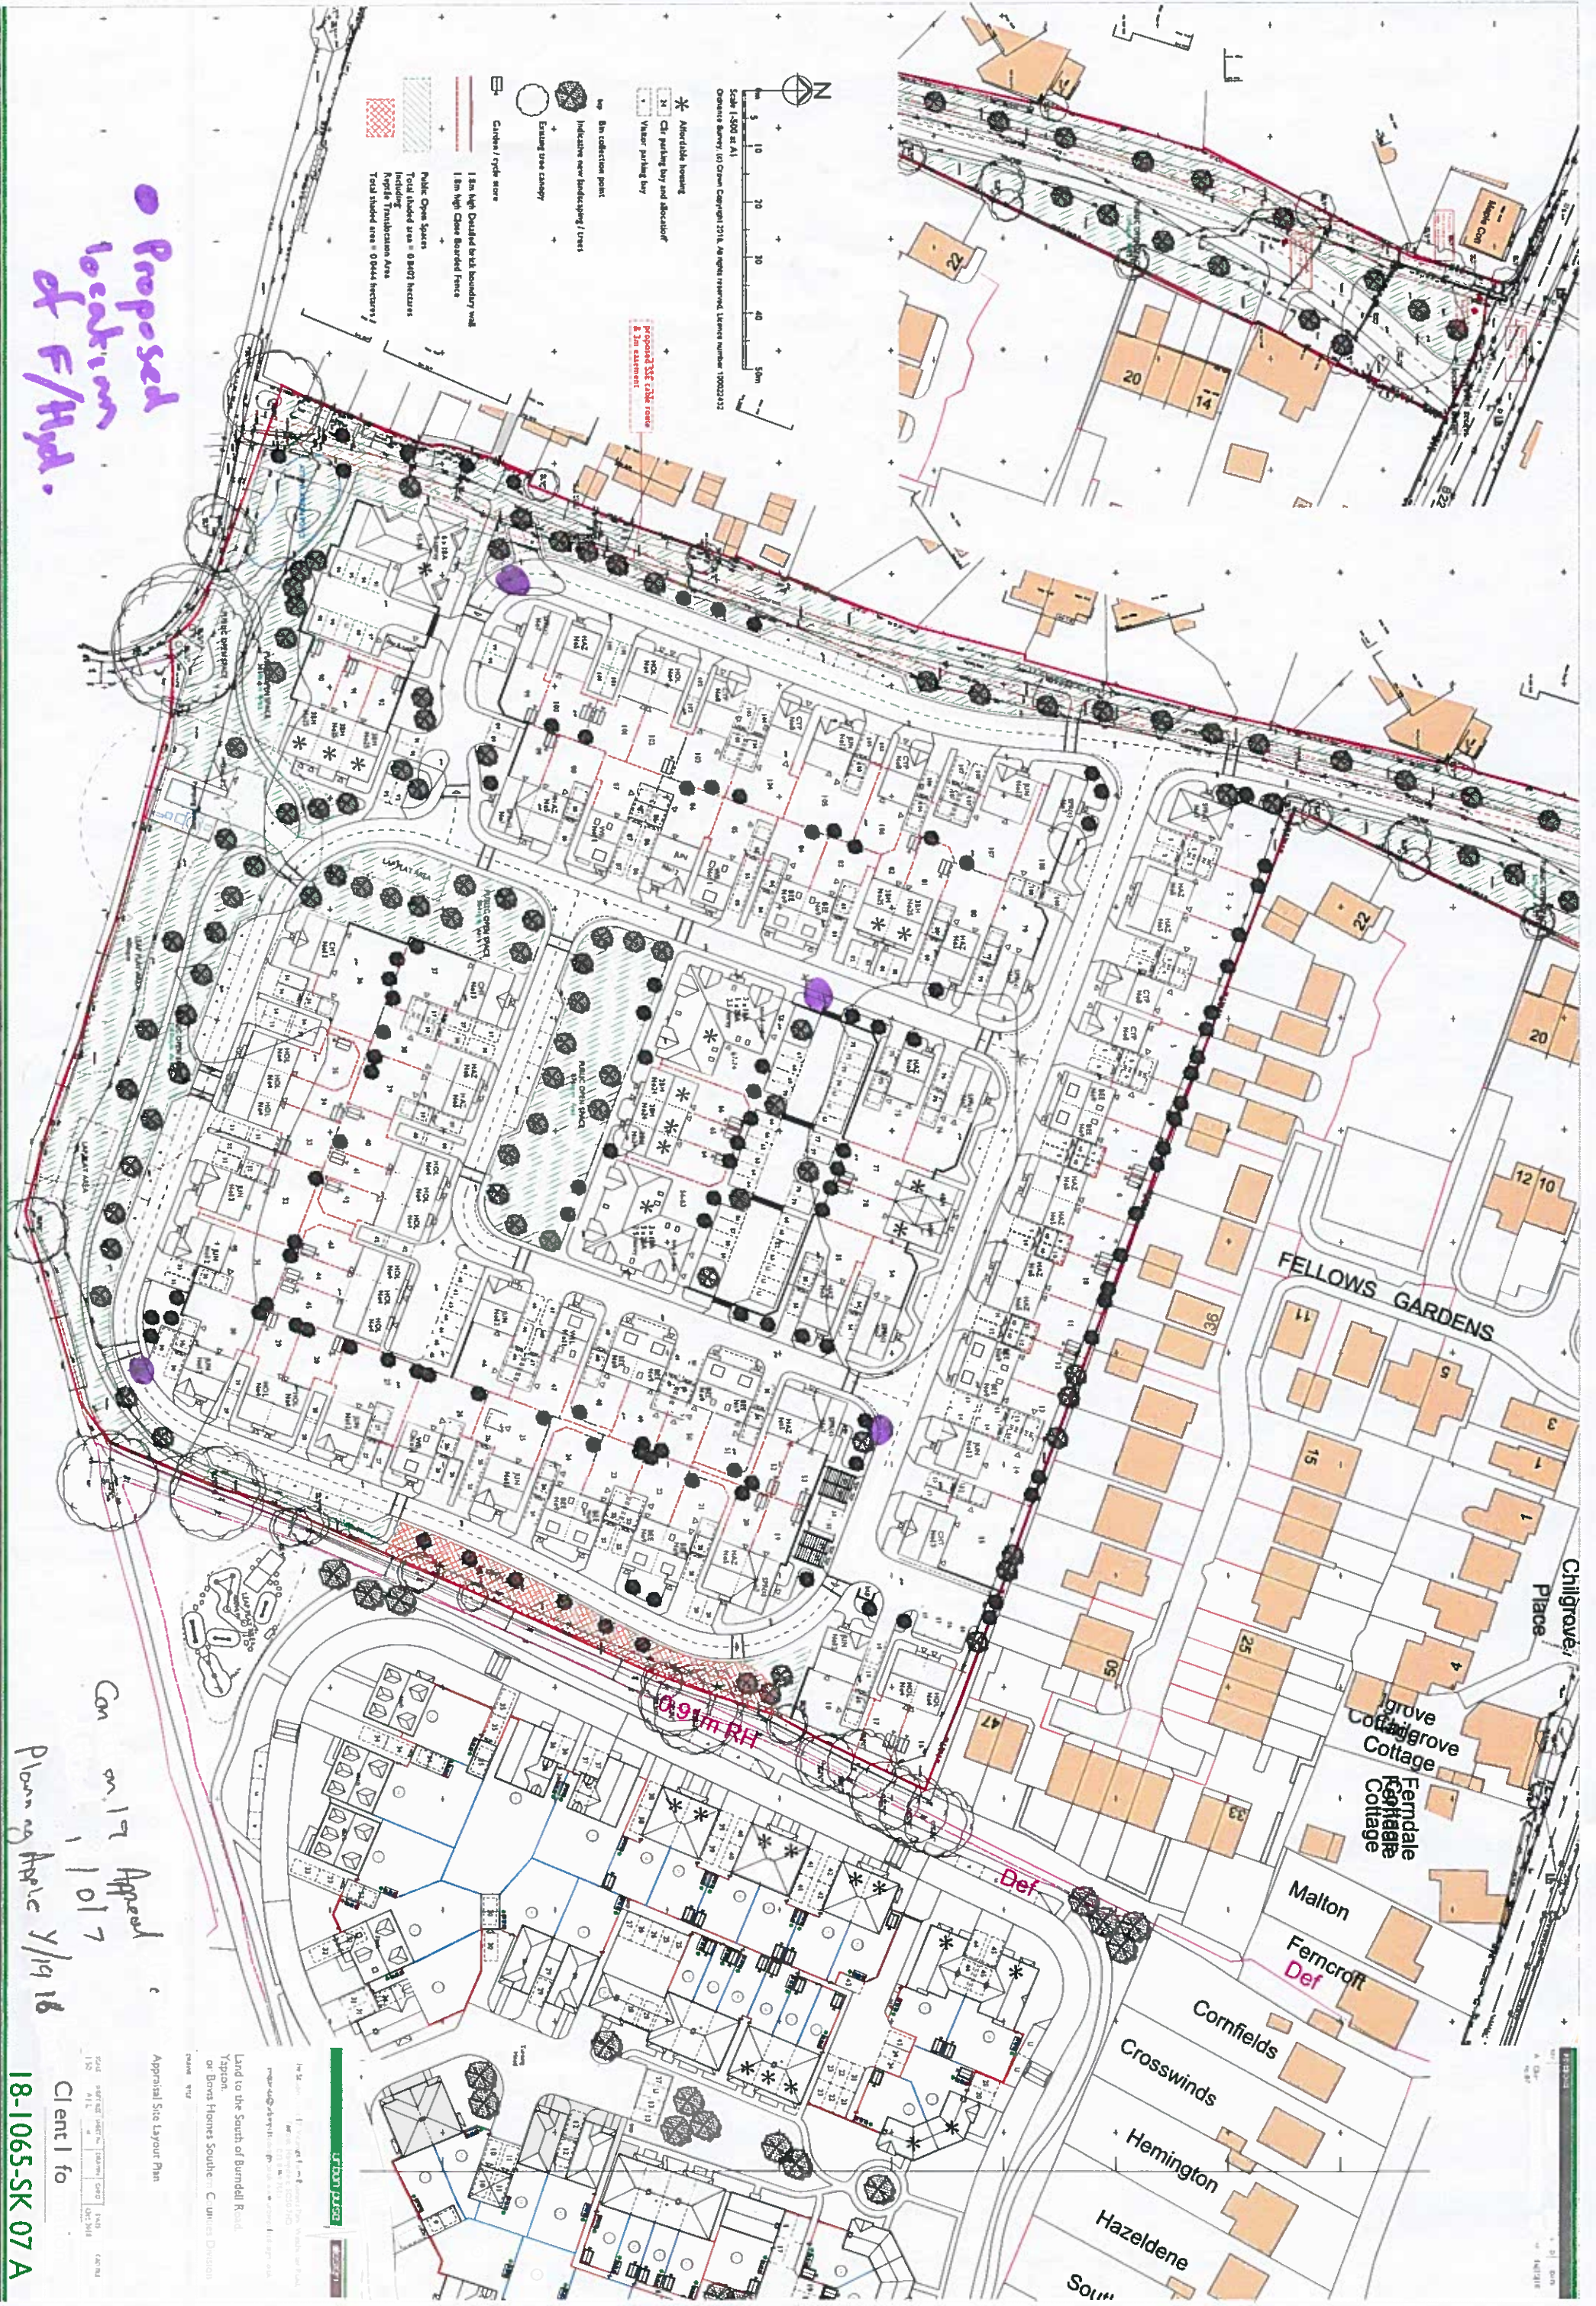

Can on 17 April
Planning Appeal 1/1017
Y/19 16

Client I to
18-1065-SK 07 A

WSEC Highways Consultation