


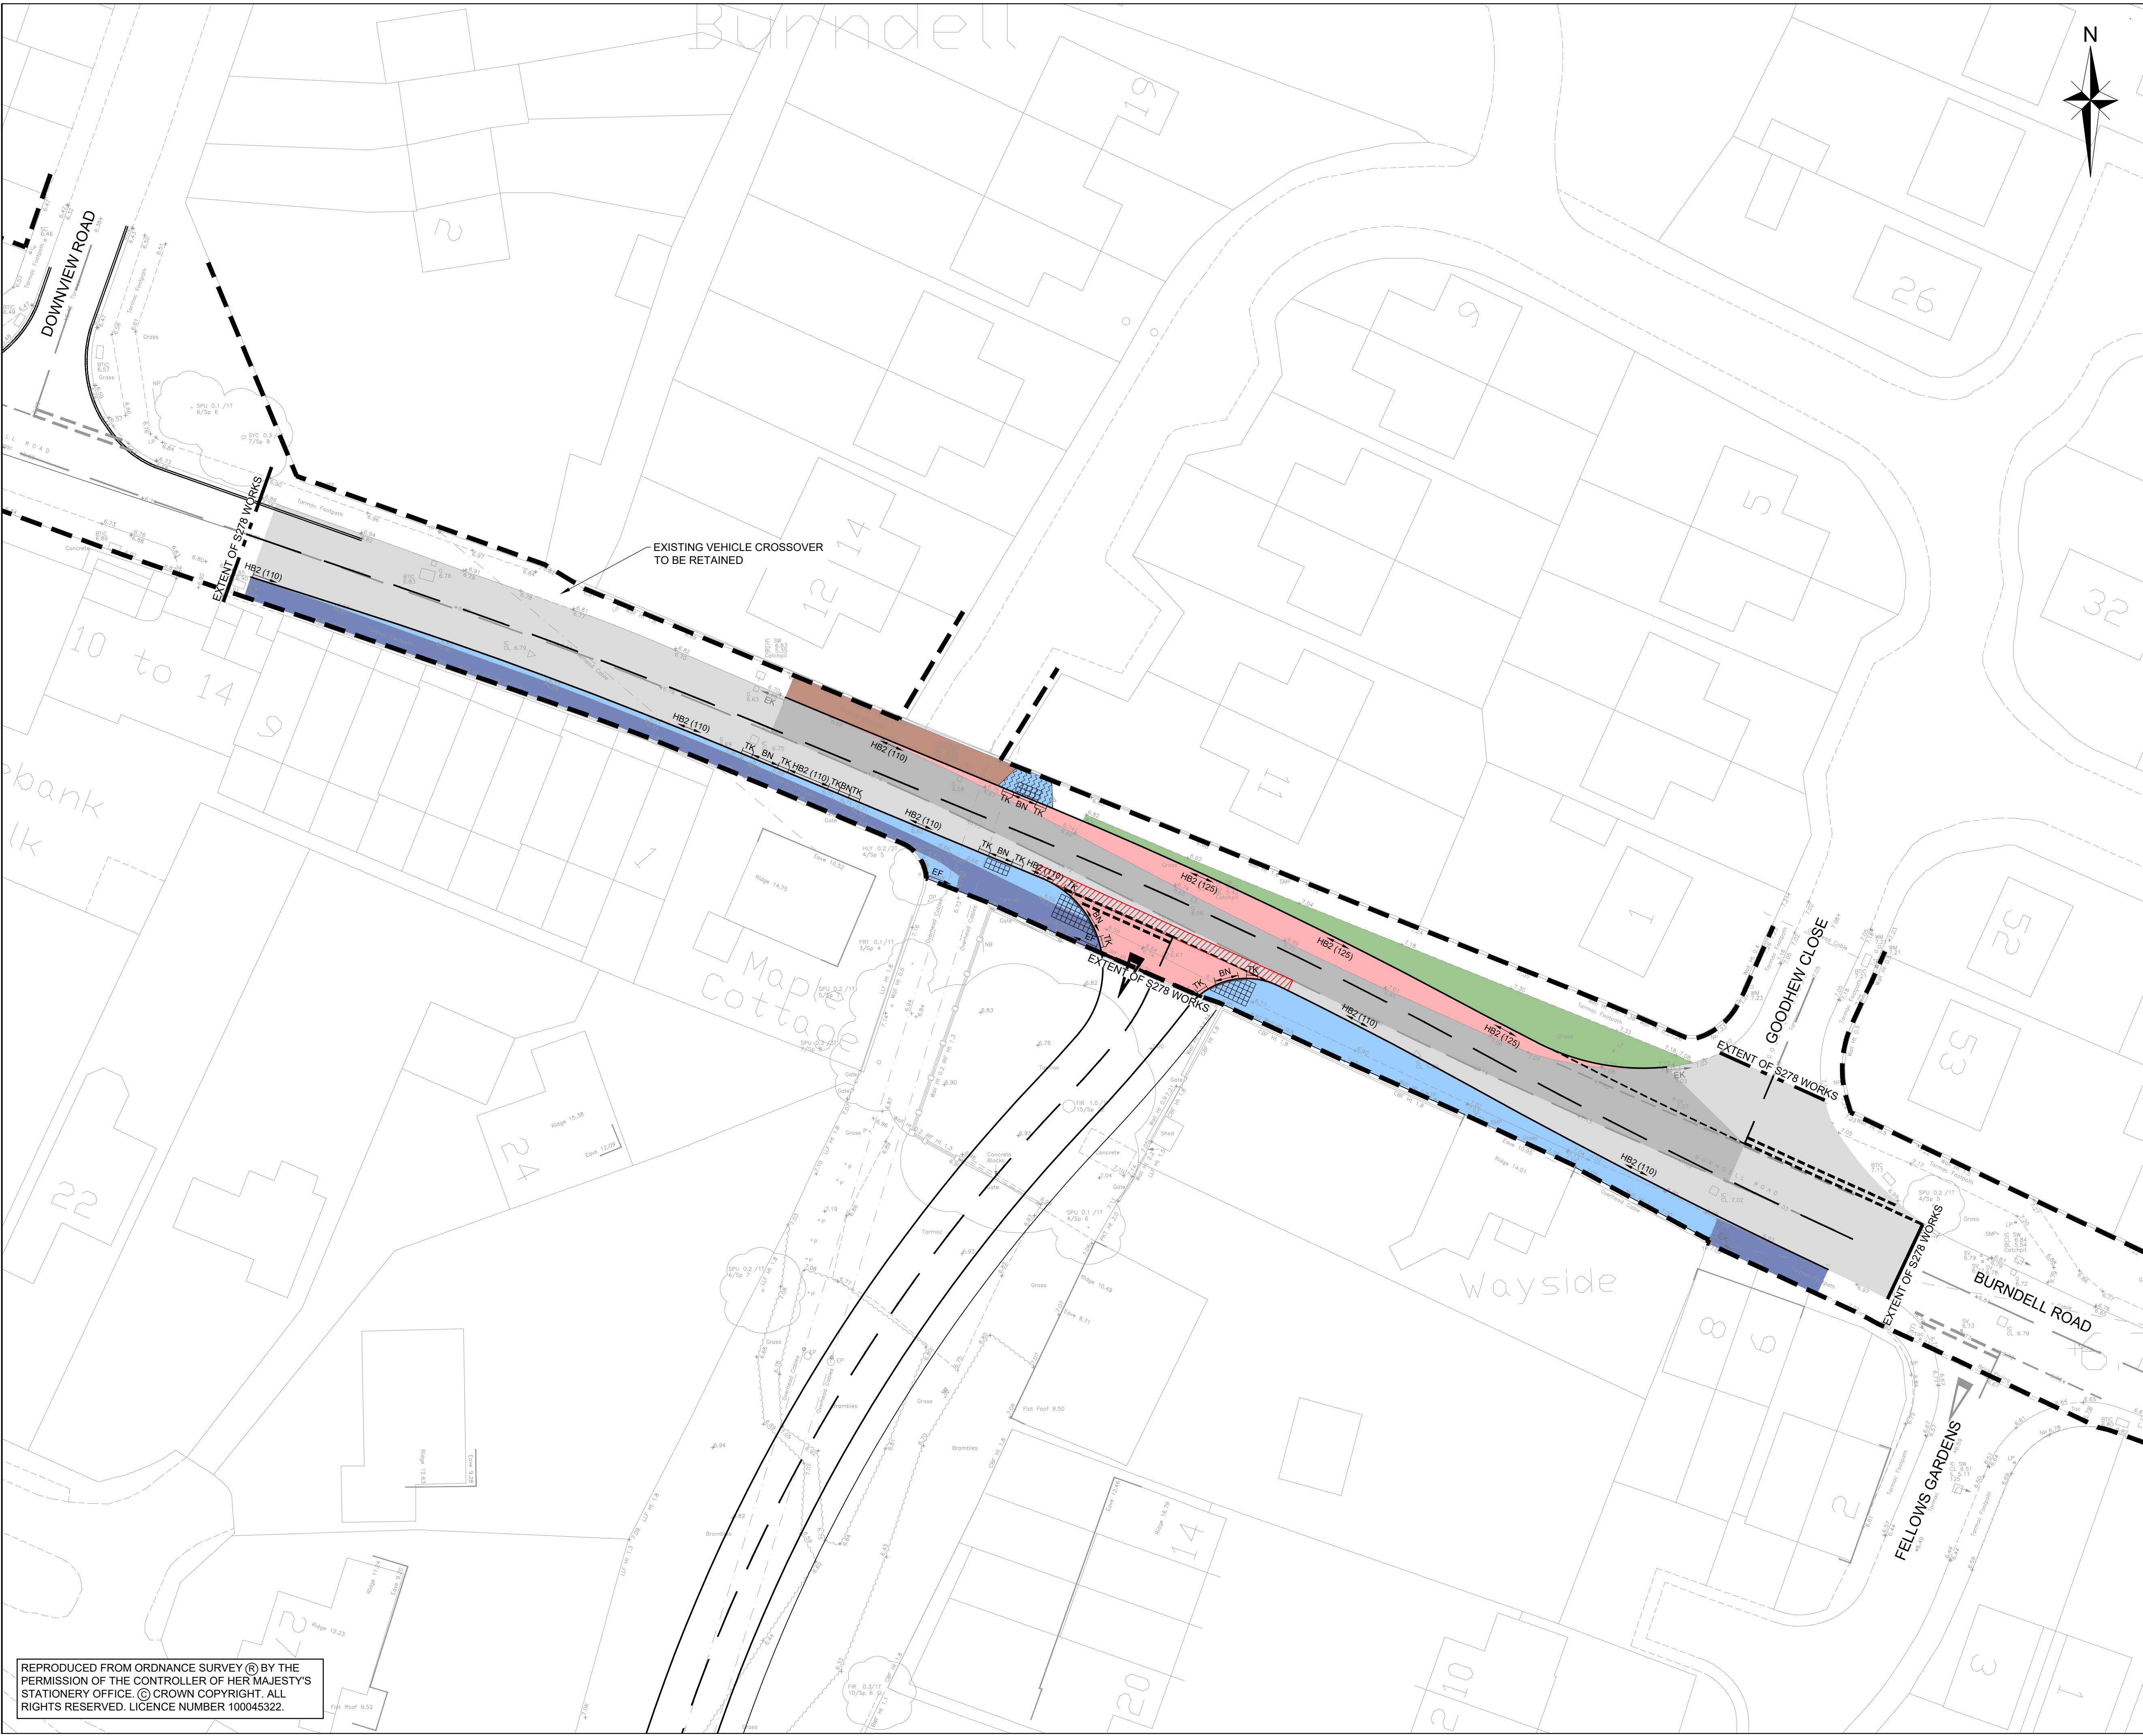

NOTES

- THIS DRAWING IS TO BE READ IN CONJUNCTION WITH THE MANUAL FOR CONTRACT DOCUMENTS, VOLUME 1, SPECIFICATION FOR HIGHWAY WORKS, WEST SUSSEX COUNTY COUNCIL SPECIFICATION AND STANDARD DETAILS AND ALL OTHER RELATED DRAWINGS ISSUED.
- IF THERE IS ANY AMBIGUITY BETWEEN THE SPECIFICATION AND THE DRAWINGS, THE CONTRACTOR SHALL IMMEDIATELY INFORM THE ENGINEER.
- DO NOT SCALE FROM THIS DRAWING. WORK FROM FIGURED DIMENSIONS ONLY.
- ALL EXISTING LEVELS, GRADIENTS, DEPTHS, Etc., ARE TO BE CHECKED ON SITE PRIOR TO CONSTRUCTION. ANY DISCREPANCIES ARE TO REPORTED TO THE ENGINEER IMMEDIATELY.
- THE MATERIALS SPECIFICATIONS AND DEPTHS FOR ALL CONSTRUCTION TYPES TO BE IN ACCORDANCE WITH WSCC STANDARD DETAILS.
- DESIGN IS BASED UPON 2.0% CBR VALUE.
- DOUBLE ROW OF GRANITE SETTS TO BE INSTALLED ALONG HIGHWAY BOUNDARY IF S38 APPLICATION IS NOT SUBMITTED PRIOR TO CONSTRUCTION OF THESE S278 WORKS.

KEY:

- HIGHWAY BOUNDARY
- FULL DEPTH CARRIAGEWAY FLEXIBLE CONSTRUCTION. REFER TO WSCC STANDARD DETAIL DRAWING S278/38/21.
- CARRIAGEWAY FLEXIBLE CONSTRUCTION REGULATING WITH NEW SURFACE COURSE. REFER TO WSCC STANDARD DETAIL DRAWING S278/38/21.
- PLANE OUT AND INLAY NEW CARRIAGEWAY SURFACE COURSE. REFER TO WSCC STANDARD DETAIL DRAWING S278/38/20.
- 900mm CARRIAGEWAY TIE IN. REFER TO WSCC STANDARD DETAIL DRAWING S278/S38/20.
- FULL DEPTH FOOTPATH FLEXIBLE CONSTRUCTION. REFER TO WSCC STANDARD DETAIL DRAWING No. S278/38/04.
- FOOTPATH FLEXIBLE CONSTRUCTION REGULATING WITH NEW SURFACE COURSE. REFER TO WSCC STANDARD DETAIL DRAWING S278/38/04.
- PLANE OUT AND INLAY NEW FOOTWAY SURFACE COURSE
- NEW FOOTWAY CONSTRUCTION TO SUIT TACTILE PAVING INSTALLATION. TACTILE PAVING TO BE INSTALLED AS PER WSCC STANDARD DETAIL DRAWING No. S278/38/18.
- VERGE RE-PROFILED/SEEDED TO SUIT NEW LEVELS
- HB2 (125) 125 x 255mm FULL HEIGHT HB2 KERB WITH 125mm UPSTAND. REFER TO WSCC STANDARD DETAIL DRAWING S278/S38/02.
- HB2 (110) 125 x 255mm FULL HEIGHT HB2 KERB WITH 110mm UPSTAND. REFER TO WSCC STANDARD DETAIL DRAWING S278/S38/02.
- BN 125 x 150mm BULLNOSED KERB WITH 0-6mm UPSTAND FOR PEDESTRIAN CROSSINGS, 25mm UPSTAND FOR VEHICULAR CROSSINGS. REFER TO WSCC STANDARD DETAIL DRAWING S278/S38/02.
- EF 50 x 150mm EDGING KERB LAID FLUSH. REFER TO WSCC STANDARD DETAIL DRAWING S278/S38/02.
- EK EXISTING KERB
- BUFF COLOURED TACTILE PAVING. REFER TO WSCC STANDARD DETAIL DRAWING S278/38/18.

APPROVED FOR CONSTRUCTION

E	APPROVED FOR CONSTRUCTION	TSB	SG	LH	22.02.19
D	AMENDED IN ACCORDANCE WITH WSCC COMMENTS DATED 19.02.19	SG	LH	LH	20.02.19
C	AMENDED IN ACCORDANCE WITH WSCC COMMENTS DATED 07.02.19	SG	LH	LH	15.02.19
B	AMENDED IN ACCORDANCE WITH WSCC COMMENTS DATED 30.01.19	SOM	SG	LH	05.02.19
A	ISSUED FOR RSA	JA	SG	LH	07.12.18
Rev	Amendments	Drm	Chk	App	Date

ODYSSEY

Tuscany House
White Hart Lane
Basingstoke
Hampshire RG21 4AF

Telephone: 01256 331144
Fax: 01256 331134
E: info@odysseyconsult.co.uk
W: www.odysseyconsult.co.uk

Job Title

**BURNDILL ROAD,
YAPTON**

Drawing Title

**SECTION 278
CONSTRUCTION MAKEUP**

Client

BOVIS HOMES

Scale	Date	Designed
1:250 @ A1	DEC 18	SG
Drawn	Checked	Approved
JA	SG	LH
Job No	Drawing No	Rev
18-219	18-219/103	E

REPRODUCED FROM ORDNANCE SURVEY © BY THE PERMISSION OF THE CONTROLLER OF HER MAJESTY'S STATIONERY OFFICE. © CROWN COPYRIGHT. ALL RIGHTS RESERVED. LICENCE NUMBER 100045322.