


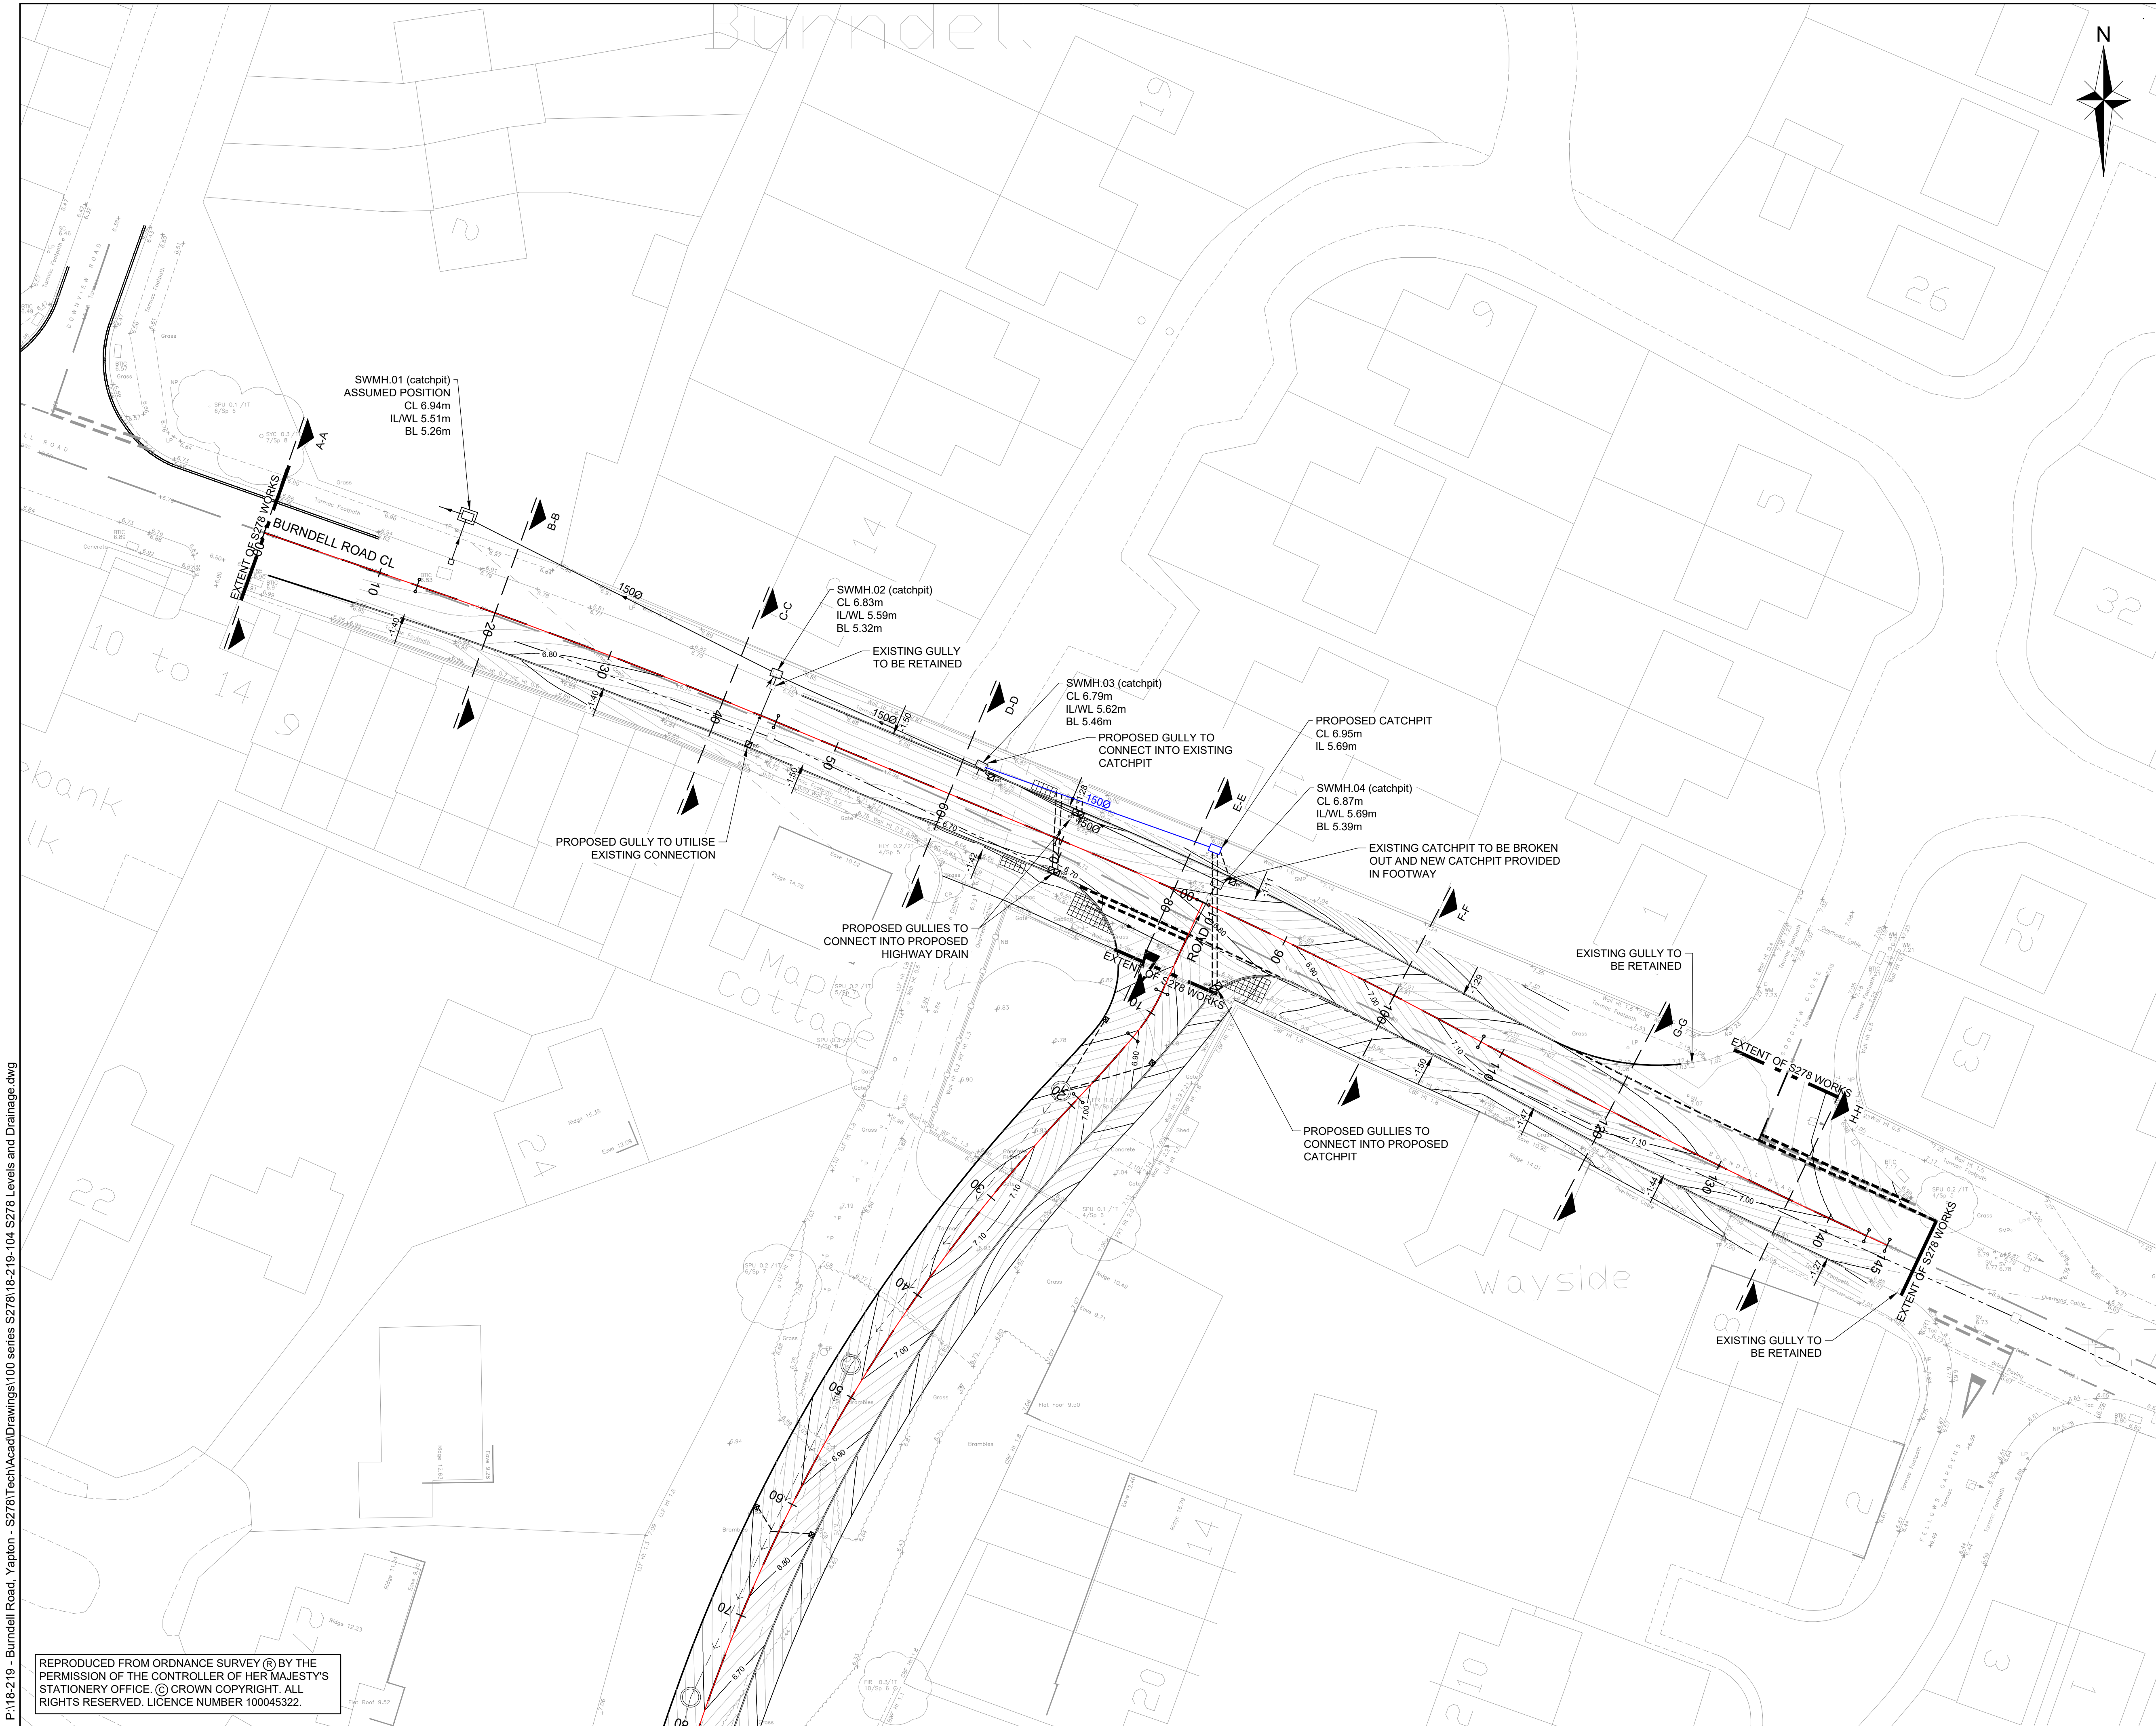

NOTES

1. IF THERE IS ANY AMBIGUITY BETWEEN THE SPECIFICATION AND THE DRAWINGS, THE CONTRACTOR SHALL IMMEDIATELY INFORM THE ENGINEER.
2. DO NOT SCALE FROM THIS DRAWING. WORK FROM FIGURED DIMENSIONS ONLY.
3. ALL DIMENSIONS SHOWN ON THIS DRAWING ARE IN METRES
4. ALL DIMENSIONS, LEVELS AND SURVEY GRID CO-ORDINATES ARE TO BE CHECKED ON SITE AND THE ENGINEER NOTIFIED IMMEDIATELY OF ANY DISCREPANCIES PRIOR TO THE COMMENCEMENT OF THE WORKS.
5. NO DEVIATION FROM THE DETAILS SHOWN ON THIS DRAWING IS PERMITTED WITHOUT PERMISSION FROM THE ENGINEER.
6. EXISTING HIGHWAY DRAINAGE HAS BEEN TAKEN FROM LIGHTSOURCE SURVEYS DRAWING MJG-BRY-LSS-XX-SU-GU-UTLY-0002-A1-C02 TITLED 'EXISTING UTILITY INFRASTRUCTURE'.
7. EXISTING FOUL WATER DRAINAGE HAS BEEN BASED ON LIGHTSOURCE SURVEYS DRAINAGE SURVEY AND SHOULD BE TREATED AS INDICATIVE ONLY.
8. FOR STANDARD DRAINAGE CONSTRUCTION DETAILS AND PIPE SPECIFICATION REFER TO WSCC STANDARD DRAWINGS.
9. ALL EXISTING SERVICE COVERS/IRON WORK TO BE ADJUSTED TO SUIT PROPOSED LEVELS WITH THE APPROVAL OF THE APPROPRIATE STATUTORY UNDERTAKER.
10. CONTRACTOR TO ENSURE SMOOTH TRANSITION IN FINISHED SURFACE LEVELS BETWEEN EXISTING AND PROPOSED LEVELS.
11. TOPOGRAPHICAL SURVEY HAS BEEN TAKEN FROM DIGITAL TERRAIN SURVEYS DRAWING DTS220414-7Q1, DATED APRIL 14'.
12. FOR CROSS AND LONGITUDINAL SECTIONS, REFER TO ODYSSEY DRAWING 18-219/105.
13. CONTOURS SHOWN WITHIN THE ACCESS TO GOODHEW CLOSE HAVE BEEN GENERATED USING LEVEL INFORMATION FROM THE TOPOGRAPHICAL SURVEY.

KEY:

- PROPOSED CONTOUR - MAJOR INTERVAL (100mm)
- PROPOSED CONTOUR - MINOR INTERVAL (20mm)
- 6.90 CONTOUR LABEL
- 1:40 DIRECTION OF FALL
- REALIGNED CENTRELINE STRING AND CHAINAGE
- SECTION CUTLINE
- EXISTING FOUL WATER DRAINAGE
- EXISTING HIGHWAY DRAINAGE
- PROPOSED HIGHWAY DRAINAGE. REFER TO WSCC DETAIL DRAWING S278/38/13
- PROPOSED GULLY AND CONNECTION
- PROPOSED SURFACE WATER DRAINAGE

APPROVED FOR CONSTRUCTION

E	APPROVED FOR CONSTRUCTION	TSB	SG	LH	22.02.19
D	AMENDED IN ACCORDANCE WITH WSCC COMMENTS DATED 19.02.19	SG	LH	LH	20.02.19
C	AMENDED IN ACCORDANCE WITH WSCC COMMENTS DATED 07.02.19	SG	LH	LH	15.02.19
B	AMENDED IN ACCORDANCE WITH WSCC COMMENTS DATED 30.01.19	SOM	SG	LH	05.02.19
A	ISSUED FOR RSA	JA	SG	LH	07.12.18
Rev	Amendments	Drm	Chk	App	Date

**ODYSSEY**

Tuscany House
White Hart Lane
Basingstoke
Hampshire RG21 4AF

Telephone: 01256 331144
Fax: 01256 331134
E: info@odysseyconsult.co.uk
W: www.odysseyconsult.co.uk

Job Title	BURNDELL ROAD, YAPTON		
Drawing Title	SECTION 278 LEVELS AND DRAINAGE		
Client	BOVIS HOMES		
Scale	1:250 @ A1	Date	DEC 18
Drawn	JA	Checked	SG
Job No	18-219	Drawing No	18-219/104
Designed	SG	Approved	LH
Rev	E		

REPRODUCED FROM ORDNANCE SURVEY © BY THE PERMISSION OF THE CONTROLLER OF HER MAJESTY'S STATIONERY OFFICE. © CROWN COPYRIGHT. ALL RIGHTS RESERVED. LICENCE NUMBER 100045322.