
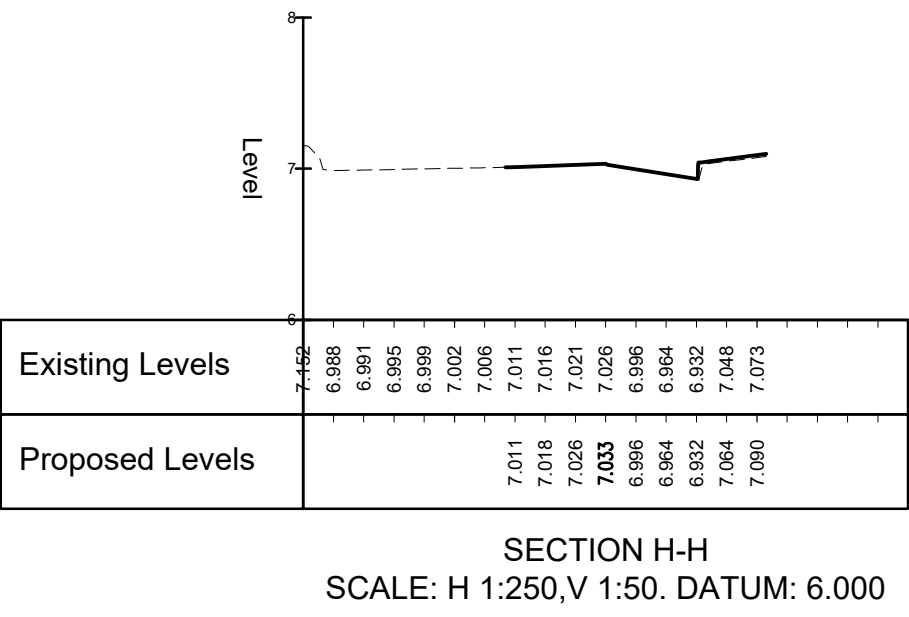
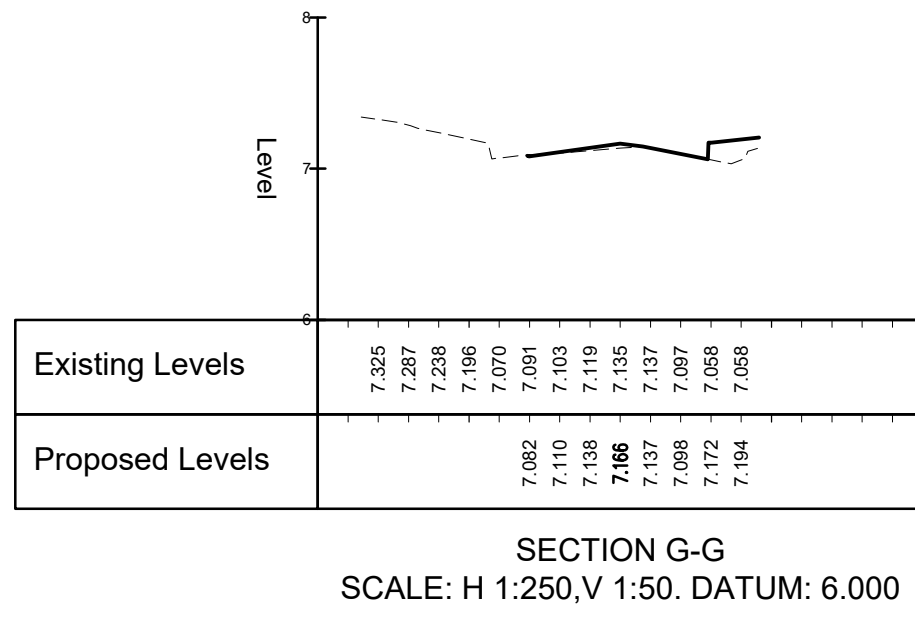
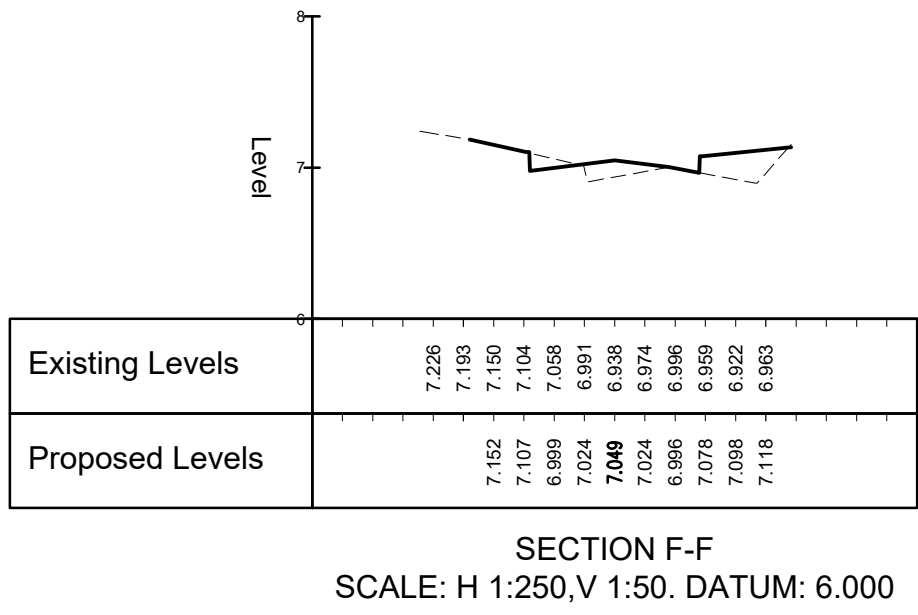
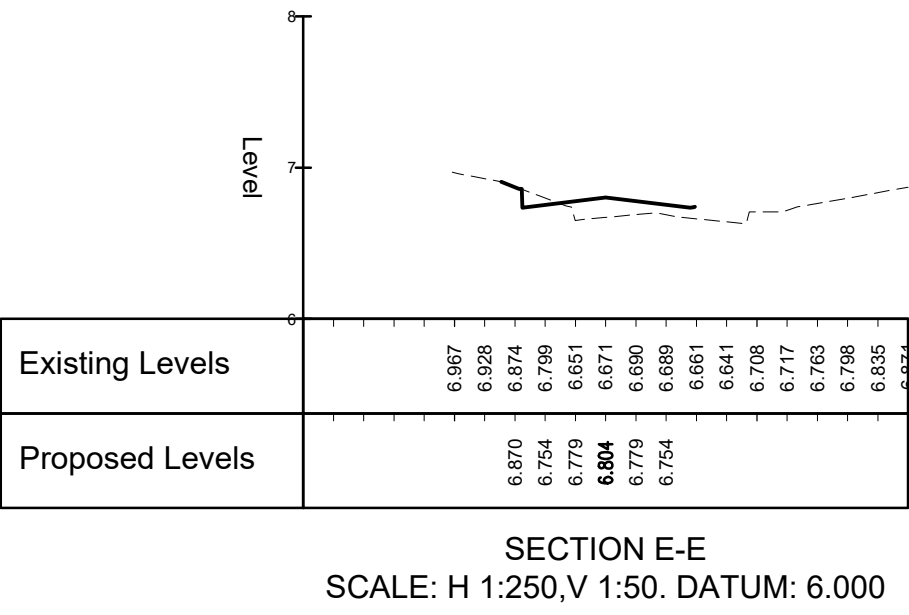
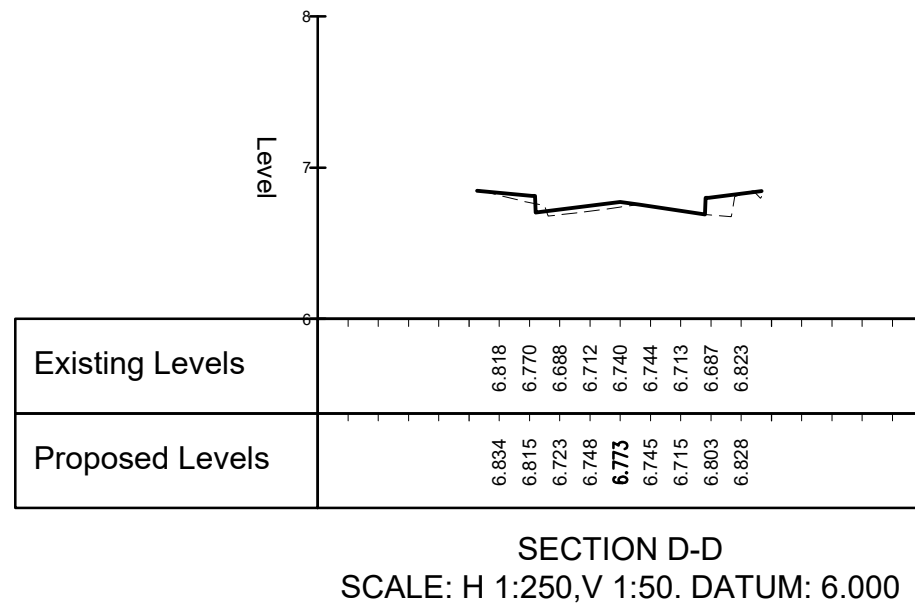
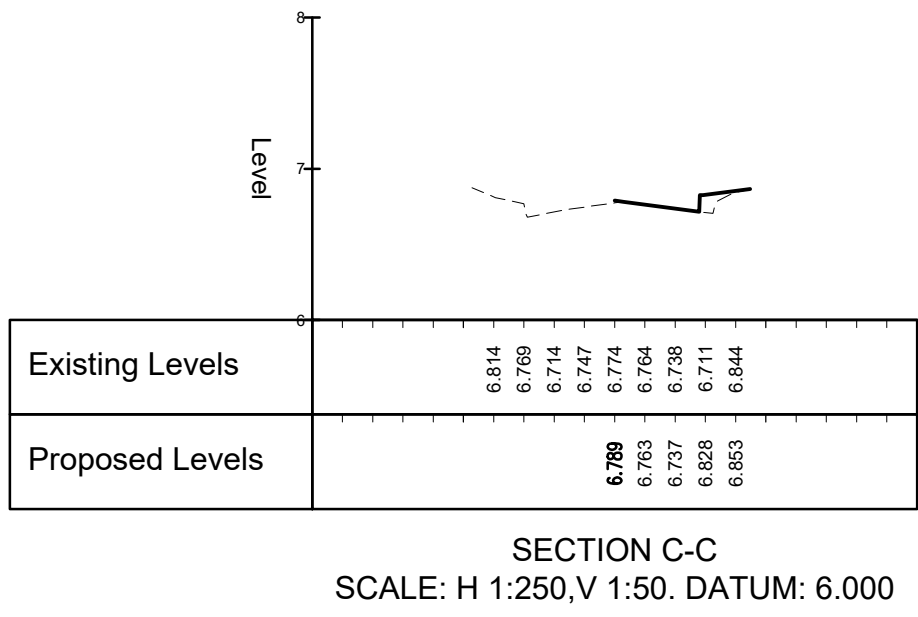
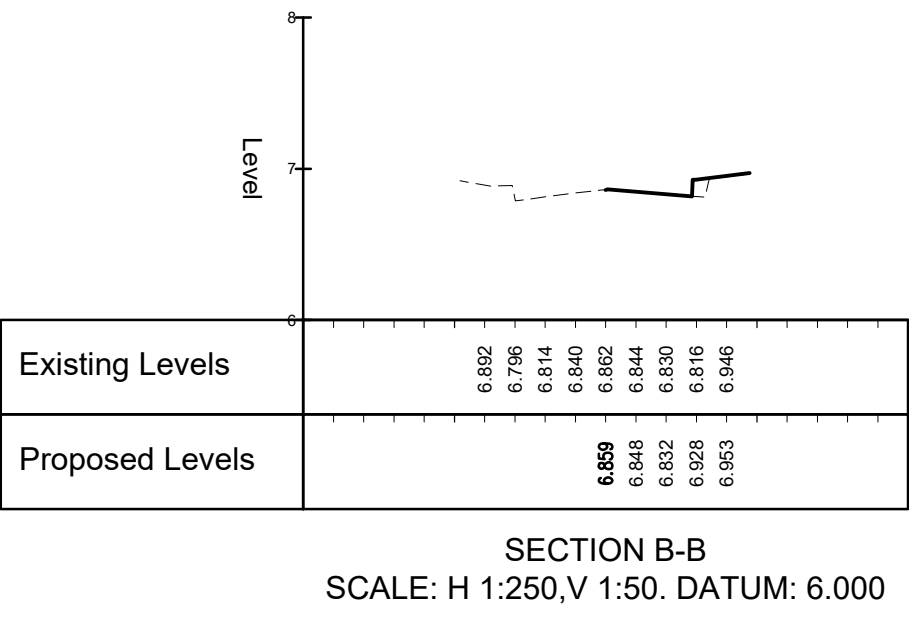
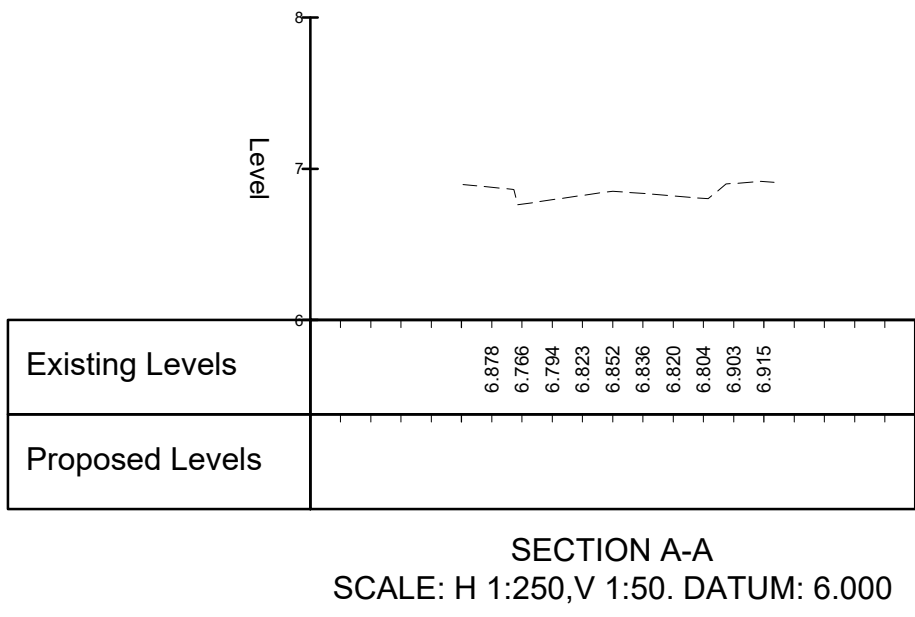
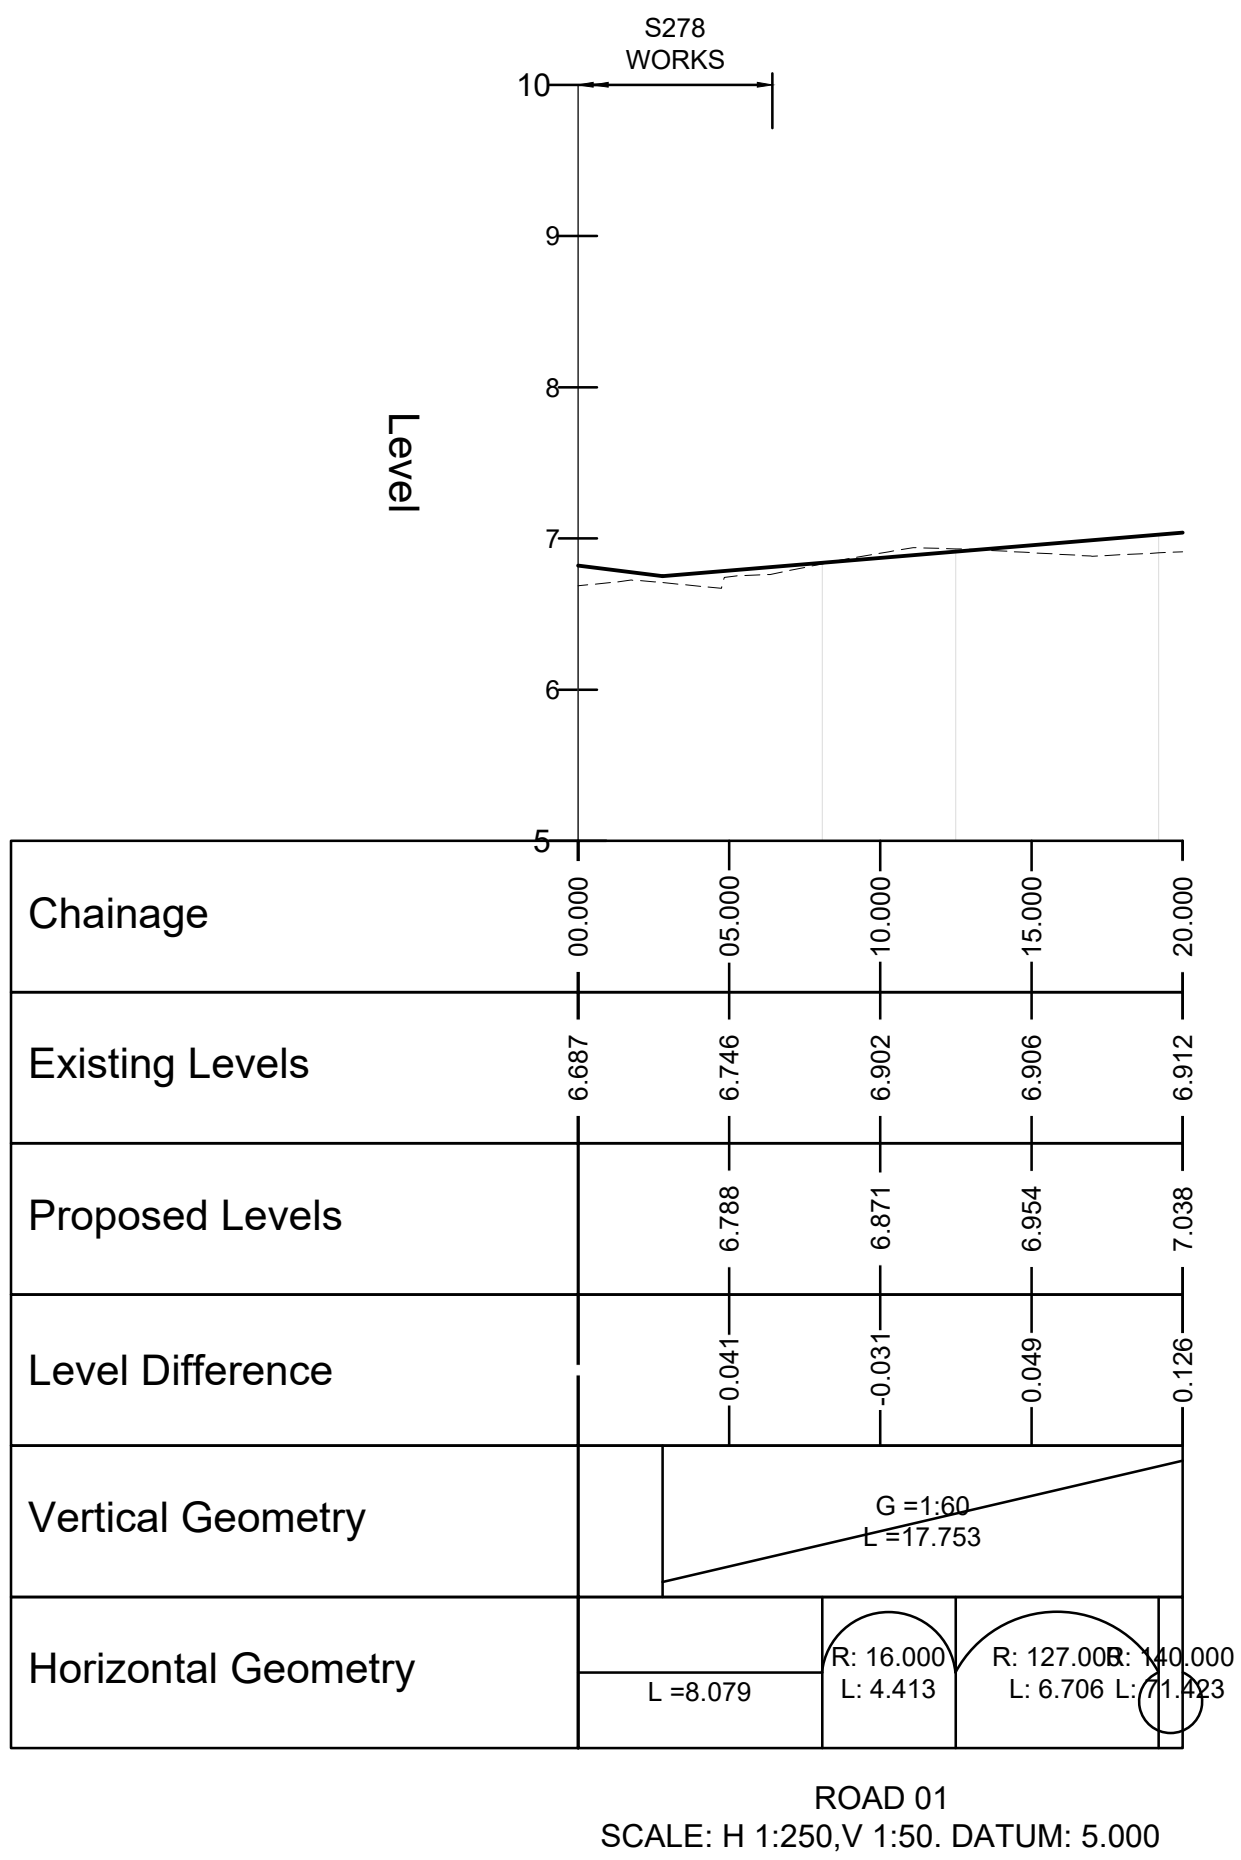


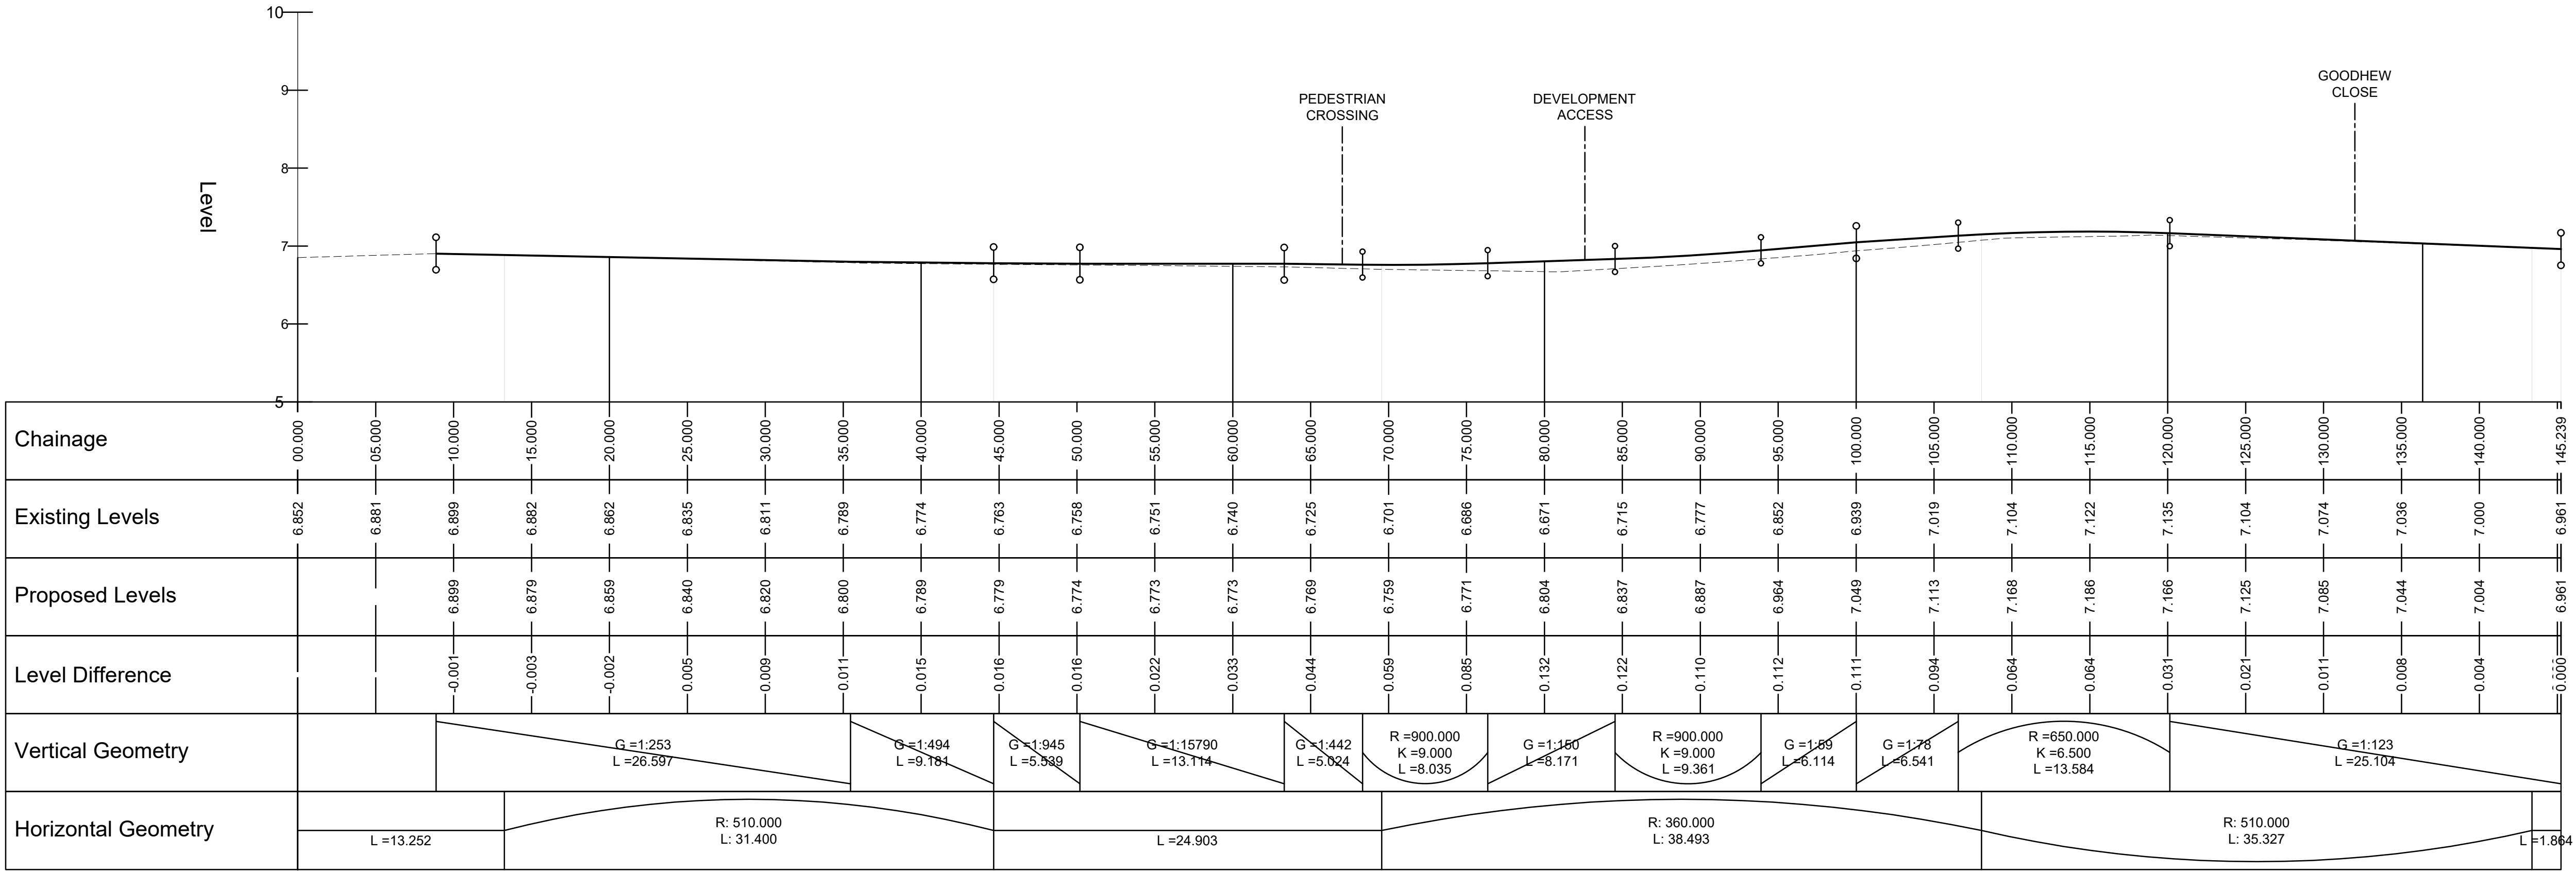

- NOTES
- IF THERE IS ANY AMBIGUITY BETWEEN THE SPECIFICATION AND THE DRAWINGS, THE CONTRACTOR SHALL IMMEDIATELY INFORM THE ENGINEER.
 - DO NOT SCALE FROM THIS DRAWING. WORK FROM FIGURED DIMENSIONS ONLY.
 - ALL DIMENSIONS SHOWN ON THIS DRAWING ARE IN METRES.
 - EXISTING GROUND PROFILE HAS BEEN GENERATED FROM A TOPOGRAPHICAL SURVEY UNDERTAKEN BY DIGITAL TERRAIN SURVEYS IN APRIL 14'.
 - FOR PROPOSED LEVELS, SECTION CUTLINES AND CENTRELINE STRINGS, REFER TO ODYSSEY DRAWING 18-219-104.

KEY:

- EXISTING GROUND PROFILE
- PROPOSED GROUND PROFILE

APPROVED FOR
CONSTRUCTION

C	APPROVED FOR CONSTRUCTION	TSB	SG	LH	22.02.19
B	AMENDED IN ACCORDANCE WITH WSCC COMMENTS DATED 30.01.19	SOM	SG	LH	05.02.19
A	ISSUED FOR RSA	JA	SG	LH	07.12.18
Rev	Amendments	Dm	Chk	App	Date

ODYSSEY

Tuscany House
White Hart Lane
Basingstoke
Hampshire RG21 4AF

Telephone: 01256 331144
Fax: 01256 331134
E: info@odysseyconsult.co.uk
W: www.odysseyconsult.co.uk

Job Title	BURNDELL ROAD, YAPTON		
Drawing Title	SECTION 278 SECTIONS		
Client	BOVIS HOMES		
Scale	AS SHOWN @ A1	Date	DEC 18
Drawn	JA	Checked	SG
Job No	18-219	Drawing No	18-219/105
		Rev	C