


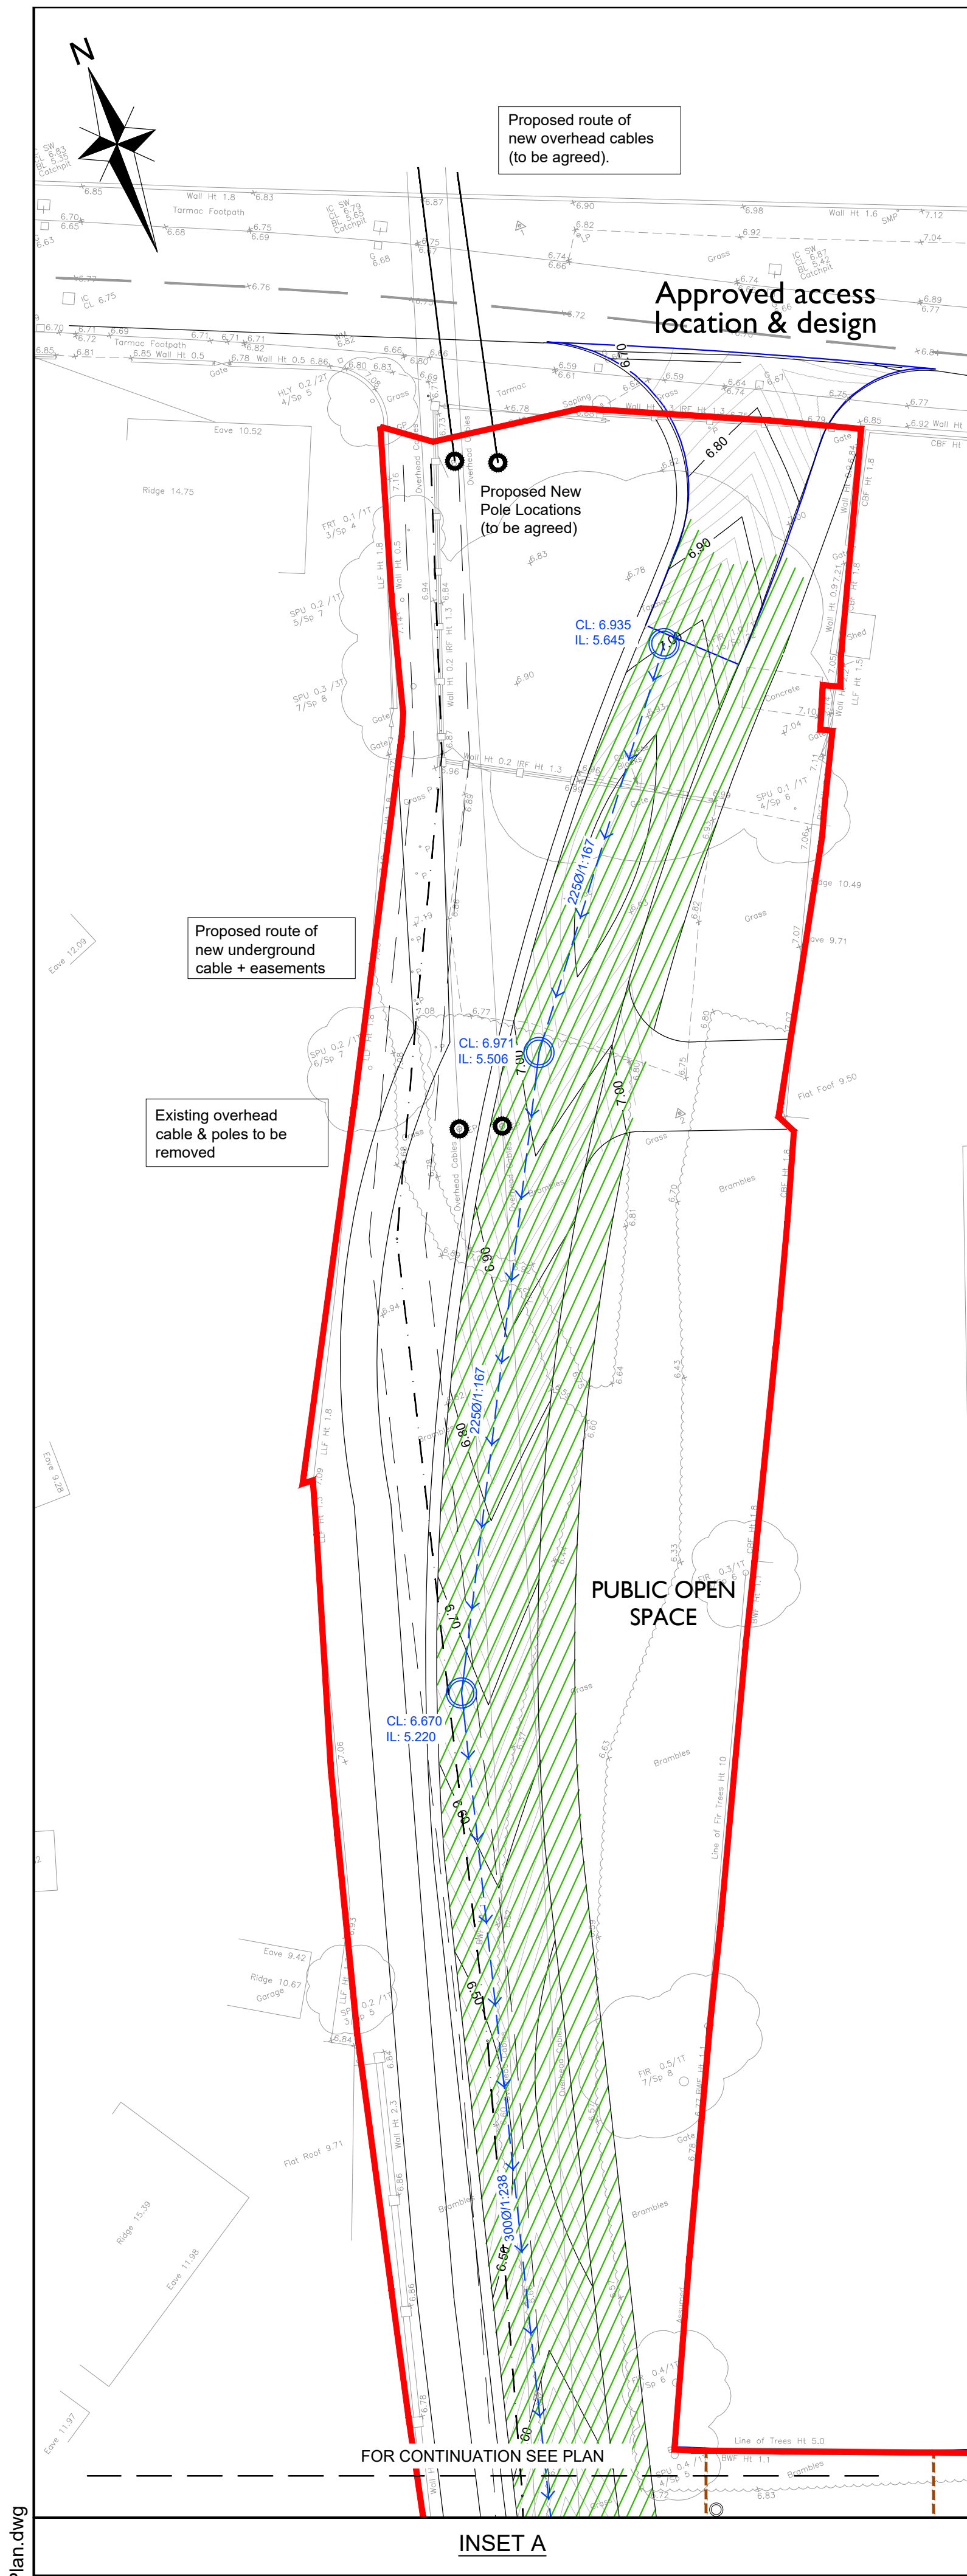

NOTES

- THIS DRAWING IS TO BE READ IN CONJUNCTION WITH ALL OTHER RELATED DRAWINGS ISSUED BY THE ARCHITECT AND ENGINEER, SEWERS FOR ADOPTION SIXTEENTH EDITION, WEST SUSSEX COUNTY COUNCIL STANDARDS AND BOVIS HOMES STANDARDS.
- DO NOT SCALE FROM THIS DRAWING. WORK FROM FIGURED DIMENSIONS ONLY.
- ALL DIMENSIONS SHOWN IN METRES UNLESS NOTED OTHERWISE.

LEGEND

- NORTHERN OUTFALL CATCHMENT
TOTAL AREA = 7105m²
- SOUTHERN OUTFALL CATCHMENT
TOTAL AREA = 11820m²
- SURFACE WATER SEWER AND MANHOLE
(GRADIENT PIPE SIZE)
- ADOPTABLE SURFACE WATER FLOW CONTROL MANHOLE
- PROPOSED HEADWALL
(REFER TO ODYSSEY DRAWING 18-070/109)
- PROPOSED CELLULAR STORAGE TANK
(REFER TO ODYSSEY DRAWING 18-070/111)
- PROPOSED PERMEABLE BLOCK PAVING
(REFER TO ODYSSEY DRAWING 18-070/112)

FOR PLANNING PURPOSES ONLY

B CATCHMENT AREAS UPDATED		SG	LH	25.06.19	
A IMPERMEABLE AREAS ADDED TO PLAN		JA	SG	LH	16.05.19
Rev	Amendments	2nd	Chk	App	Date

ODYSSEY

Trevors House
White Hart Lane
Barnsley
S70 2BT
Tel: 01226 820144
Fax: 01226 820145
Email: info@odysseyconsult.co.uk
www.odysseyconsult.co.uk

Tel: 01226 820144
Fax: 01226 820145
Email: info@odysseyconsult.co.uk
www.odysseyconsult.co.uk

Job Title
**LAND SOUTH OF BURDELL ROAD,
YAPTON**

Drawing Title
OUTFALL CATCHMENT PLAN

Client
BOVIS HOMES

Scale 1:250 @A0	Date APRIL 19	Designed SG
Drawn JA	Checked SG	Approved LH
Job No 18-070	Drawing No 18-070/113	Rev B

REPRODUCED FROM ORDNANCE SURVEY © BY THE PERMISSION OF THE CONTROLLER OF HER MAJESTY'S STATIONERY OFFICE. © CROWN COPYRIGHT. ALL RIGHTS RESERVED. LICENCE NUMBER 100045322.