




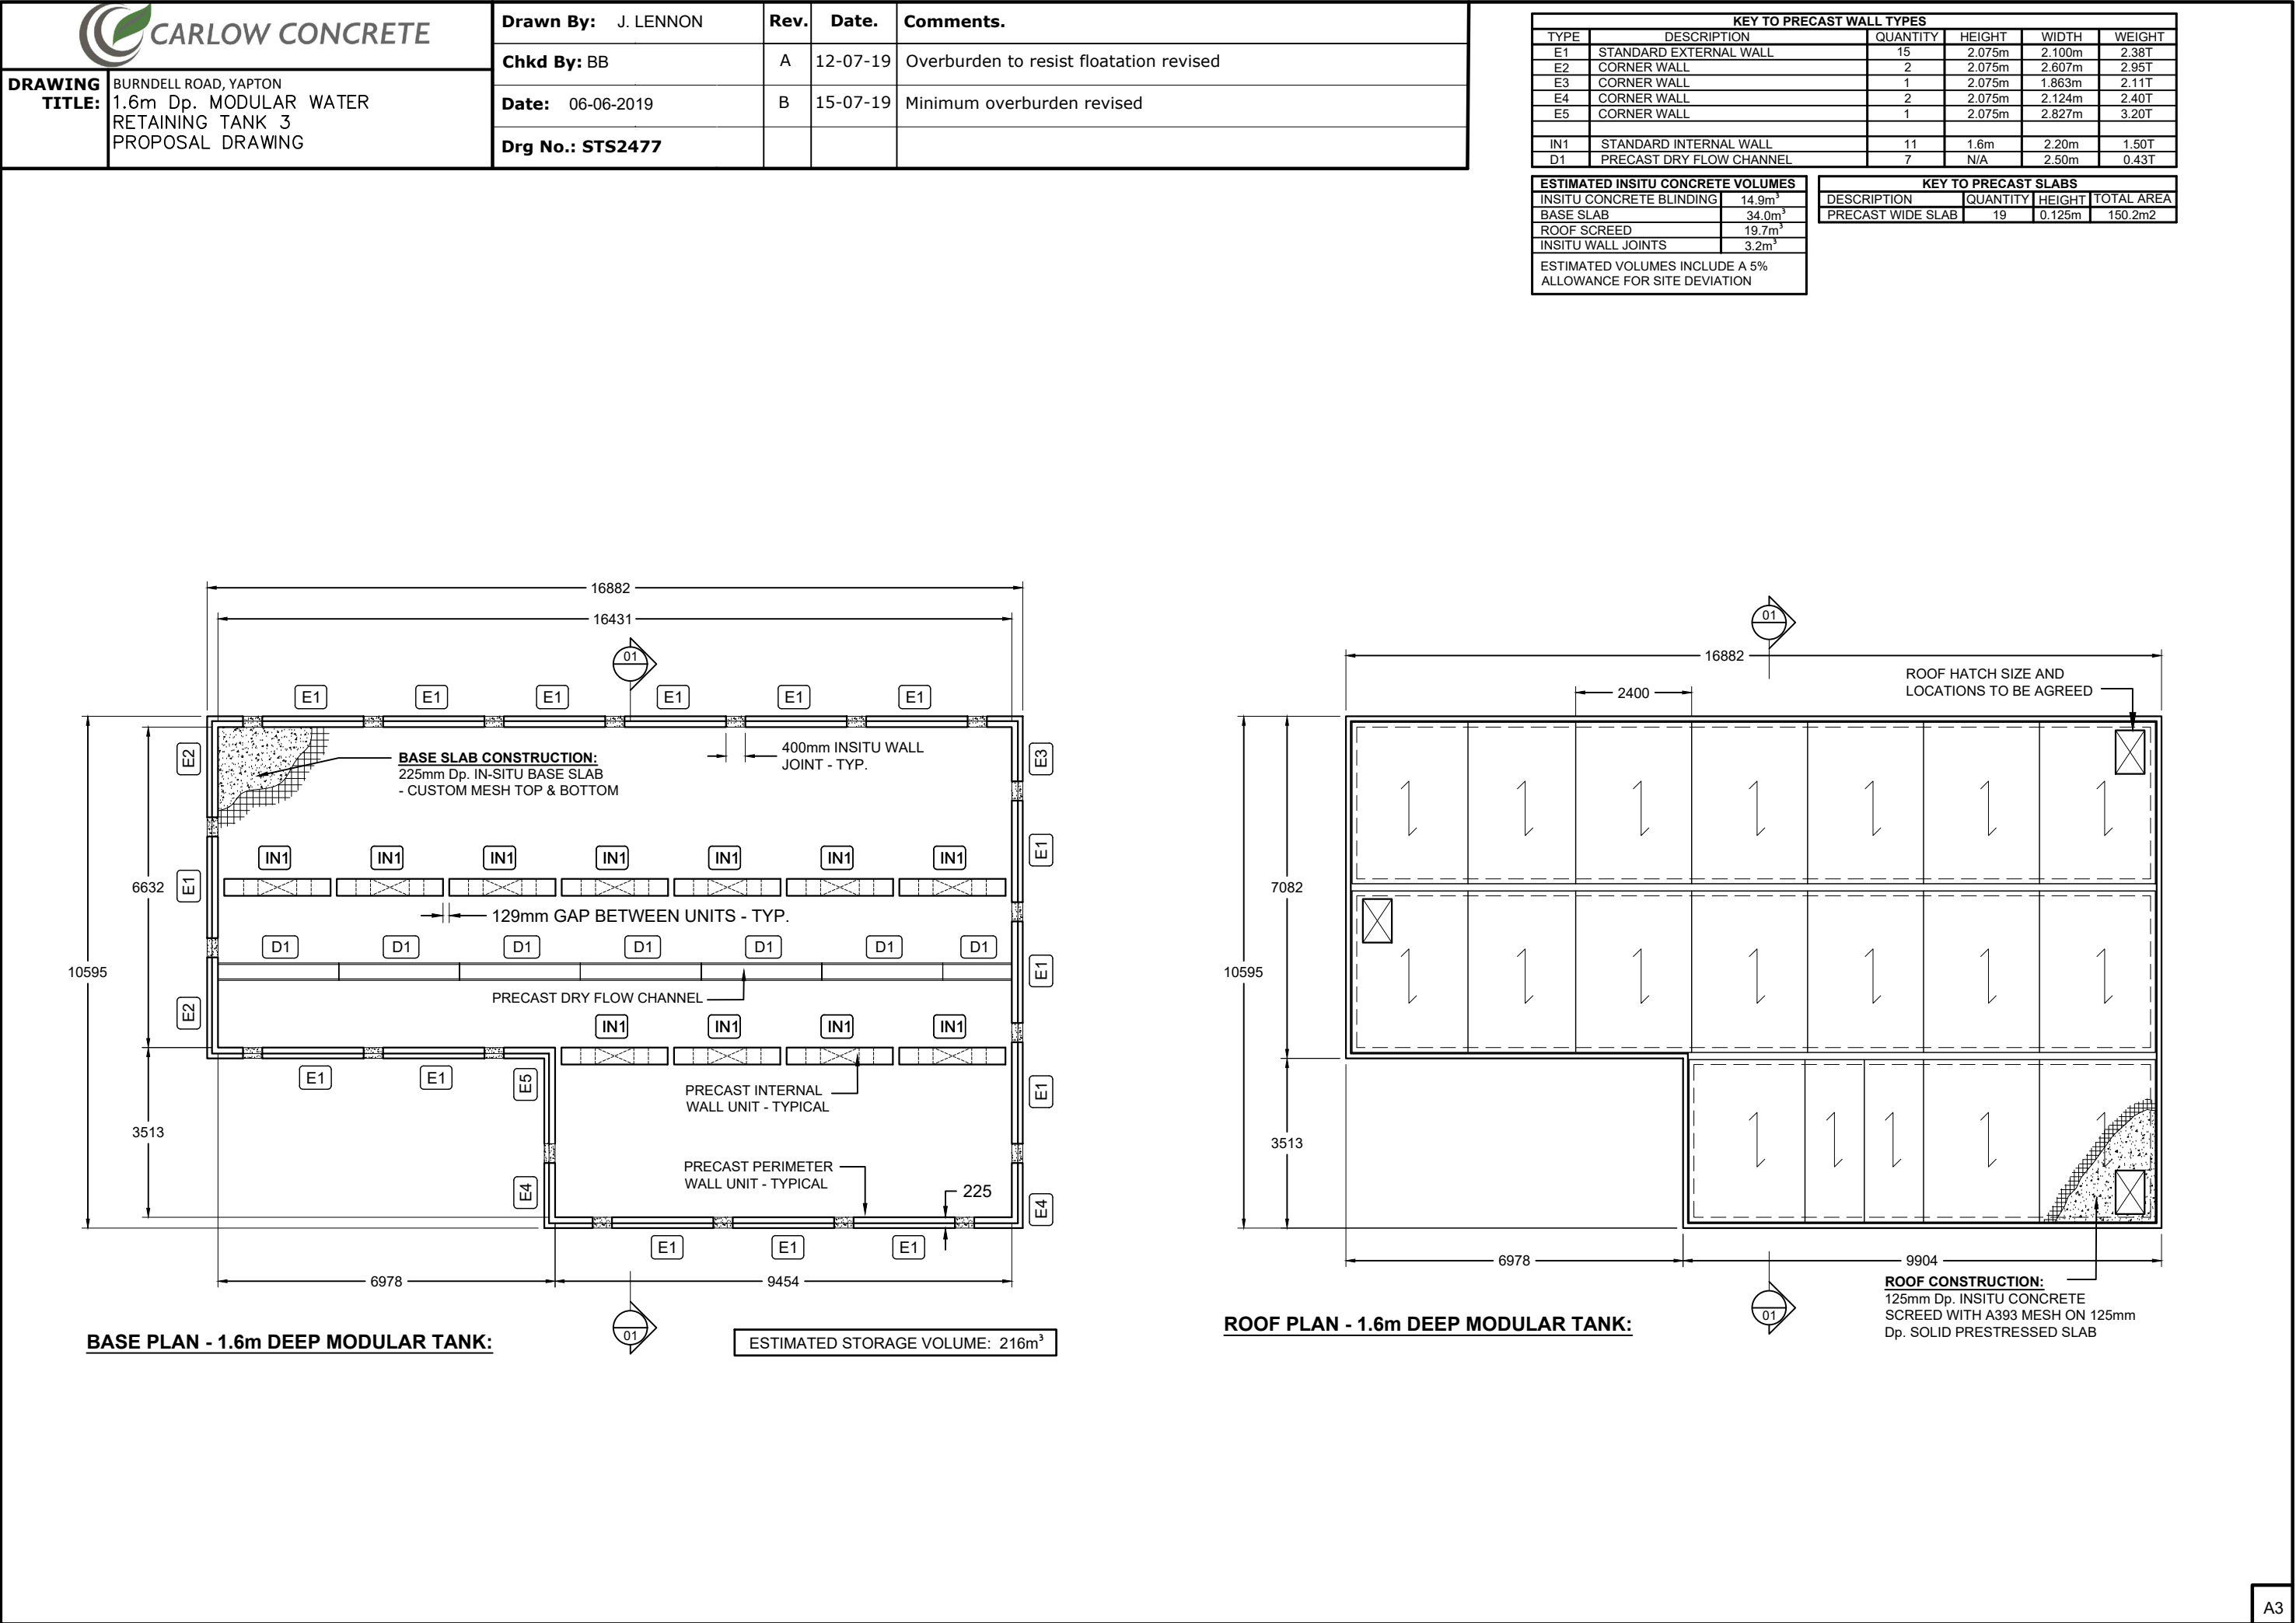

CARLOW CONCRETE DRAWING TITLE: BURNDILL ROAD, YAPTON 1.6m Dp. MODULAR WATER RETAINING TANK 3 PROPOSAL DRAWING	Drawn By: J. LENNON	Rev.	Date.	Comments.
	Chkd By: BB	A	12-07-19	Overburden to resist floatation revised
	Date: 06-06-2019	B	15-07-19	Minimum overburden revised
	Drg No.: STS2477			

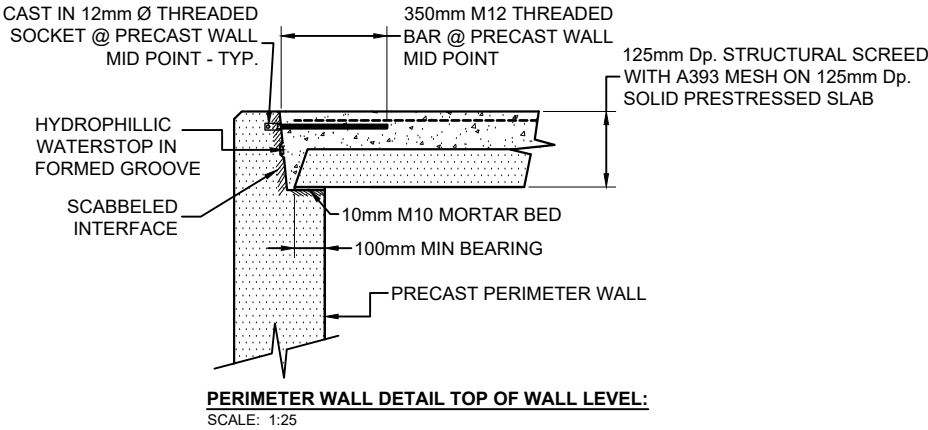

SIMILAR INSTALLATION:

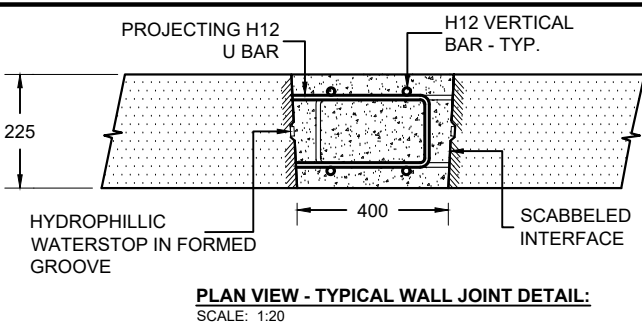