


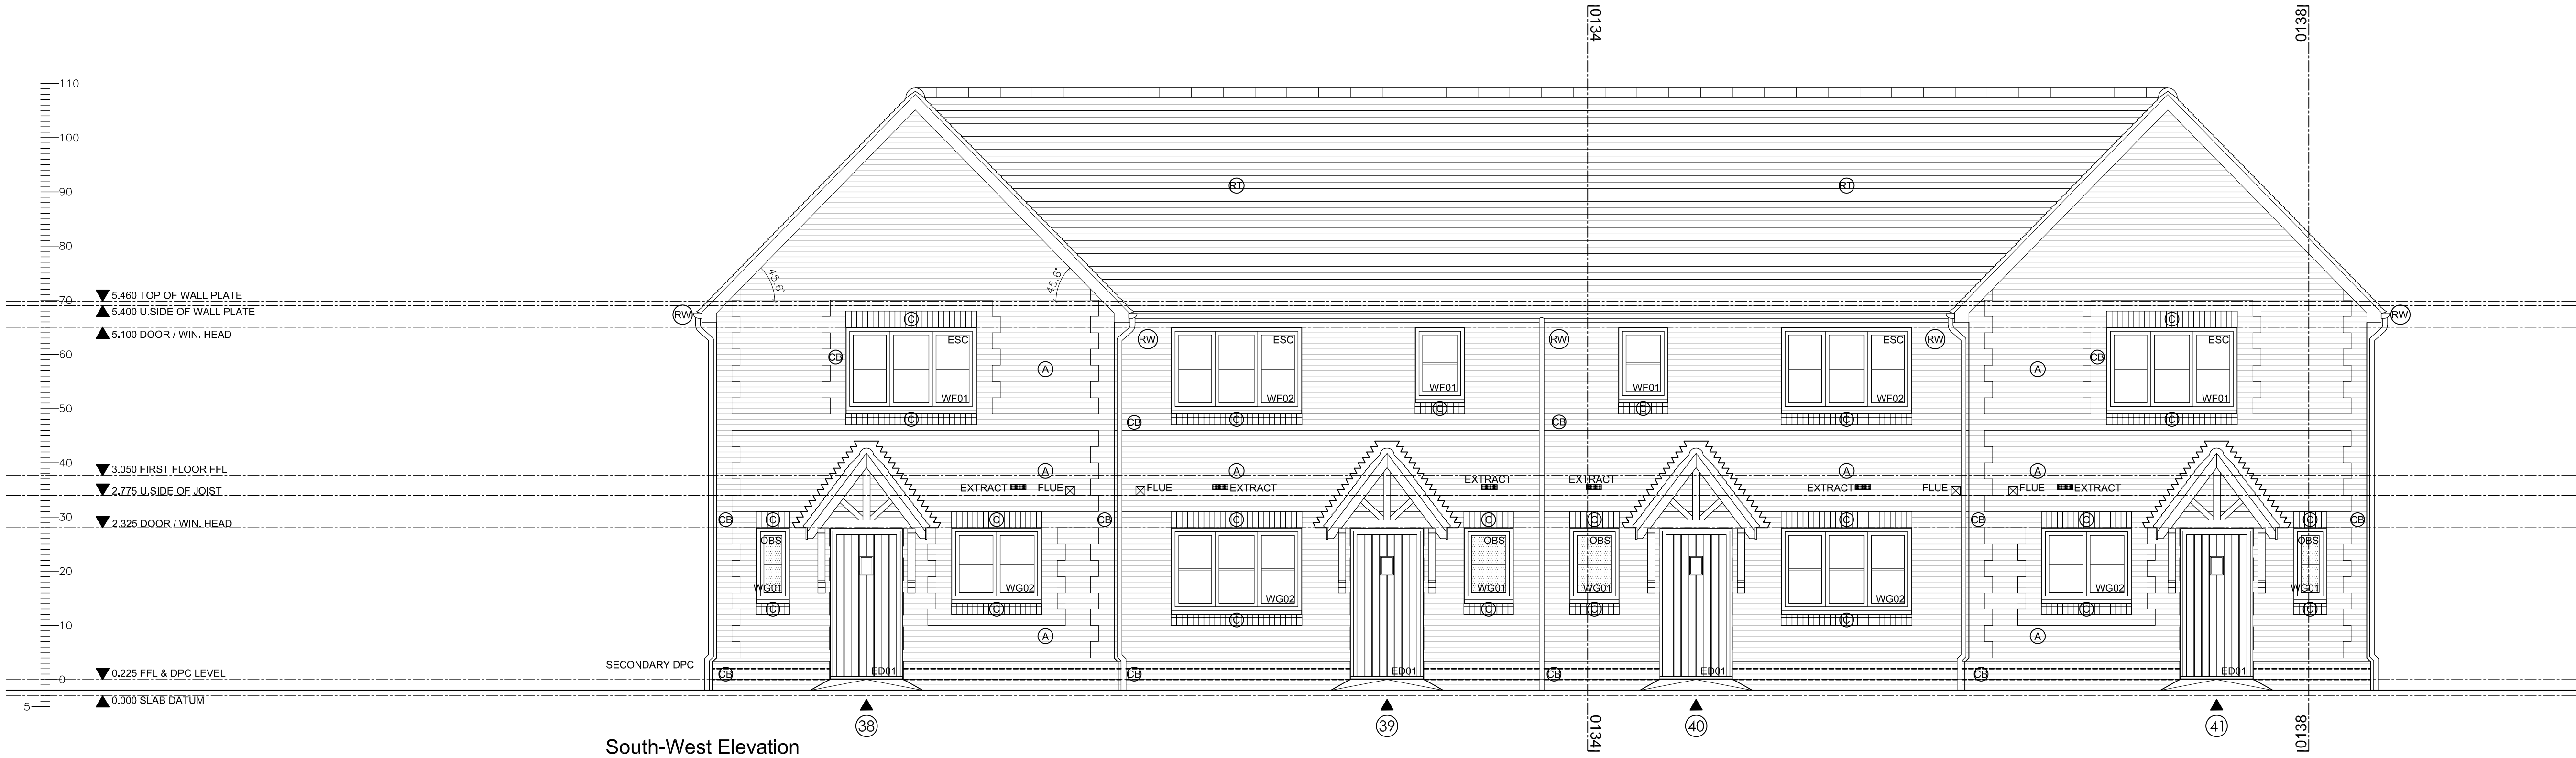

Client Approval						
A - Approved						
B - Approved with comments						
C - Do not use						
Rev.	Revision Note/Purpose of Issue	Drw By	Date	Chk By	Date	
P01	Preliminary Issue	GW	15.01.21	PWW	15.01.21	

LEGEND	
SCHEDULE OF EXTERNAL MATERIALS	
TO BE READ IN CONJUNCTION WITH SEAWARD MATERIALS SCHEDULE	
Walls	A Main Brick - Colour TBC
	CB Contrasting Brickwork - Colour TBC
	FL Flint Blocks
	OP Oak Posts on brick pier/plinth
	T Timber cladding
Window Heads / Cills	
	ST Stone Cill
	BR Brick Cill
	C Brick Soldier Course
	STH Stone Head
	RST Stone Window Surround
	LC Lead Cill / Lead dormer Cheeks + jambs
	U White PVCu cill
Roof	
	RT Roof Tile - Material TBC
	LT Slate Tile - Material TBC
Eaves/Verge/Fasda	
	W White PVCu
Windows	
	W White PVCu
Front door	
	OD Material TBC
Gutters/RWP	
	RW Black PVCu
Wall vents	
	Timloc Extract Air Brick - Colour TBC
	Boiler Flue



Client		 A STATE BEHOLD OF QUALITY							
Job title		Bonhams Field Yapton West Sussex							
Drawing title		General Arrangement Elevations Plots 38, 39, 40, 41							
Drawn		Date		Checked		Date		Scale at A1	
GAW		12.01.21		PWW		15.01.21		1:50	
Job No.	Pro.	Org.	Zone	Level	Type	Role	No.	Rev.	
20-202	BHF	MHA	00	ZZ	DR	A	0137	P01	
Purpose of Issue									
PRELIMINARY ISSUE									