


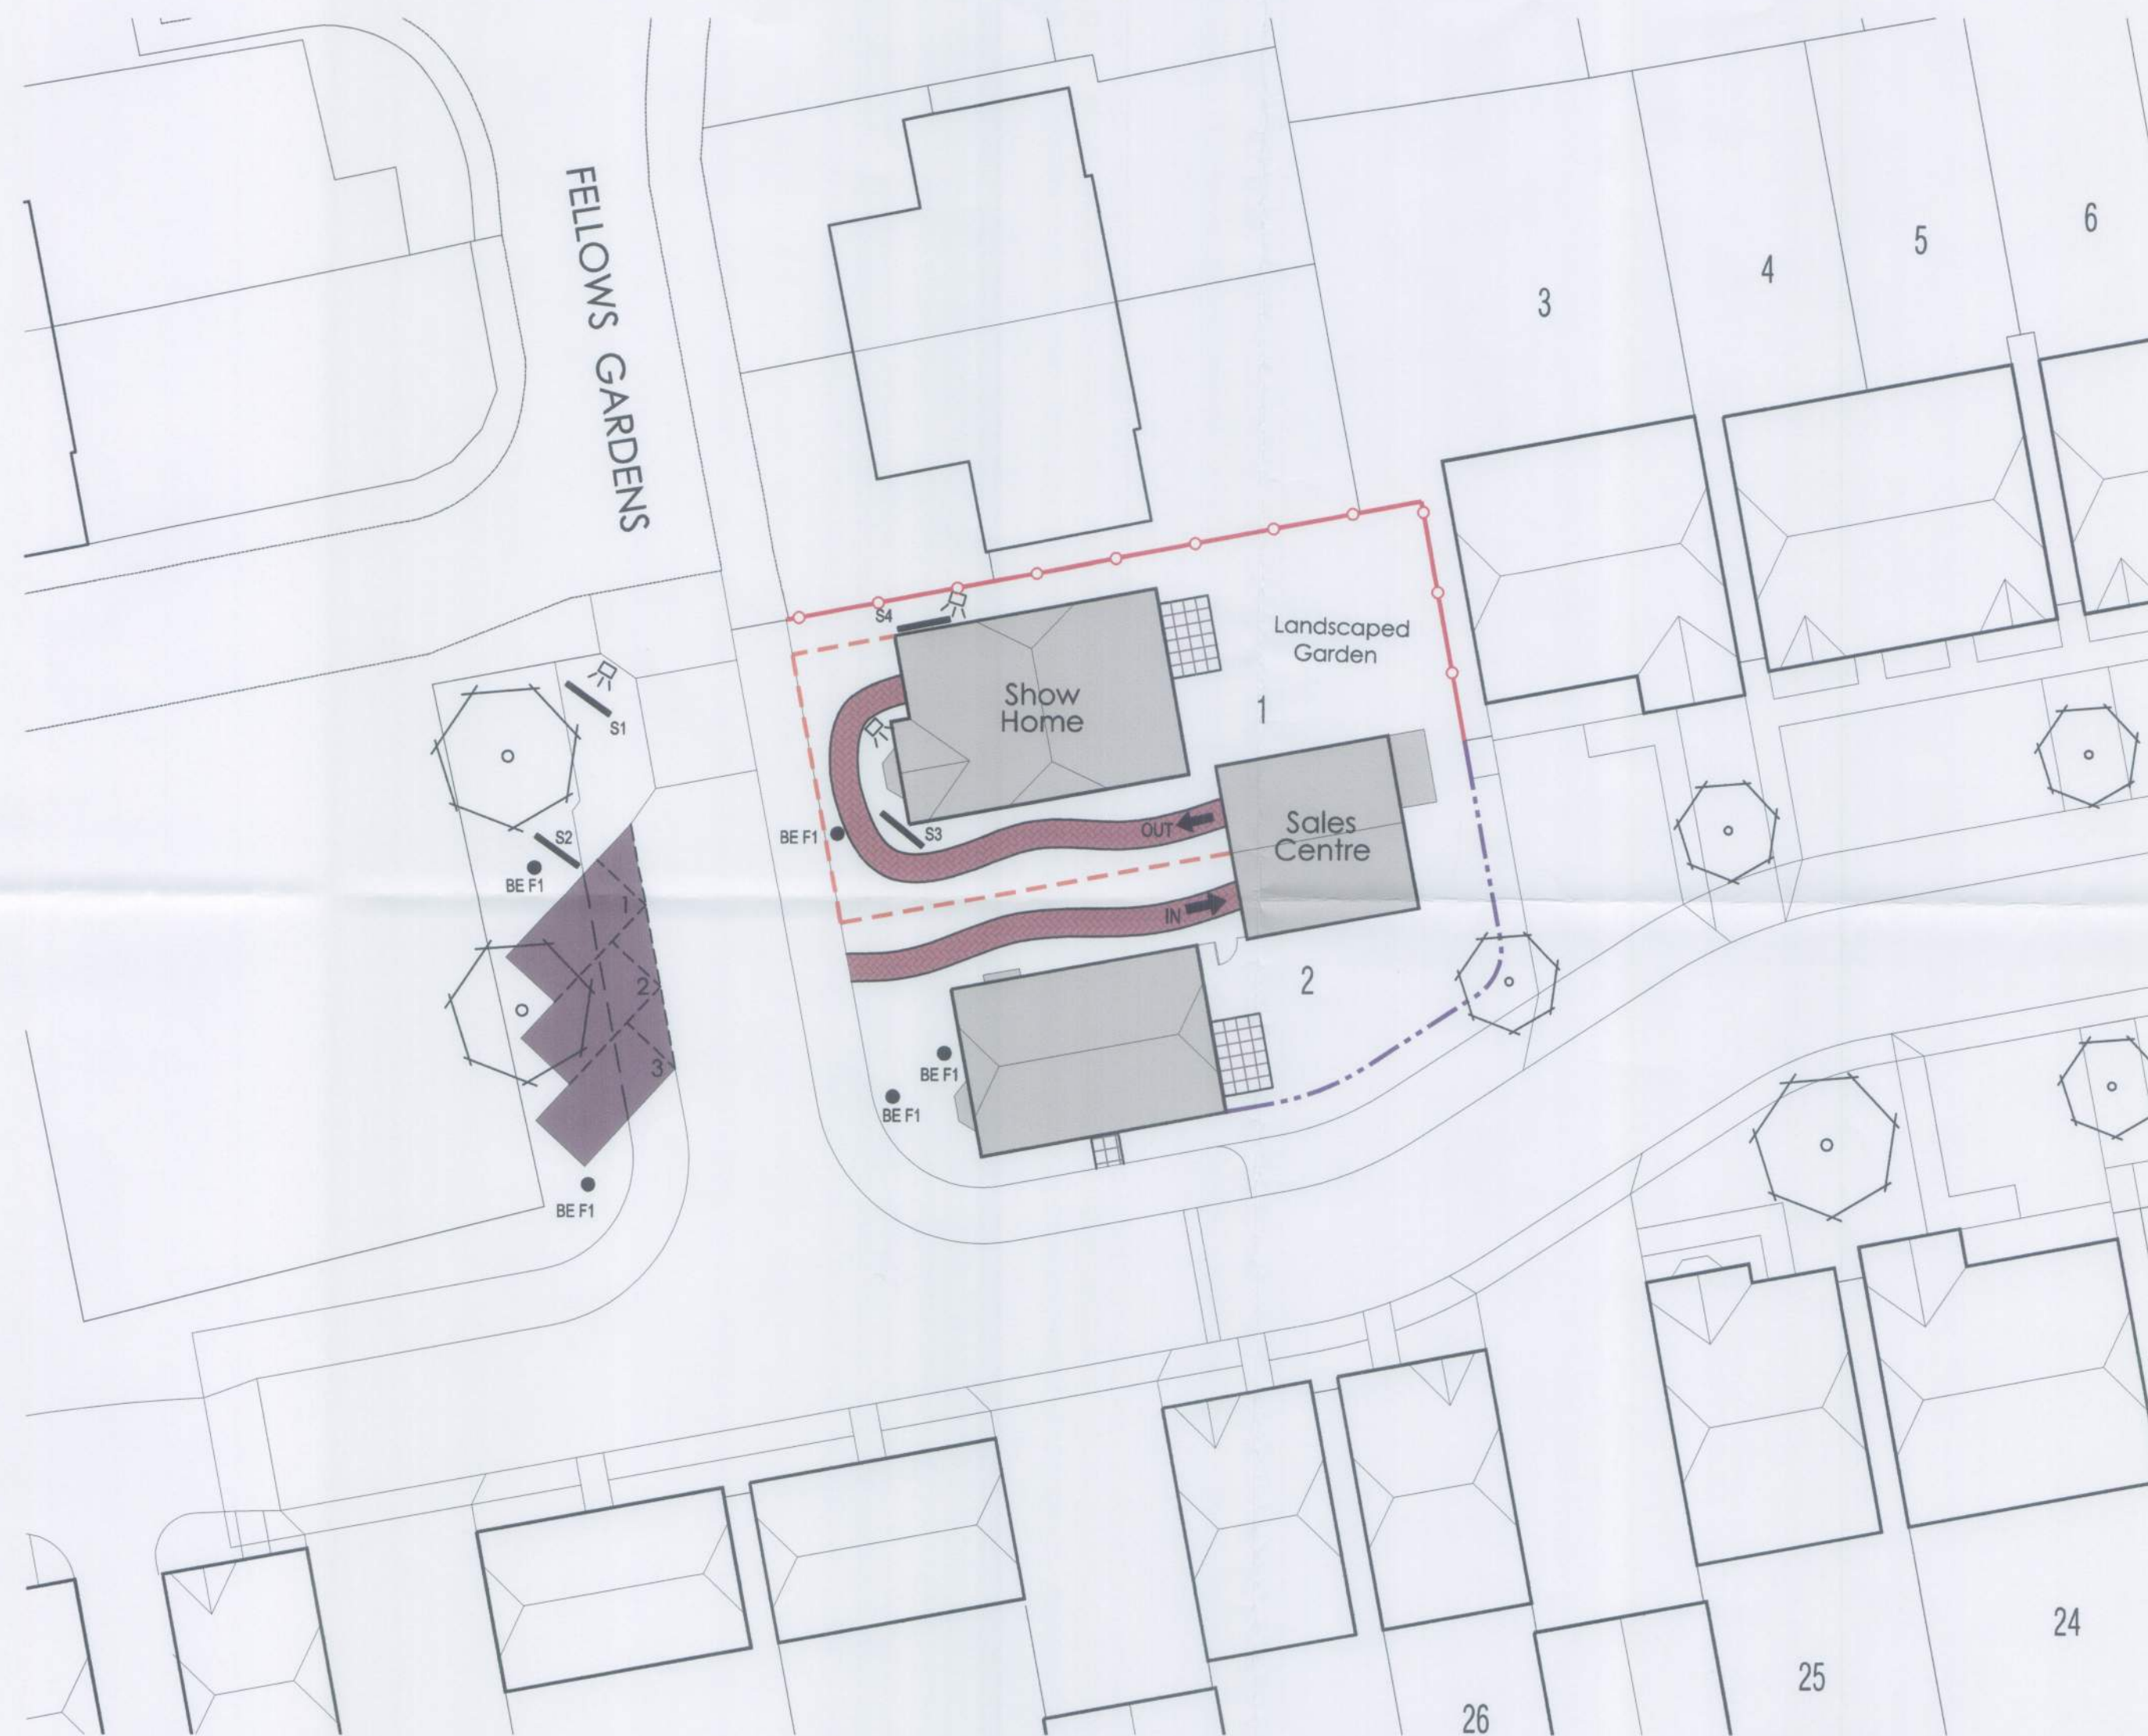

- Legend**
- 1800mm High Close Boarded Timber Fence
 - 1800mm High Lifestyle Hoarding
Extent and location TBC
 - 1800mm High Brick Wall
 - 1100mm high galvanised black painted ball top railings
 - Tarmacadam surface to visitor parking
 - Block paving to footpaths
Herringbone patten, colour: brindle
 - Bellway Flagpoles
 - Ground level lighting - approx position

- Signage Key**
- S1 Site Development Sign (BH1)
 - S2 Visitor Parking Sign (BH3)
 - S3 Show Home Sign (BH3)
 - S4 Bellway Homes Fret Letters Sign

Fencing unless annotated to be as approved planning layout

Note: Landscaping shown is indicative, refer to separate landscaping drawing for details

Refer to separate drawing for sales office layout

REVISIONS		
Bellway		
SITE Fellows Gardens Yapton		
TITLE Sales Area Plan		
SCALE A2 1:200	DRAW No. Sal-01	REV /
DATE Nov 14		
BELLWAY HOMES (WESSEX) Bellway House, Embankment Way, Castleman Business Centre, Ringwood, Hampshire, BH24 1EU Telephone 01425 477555 Fax 01425 475197 Copyright © Bellway p.l.c		