

- Concrete roof tiles with matching colour ridge tiles
- Lead effect grp flat roof dormer window detailing
- Contrast brick arched lintol
- White upvc windows
- Contrast brick cill
- Facing brickwork
- Contrast brick arched lintol
- Upvc front door with glazed detail panel




Plot 6

Plot 7

Front Elevation

Wall areas left clear to elevations are in facing brickwork

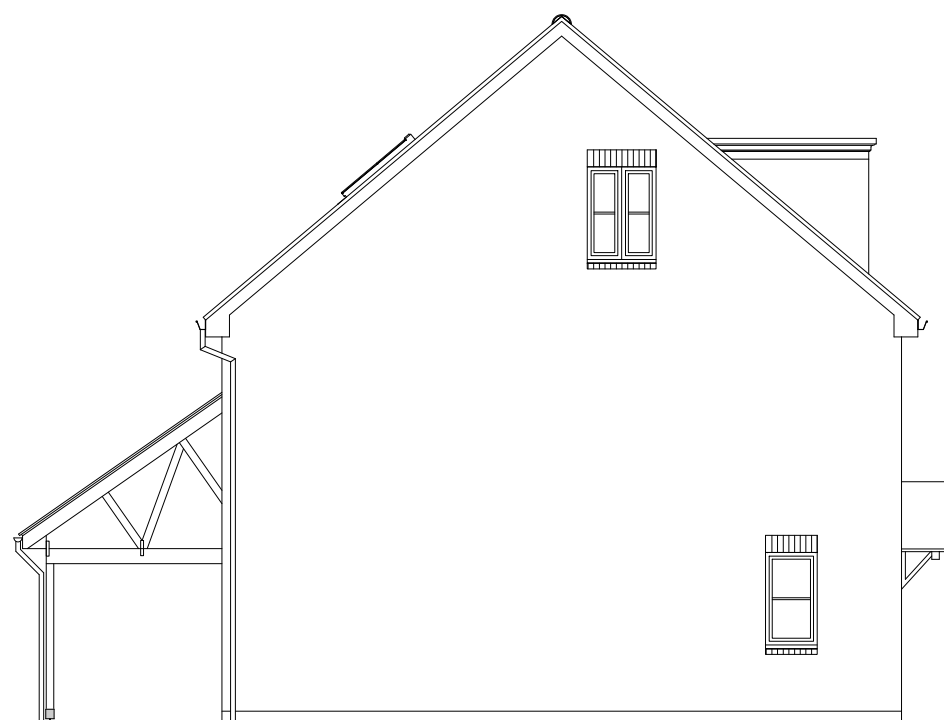

Plot 6

Side Elevation



Plot 7


Plot 6

Rear Elevation



Plot 7


Side Elevation

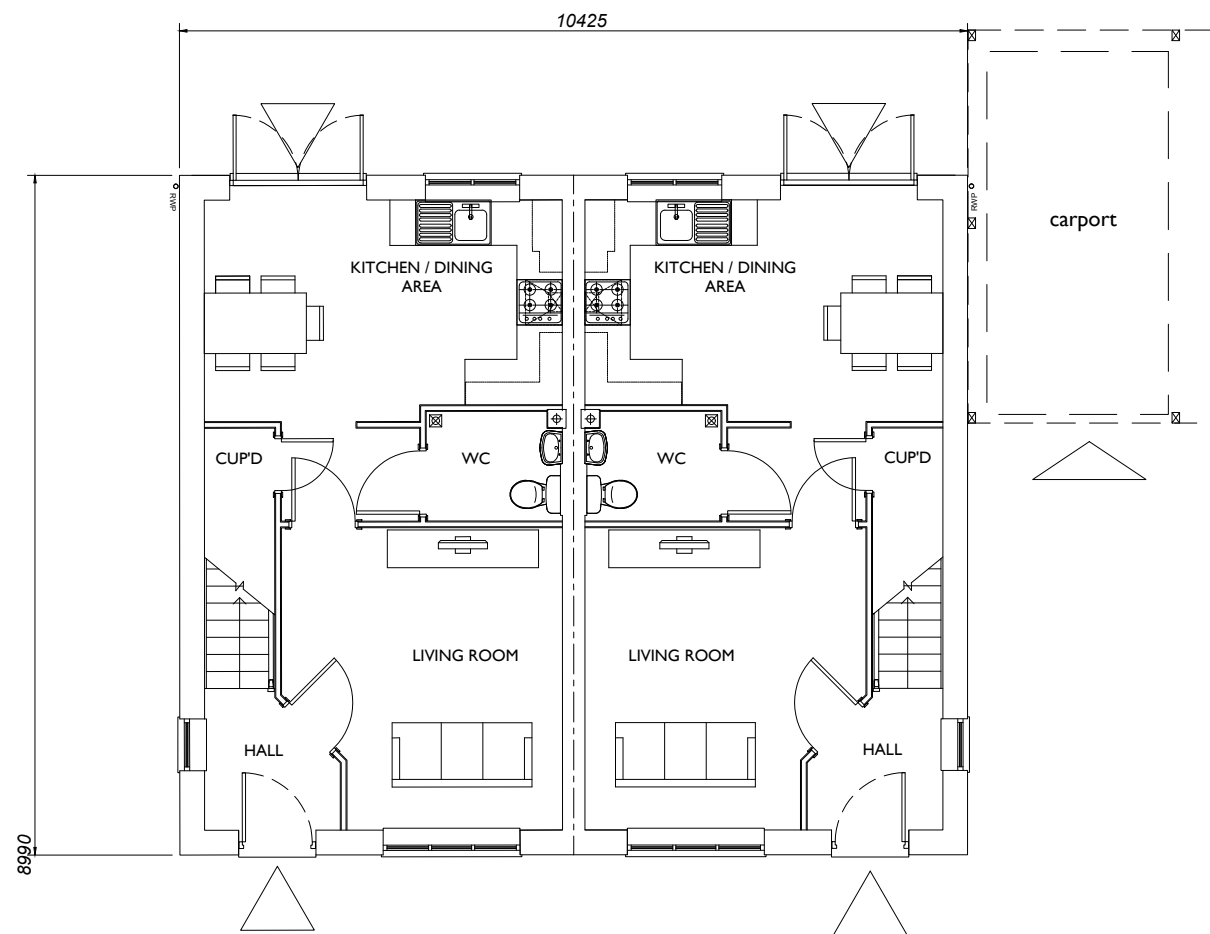

Plot 6

Plot 7


Ground Floor Plan

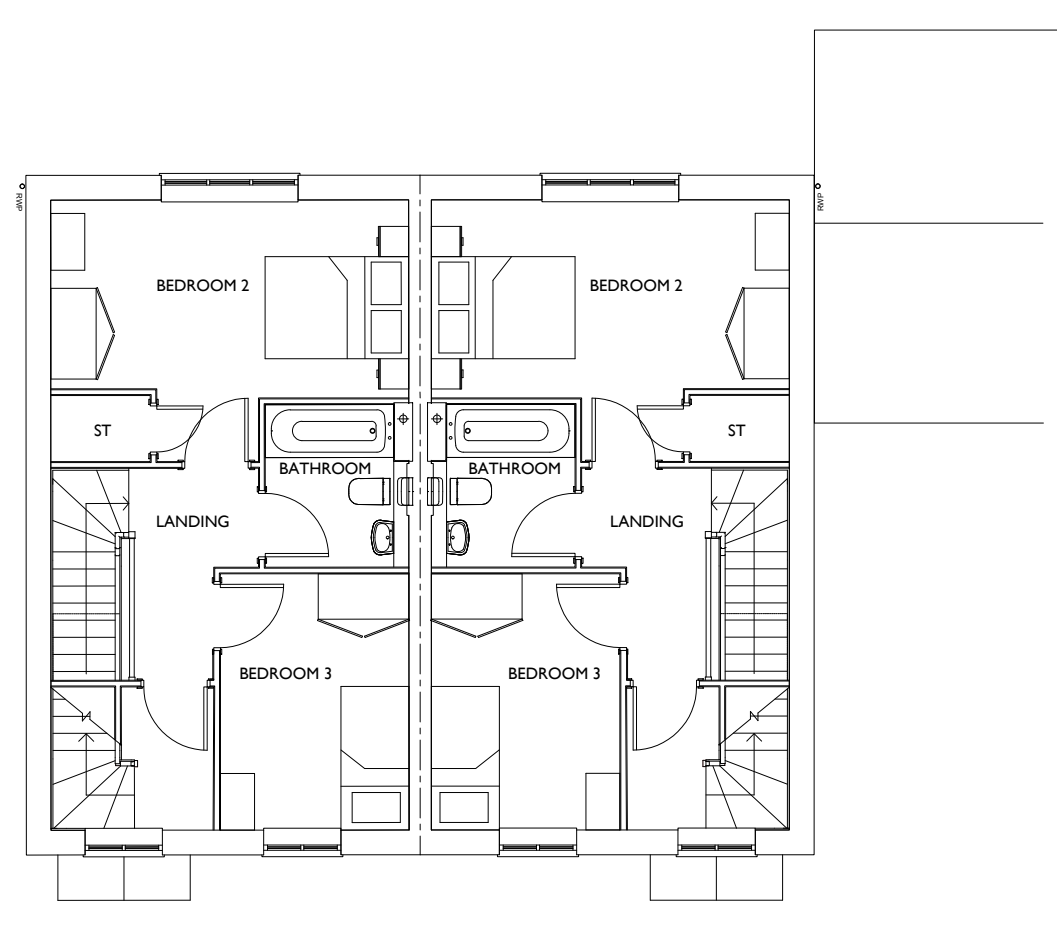

Plot 6

Plot 7


First Floor Plan

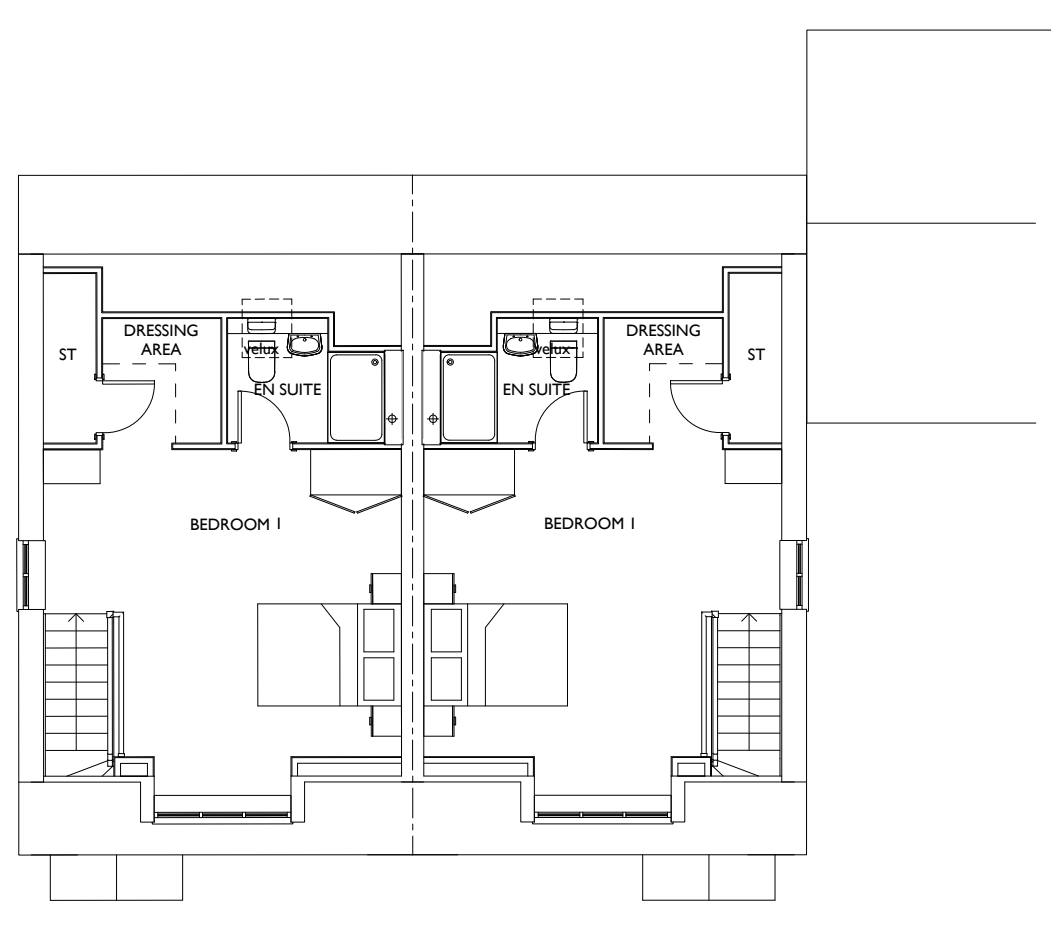

Plot 6

Plot 7

Second Floor Plan

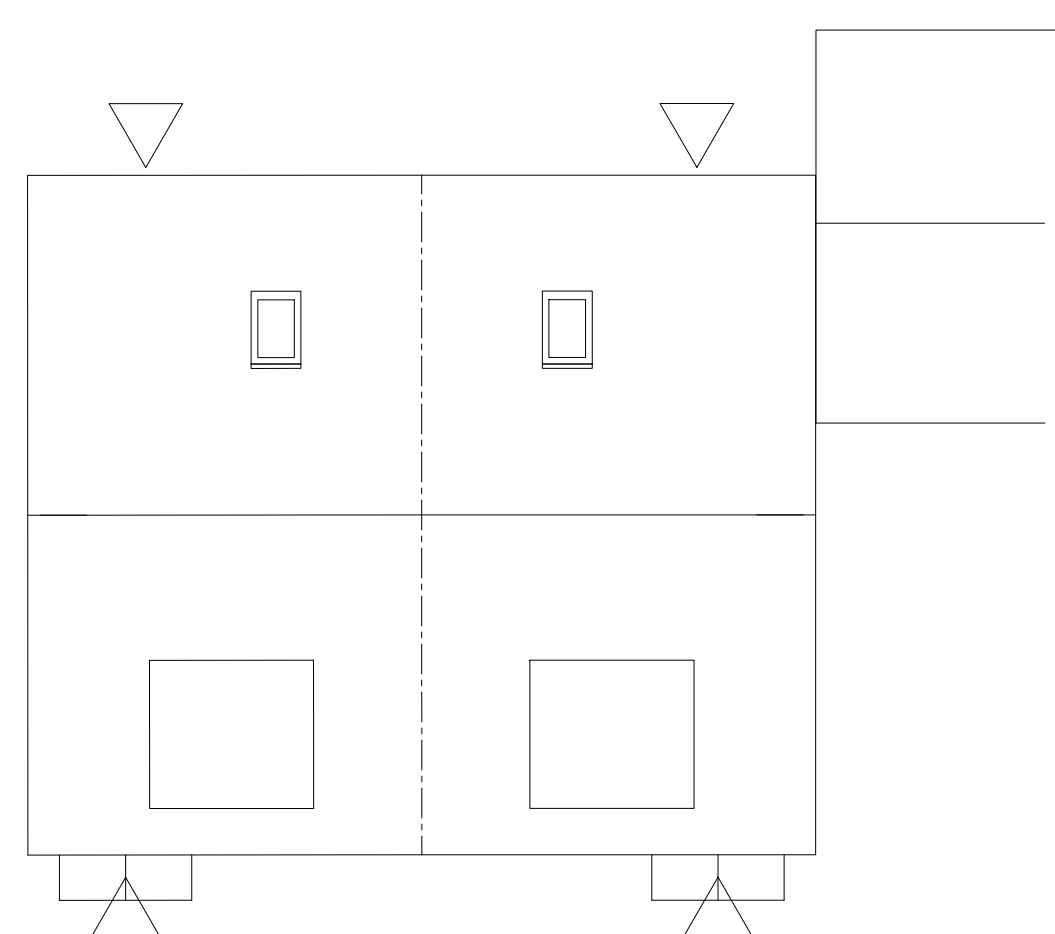


Plot 6

Plot 7

Roof Plan

Plots 6 & 7
House Type 9 Beech
1116sq.ft / 103.7sq.m.

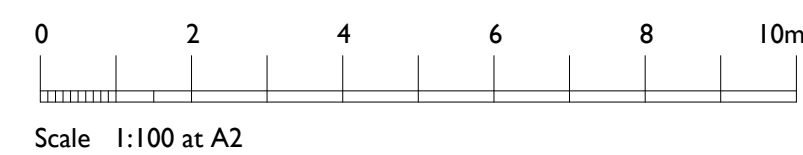

urban pulse design

The Studio, Unit 17, Vicarage Farm Business Park, Winchester Road,
Fair Oak, Hampshire, SO50 7HD
023 8069 7010
enquiries@urbanpulsedesign.co.uk www.urbanpulsedesign.co.uk

Land off Burndell Road
Yapton, West Sussex, BN19 0JF

Bovis Homes

DRAWING TITLE
Plots 6 & 7
House Type 9 Beech
Floor Plans & Elevations

SCALE	SHEET SIZE	SHEET No.	DRAWN	CHKD	DATE	CAD FILE
1:100	A1	of			05/11/2018	

Reserved Matters

18-1065-019-1st