




- Concrete roof tiles with matching colour ridge tiles
- Lead effect grp flat roof dormer window detailing
- Contrast brick arched lintol
- White upvc windows
- Contrast brick cill
- Facing brickwork
- Contrast brick arched lintol
- Upvc front door with glazed detail panel

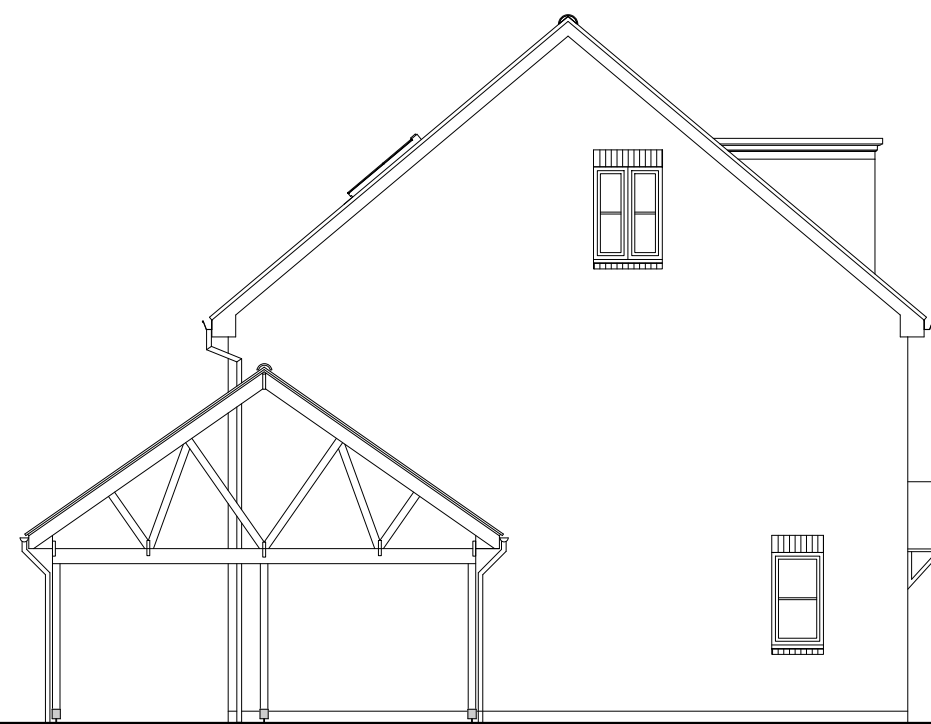


Plot 12 Plot 13
Front Elevation
Wall areas left clear to elevations are in facing brickwork


Plot 12
Side Elevation

Plot 13 Plot 12
Rear Elevation


Plot 13
Side Elevation

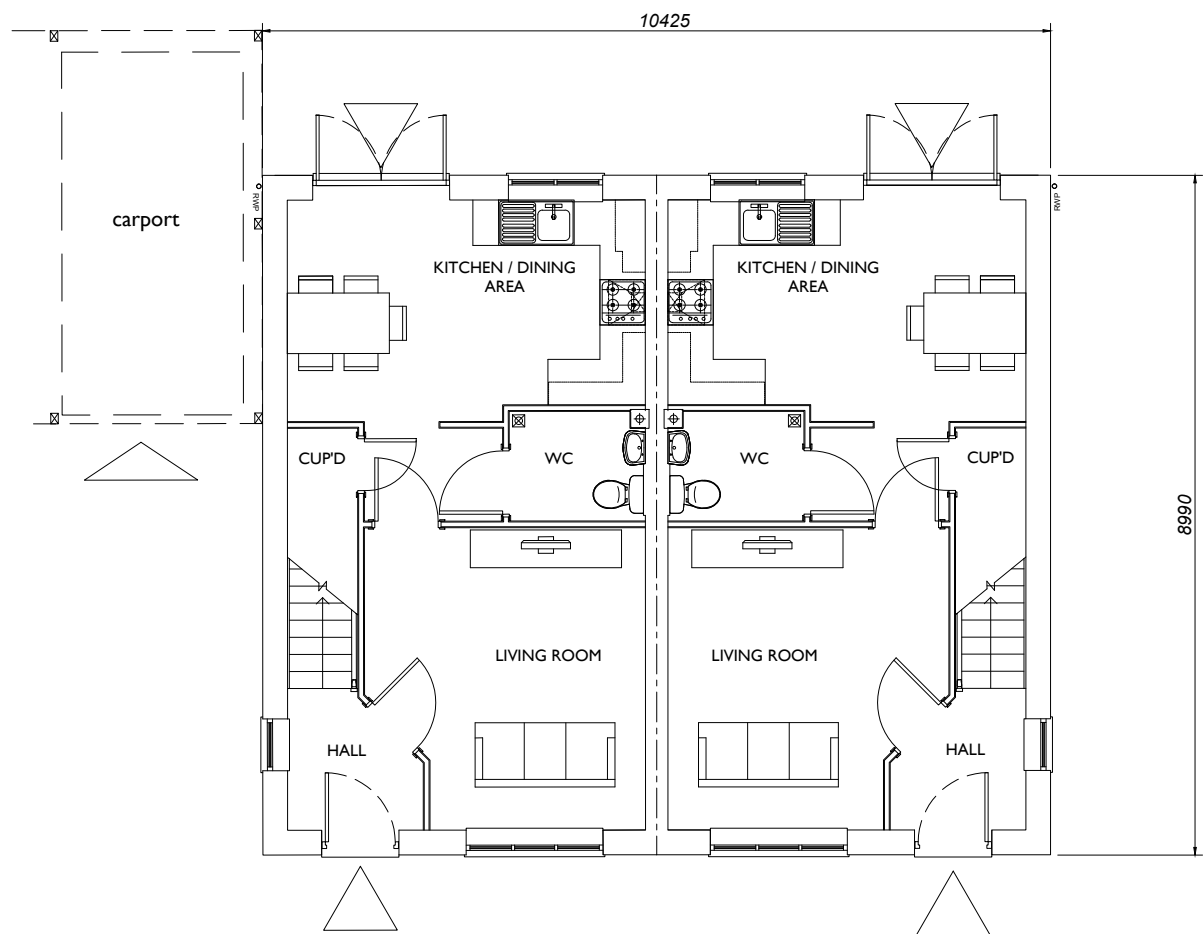


Plot 12 Plot 13
Ground Floor Plan

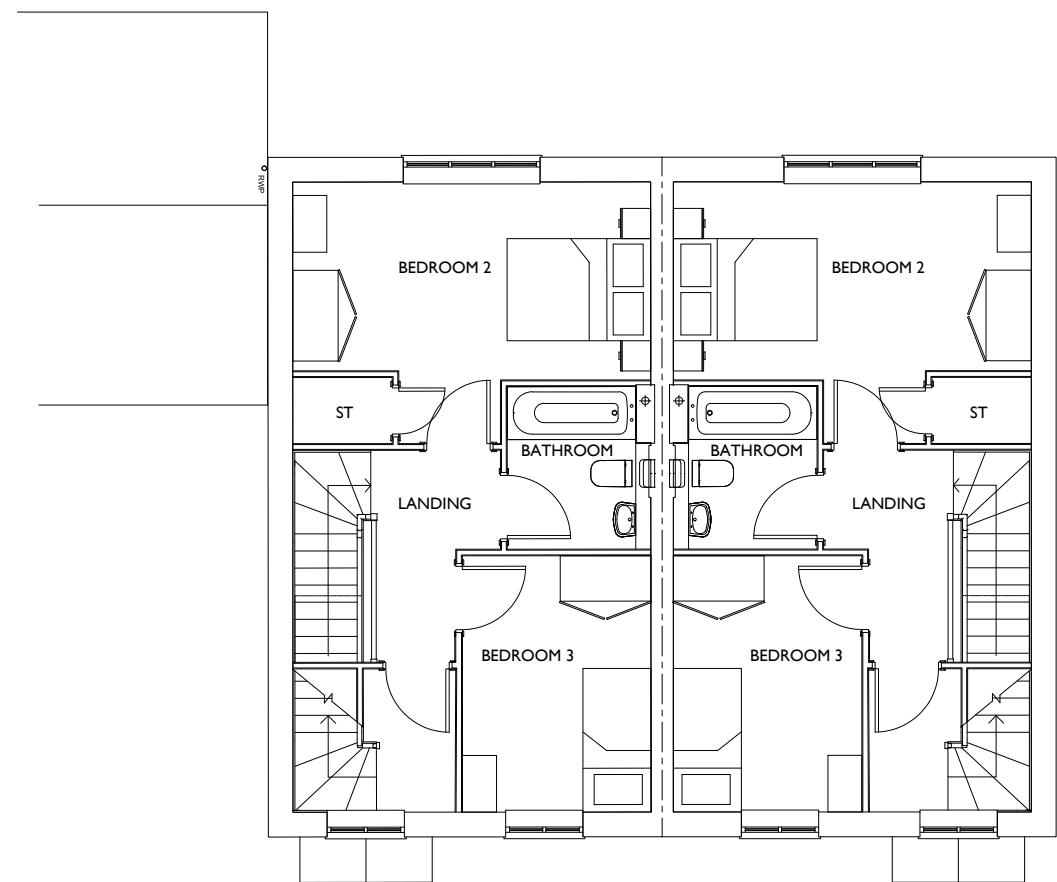

Plot 12 Plot 13
First Floor Plan

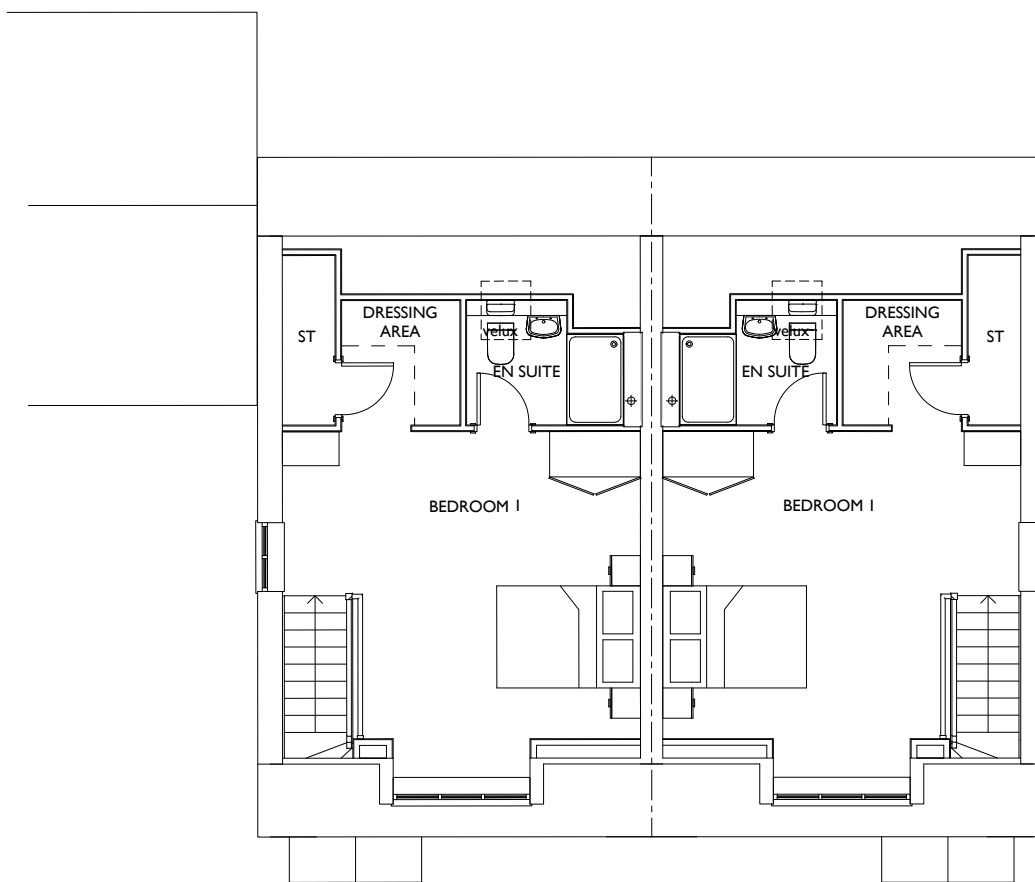


Plot 12 Plot 13
Second Floor Plan

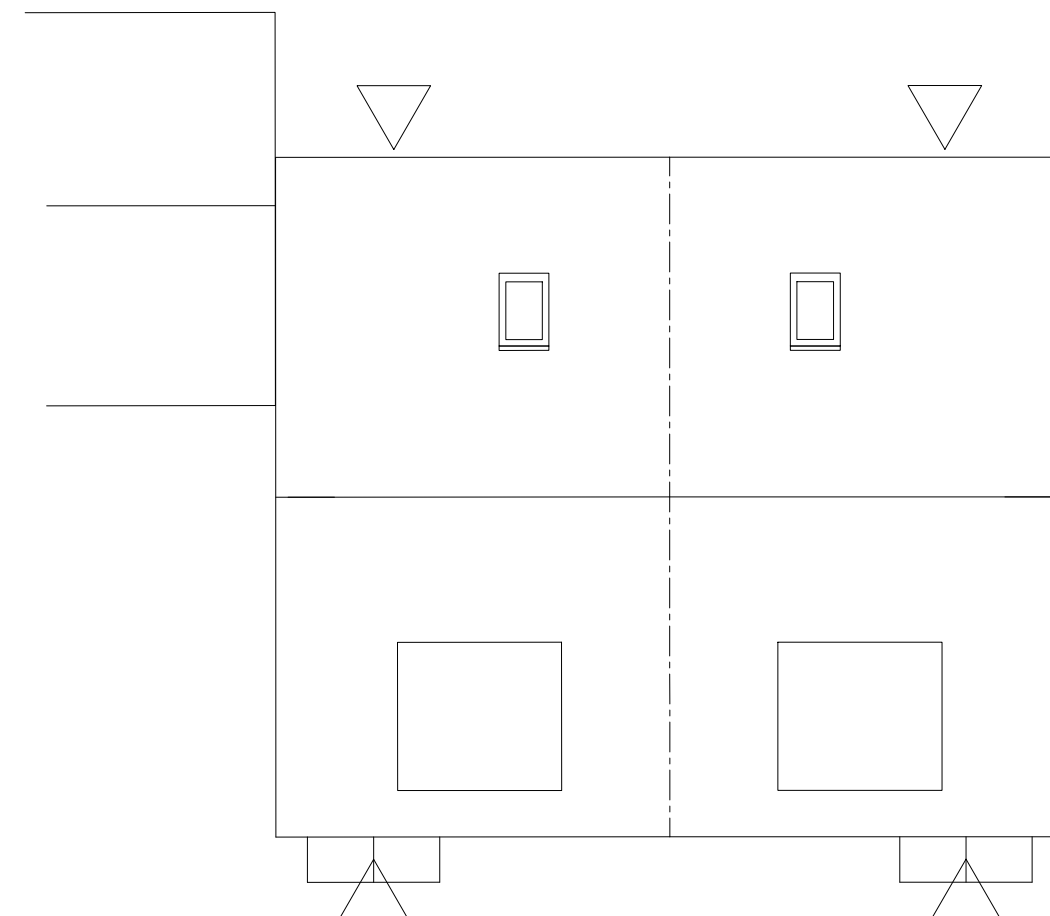

Plot 12 Plot 13
Roof Plan

Plots 12 & 13
House Type 9 Beech
1116sq.ft / 103.7sq.m.

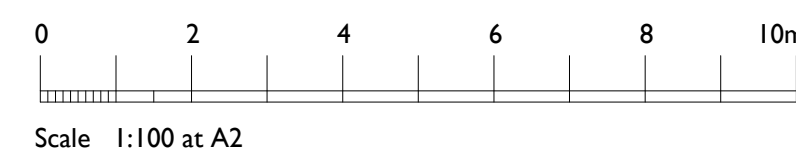

The Studio , Unit 17, Vicarage Farm Business Park, Winchester Road,
Fair Oak, Hampshire, SO50 7HD
023 8069 7010
enquiries@urbanpulsedesign.co.uk www.urbanpulsedesign.co.uk

Land off Burndell Road
Yapton, West Sussex, BN19 0JF

Bovis Homes

DRAWING TITLE
Plots 12 & 13
House Type 9 Beech
Floor Plans & Elevations

SCALE	SHEET SIZE	SHEET No.	DRAWN	CHKD	DATE	CAD FILE
1:100	A1	of			06/11/2018	

Reserved Matters

18-1065-022-1st