
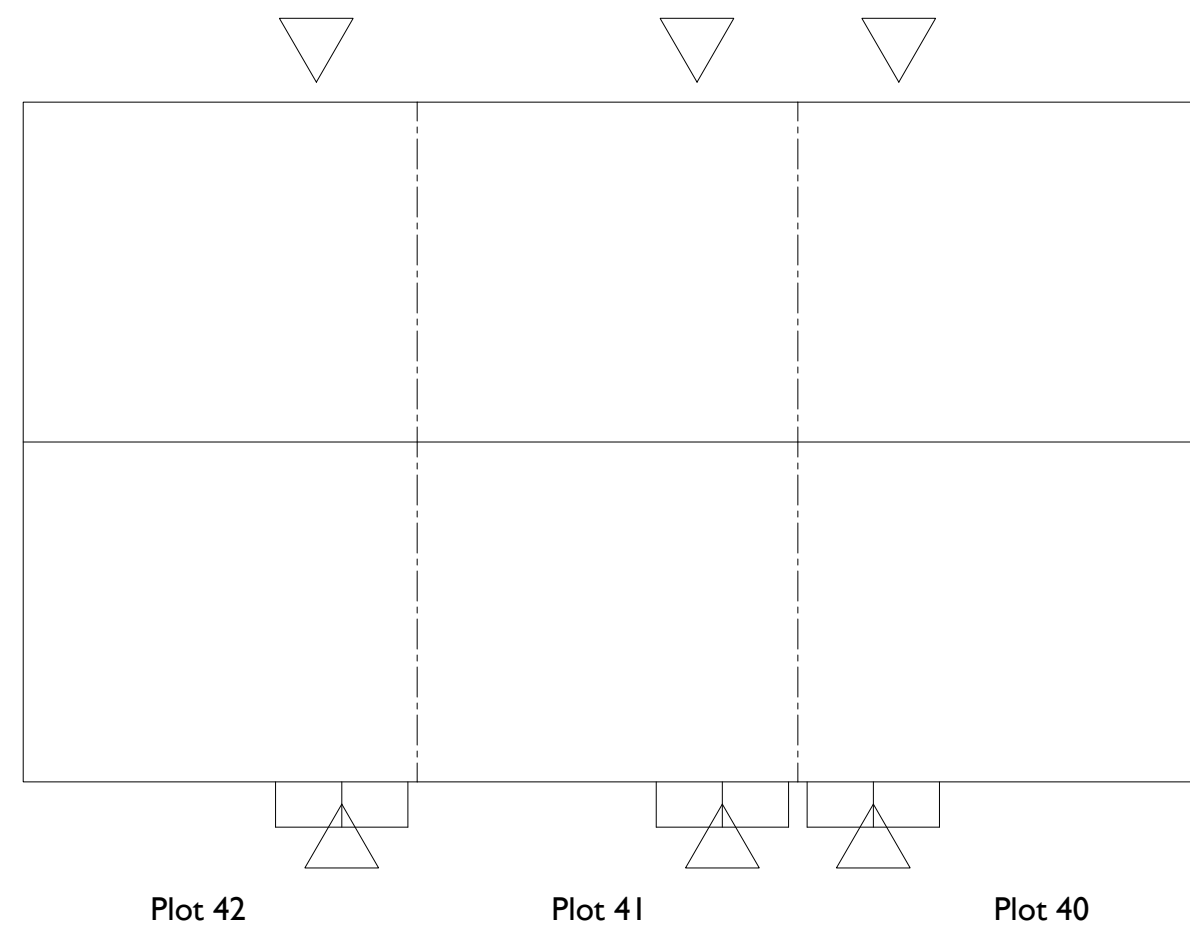
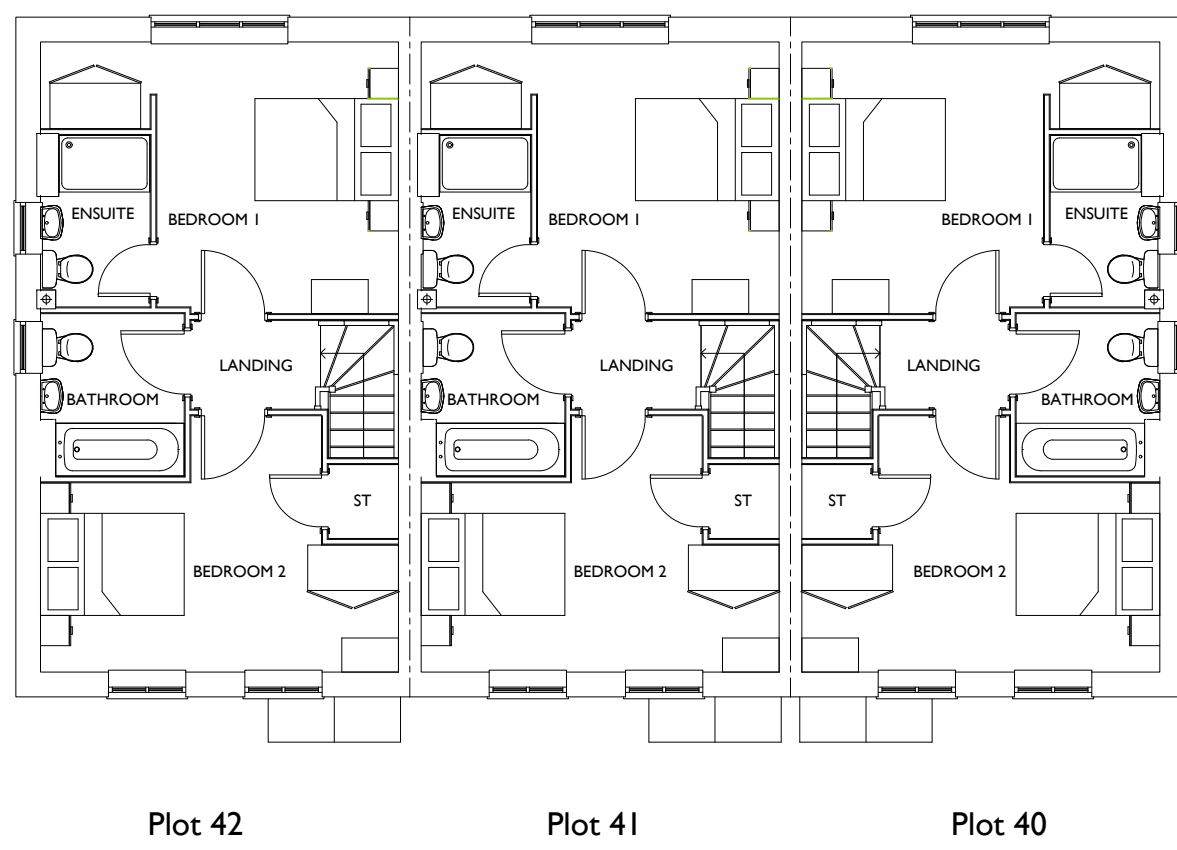


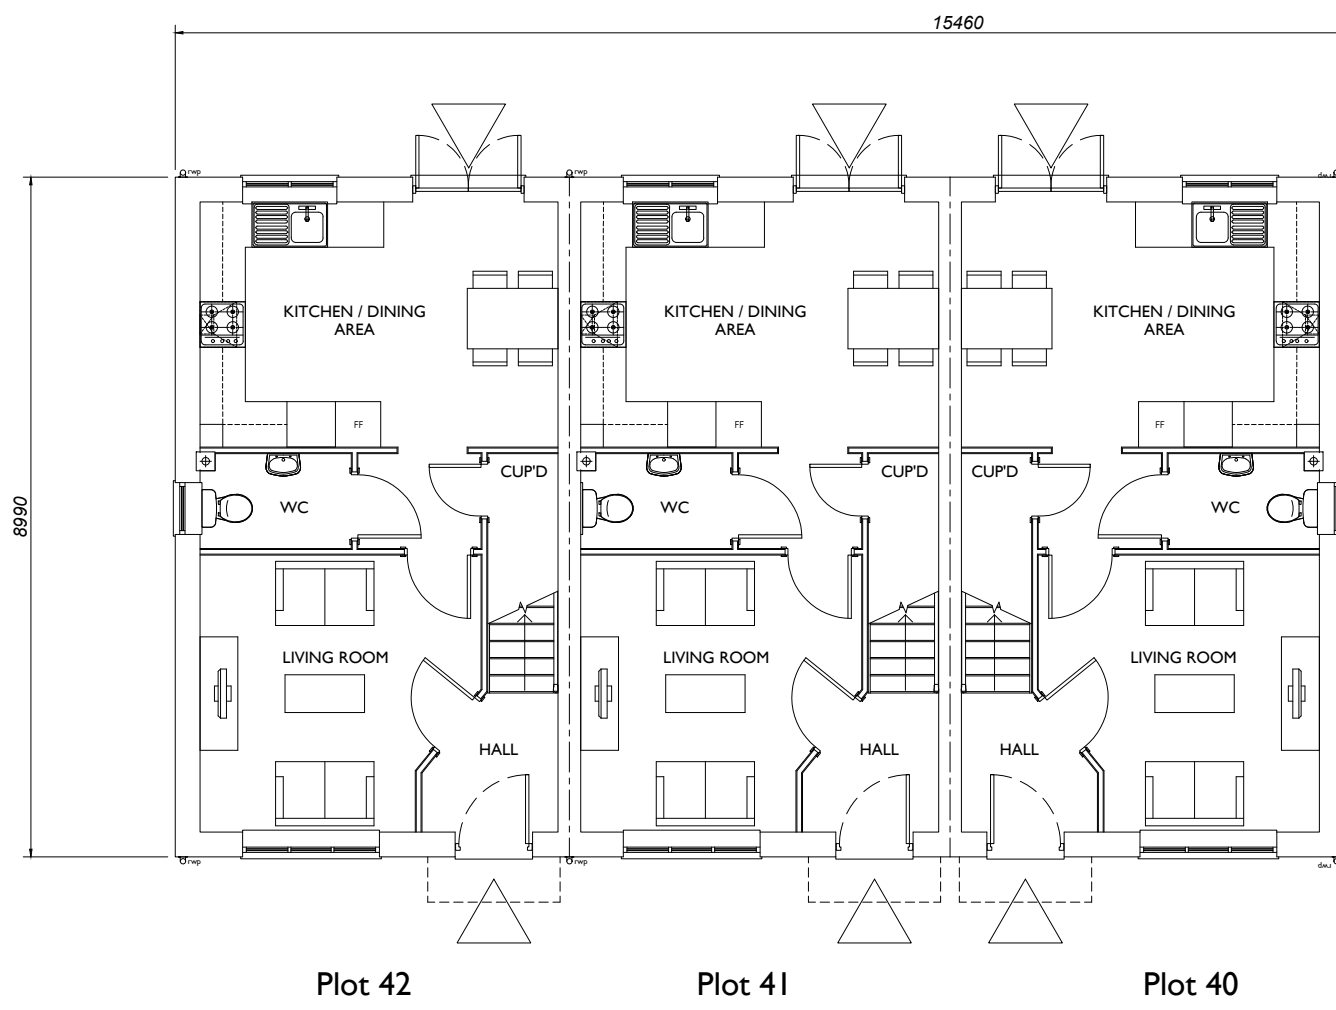


The Studio , Unit 17, Vicarage Farm Business Park, Winchester Road,
Fair Oak, Hampshire, SO50 7HD
023 8069 7010
enquiries@urbanpulsedesign.co.uk www.urbanpulsedesign.co.uk

Land off Burndell Road
Yapton, West Sussex, BN19 0JF

Bovis Homes

DRAWING TITLE
Plots 40 - 42
HouseType 4 Holly
Floor Plans & Elevations

Plots 40, 41 & 42
House Type 4 Holly
851sq.ft / 79.1sq.m.

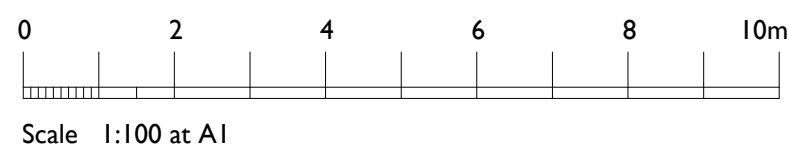

0	1	2	3	4	5	6	7	8	9
SCALE	SHEET SIZE	SHEET No.	DRAWN	CHKD	DATE	CAD FILE			
1:100	A1	of			06/11/2018				

Reserved Matters

18-1065-041-1st