




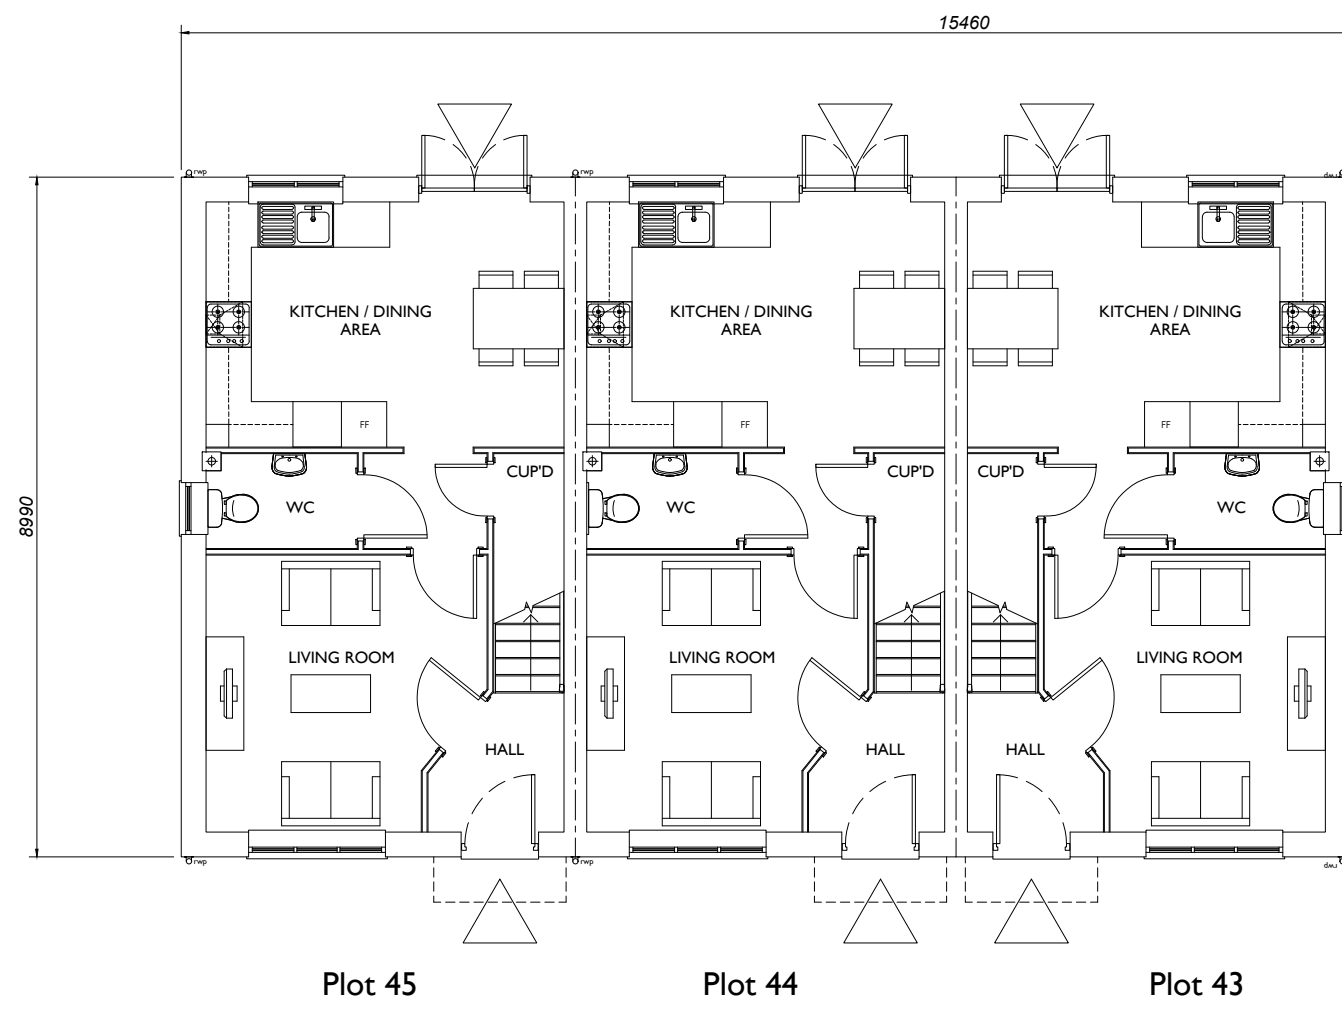

Ground Floor Plan

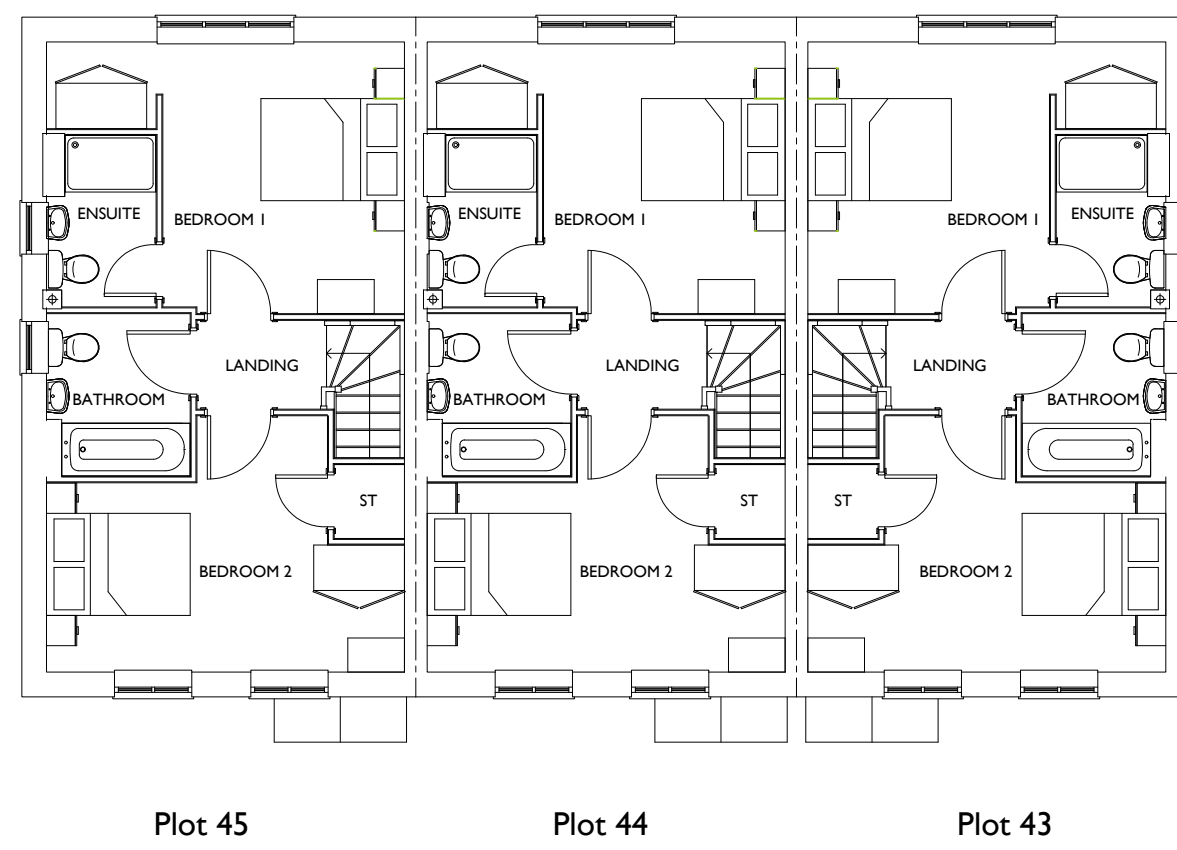


First Floor Plan

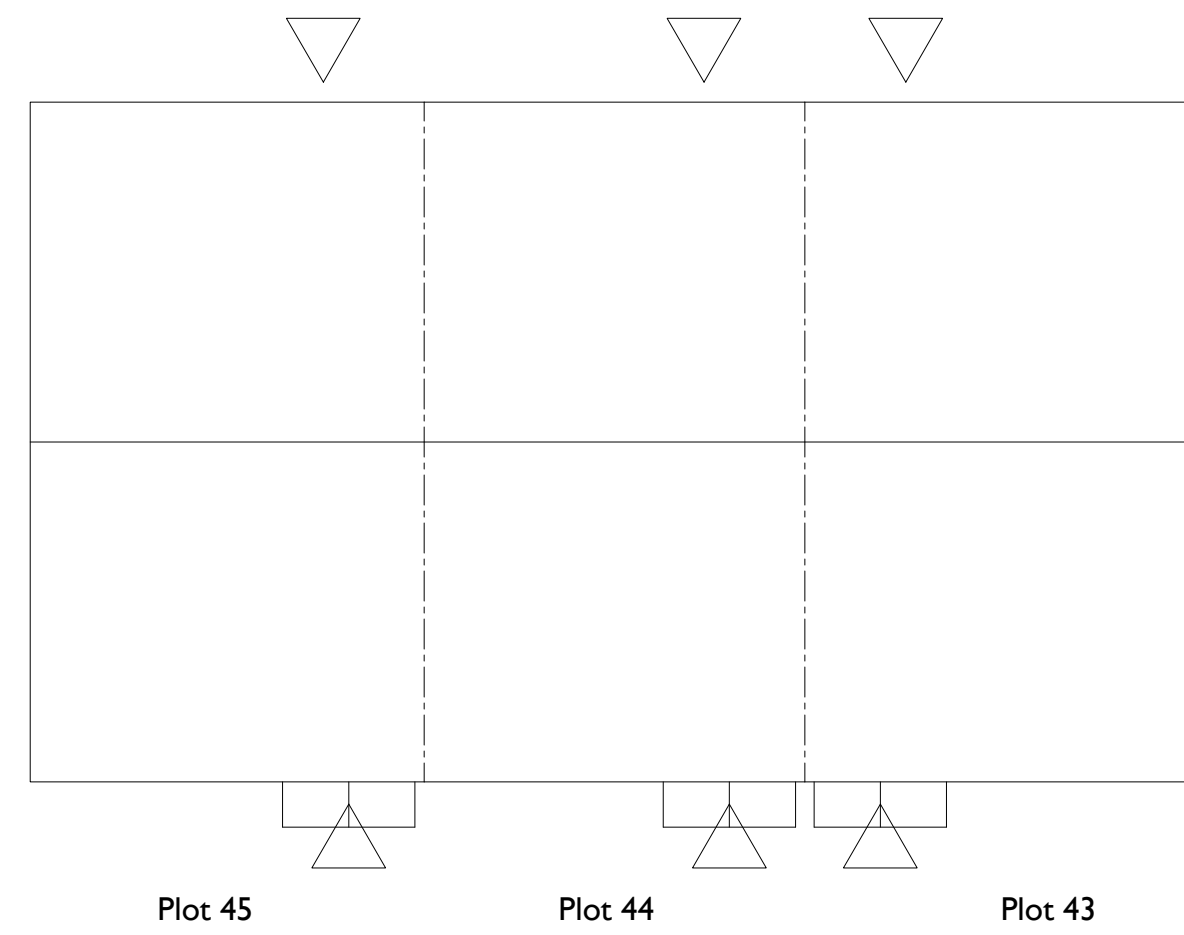

Roof Plan

Plots 43, 44 & 45
House Type 4 Holly
851sq.ft / 79.1sq.m.

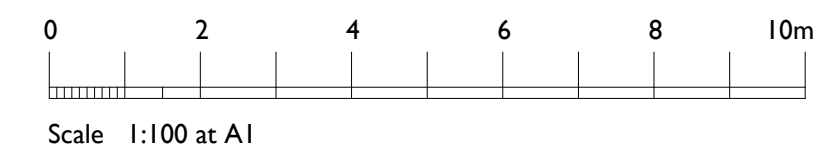

The Studio , Unit 17, Vicarage Farm Business Park, Winchester Road,
Fair Oak, Hampshire, SO50 7HD
023 8069 7010
enquiries@urbanpulsedesign.co.uk www.urbanpulsedesign.co.uk

Land off Burndell Road
Yapton, West Sussex, BN19 0JF

Bovis Homes

DRAWING TITLE
Plots 43 - 45
House Type 4 Holly
Floor Plans & Elevations

SCALE	SHEET SIZE	SHEET No.	DRAWN	CHKD	DATE	CAD FILE
1:100	A1	of			06/11/2018	

Reserved Matters

18-1065-042-1st