





Plot 66
Plot 65
Plot 64
Front Elevation
Wall areas left clear to elevations are in facing brickwork

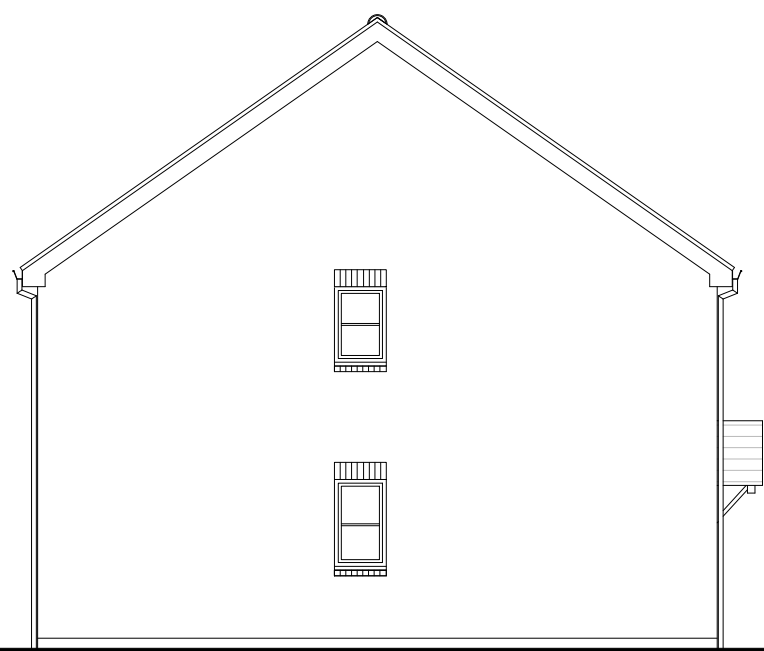


Plot 66
Side Elevation




Plot 64
Plot 65
Plot 66
Rear Elevation

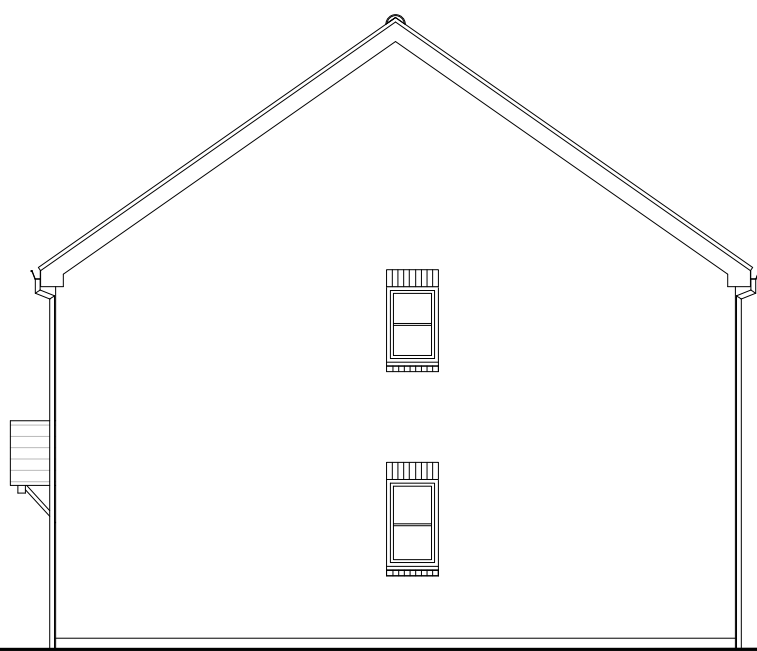


Plot 64
Side Elevation

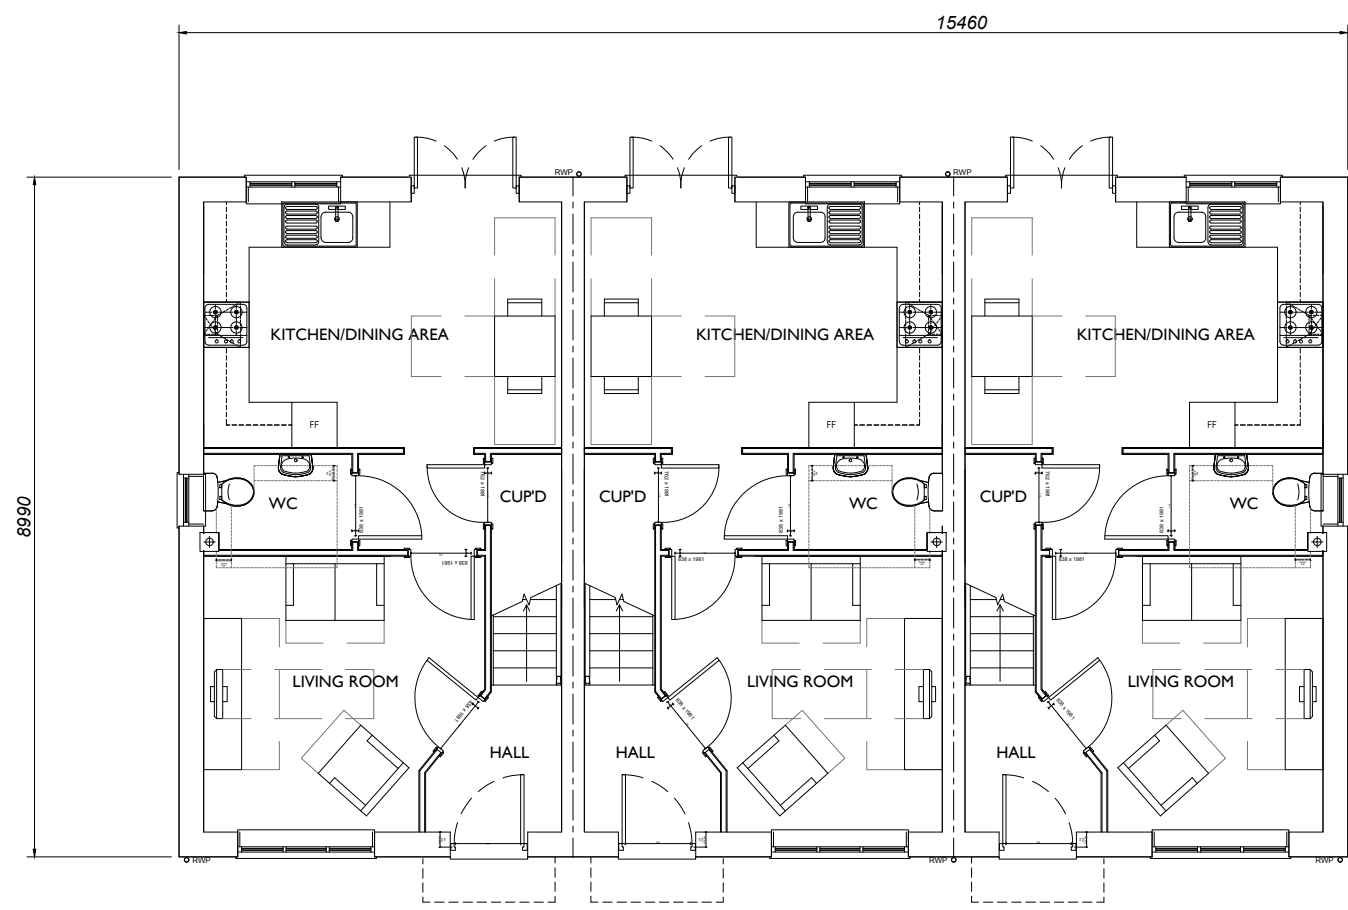

Plot 66
Plot 65
Plot 64
Ground Floor Plan

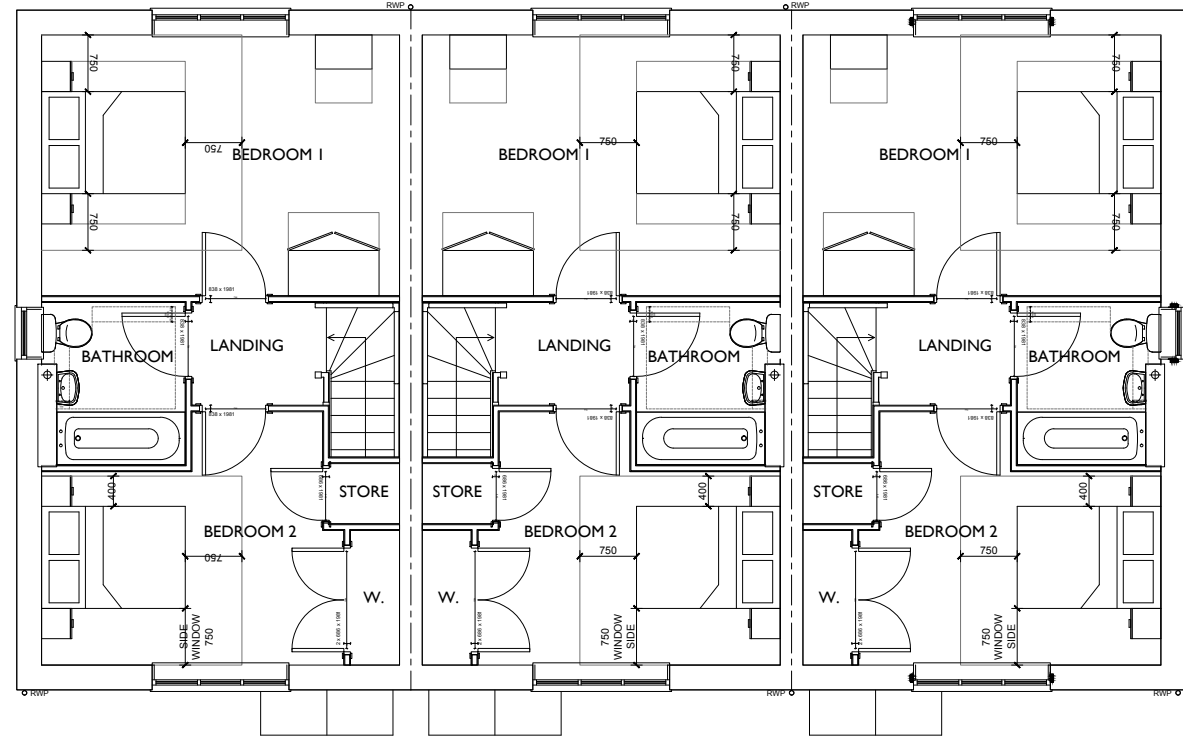


Plot 66
Plot 65
Plot 64
First Floor Plan

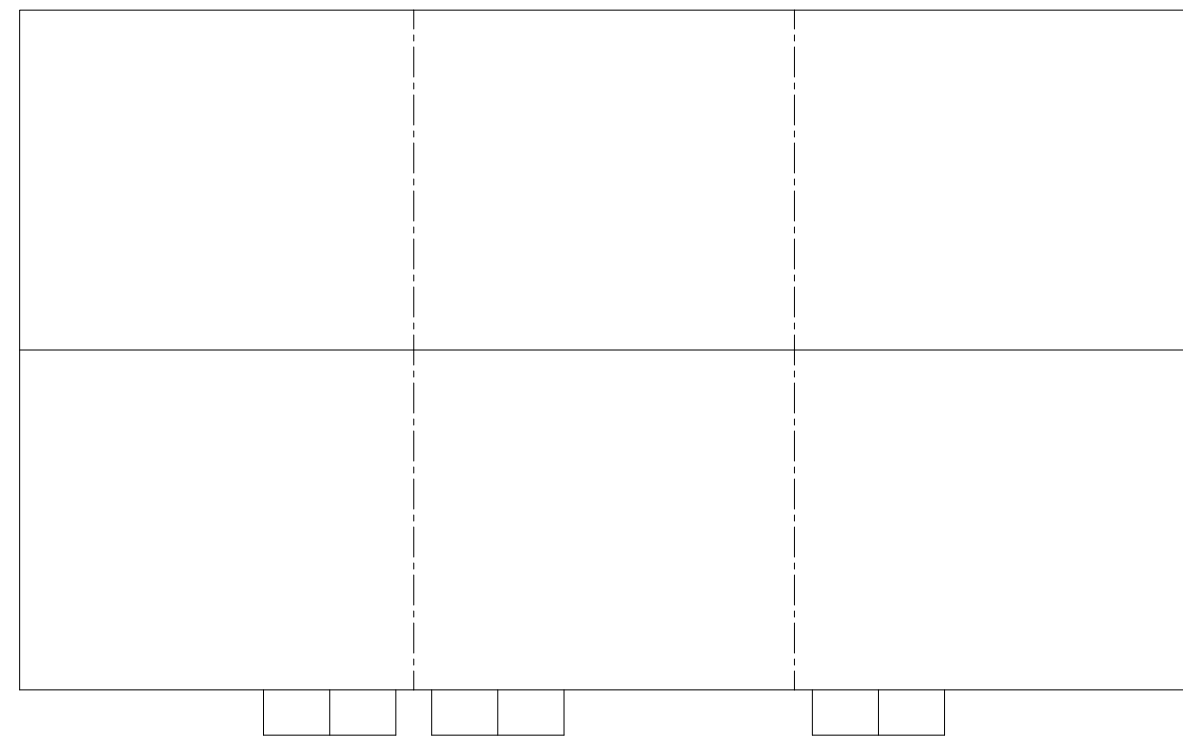

Plot 66
Plot 65
Plot 64
Roof Plan

Plots 64, 65 & 66
House Type 24 2BH Cherry
851sq.ft / 79.1sq.m.

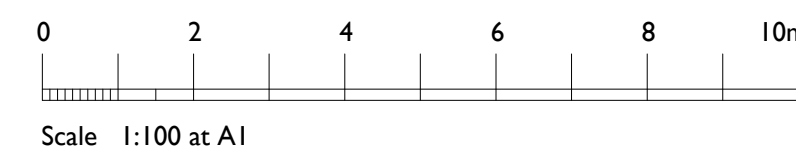

The Studio , Unit 17, Vicarage Farm Business Park, Winchester Road,
Fair Oak, Hampshire, SO50 7HD
023 8069 7010
enquiries@urbanpulsedesign.co.uk www.urbanpulsedesign.co.uk

Land off Burndell Road
Yapton, West Sussex, BN19 0JF

Bovis Homes

DRAWING TITLE
Plots 64 - 66
House Type 24 2BH Cherry
Floor Plans & Elevations

SCALE	SHEET SIZE	SHEET No.	DRAWN	CHKD	DATE	CAD FILE
1:100	A1	of			06/11/2018	

Reserved Matters

18-1065-052-1st