




Front Elevation

Wall areas left clear to elevations are in facing brickwork


Side Elevation

Rear Elevation


Side Elevation

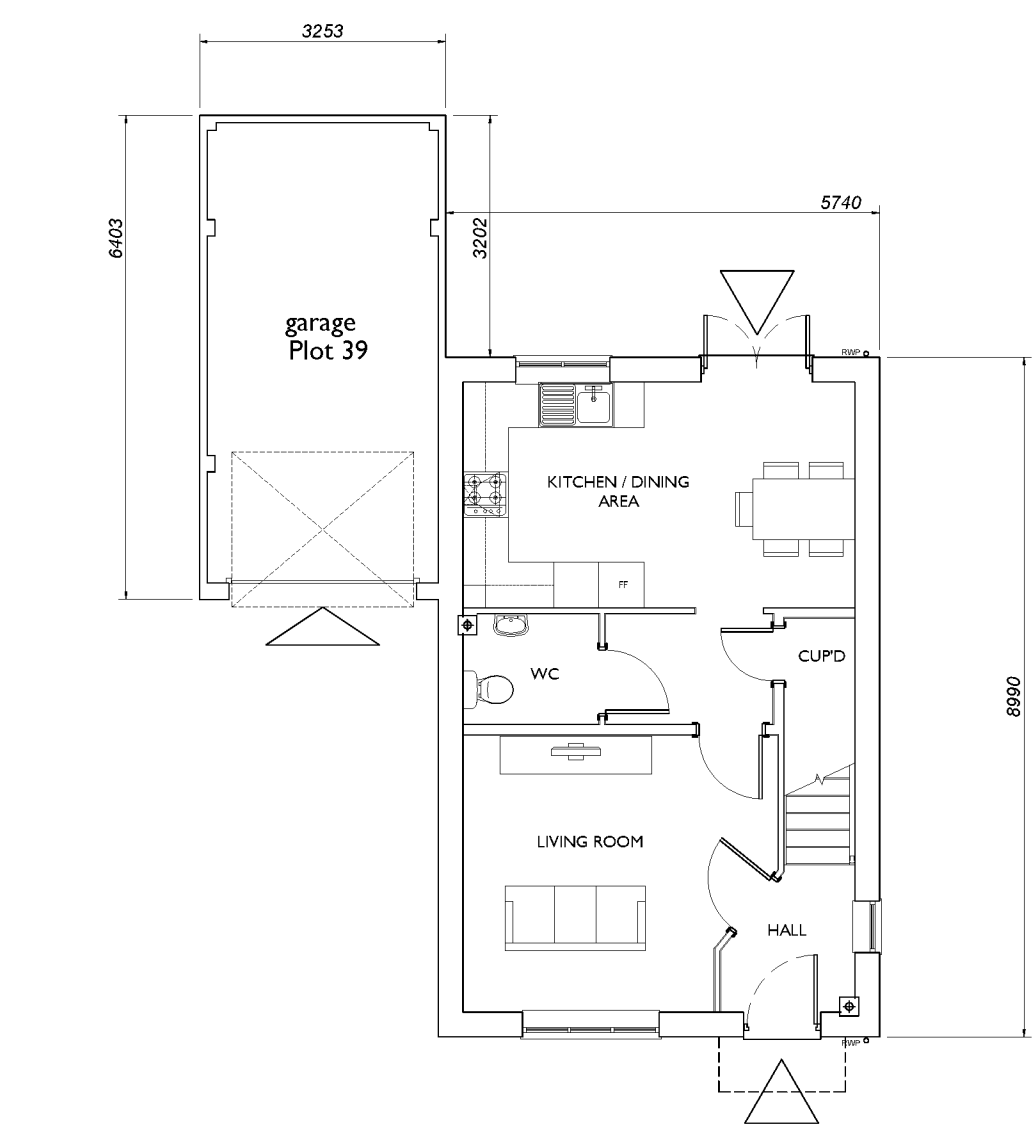

Ground Floor Plan

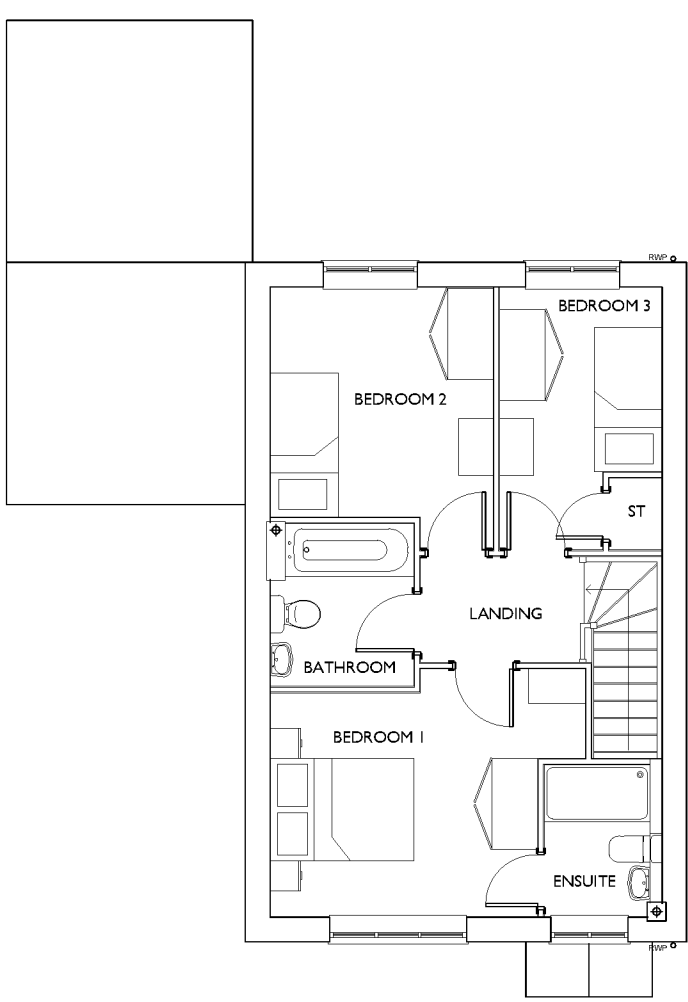


First Floor Plan

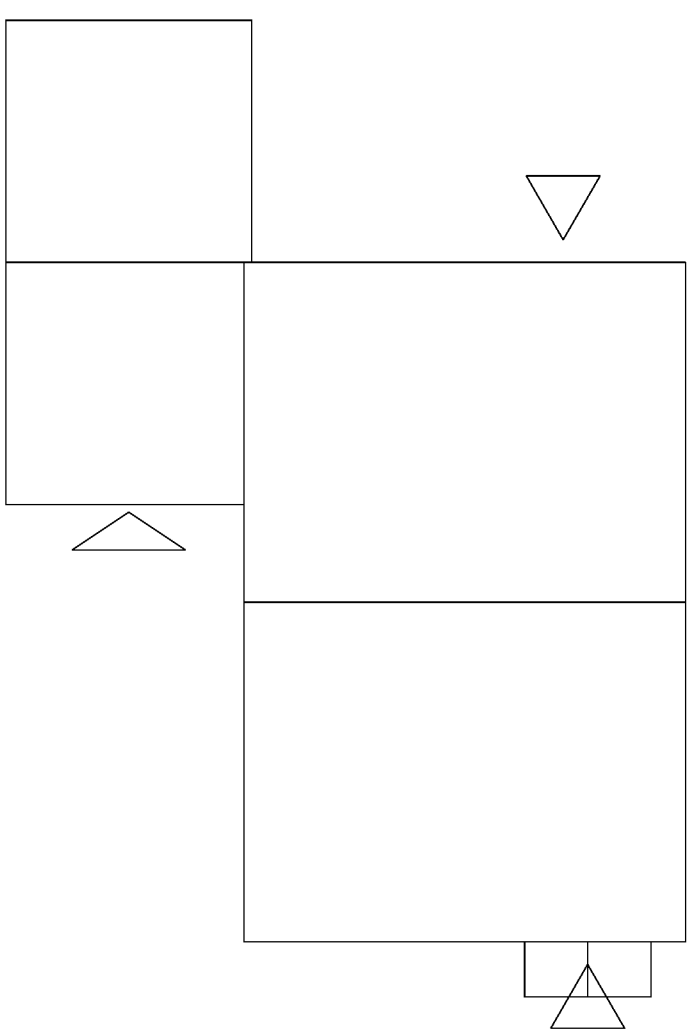

Roof Plan

Plot 80
House Type 5 Hazel
932sq.ft / 86.6sq.m.

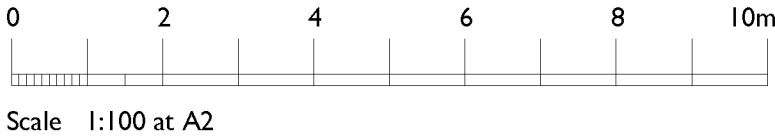

The Studio, Unit 17, Viewage Farm, Winchester Road,
Fareham, Hampshire, SO50 7HD
023 8069 7610
enquiries@urbanpulsedesign.co.uk www.urbanpulsedesign.co.uk
PROJECT
Land off Burndell Road
Yapton, West Sussex, BN19 0JF

Bovis Homes

DRAWING TITLE
Plot 80
House Type 5 Hazel
Floor Plans & Elevations

SCALE	SHEET NO.	DRAWN	CHECKED	DATE	CAD FILE
1:100	A2	1 of 1		06/11/2018	

Reserved Matters

18-1065-059-1st