




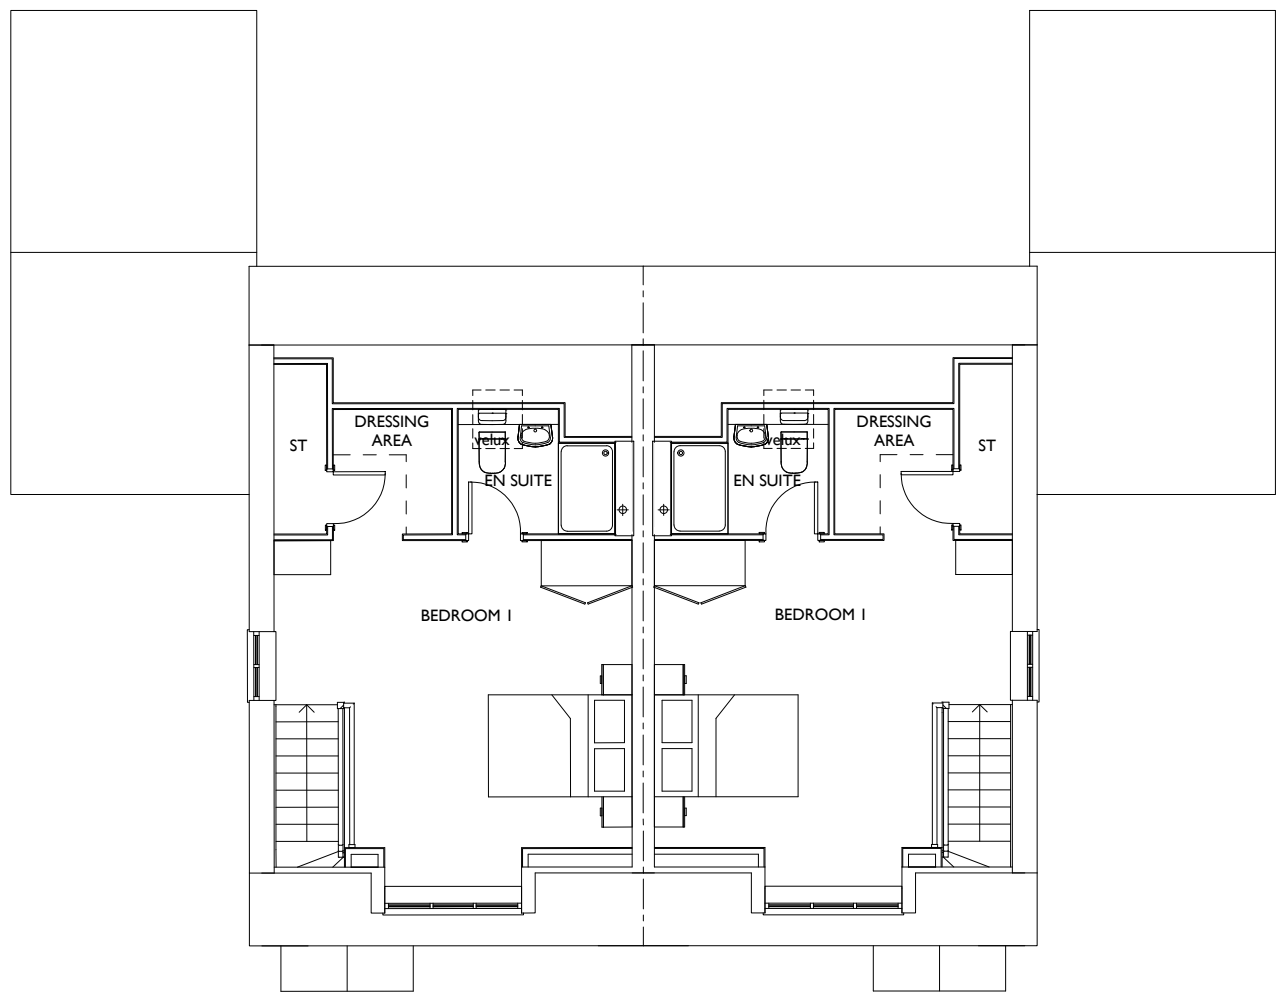


Plot 84
Plot 83
Second Floor Plan

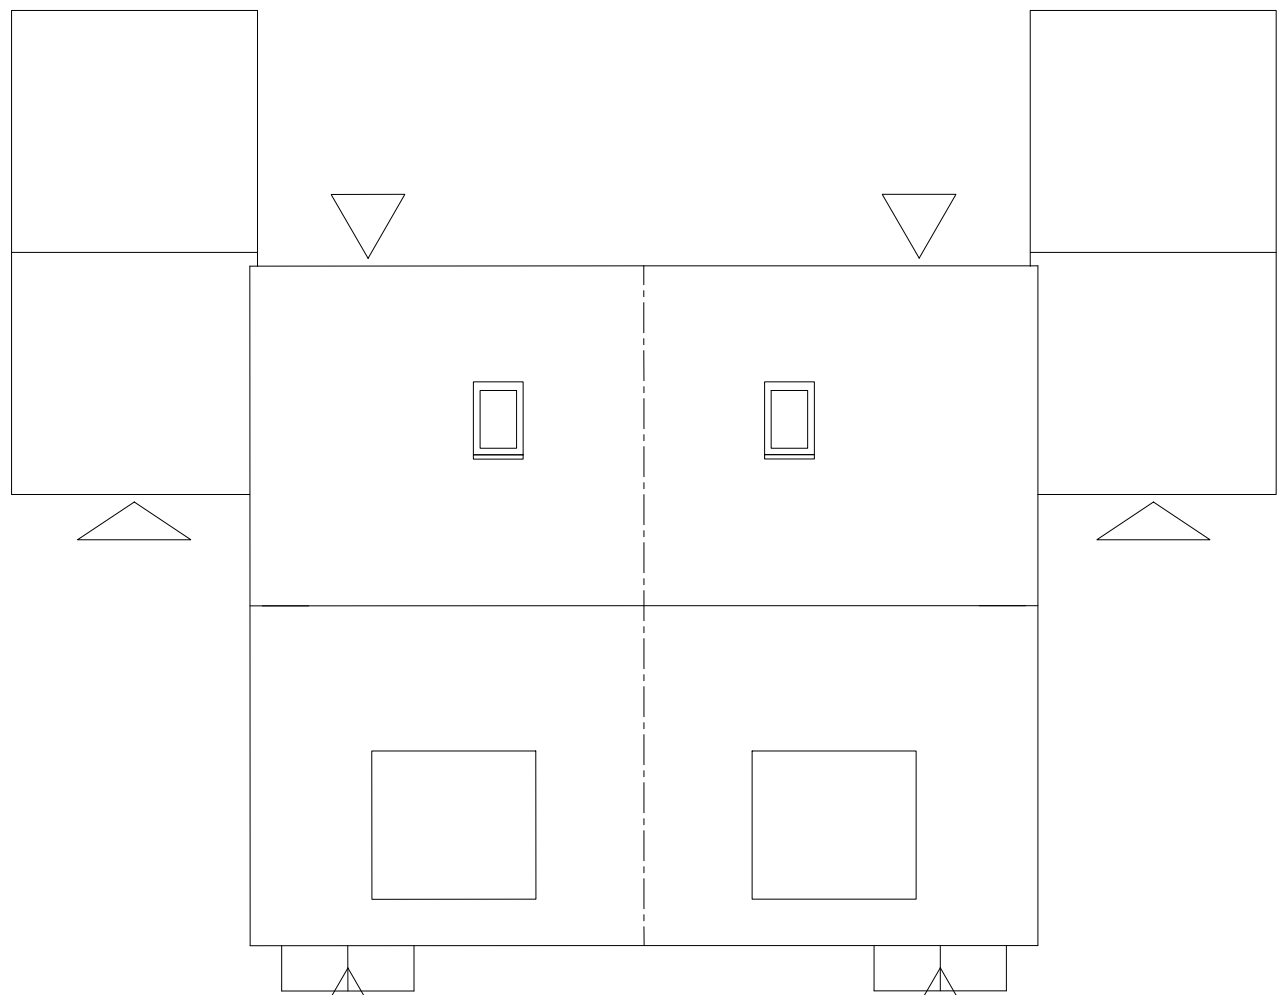

Plot 84
Plot 83
Roof Plan

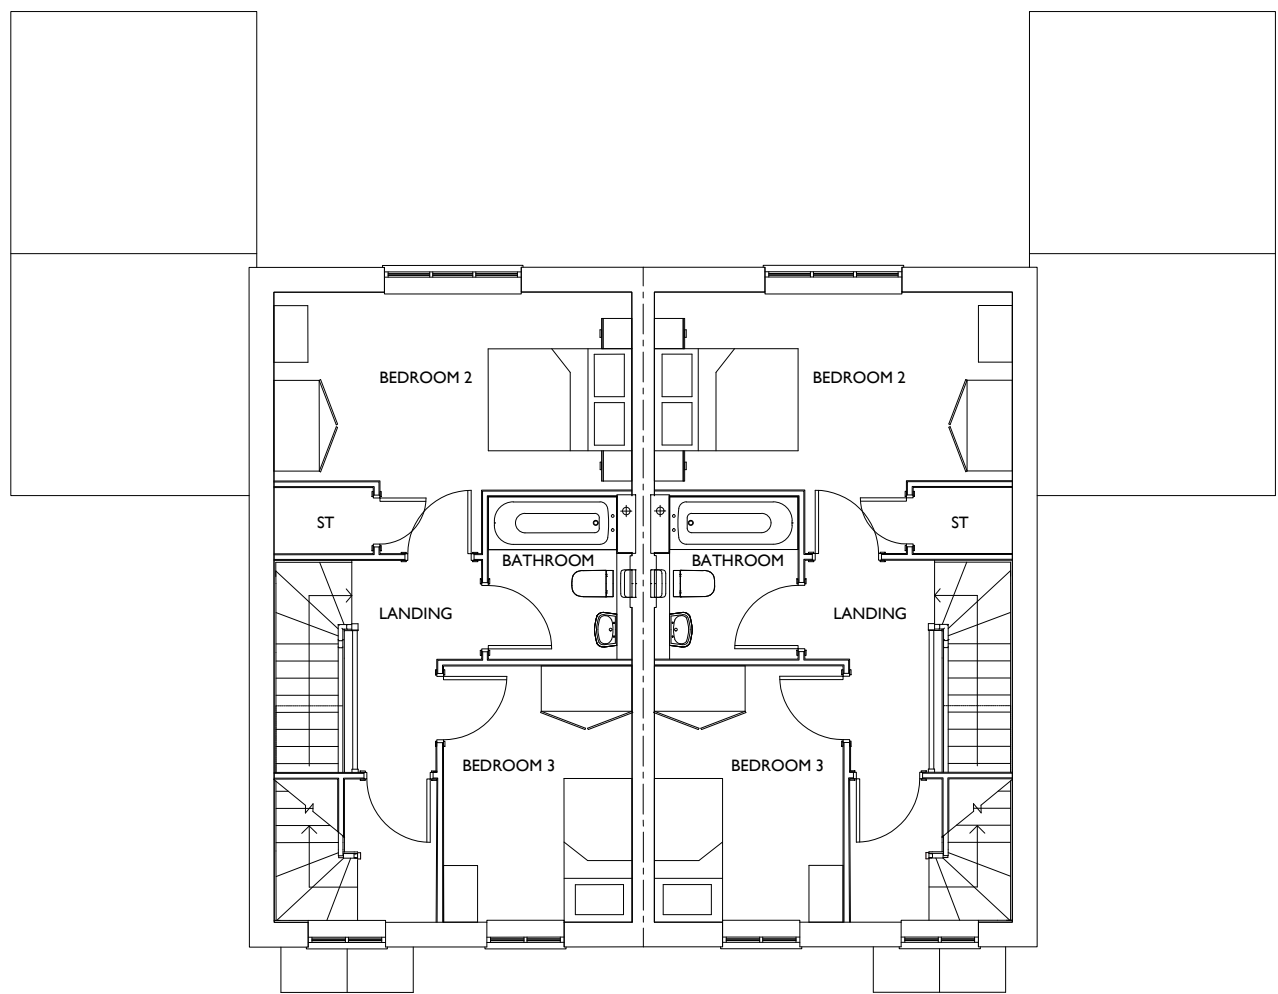

Plot 84
Plot 83
First Floor Plan

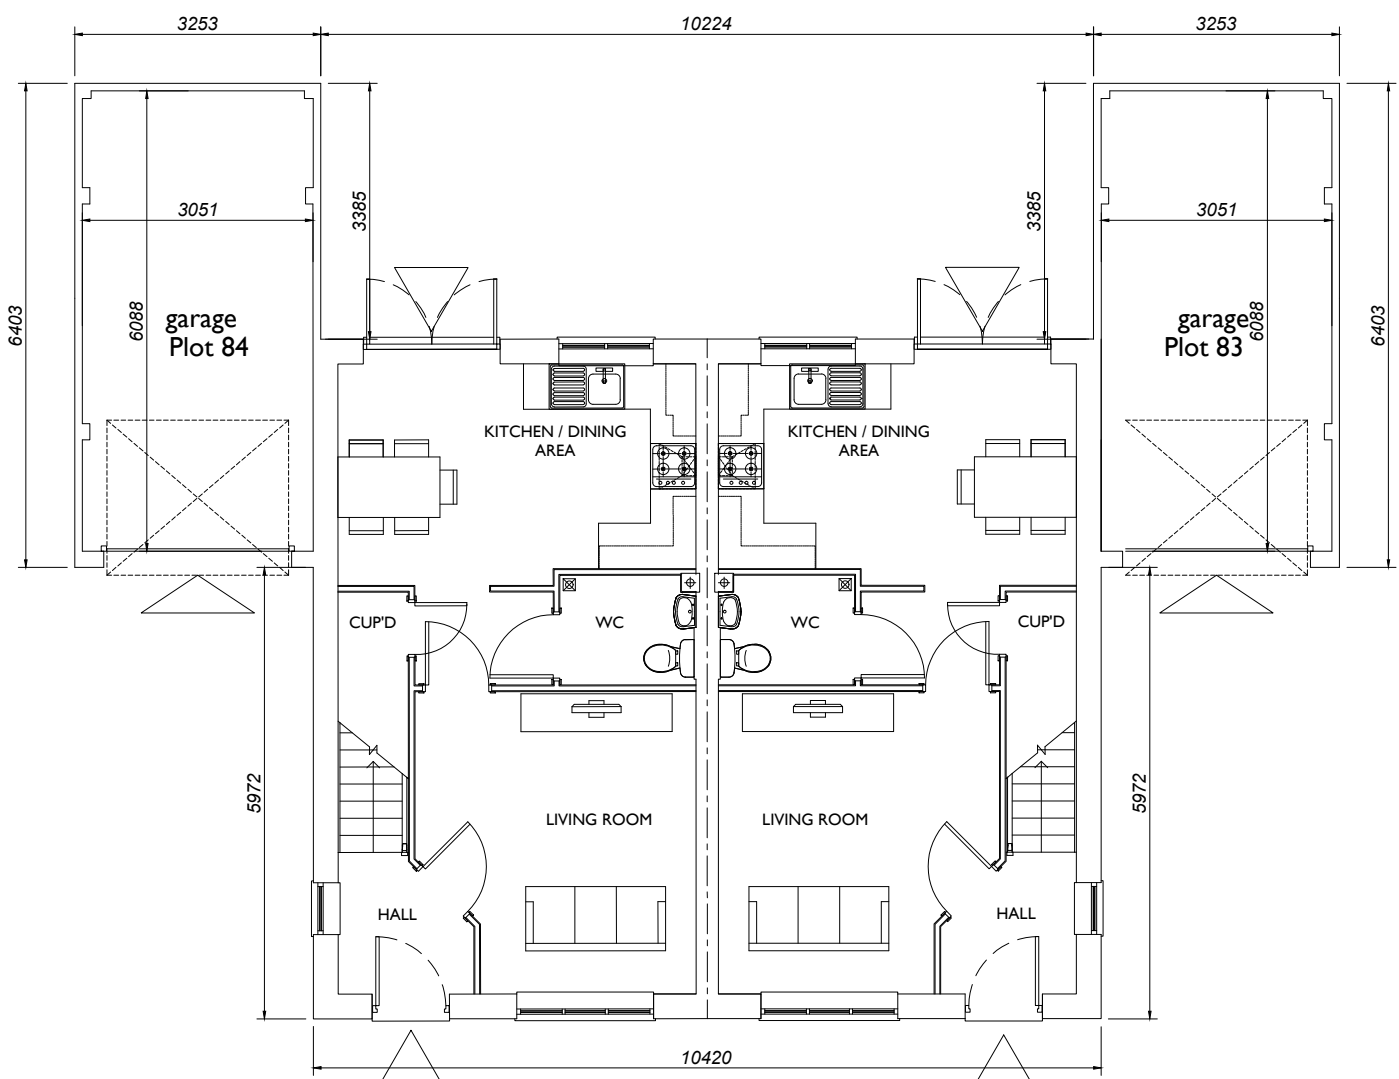

Plot 84
Plot 83
Ground Floor Plan



Plot 84
Plot 83
Front Elevation


Wall areas left clear to elevations are in facing brickwork



Plot 84
Side Elevation




Plot 83
Plot 84
Rear Elevation

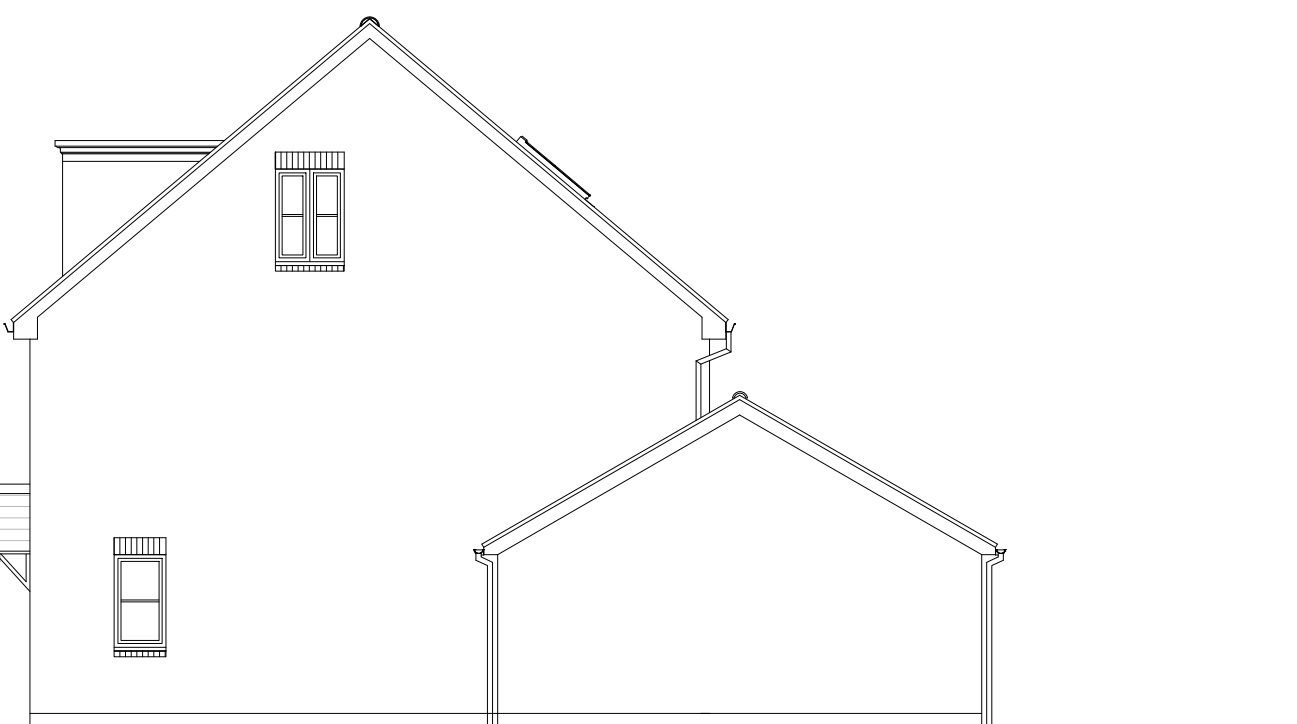

Plot 83
Side Elevation

Plots 83 & 84
House Type 9 Beech
1218sq.ft / 113.2sq.m.

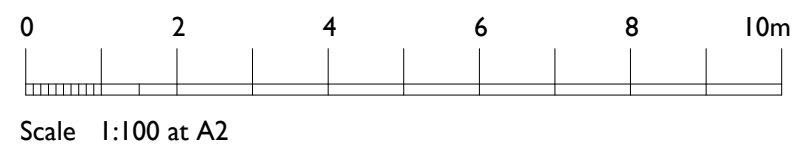

urban pulse design

The Studio, Unit 17, Vicarage Farm Business Park, Winchester Road, Fair Oak, Hampshire, SO50 7HD
023 8069 7010
enquiries@urbanpulsedesign.co.uk www.urbanpulsedesign.co.uk

Land off Burndell Road
Yapton, West Sussex, BN19 0JF

Bovis Homes

DRAWING TITLE
Plots 83 & 84
House Type 9 Beech
Floor Plans & Elevations

SCALE	SHEET SIZE	SHEET No.	DRAWN	CHKD	DATE	CAD FILE
1:100	A1	of			06/11/2018	

Reserved Matters

18-1065-061-1st