



Front Elevation - Main Entrance


Wall areas left clear to elevations are in facing brickwork

Side Elevation

Rear Elevation




Side Elevation

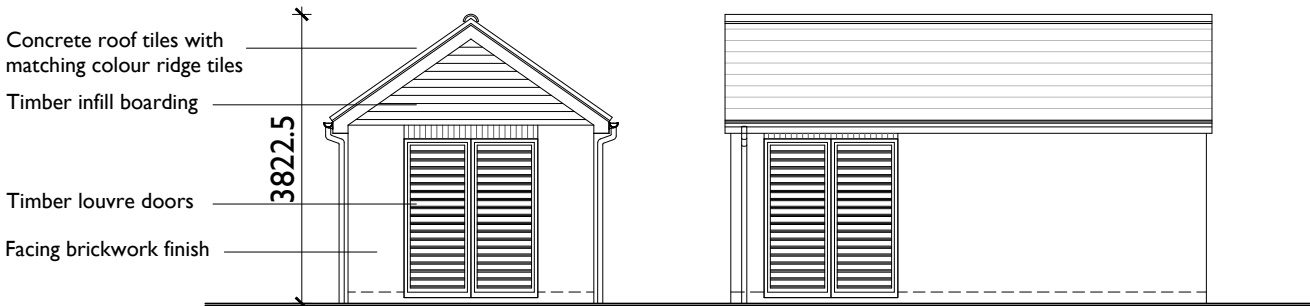


Front Elevation

Side Elevation

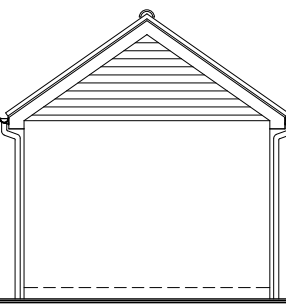

Rear Elevation

Side Elevation

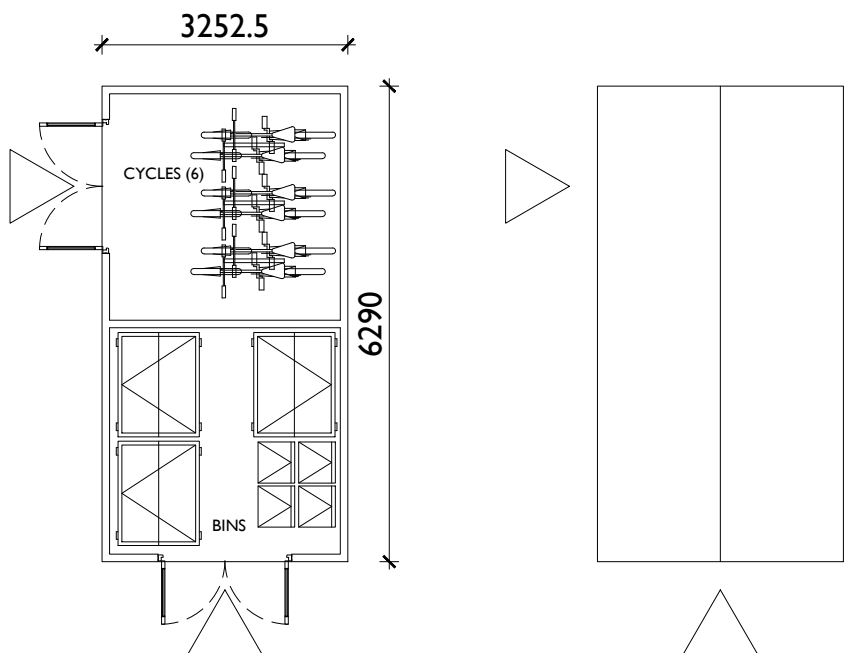


Ground Floor plan


Roof plan

Bin & Cycle Store Details


Wall areas left clear to elevations are in facing brickwork

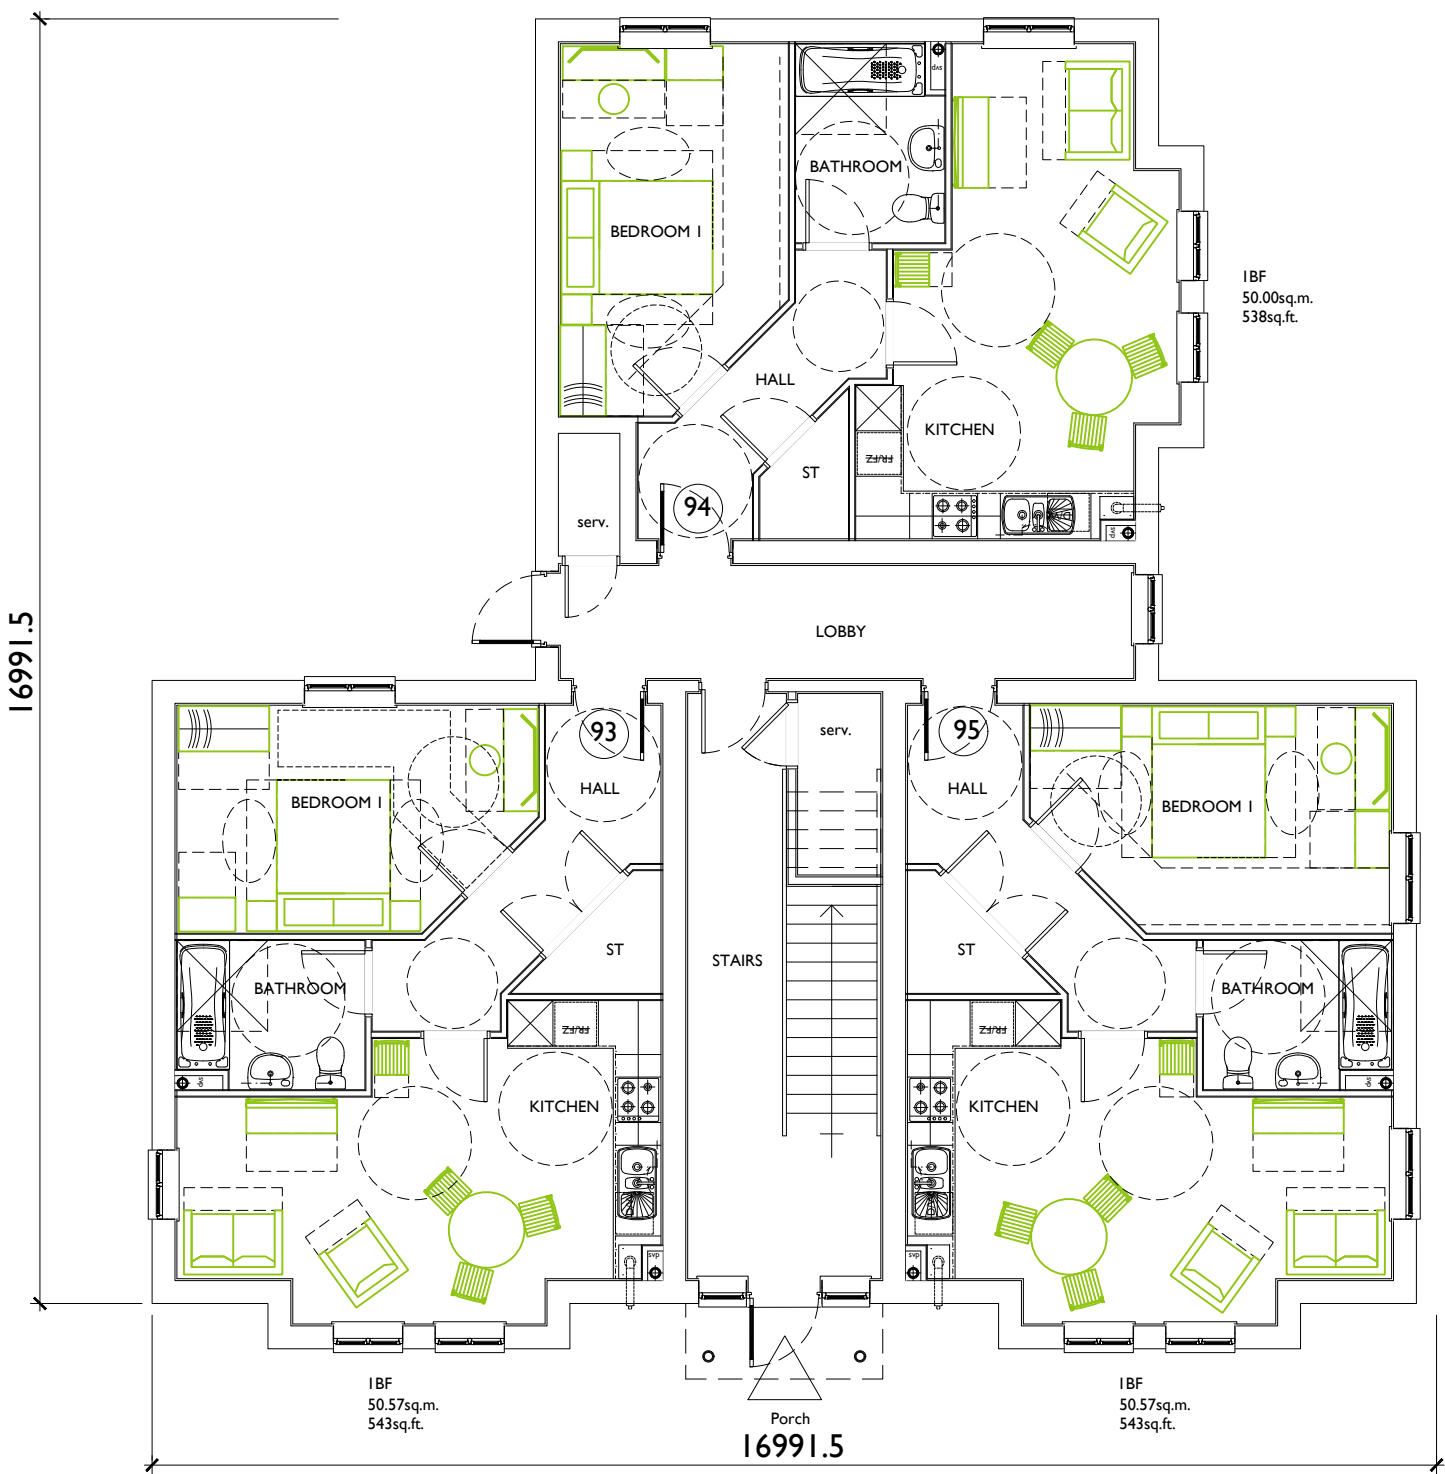

Ground Floor Plan

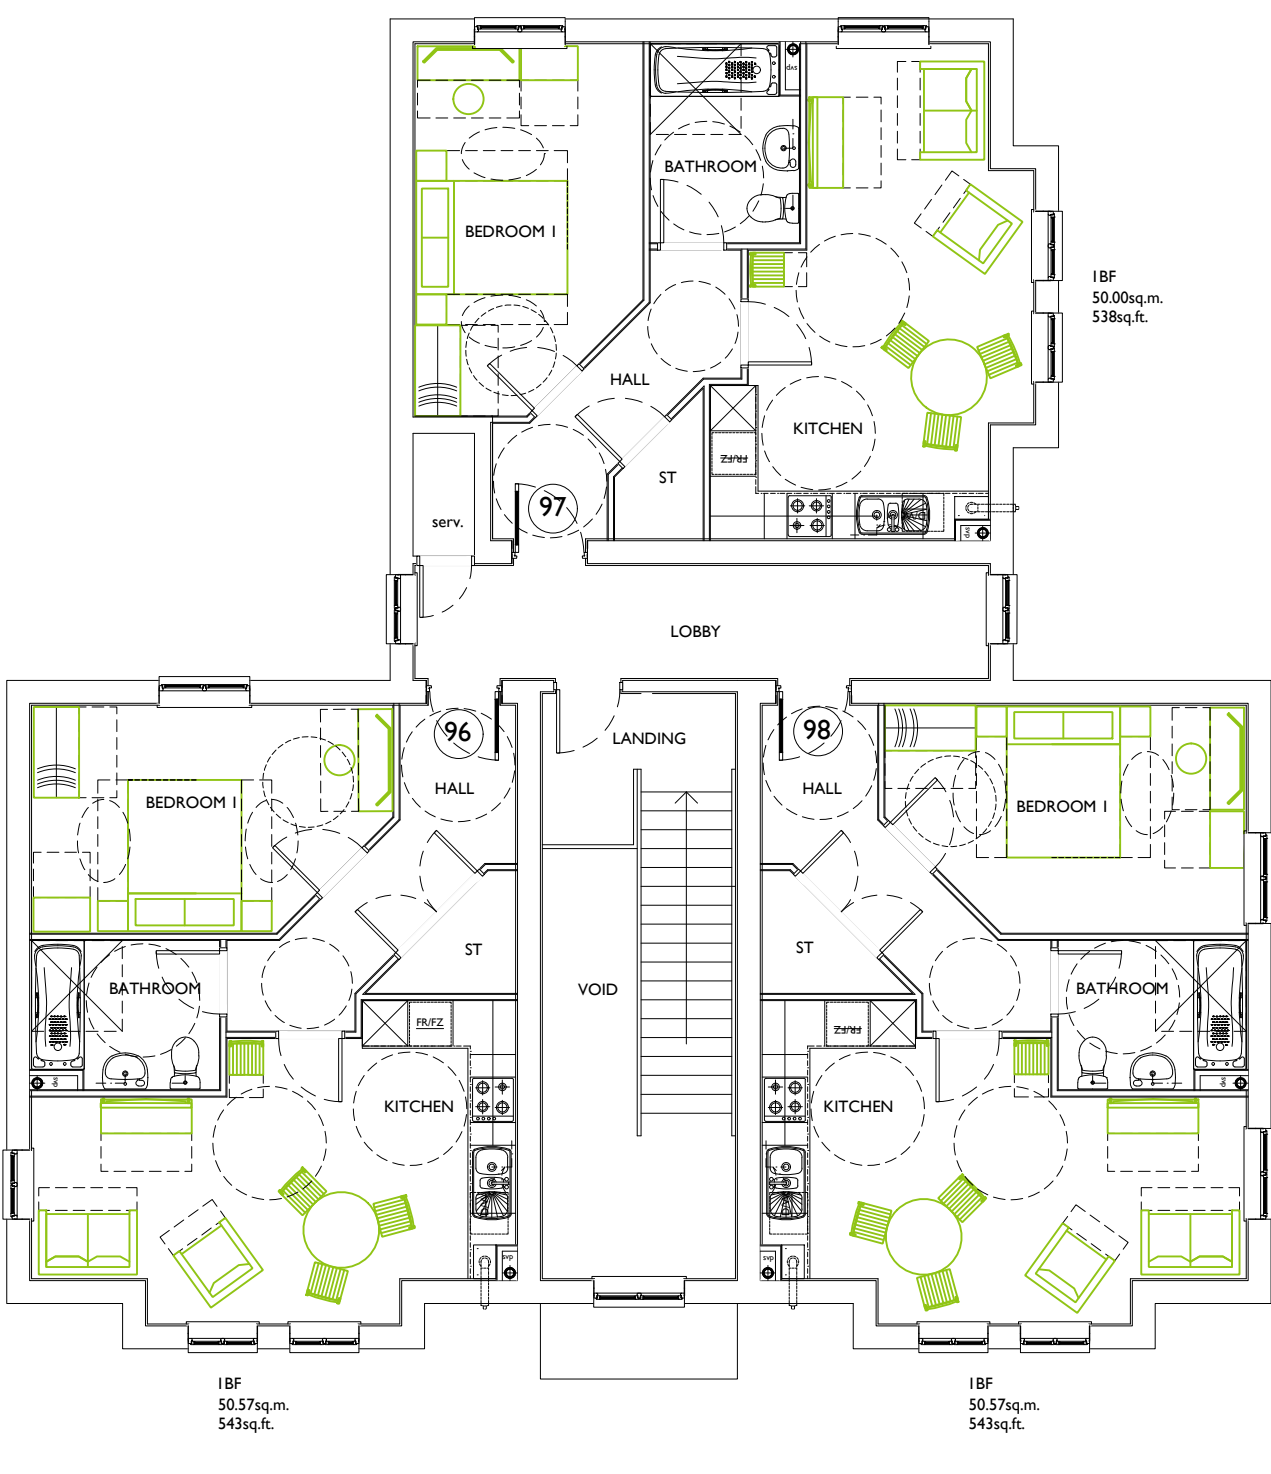

First Floor Plan

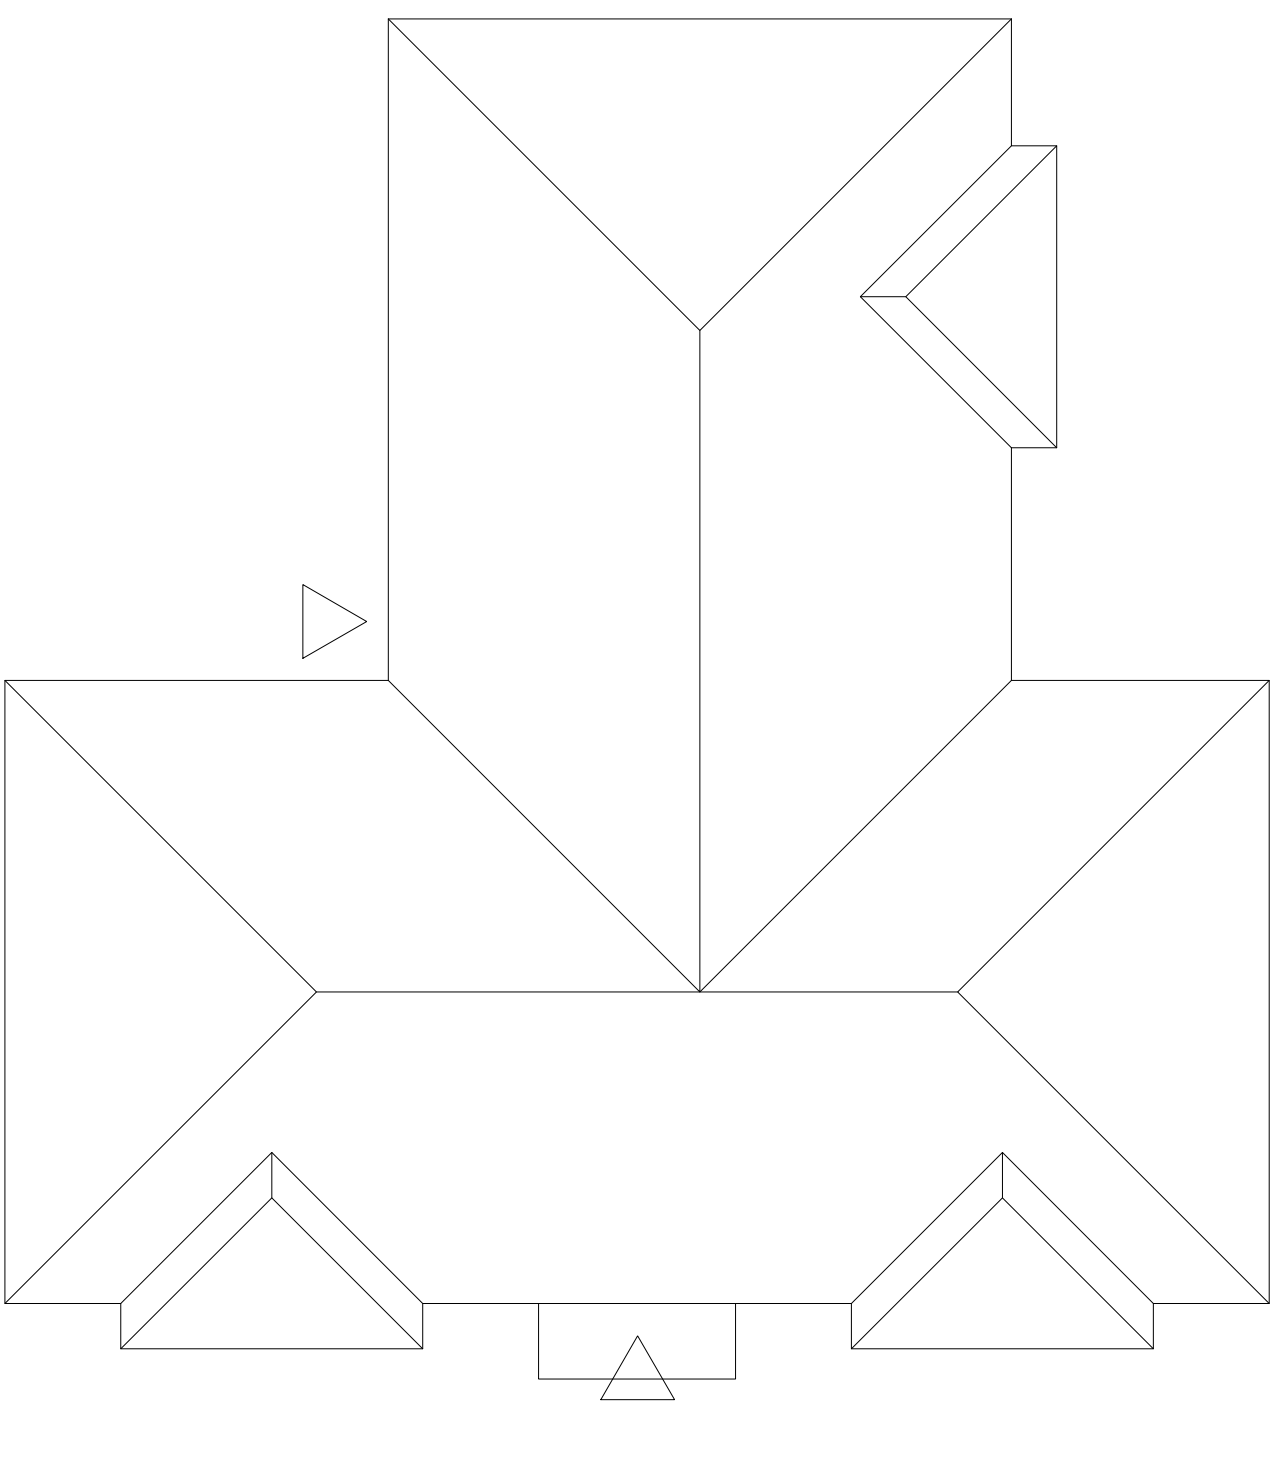

Roof Plan

6xIBF- Affordable.
2 storey
93-98

