


Proposed location of F/Hyd.

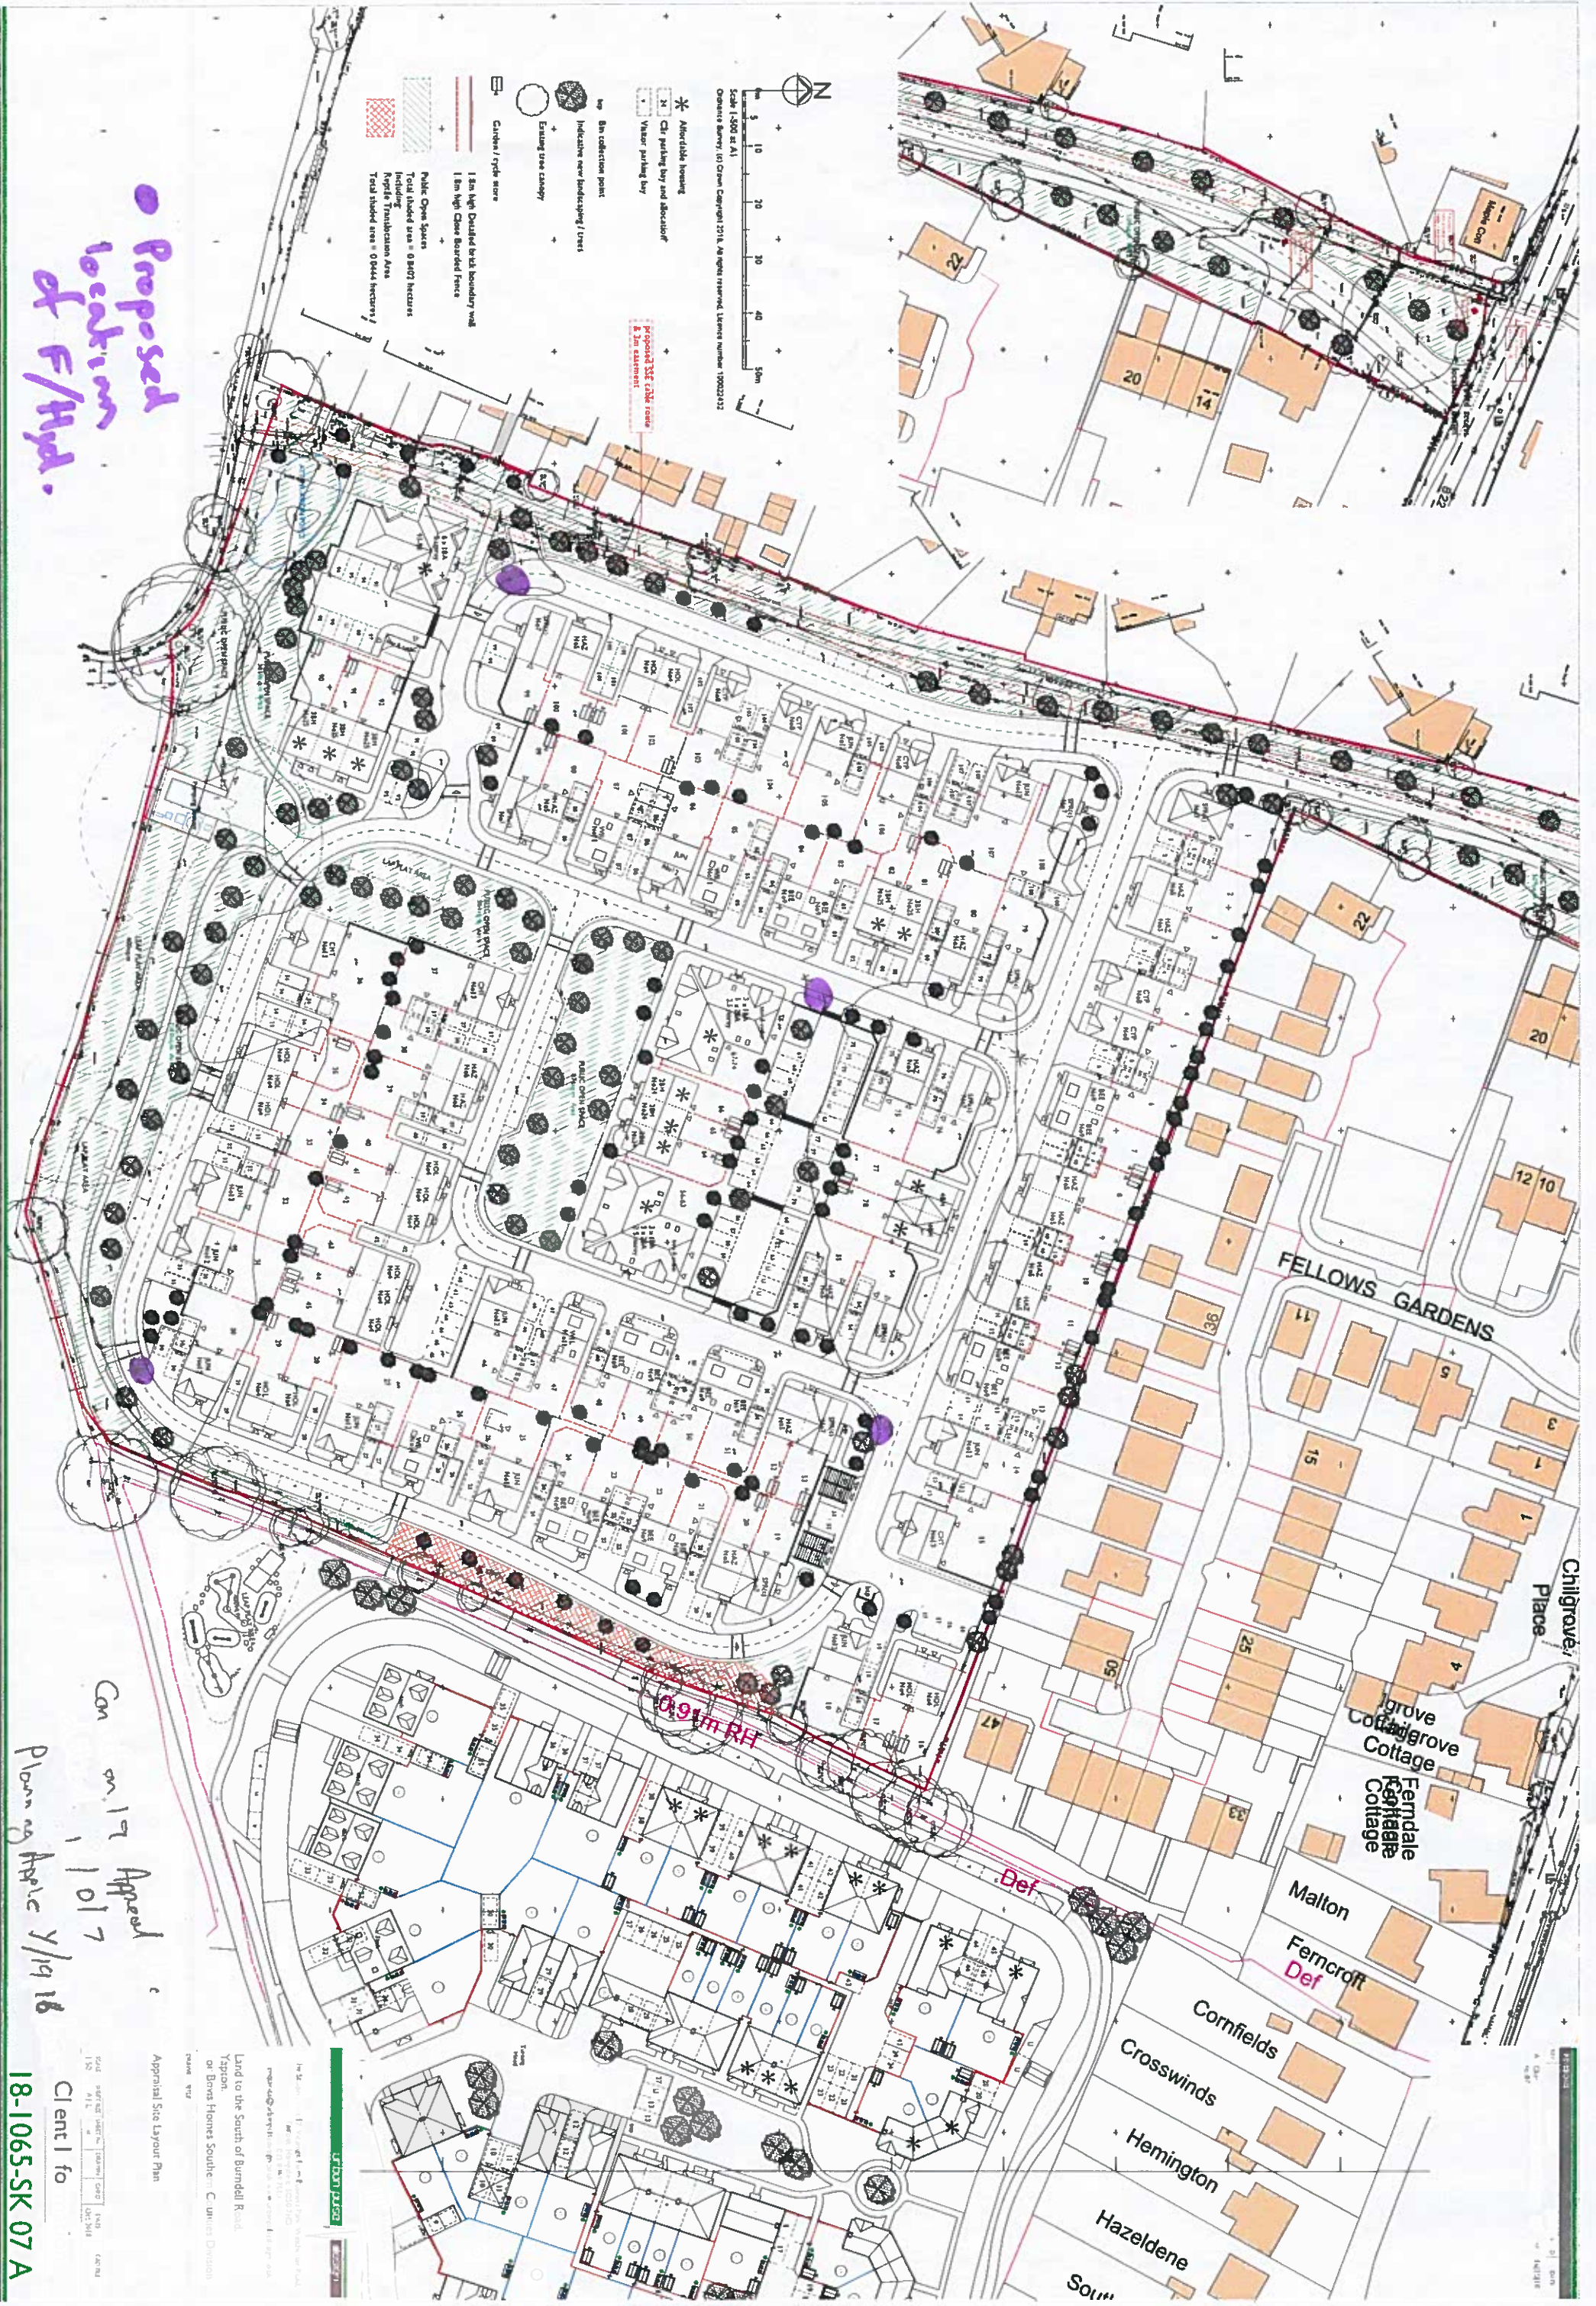

WSEC Highways Consultation

Can on 17 April
1/017
Planning Appeal 7/19 16

Client I to
18-1065-SK 07 A