

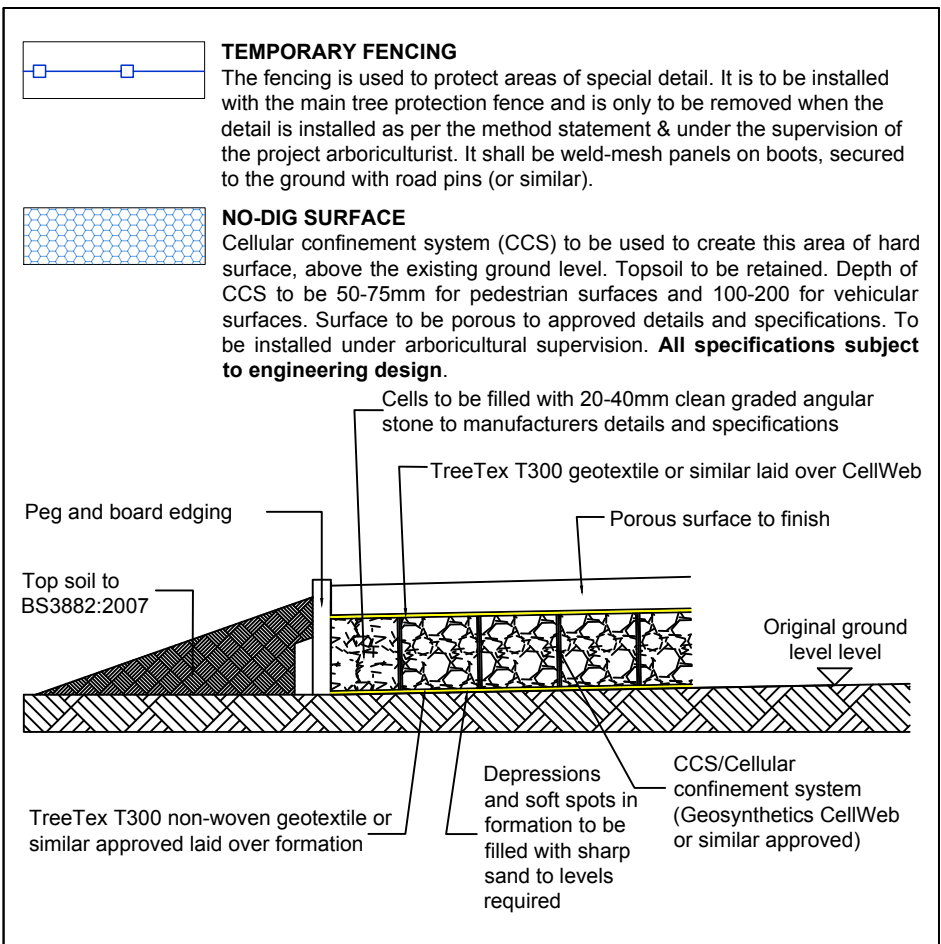
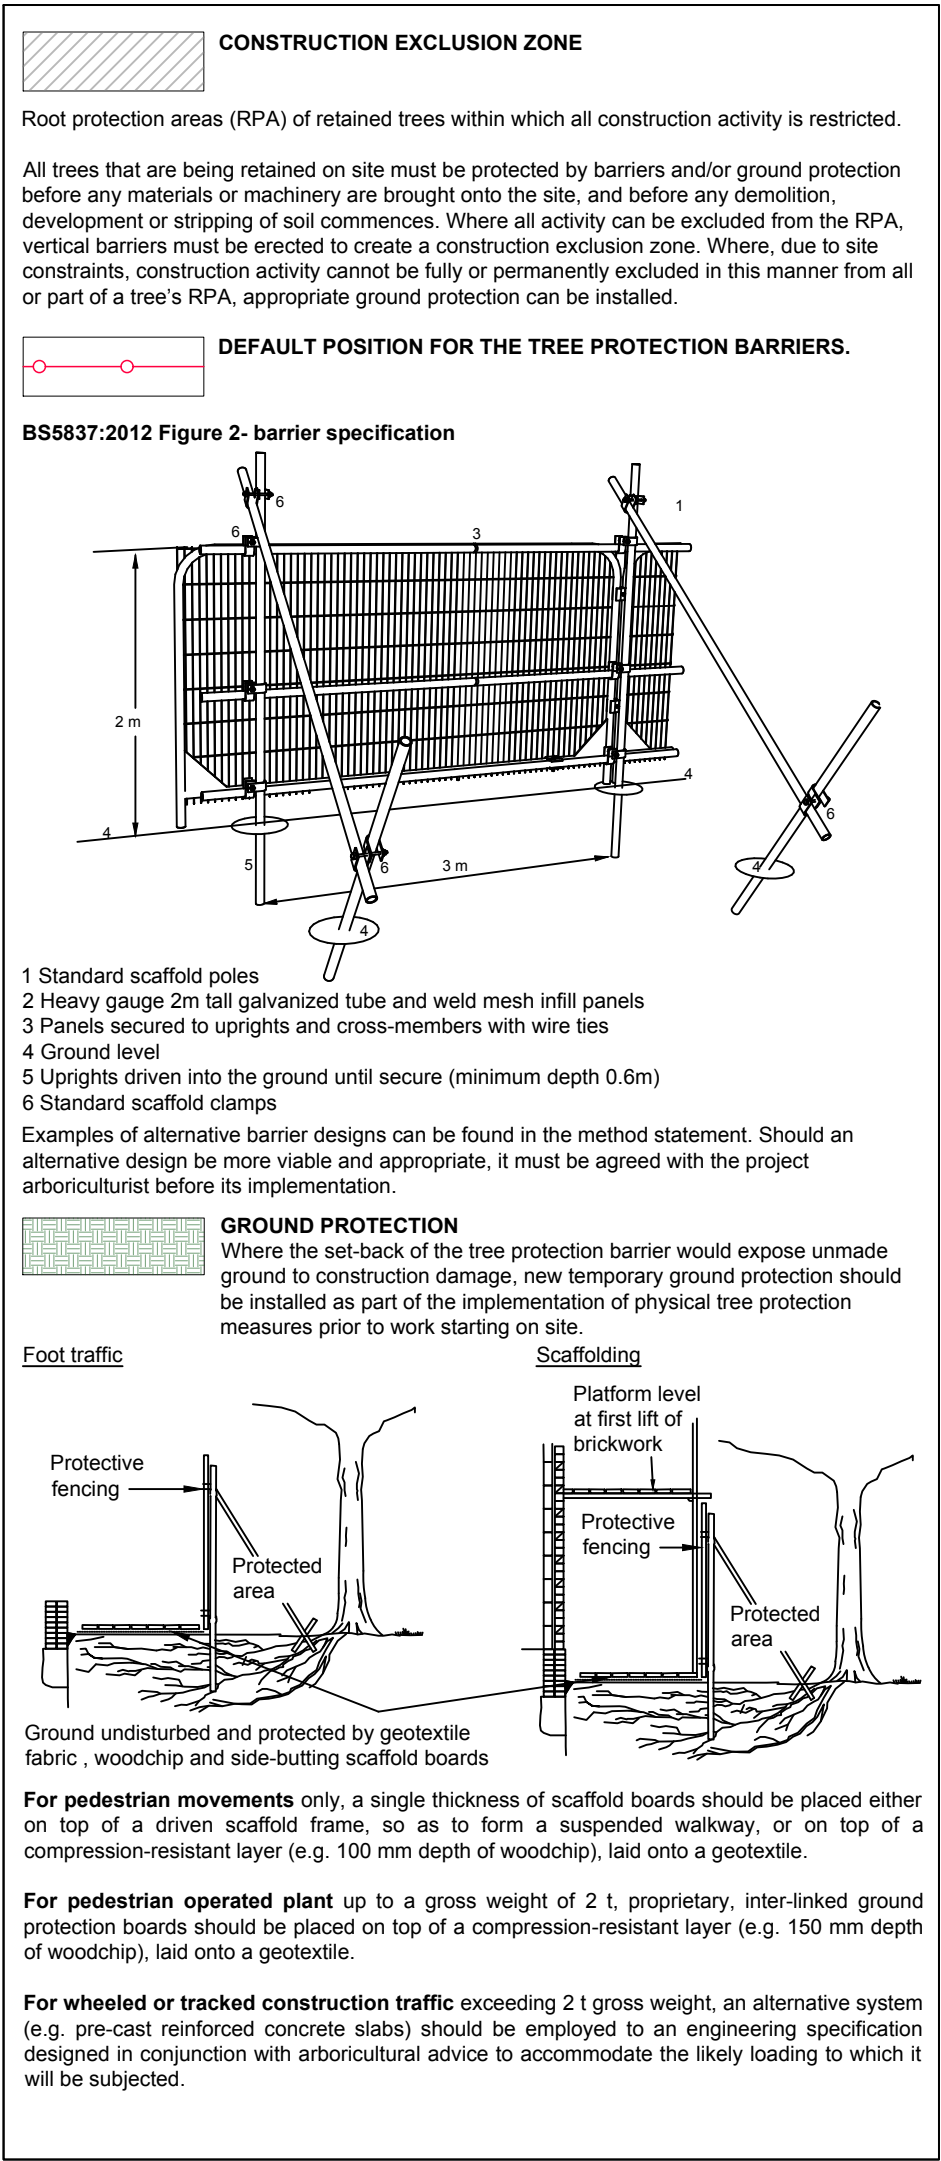


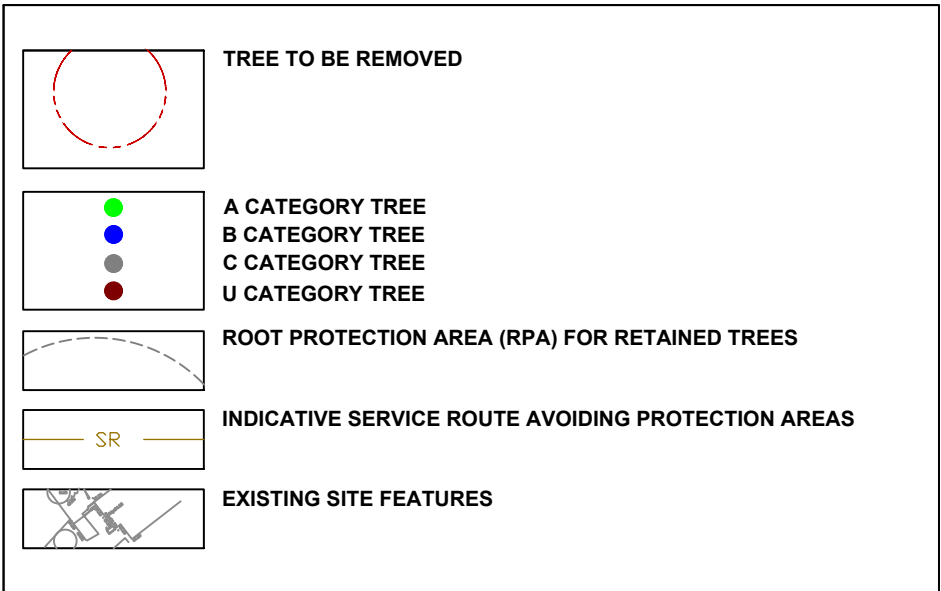

WHY TREE PROTECTION IS NEEDED

- 1) **Soil compaction kills roots**- caused by plant movement and storage of materials within protected areas.
 - 2) **Trenching severs roots**- many small roots grow within the top 600mm of soil. Even the removal of the top 200mm can cause damage.
 - 3) **Soil pollution kills roots**- Dripping fuel storage or cement washings can contaminate the soil resulting in root death.
 - 4) **Raising & lowering levels kills roots**- the soil used to increase levels can compact the underlying soil (see point 1). Lowering levels will remove roots causing damage to the tree.
 - 5) **Bark and branch damage**- bark removal and branch damage can allow disease and fungi into the tree.
- The impact of any of the above can take years to show**- trees can have huge reserves of food and water.

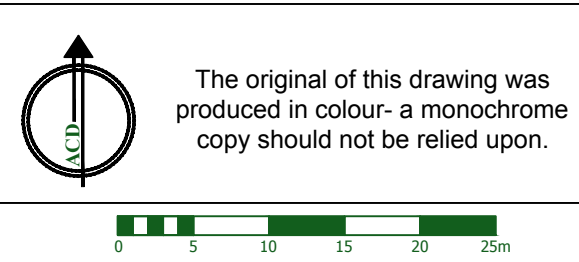

A	22.11.2018	Layout revised	MW
Rev	Date	Details	Drawn



HEAD OFFICE
Rodbourn Rail Business Centre, Grange Lane,
Malmesbury, SN16 6ES
Tel: 01465 825646

Suite 8 & 9, Courtyard House, Mill Lane, Codrington, CUD 1EY
Tel: 01483 425714

Suite 6, Crescent House, Yonge Close, Eastleigh, SO50 9SX
Tel: 02382 026300

Suite 50, Space Business Centre Gloucester,
Quedley, Gloucester, GL2 4AL
Tel: 01452 887260

Suite G03B, 1010 Cambourne Business Park,
Cambourne, CB23 6DP
Tel: 01223 998998
email: mail@acdenv.co.uk
www.acdenvironmental.co.uk

Copyright of ACD. All rights described in Chapter IV of the Copyright, Designs and Patents Act 1988 have been generally asserted. 2015. Copyright of this plan remains with ACD until all fees have been paid in full.

scheme: Burdell Road
Yapton
client: Bovis Homes (Southern Counties)
drawing: Tree Protection Plan
date: November 2018
scale: 1:500@A1
dwg no: BOV22172-03A
drawn: MW checked: TRG