



REVISIONS				
REV	DESCRIPTION	DRAWN	CHECKED	DATE
A	Garages detached from house and removed from drawing.	ML	RB	28/01/19

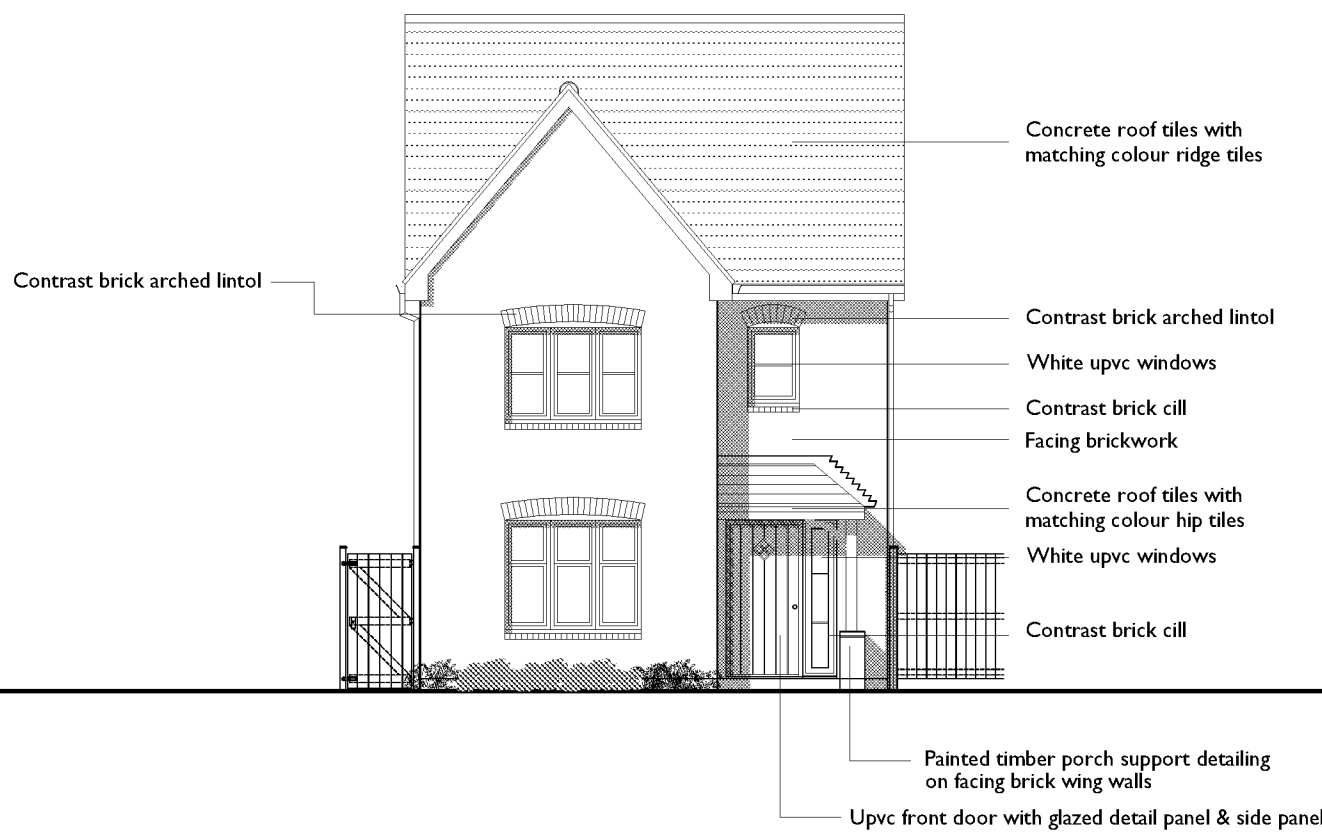


Front Elevation
Wall areas left clear to elevations are in facing brickwork




Side Elevation

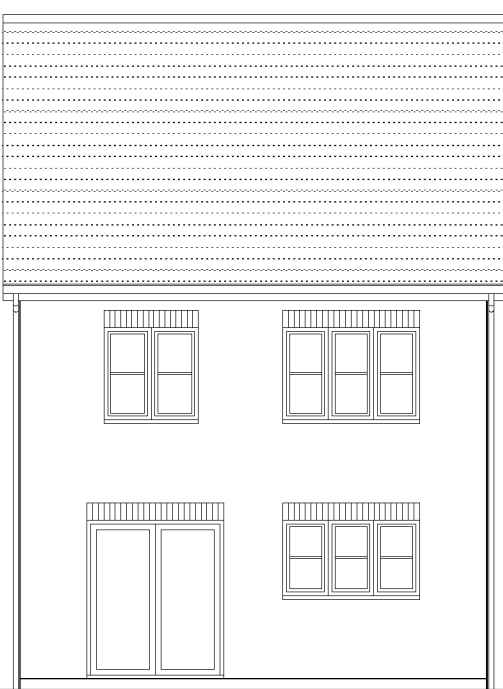


Rear Elevation

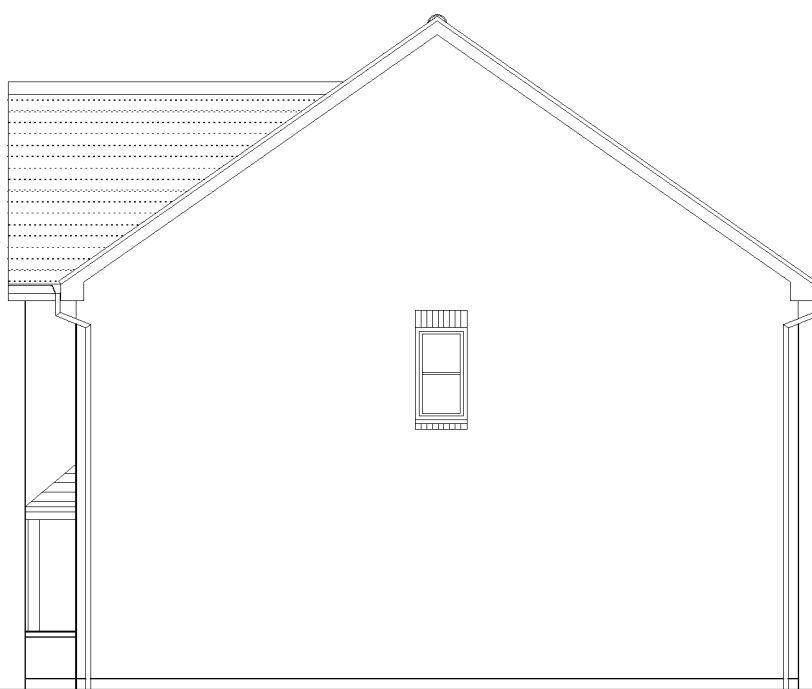


Side Elevation

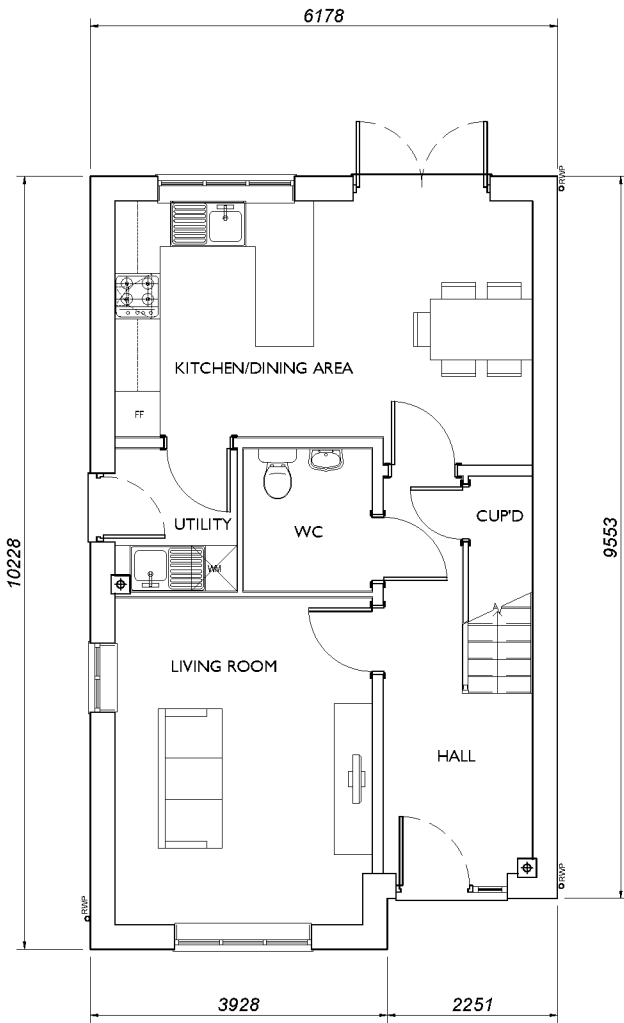

Ground Floor Plan

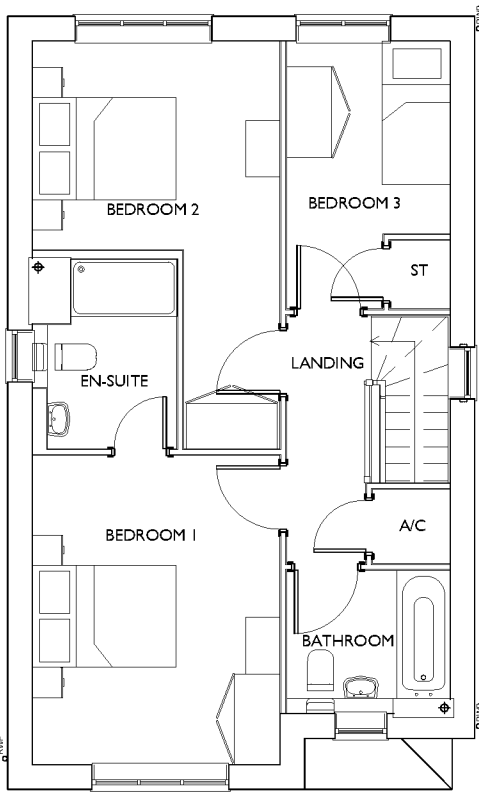


First Floor Plan

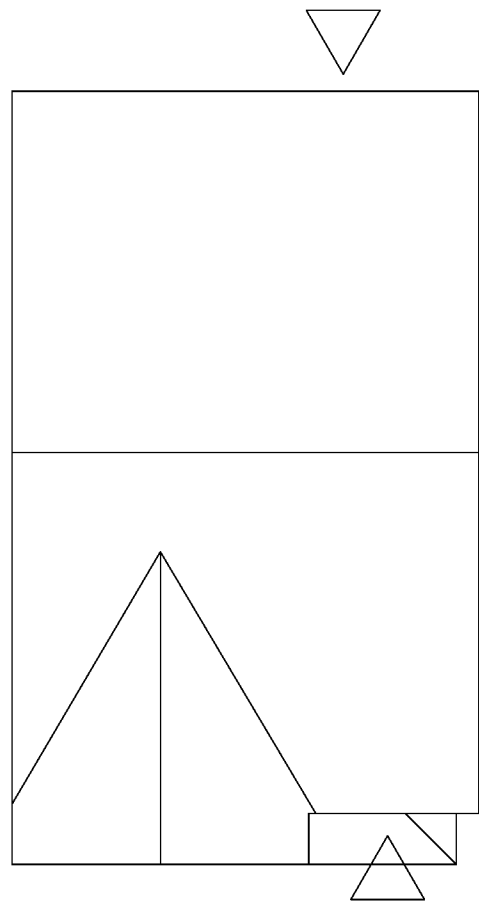

Roof Plan

Plot 4
House Type 8 Cypress
1101sq.ft / 102.3sq.m.

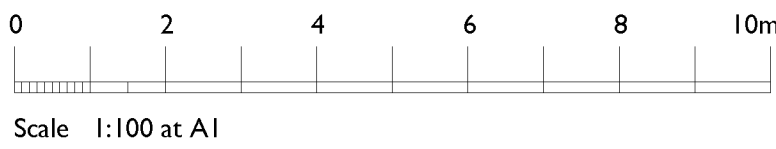

The Studio, Unit 17, Vicarage Farm Business Park, Windwater Road,
Fair Oak, Hampshire, SO50 7HD
023 8069 7010
enquiries@urbanpulse.co.uk www.urbanpulse.co.uk

Land off Burndell Road
Yapton, West Sussex, BN19 0JF

Bovis Homes

DRAWING TITLE
Plot 4
House Type 8 Cypress
Floor Plans & Elevations

SCALE	SHEET SIZE	SHEET No.	DRAWN	CHECKED	DATE	CAD FILE
1:100	A1	01	ML	RB	28/01/2019	

Reserved Matters

18-1065-017-A