

REVISIONS				
REV.	DESCRIPTION	DRAWN	CHKD.	DATE
A	Carport repositioned.	ML	##	28/01/19



Plot 6 Plot 7

Front Elevation
Wall areas left clear to elevations are in facing brickwork



Plot 6

Side Elevation




Plot 7 Plot 6

Rear Elevation




Plot 7

Side Elevation

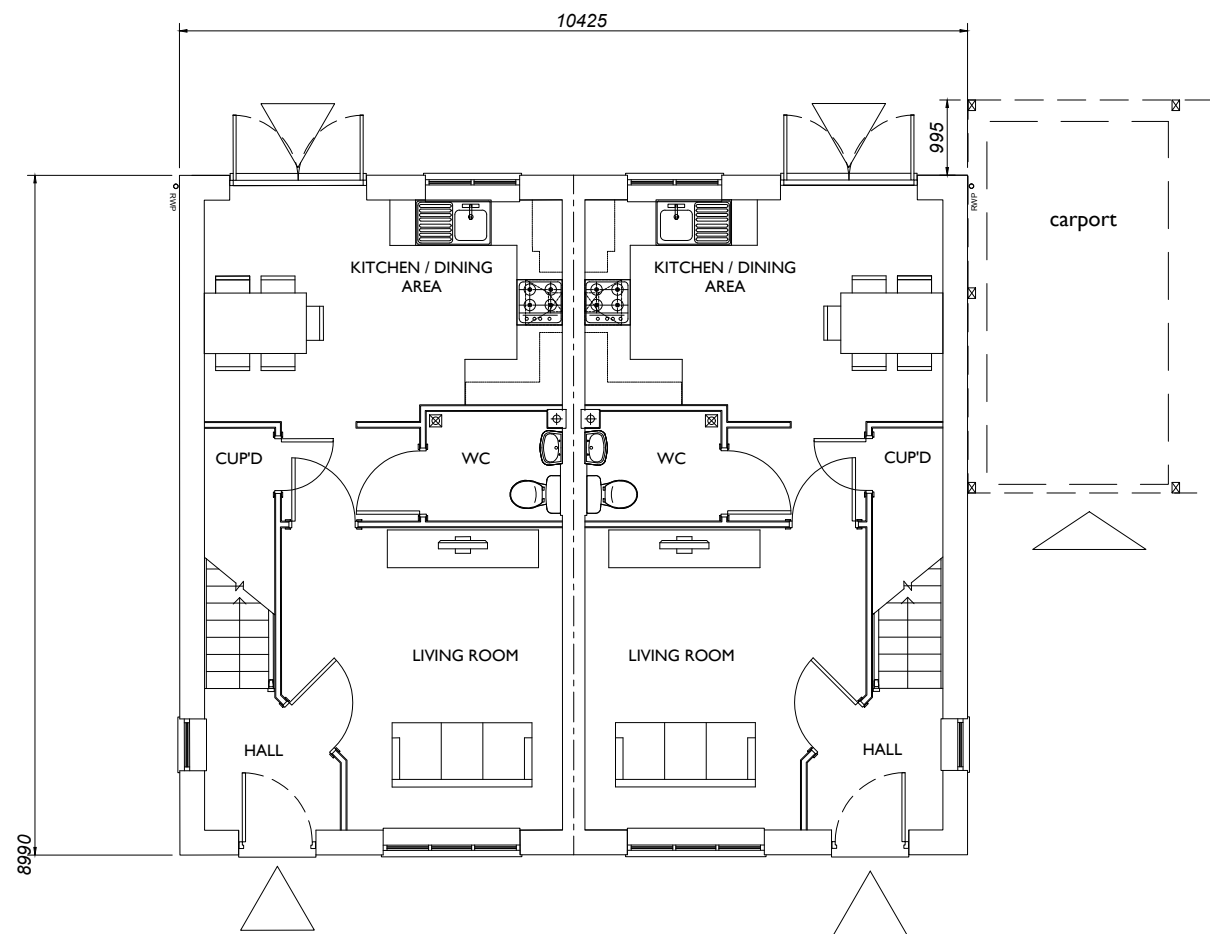


Plot 6 Plot 7

Ground Floor Plan

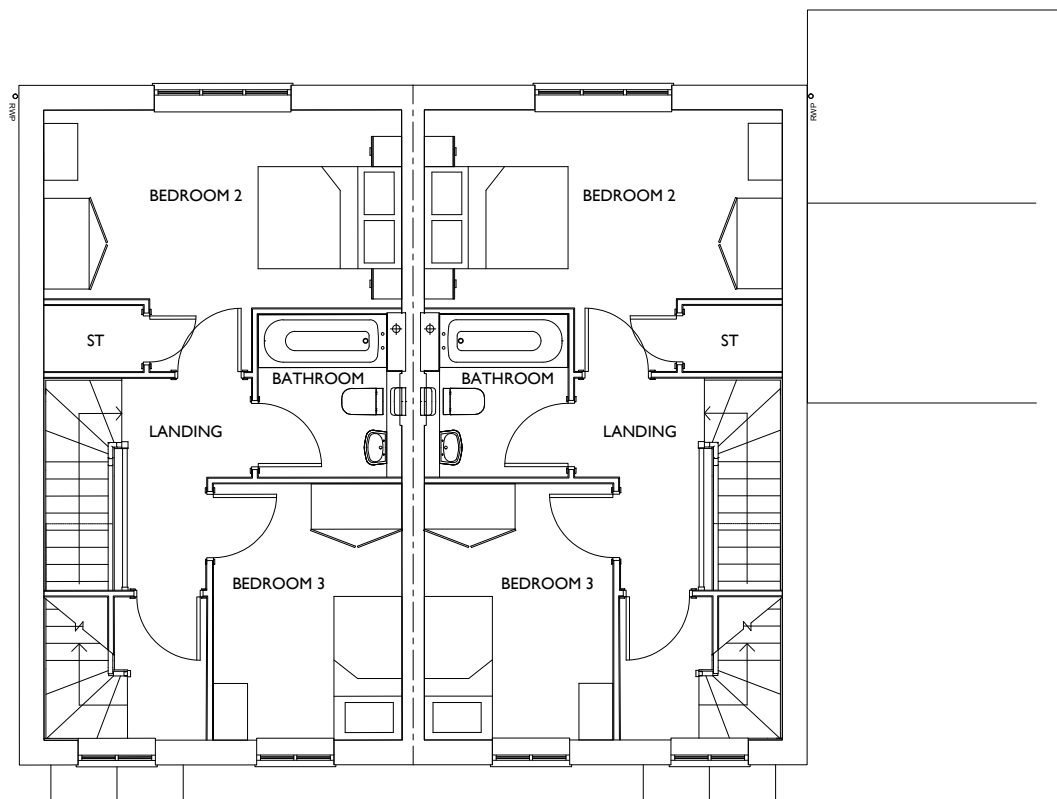


Plot 6 Plot 7

First Floor Plan

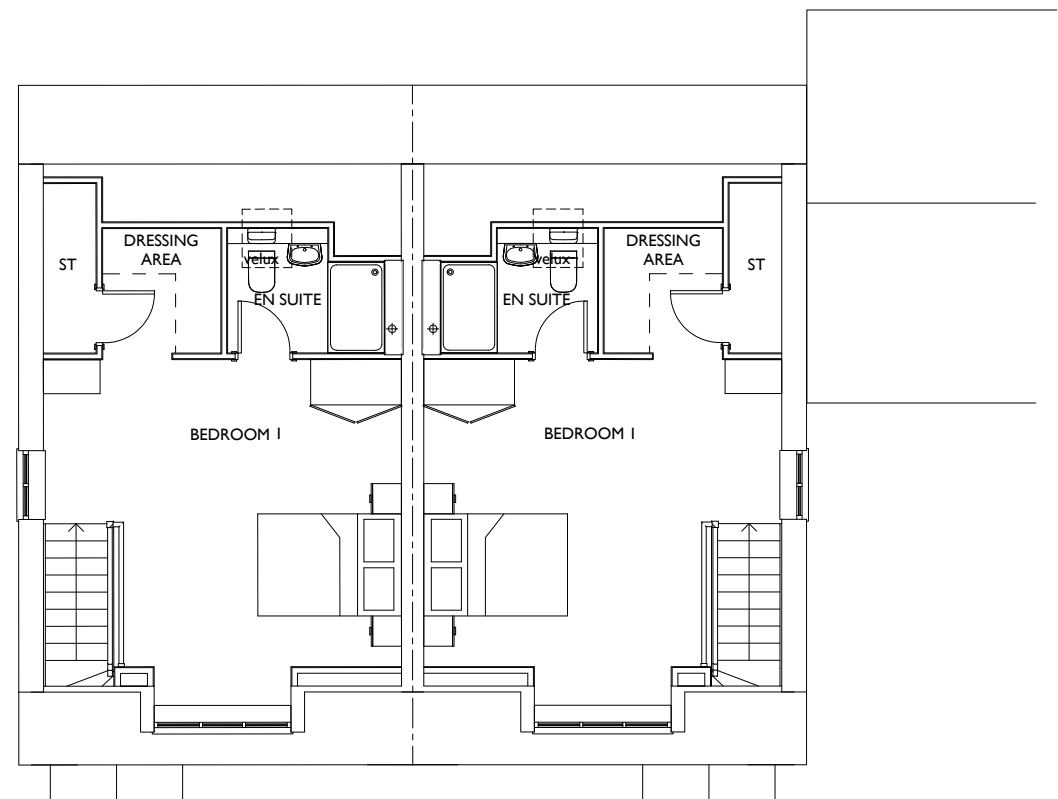

Plot 6 Plot 7


Second Floor Plan

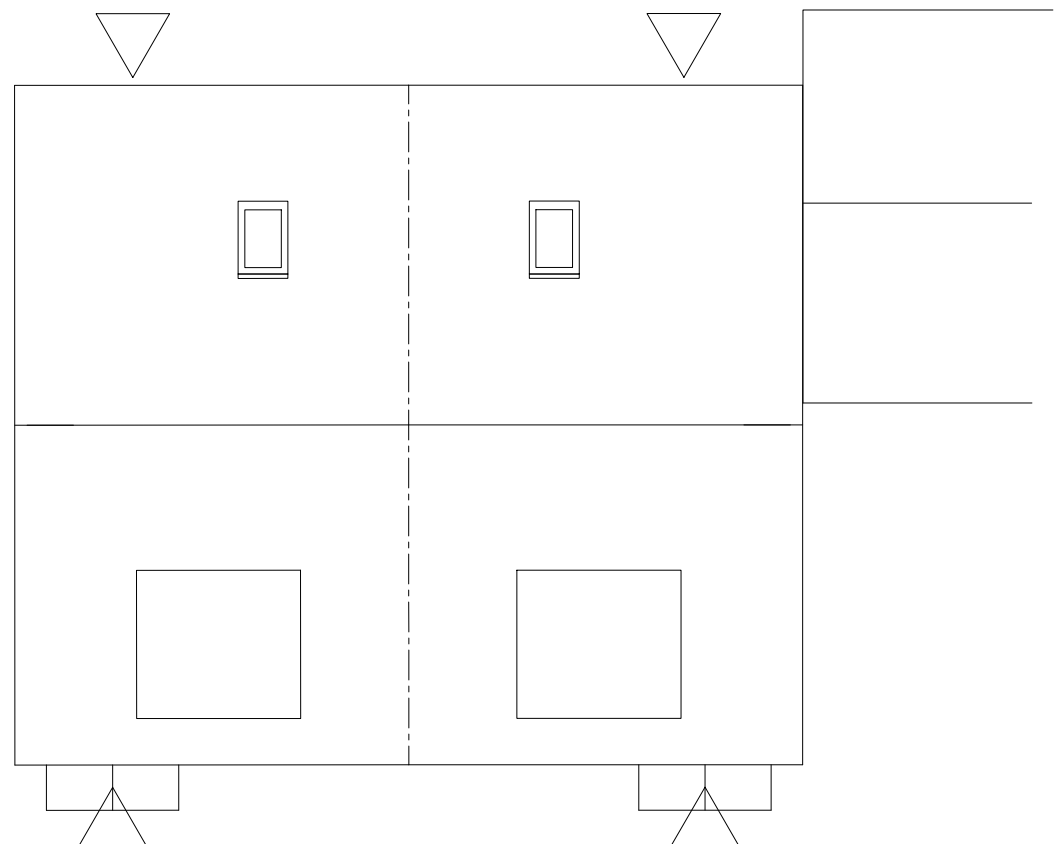

Plot 6 Plot 7

Roof Plan

Plots 6 & 7
House Type 9 Beech
1116sq.ft / 103.7sq.m.

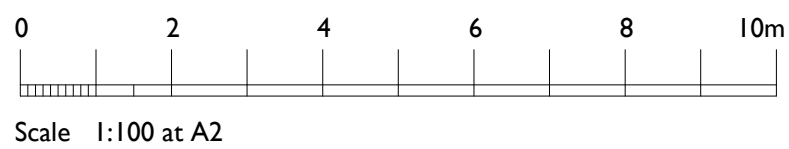

The Studio, Unit 17, Vicarage Farm Business Park, Winchester Road,
Fair Oak, Hampshire, SO50 7HD
023 8069 7010
enquiries@urbanpulsedesign.co.uk www.urbanpulsedesign.co.uk

Land off Burndell Road
Yapton, West Sussex, BN19 0JF

Bovis Homes

DRAWING TITLE
Plots 6 & 7
House Type 9 Beech
Floor Plans & Elevations

SCALE	SHEET SIZE	SHEET No.	DRAWN	CHKD.	DATE	CAD FILE
1:100	A1	of			28/01/2019	

Reserved Matters

18-1065-019-A