

REV.	DESCRIPTION	DRAWN	CHKD.	DATE
A	Plot 53 : Flint finish detailing added.	ML	**	24/01/15




Plot 53




Plot 53




Plot 52

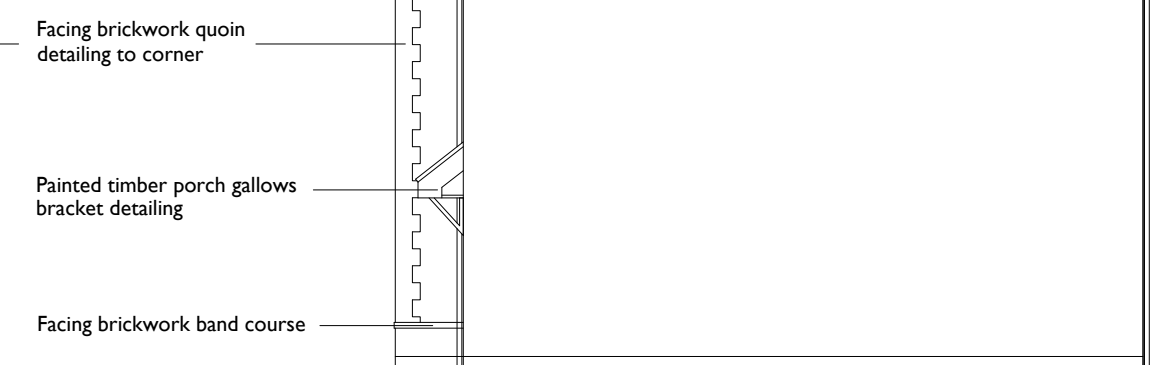


Plot 52

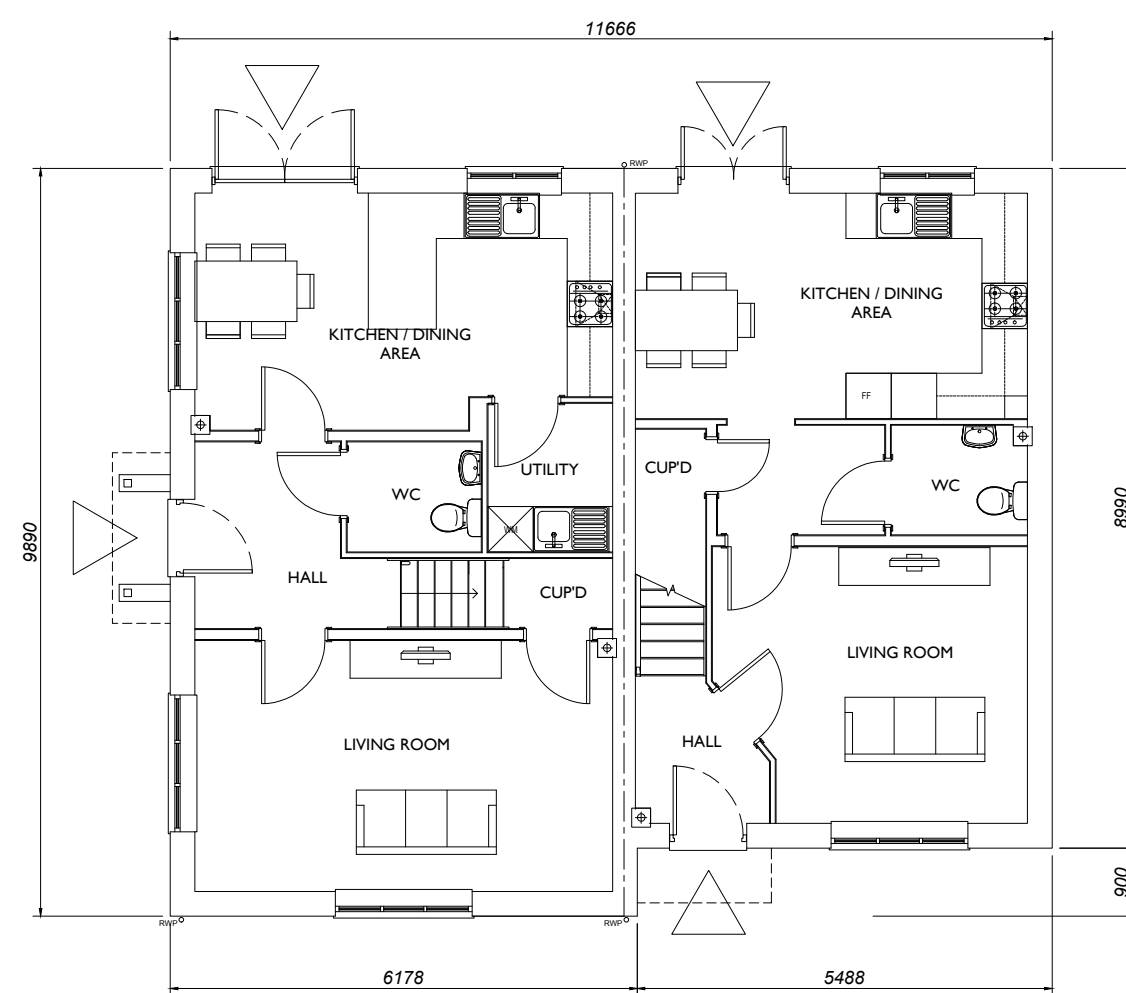

Plot 53

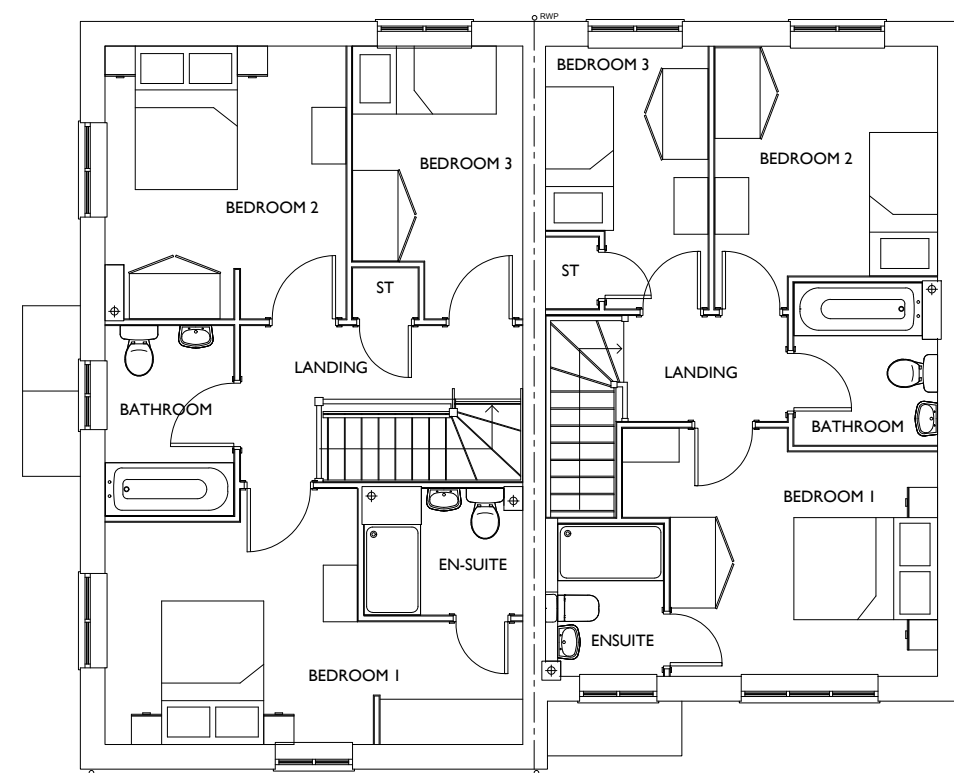

Plot 53

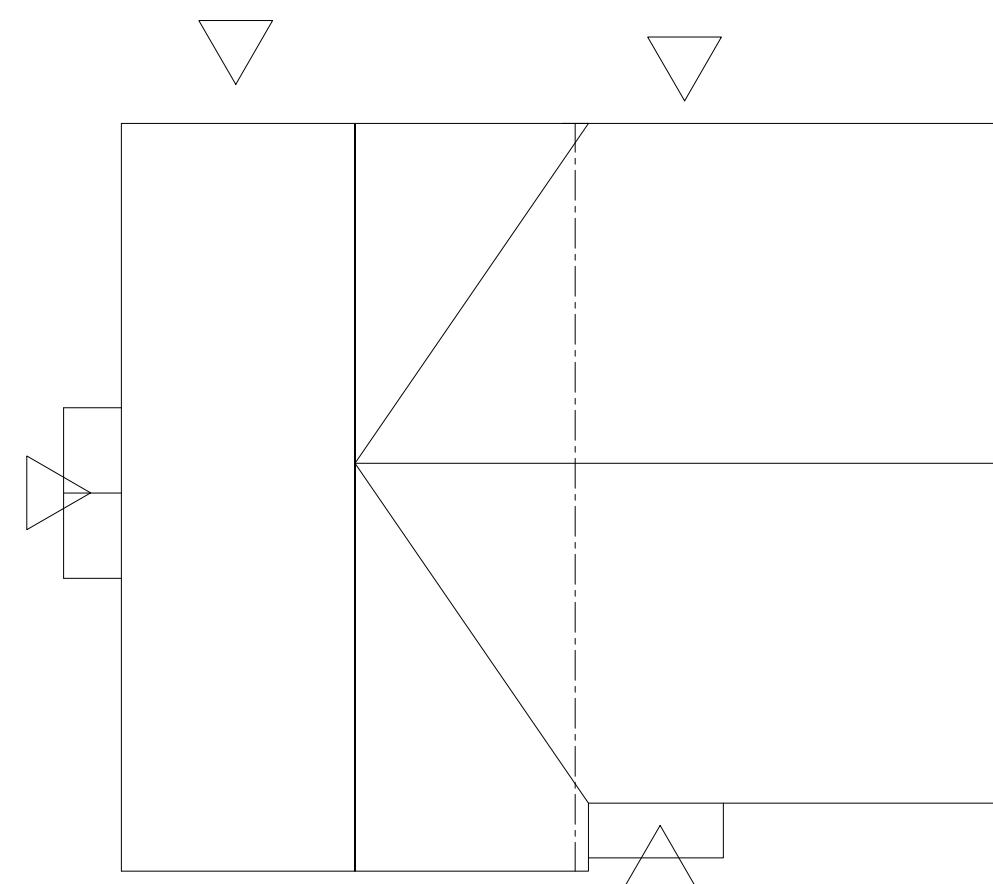

Plot 53

Plots 52 & 53
Plot 53 House Type 7 Spruce
1082sq.ft / 100.5sq.m.
Plot 52 House Type 5 Hazel
932sq.ft / 86.6sq.m.



The Studio , Unit 17, Vicarage Farm Business Park, Winchester Road,
Fairoak, Hampshire. SO50 7HD
023 8069 7010
enquiries@urbanpulsedesign.co.uk www.urbanpulsedesign.co.uk

Land off Burndell Road
Yapton, West Sussex, BN19 0JF


Bovis Homes

DRAWING TITLE

Plots 52 & 53

House Types 5 Hazel & 7 Spruce

Floor Plans & Elevations

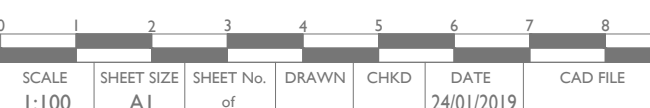

Reserved Matters

18-1065-047-A